



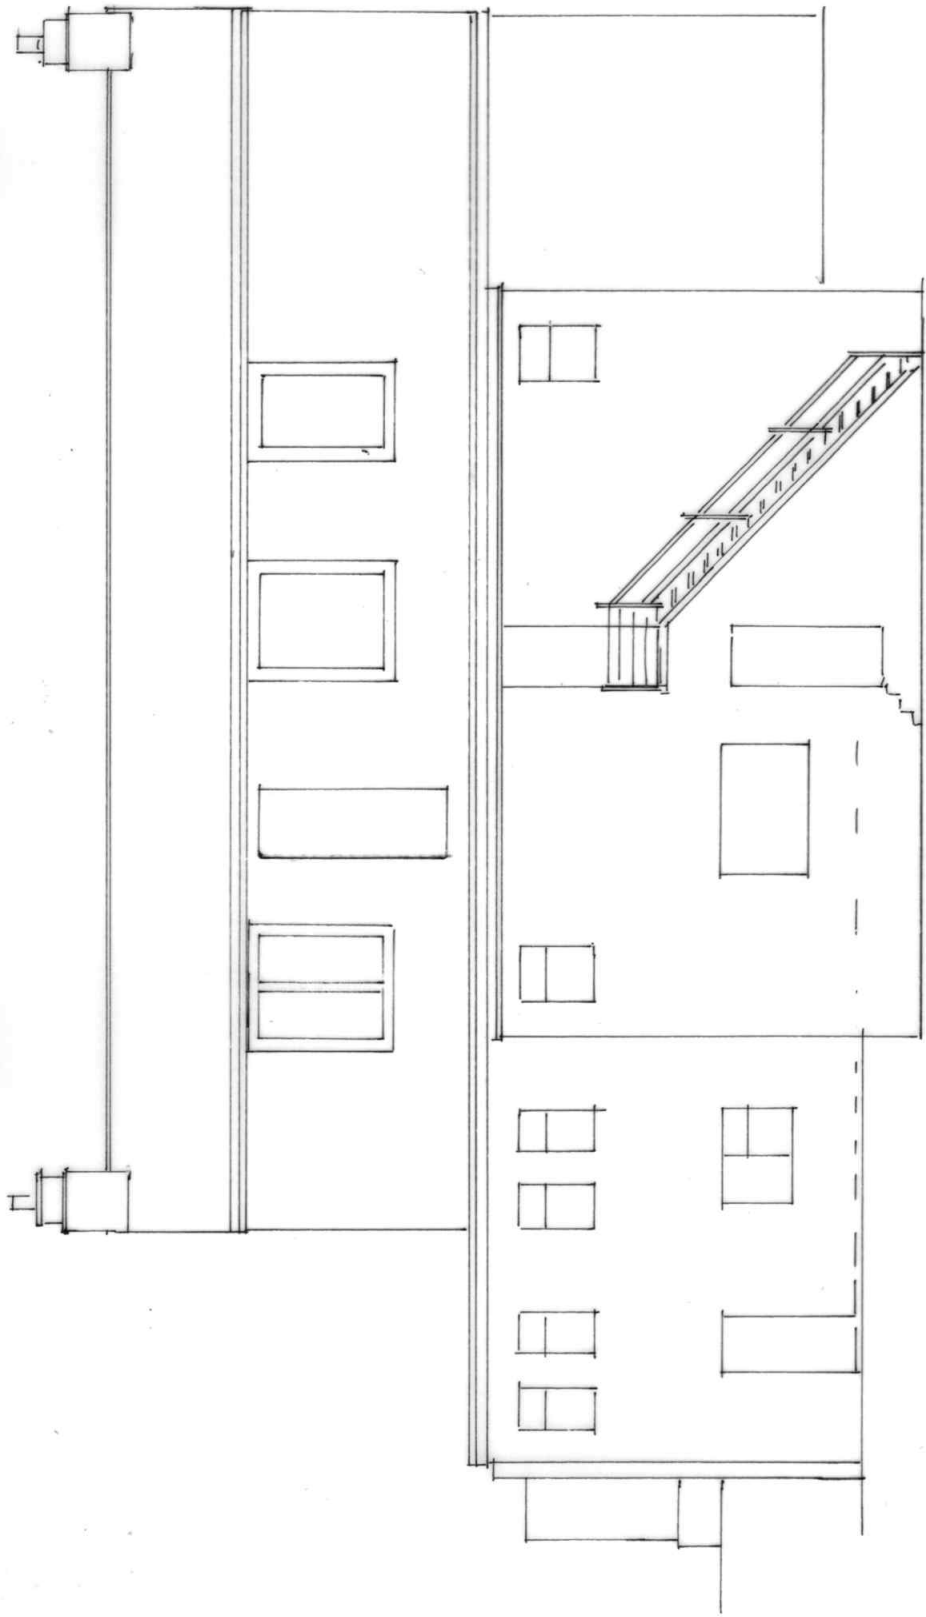

REAR ELEVATION SOUTH / EAST
PROPOSED / EXISTING

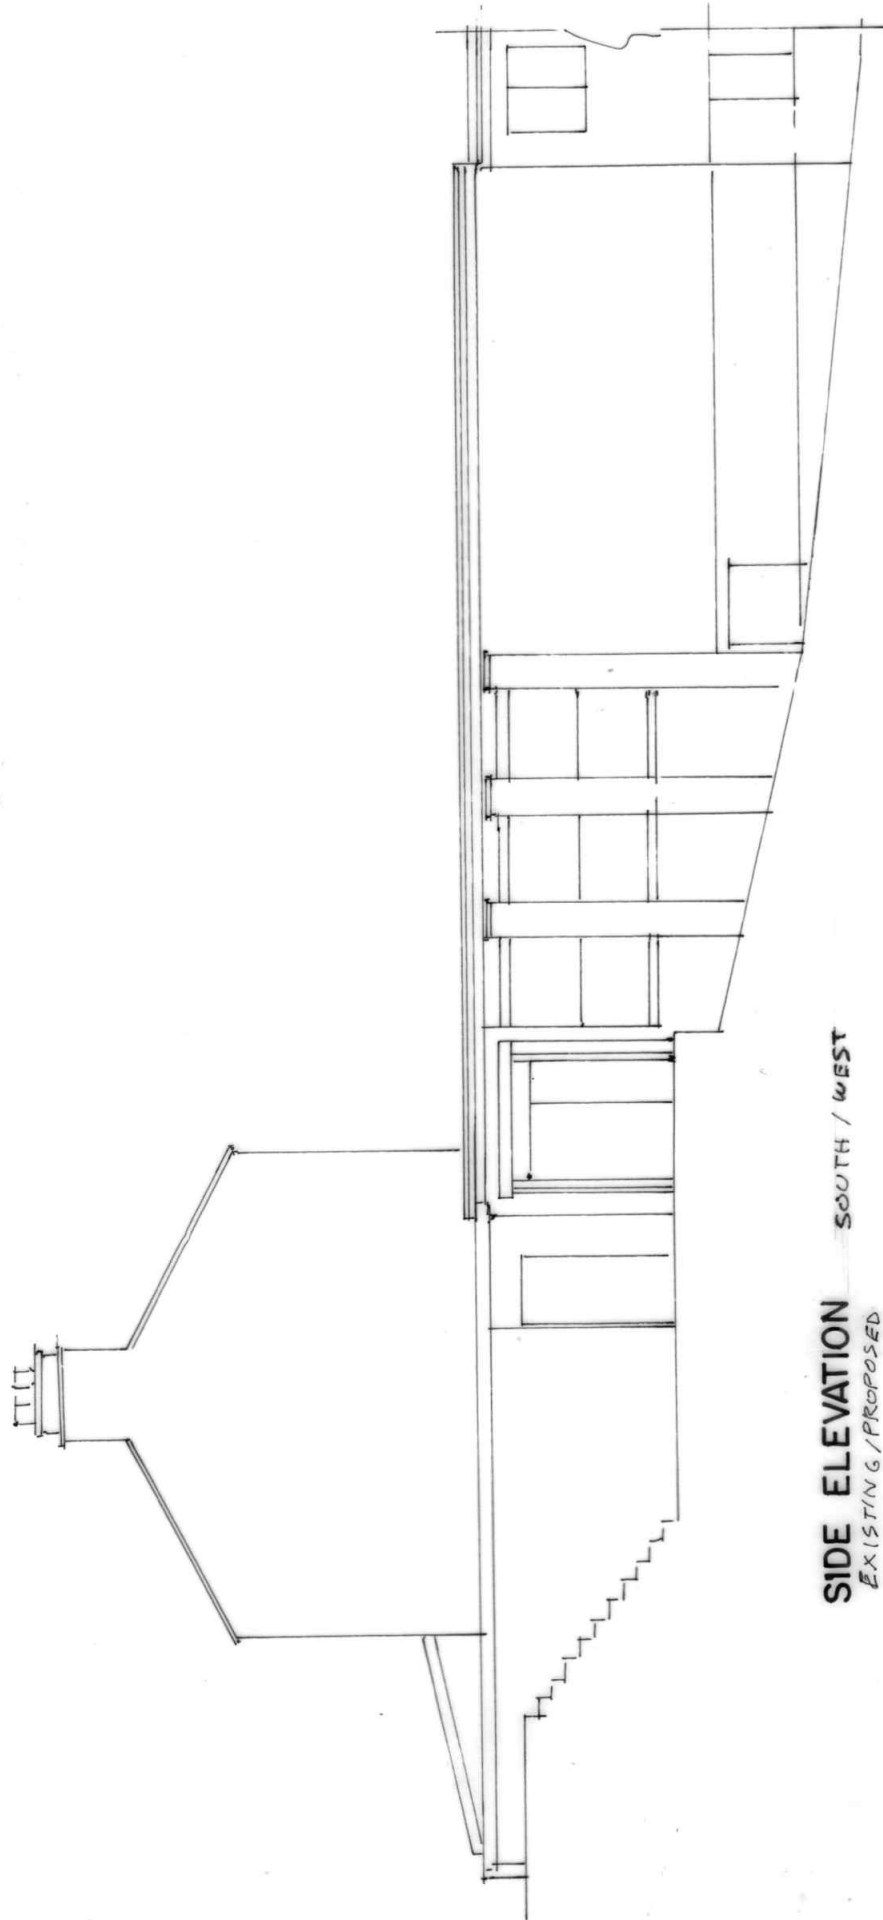

SIDE ELEVATION SOUTH / WEST
EXISTING / PROPOSED

BUILDING DESIGN SERVICES
M. FAROOQ
418 Bury Road Rochdale OL11 5EU.
Tel: 01706 712231 Mob: 07967605763

PROPOSED CHANGE OF USE AT FIRST FLOOR
FROM STORAGE SPACE INTO SELF-CONTAINED
FLAT AT THAMIN RESTAURANT NEW ROAD
LITTLEBOROUGH OL15 8PL

For: Mr. ABDUL KAMAL
Elevation

Scale 1:100

A2167/4