



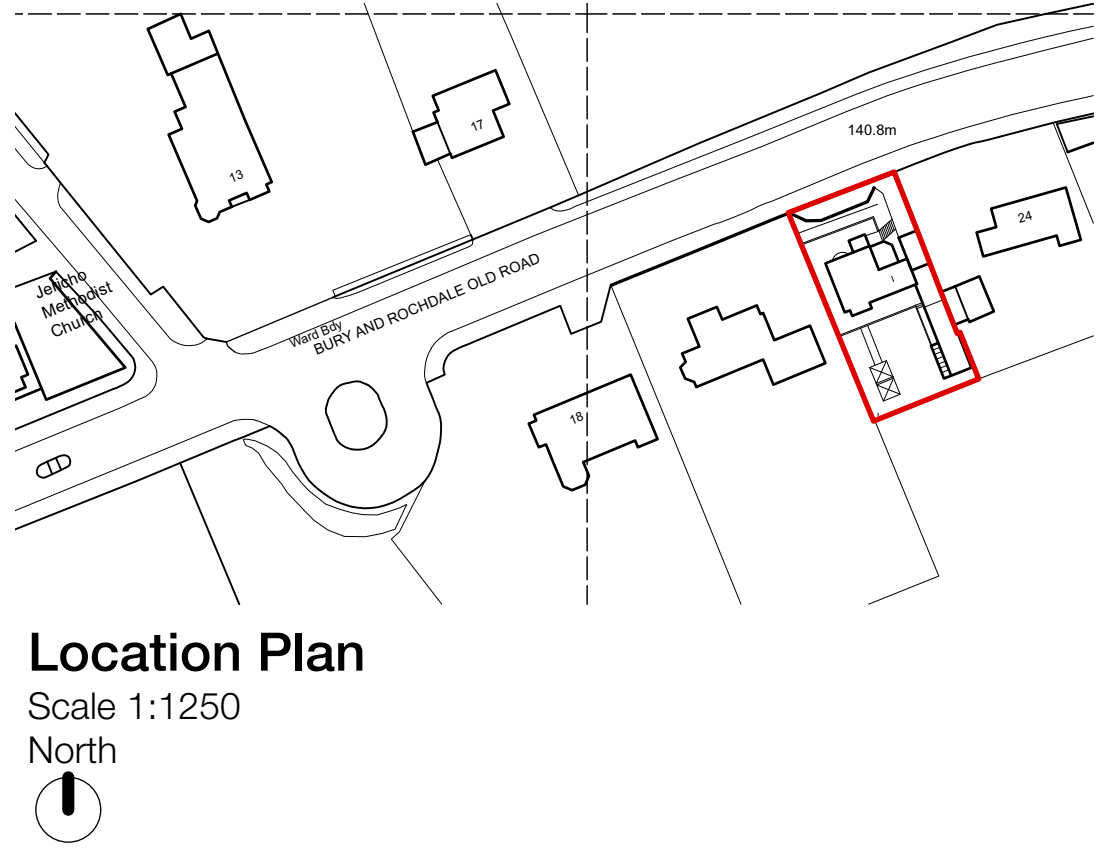

South Elevation
Scale 1:100



North Elevation
Scale 1:100

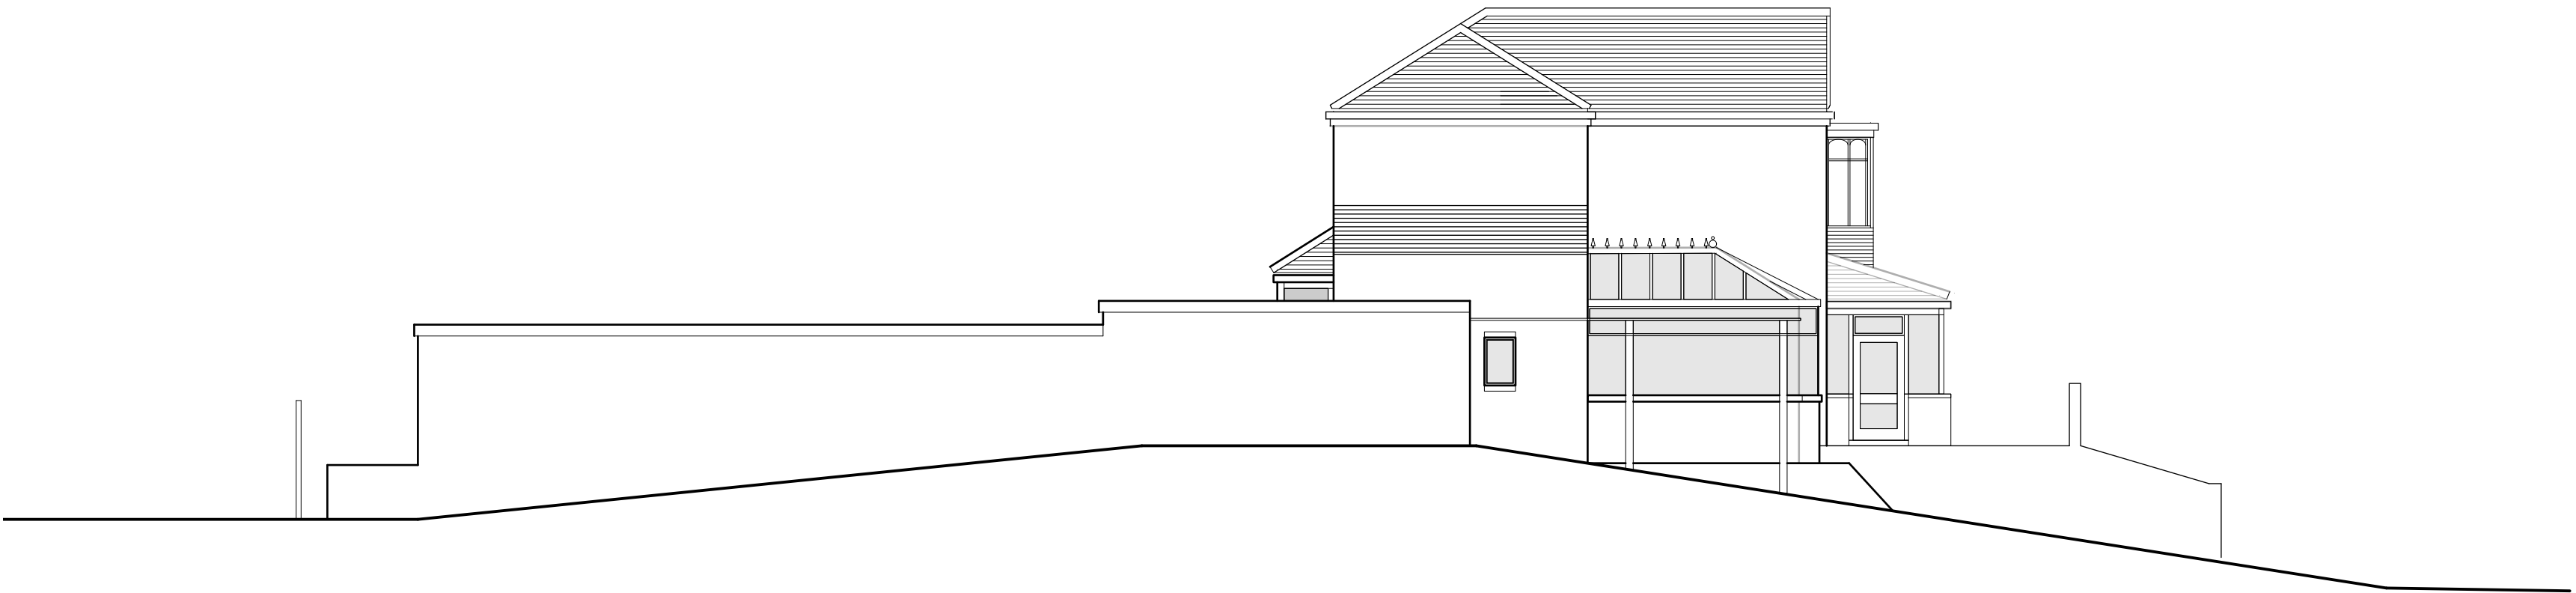

East Elevation
Scale 1:100



West Elevation
Scale 1:100

Revision
Project

Address
22 Bury and Rochdale Old Road,
Birtle, BL9 7TZ

Client
Prosperity Property Ltd

Drawing
Existing Elevations

storaarchitecture
Chartered Architects
RIBA Chartered Practice

www.storah.com mail@storah.com 01706 813214

Scale 1:100 Sheet Size ISO A1 Date 28/01/2022 Drawn MB

Drawing Number Revision

22-004 - 101

© Stora Architecture Ltd