



Existing West Elevation Scale 1:100

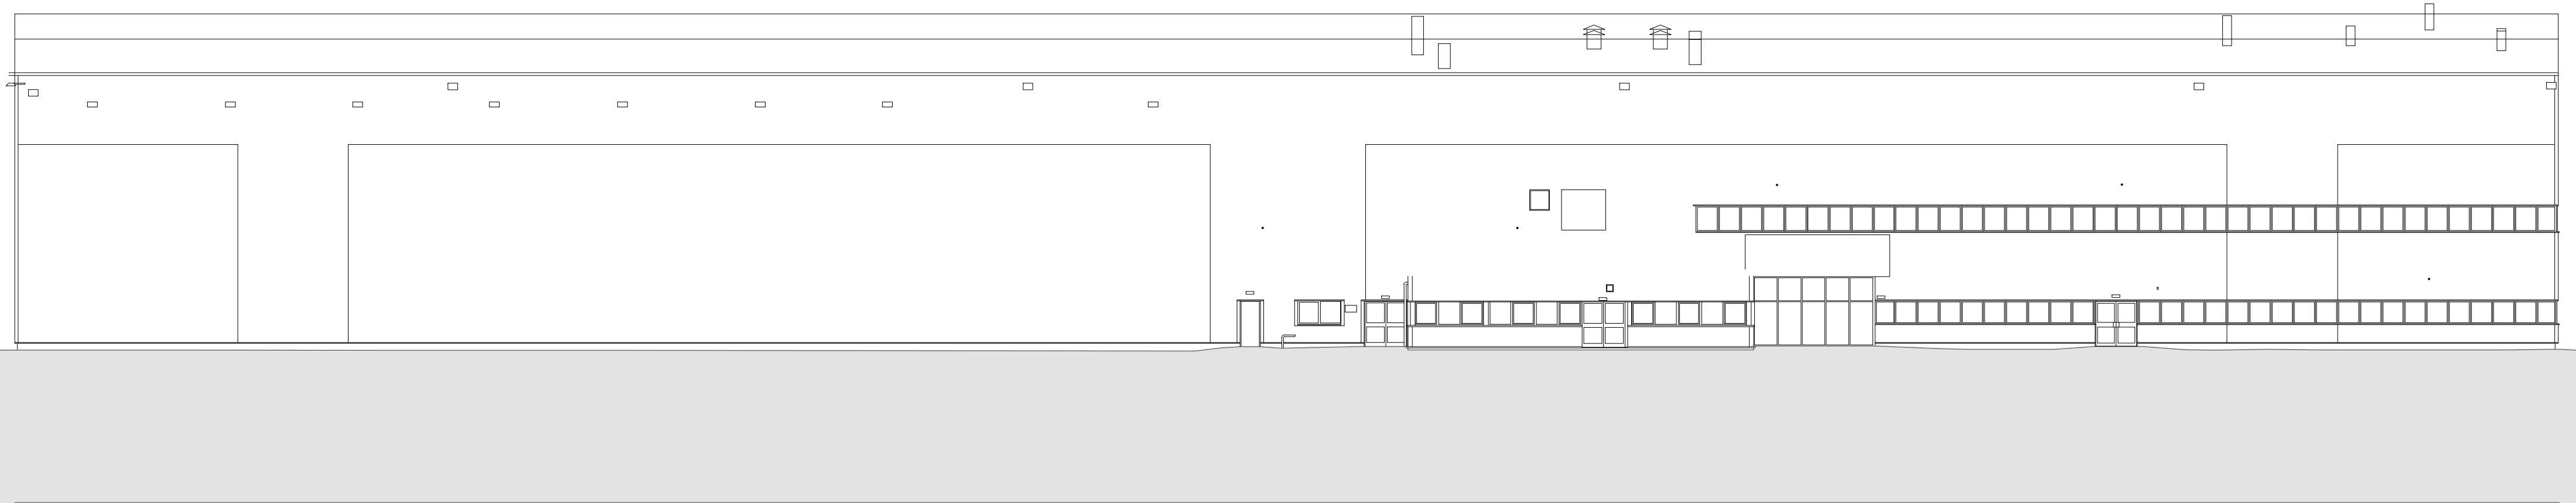

Existing North Elevation Scale 1:100



Existing East Elevation Scale 1:100

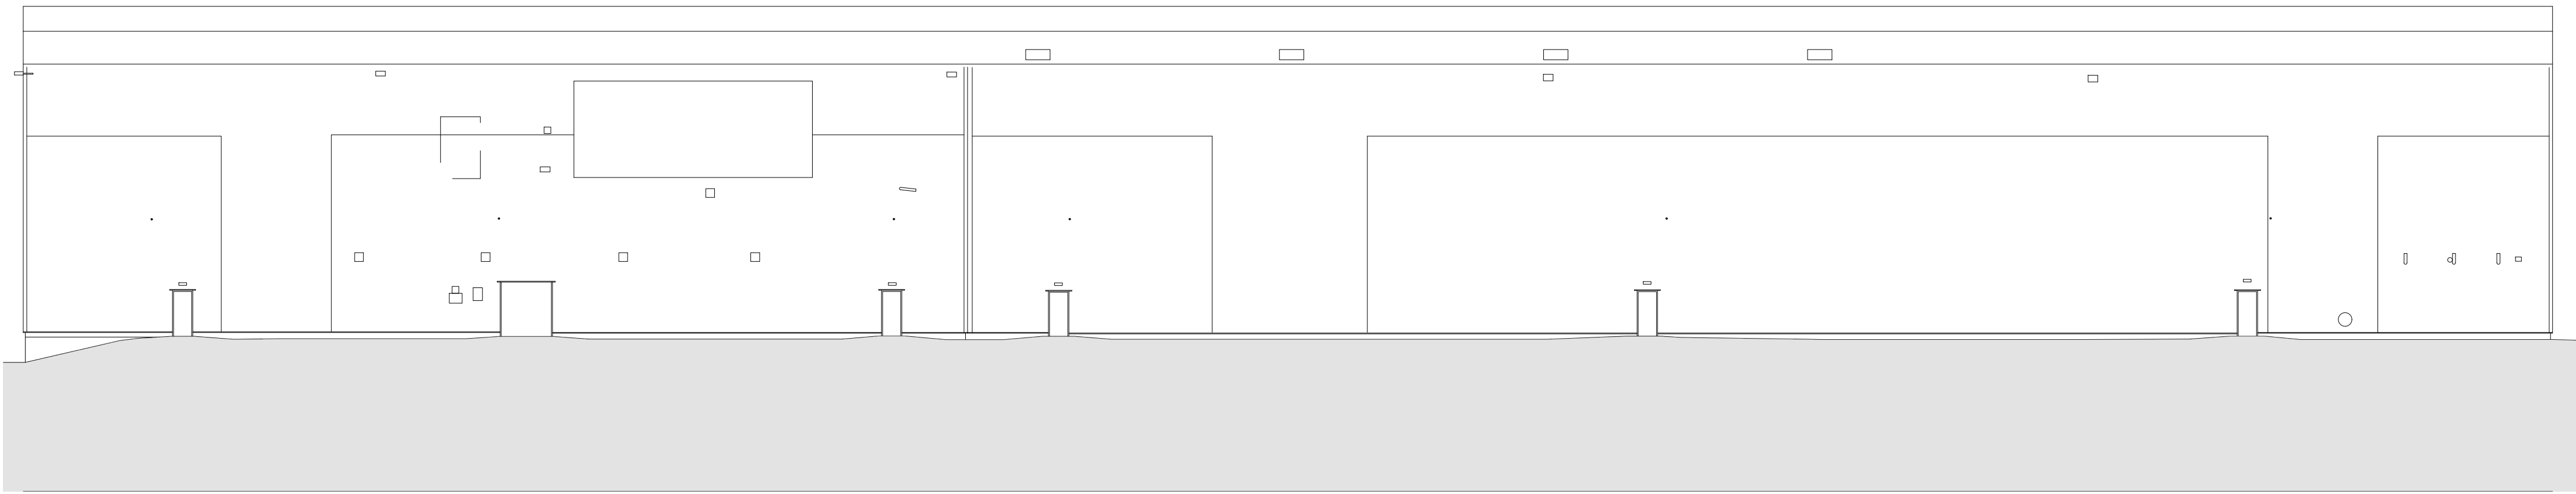

Existing South Elevation Scale 1:100