




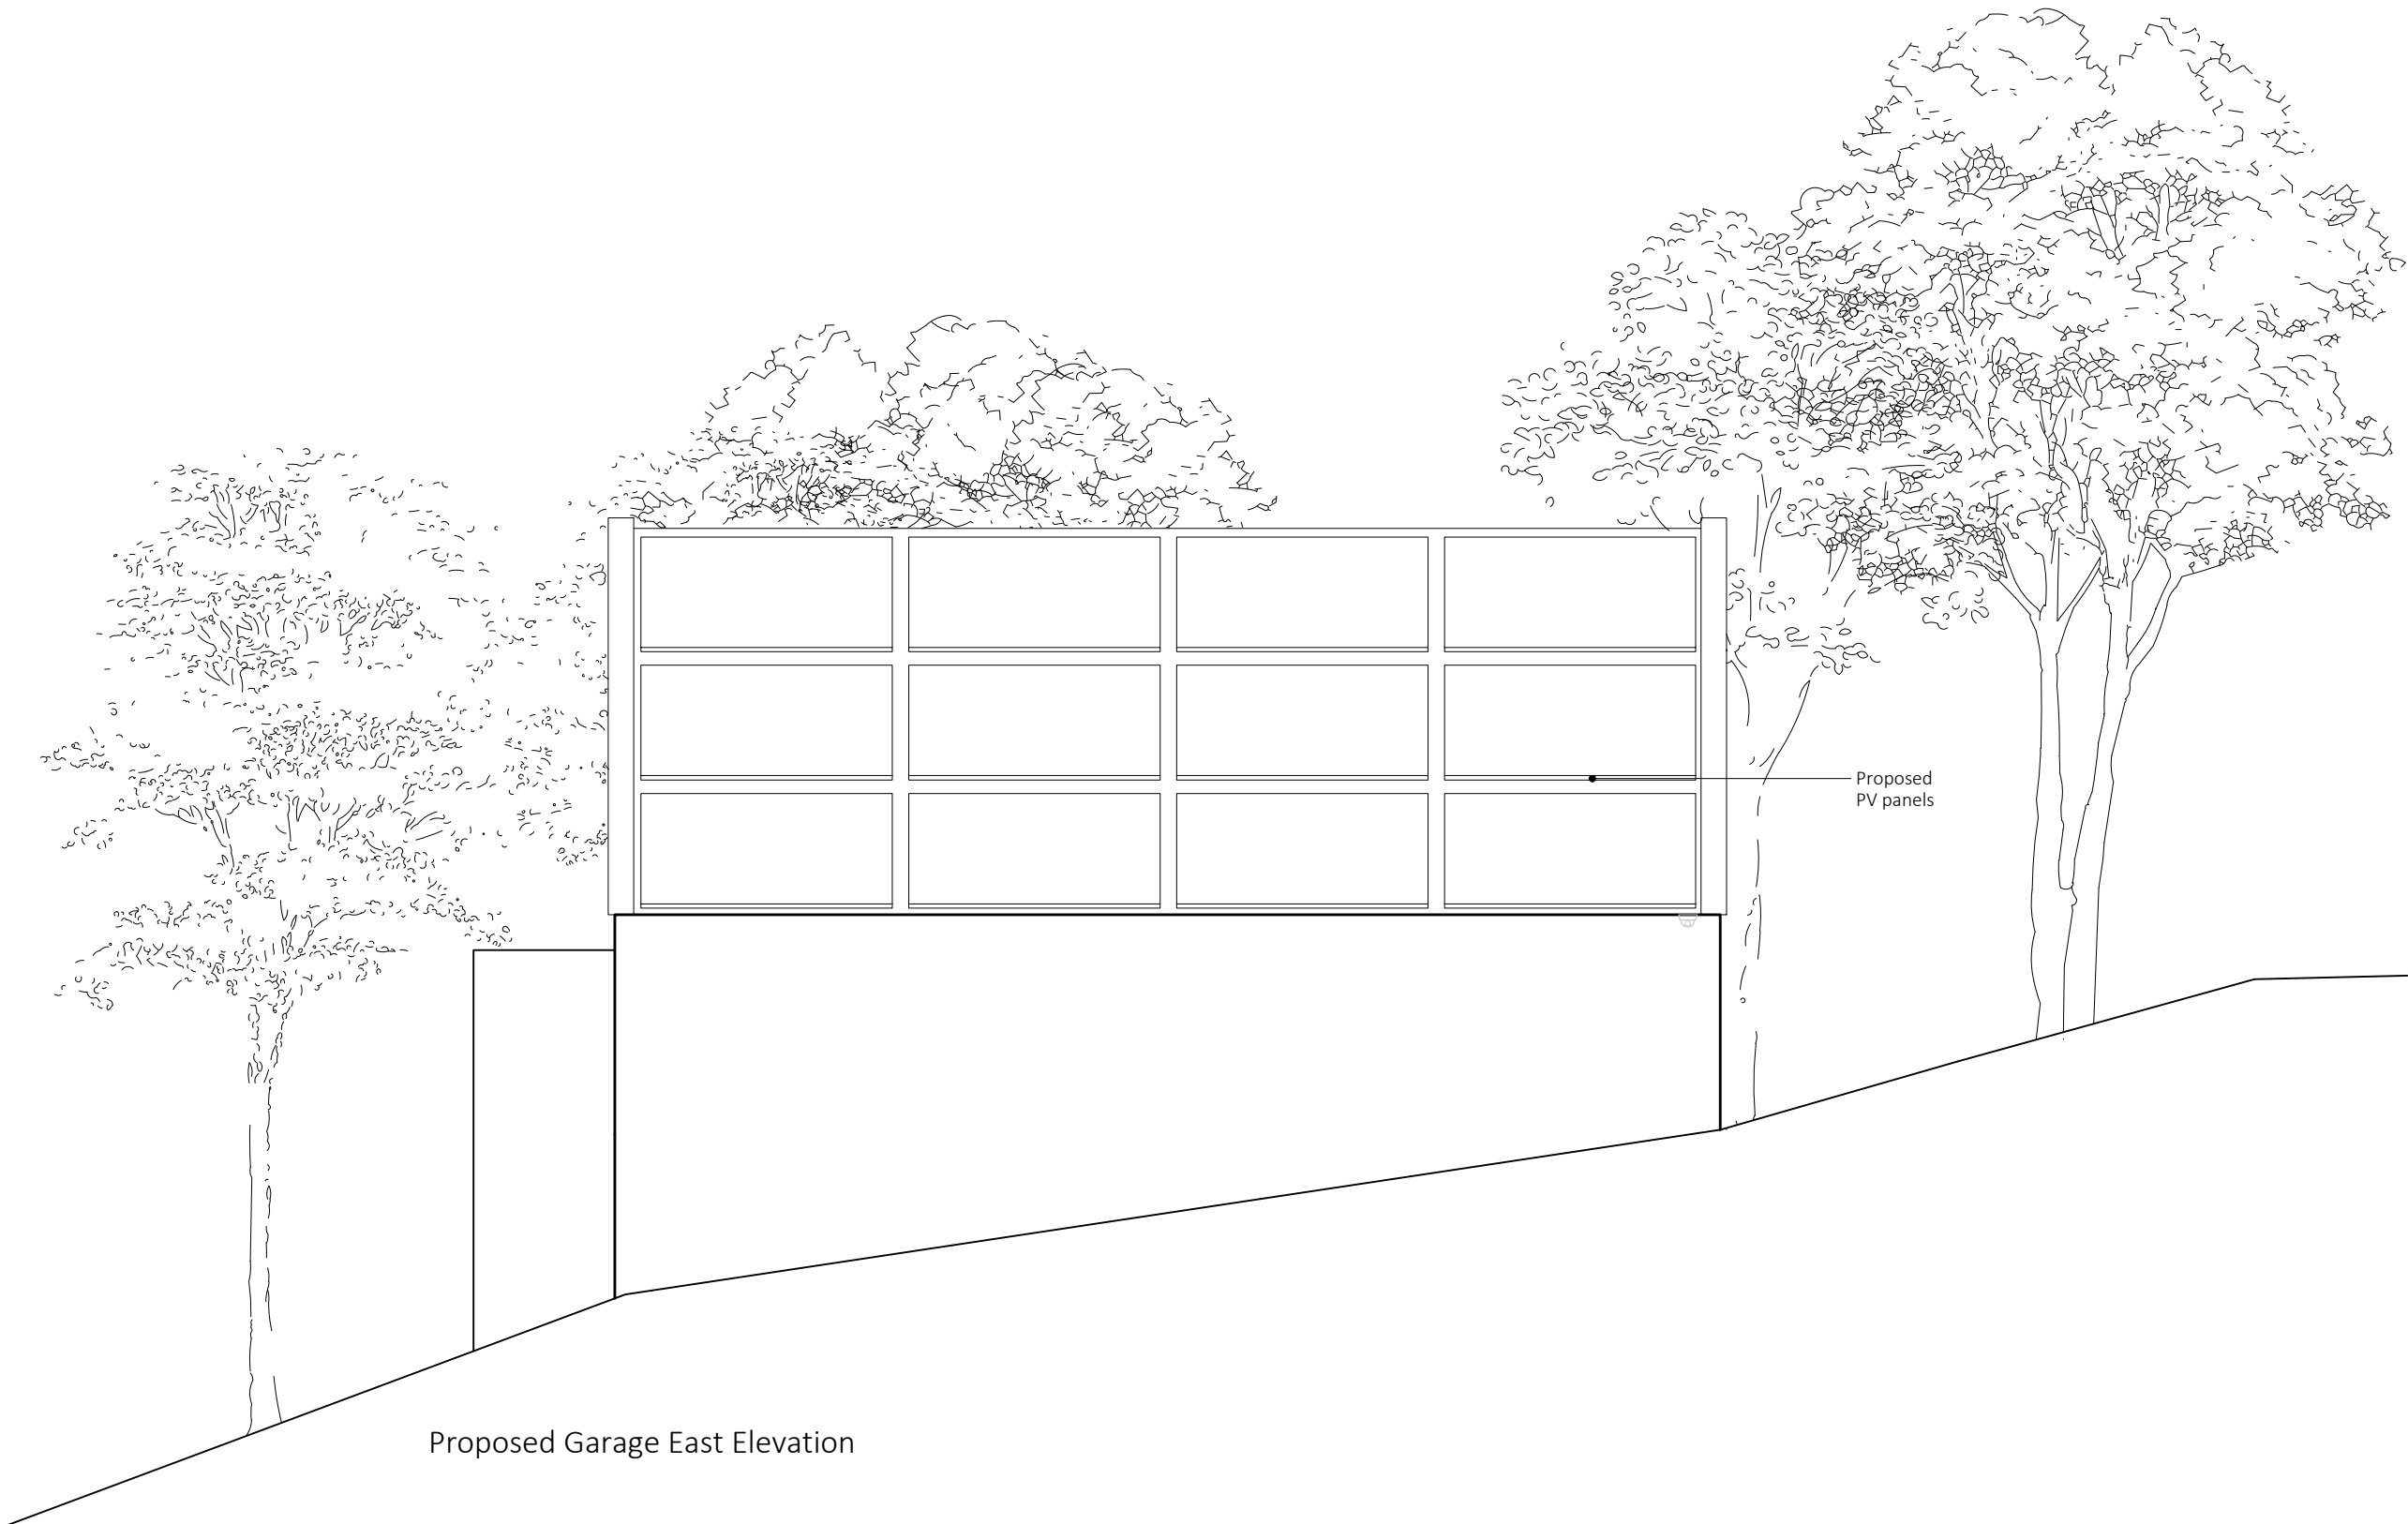


Proposed Garage East Elevation

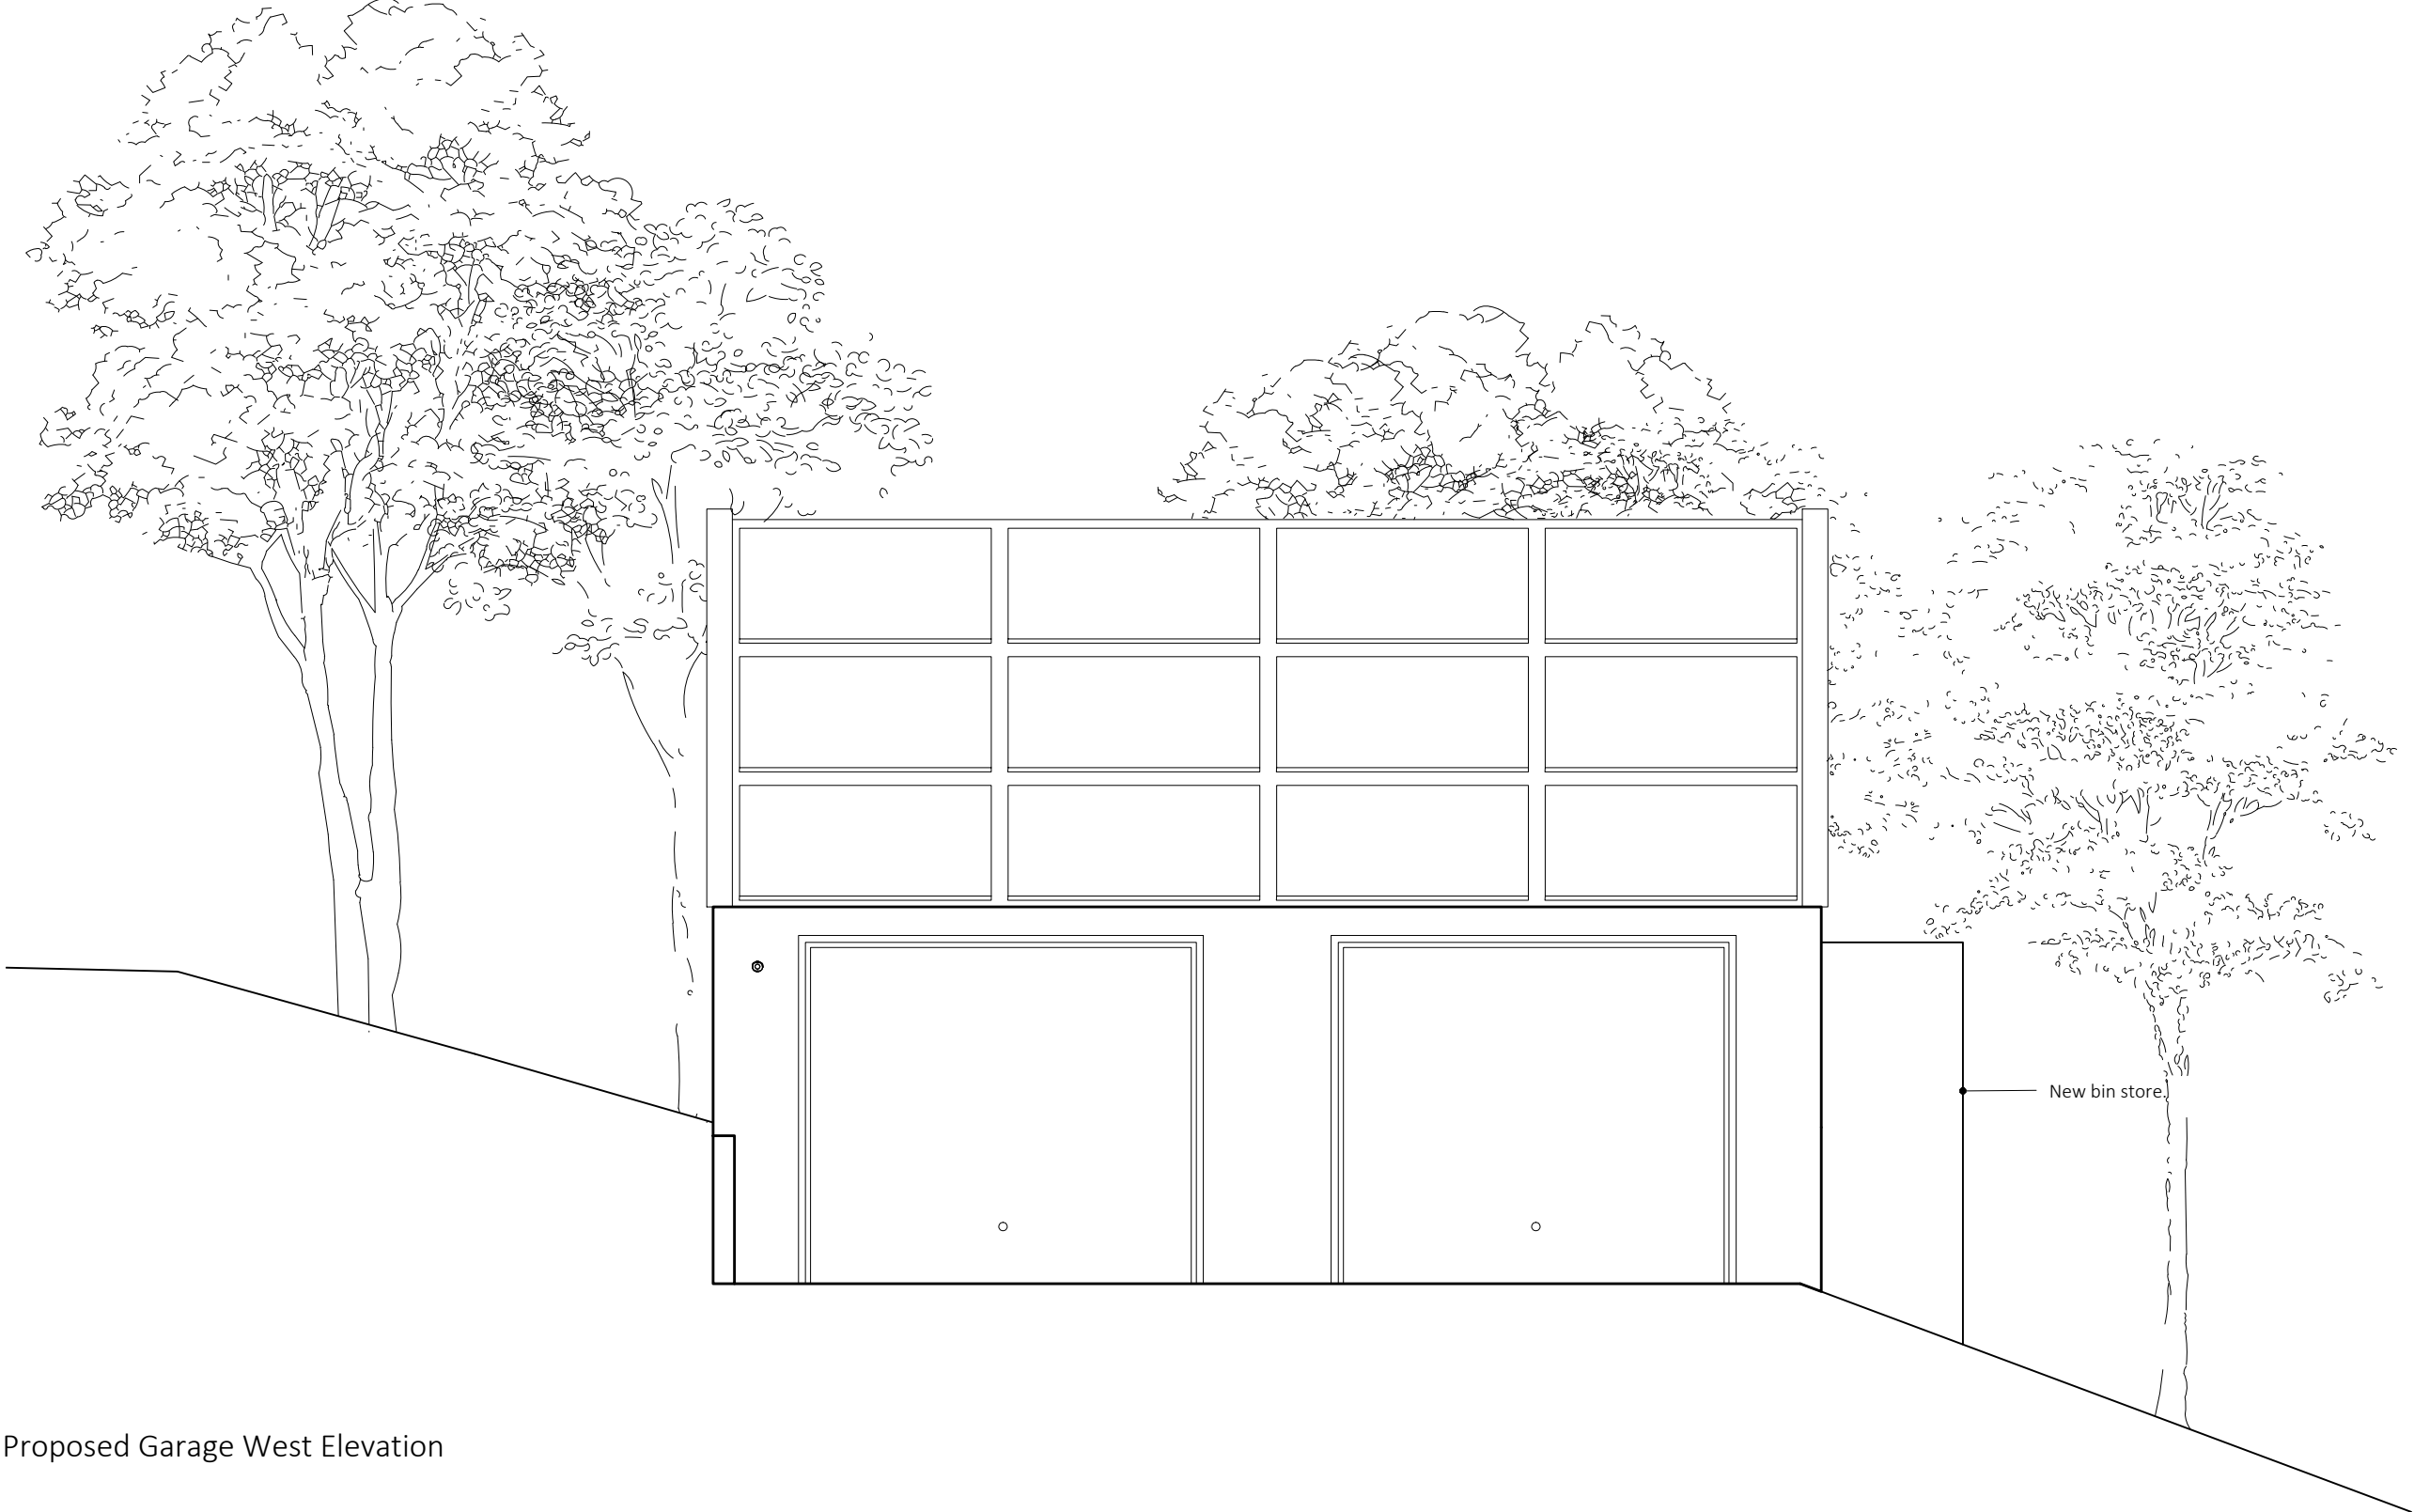


Proposed Garage West Elevation

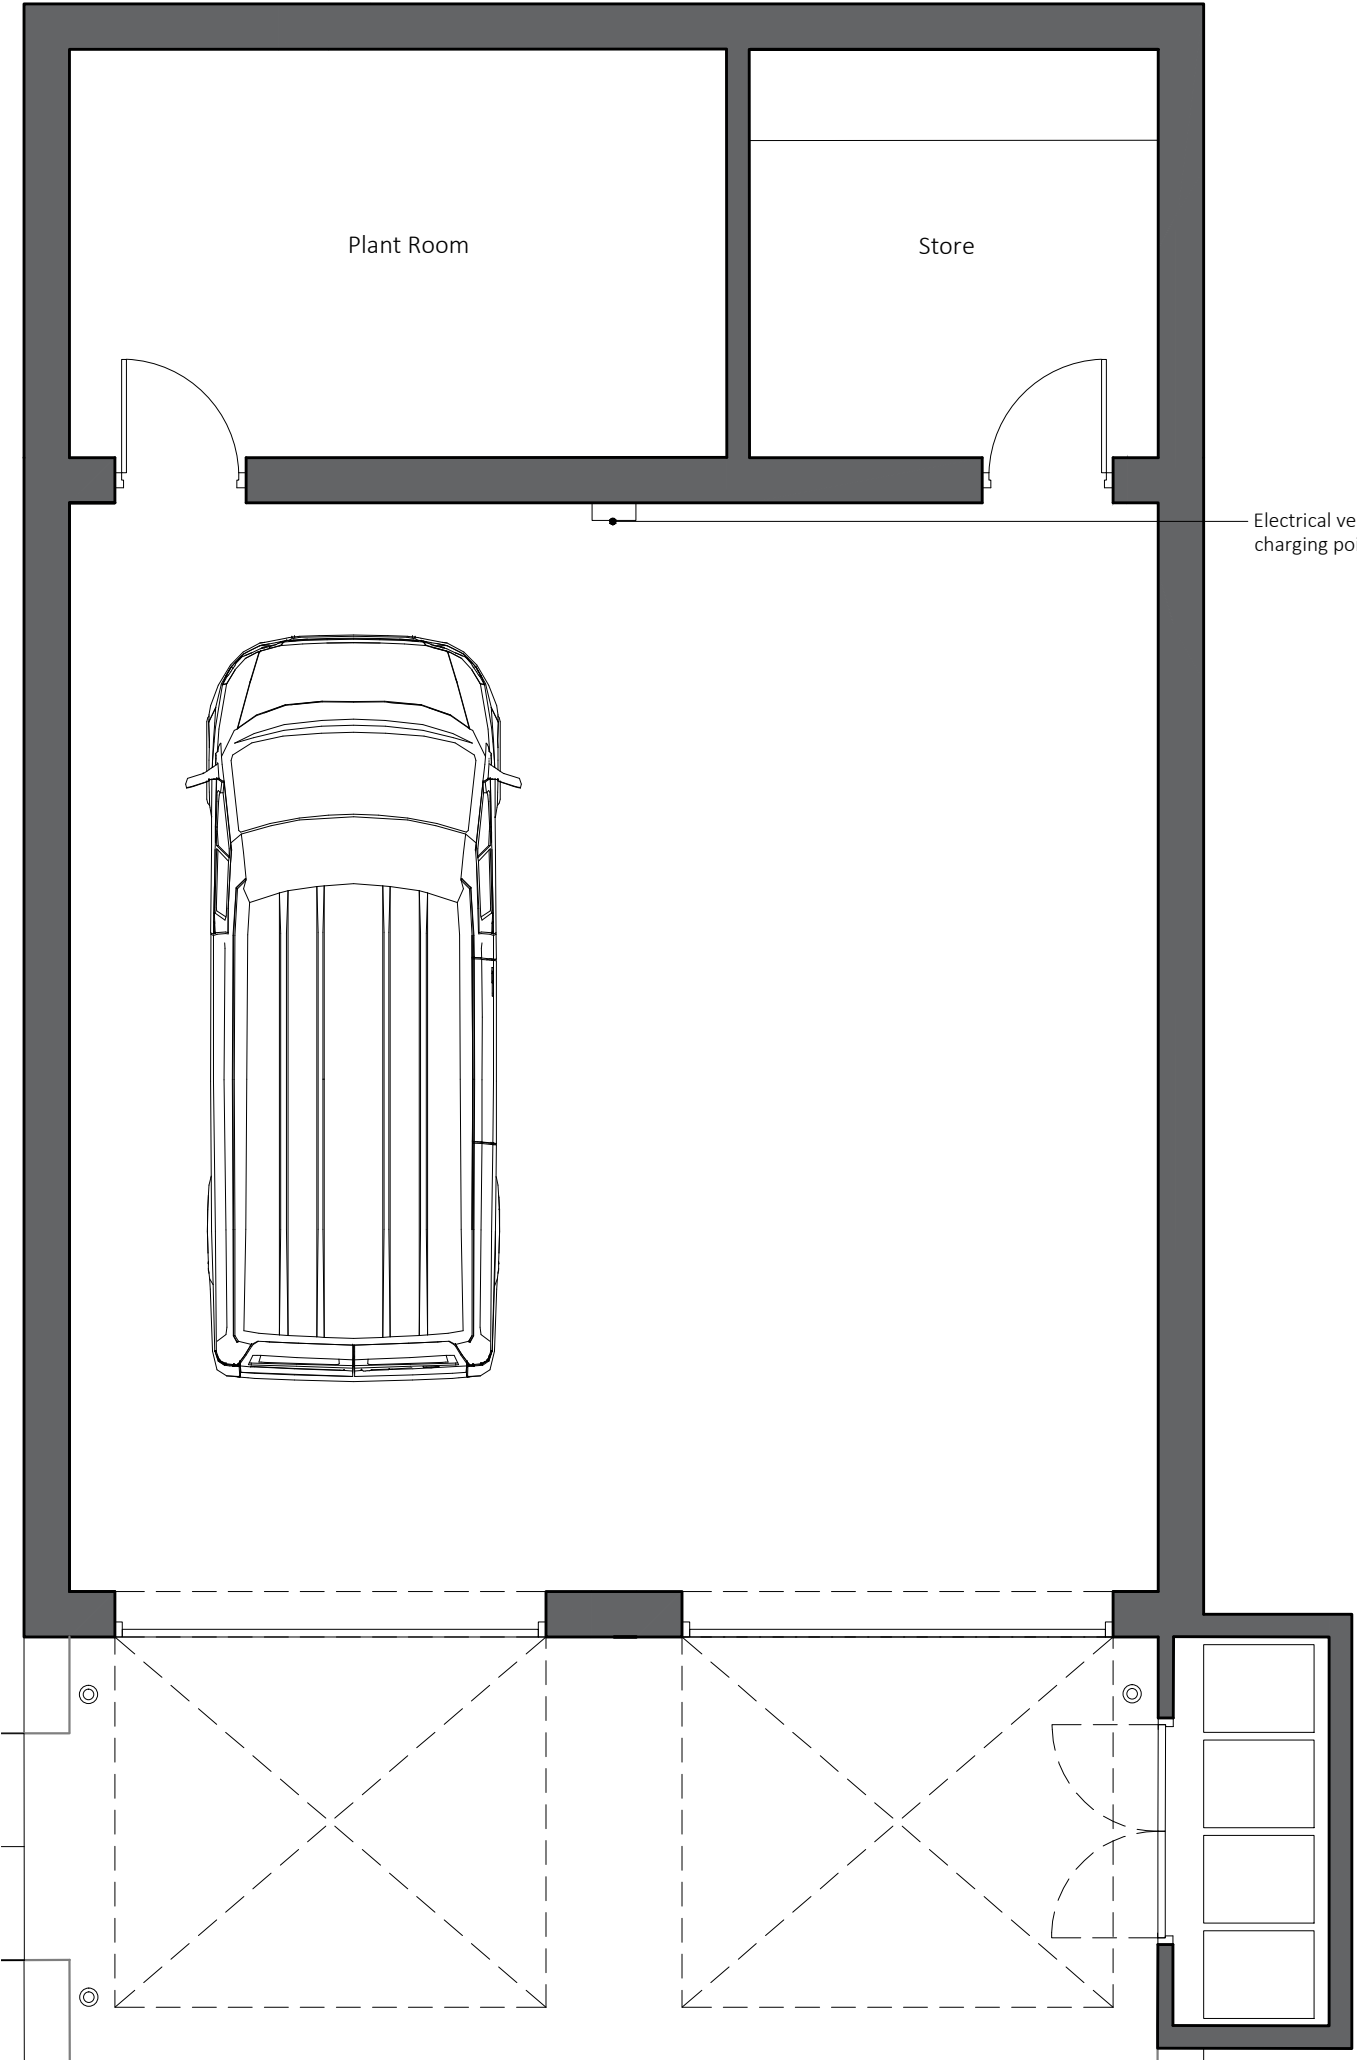

Proposed Garage Plan

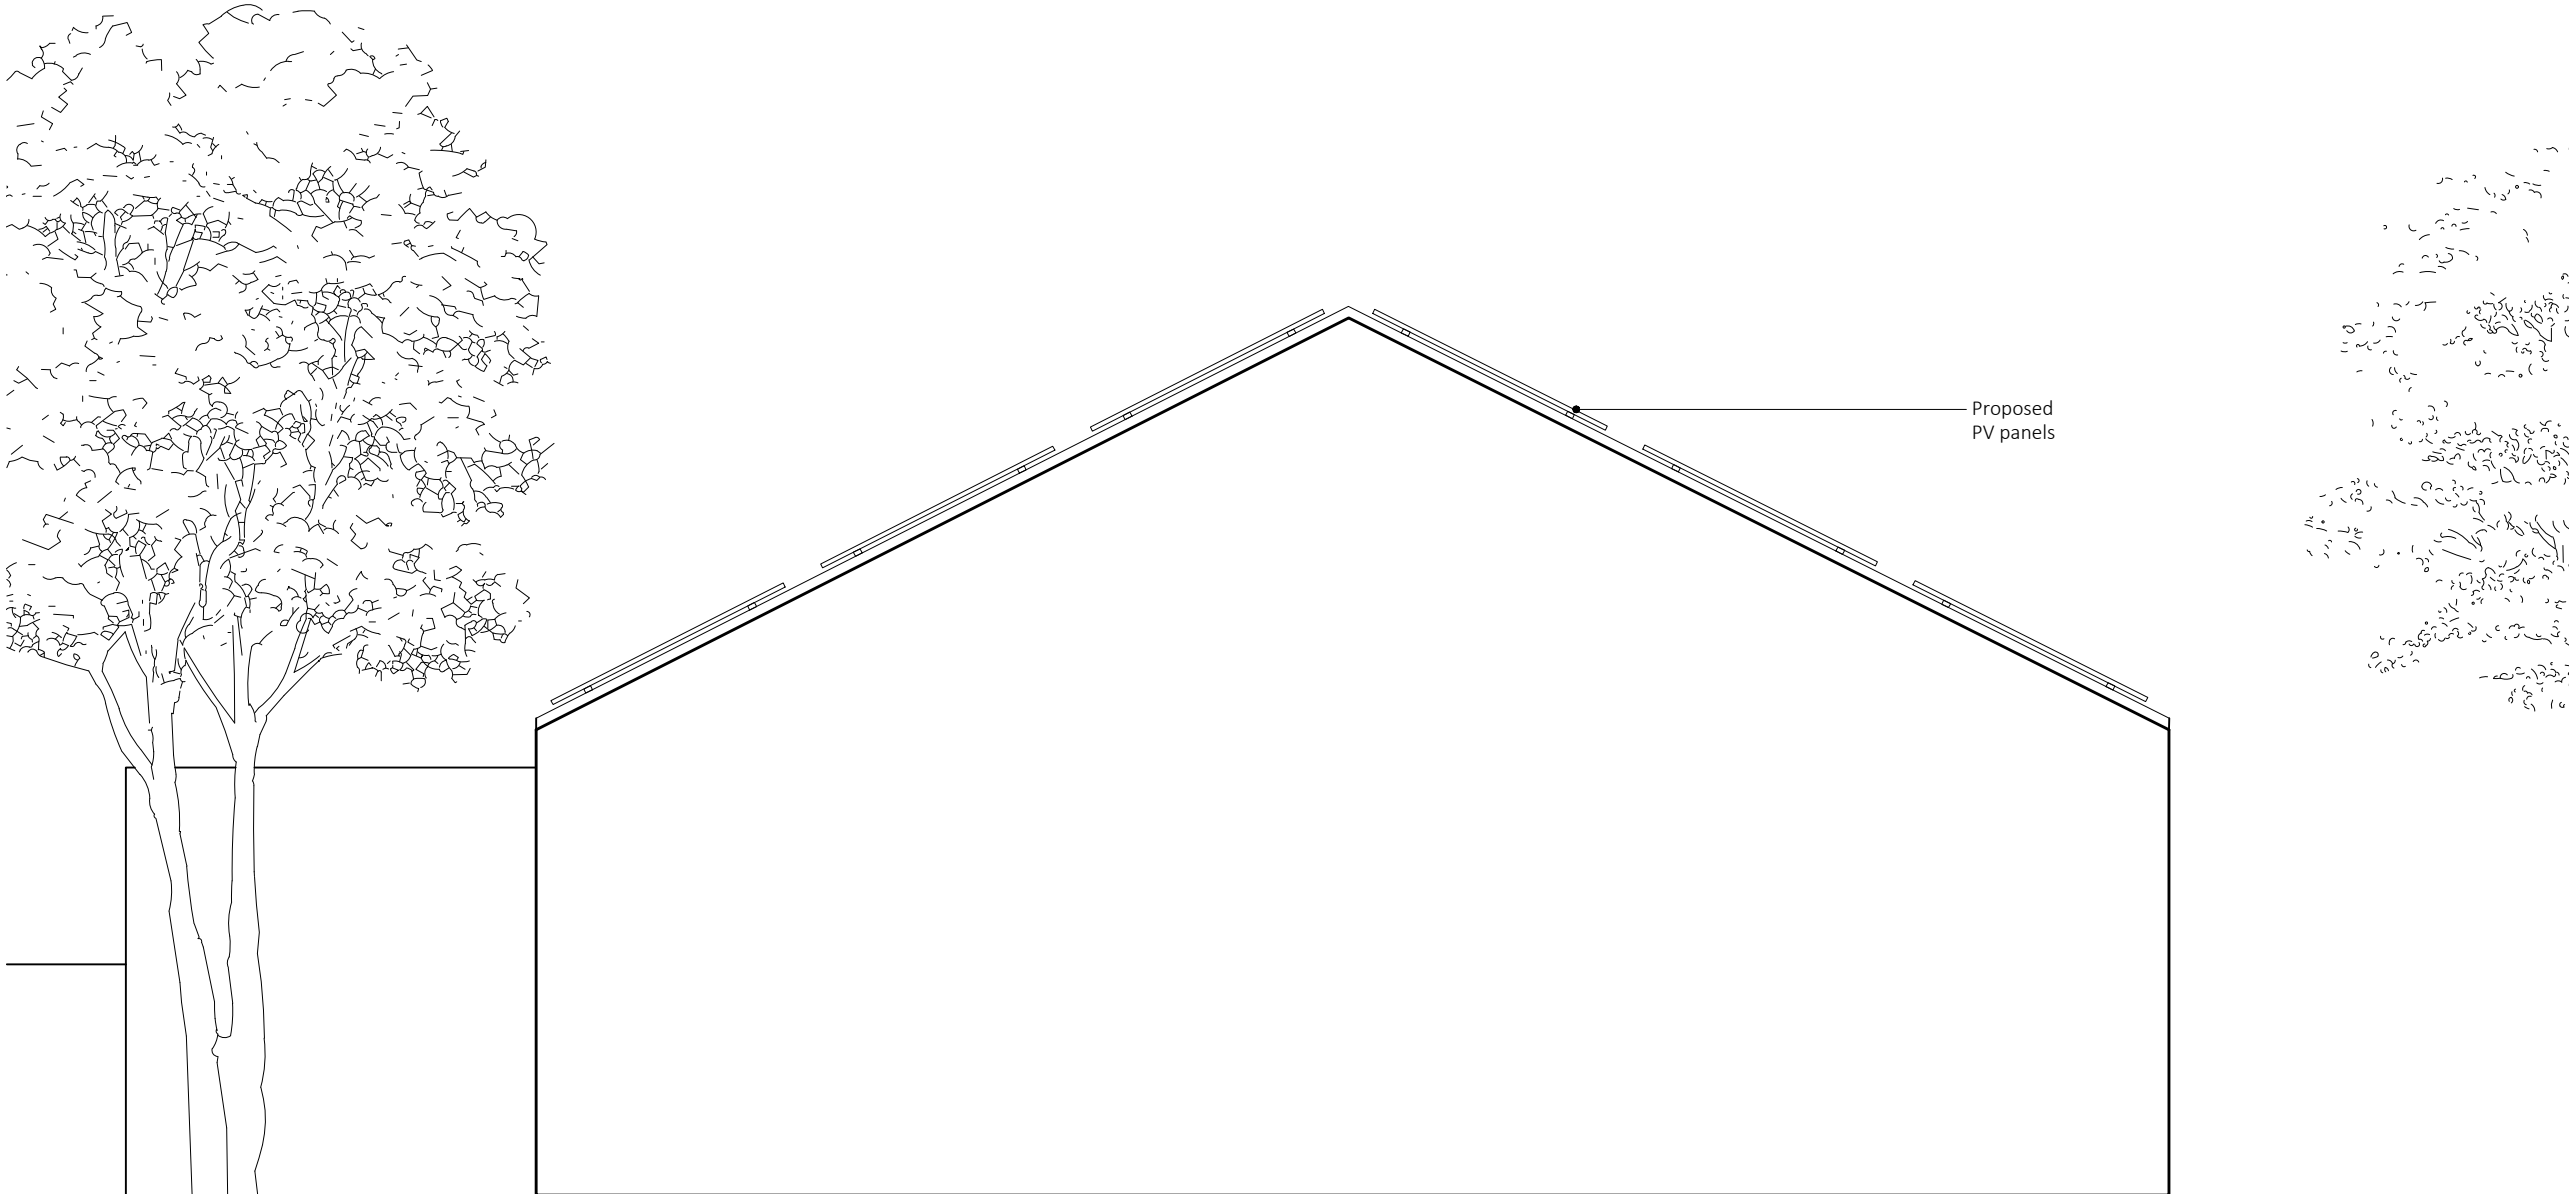

Proposed Garage North Elevation

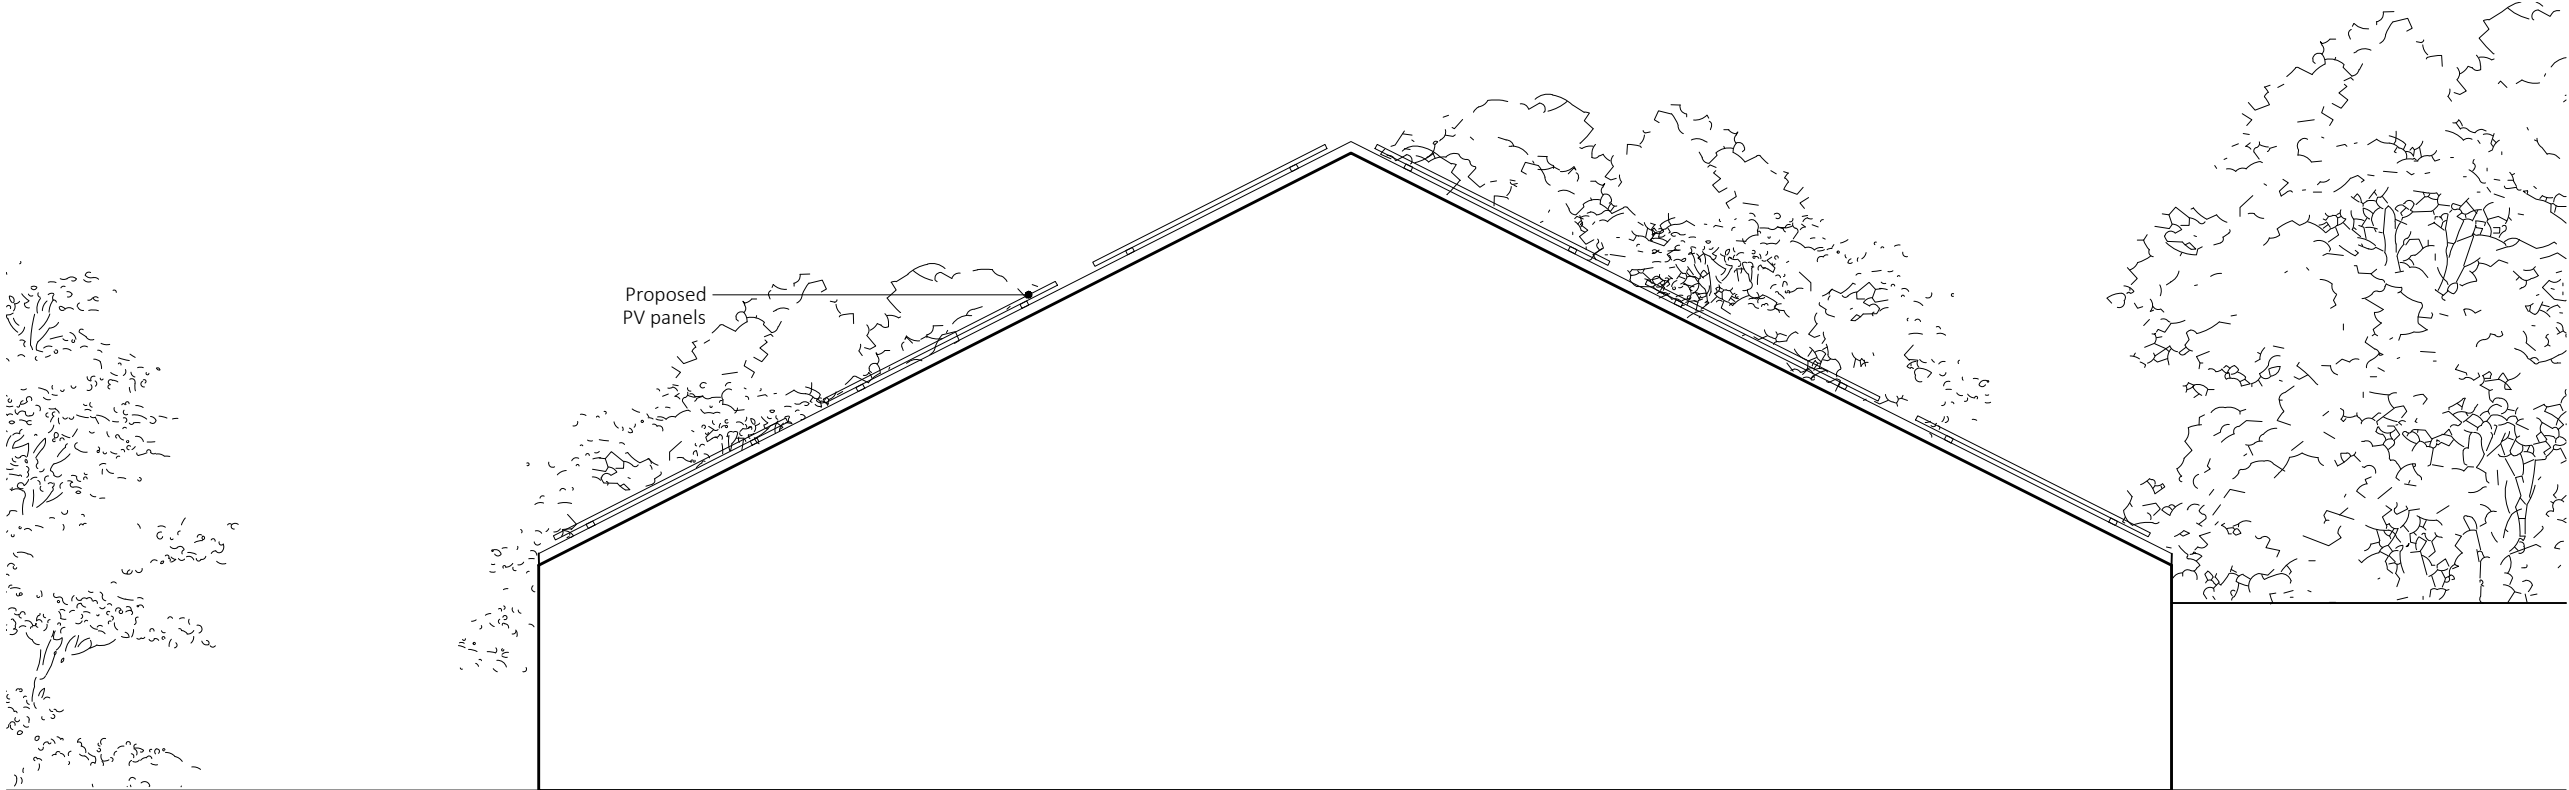

Proposed Garage South Elevation

B
B

Note:
Do not scale from this drawing.
Dimensions are to be checked on site.
If in doubt please ask.

GENERAL NOTES:

Drawings are based on survey information. All dimensions should be checked on site.

These drawings are produced for Planning submission only and should not be used for any other purpose.

For references and descriptions to work items, refer to Section 4 in the Design and Access document Holy Trinity_Design and Access Statement.

P3 02/08/2024 Planning and LBC updates
LG

P2 11/09/2023 CCTV camera update
LG

P1 16/08/2023 Issue for Planning and LBC
LG

Rev Date/Ints Details

© The moral rights of the author are hereby asserted.
This drawing and design is the sole property of Buttress Ltd and must not be reproduced without permission.
Buttress Ltd is Registered in England and Wales: 5363573

Buttress

41 Bengal St
Manchester
M4 6AF

T 0161 236 3303
E contact@buttress.net
W www.buttress.net

Project Title	Holy Trinity
Client	Matthew Pilkington and Tina Pilkington
Location	Holy Trinity Church, Parkfield, Middleton, M24 4AH
Drawing Title	Garage Plan and Elevations as Proposed

Date	02/08/2024	Scale	1:50
Checked	NC	Orig Paper Size	A1

Status **PLANNING**

Project: Origin: Zone: Level: Type: Disc: Number: Rev:

9221- BA -XTG- 1-1 - DR - A -(20)001 - P3