
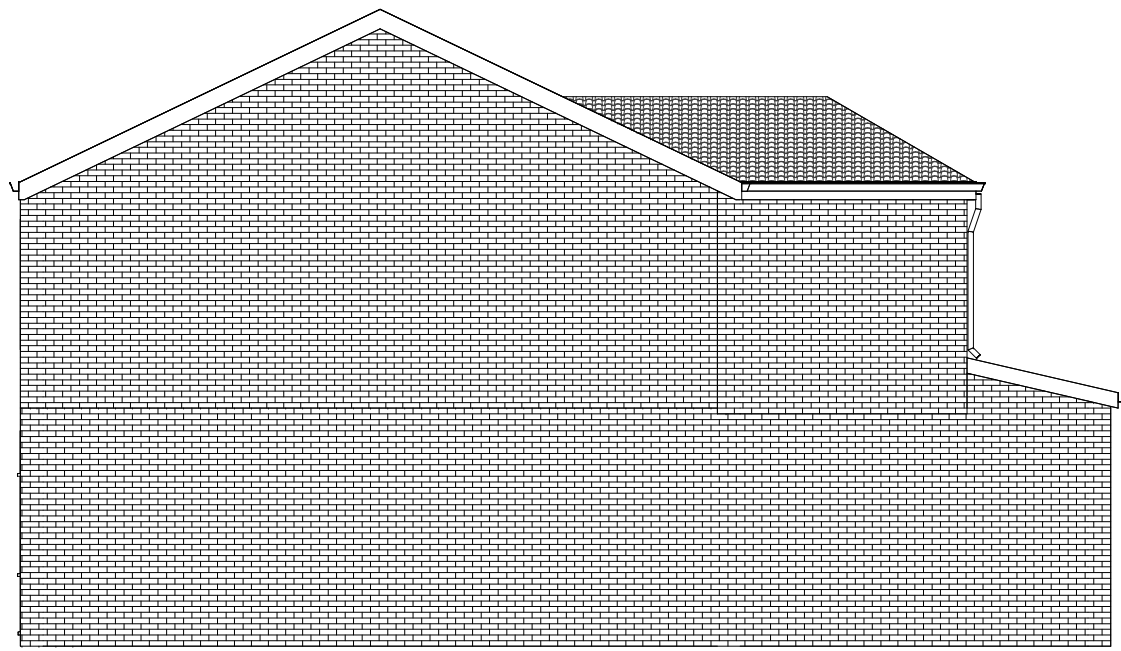


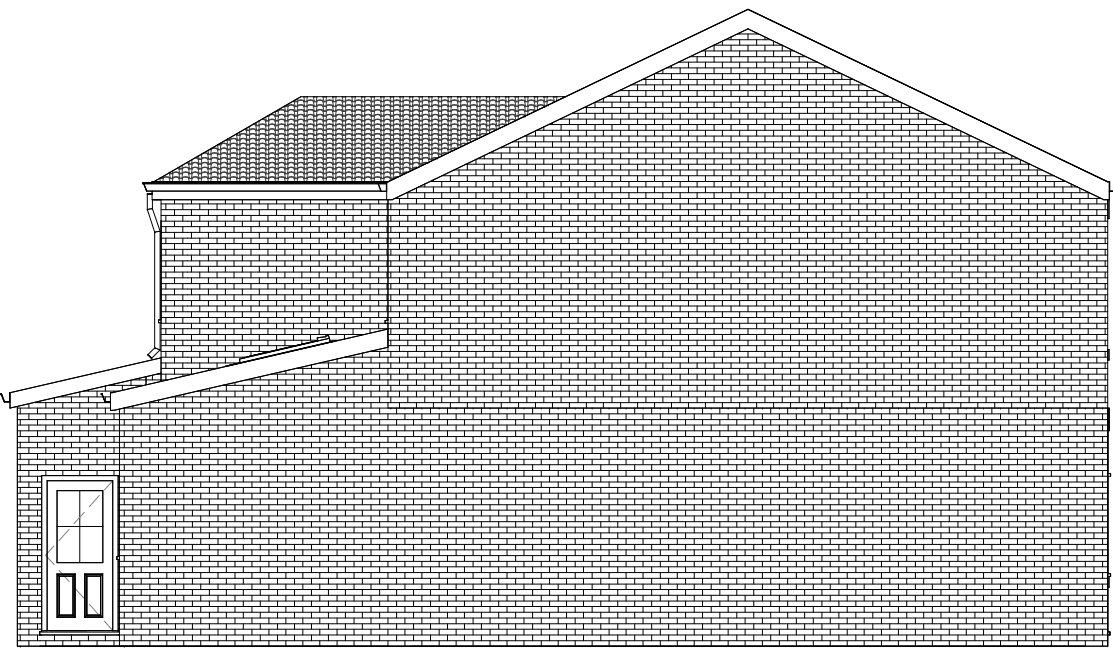


Proposed Front
1 : 100


Proposed Rear
1 : 100

Proposed Side I
1 : 100

Proposed Side II
1 : 100

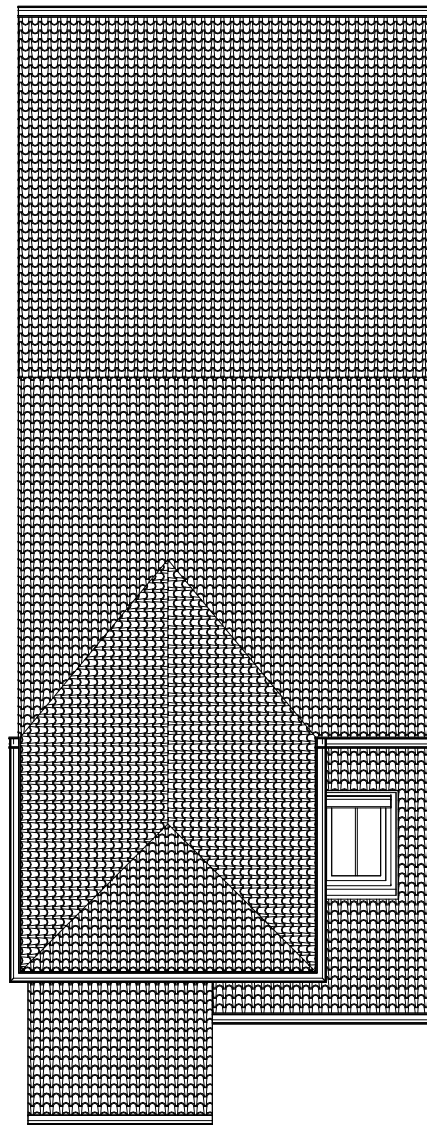


Proposed Roof Plan
1 : 100

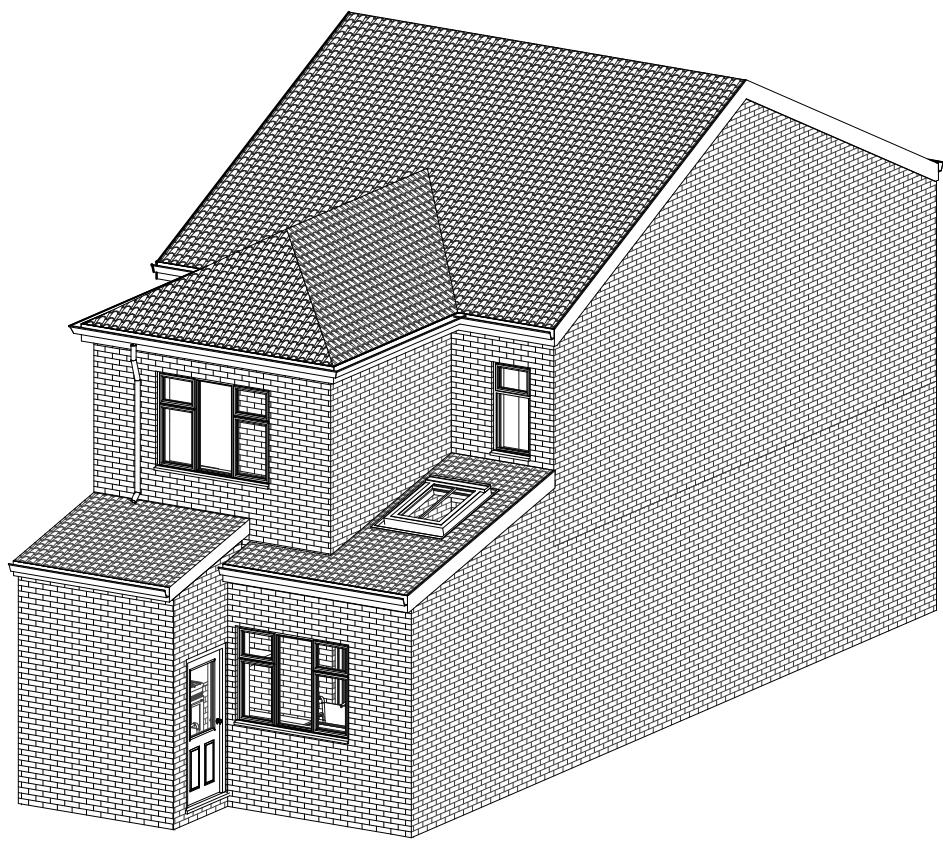


Scale: @ A1.
Do NOT scale from this drawing.
If in doubt, ask.
Dimensions must be checked by
contractor before work is commenced.

This drawing remains the property of
Belal Rashid Technical Architecture
and should not be reproduced in full or
in part without prior consent from
Belal Rashid Technical Architecture.

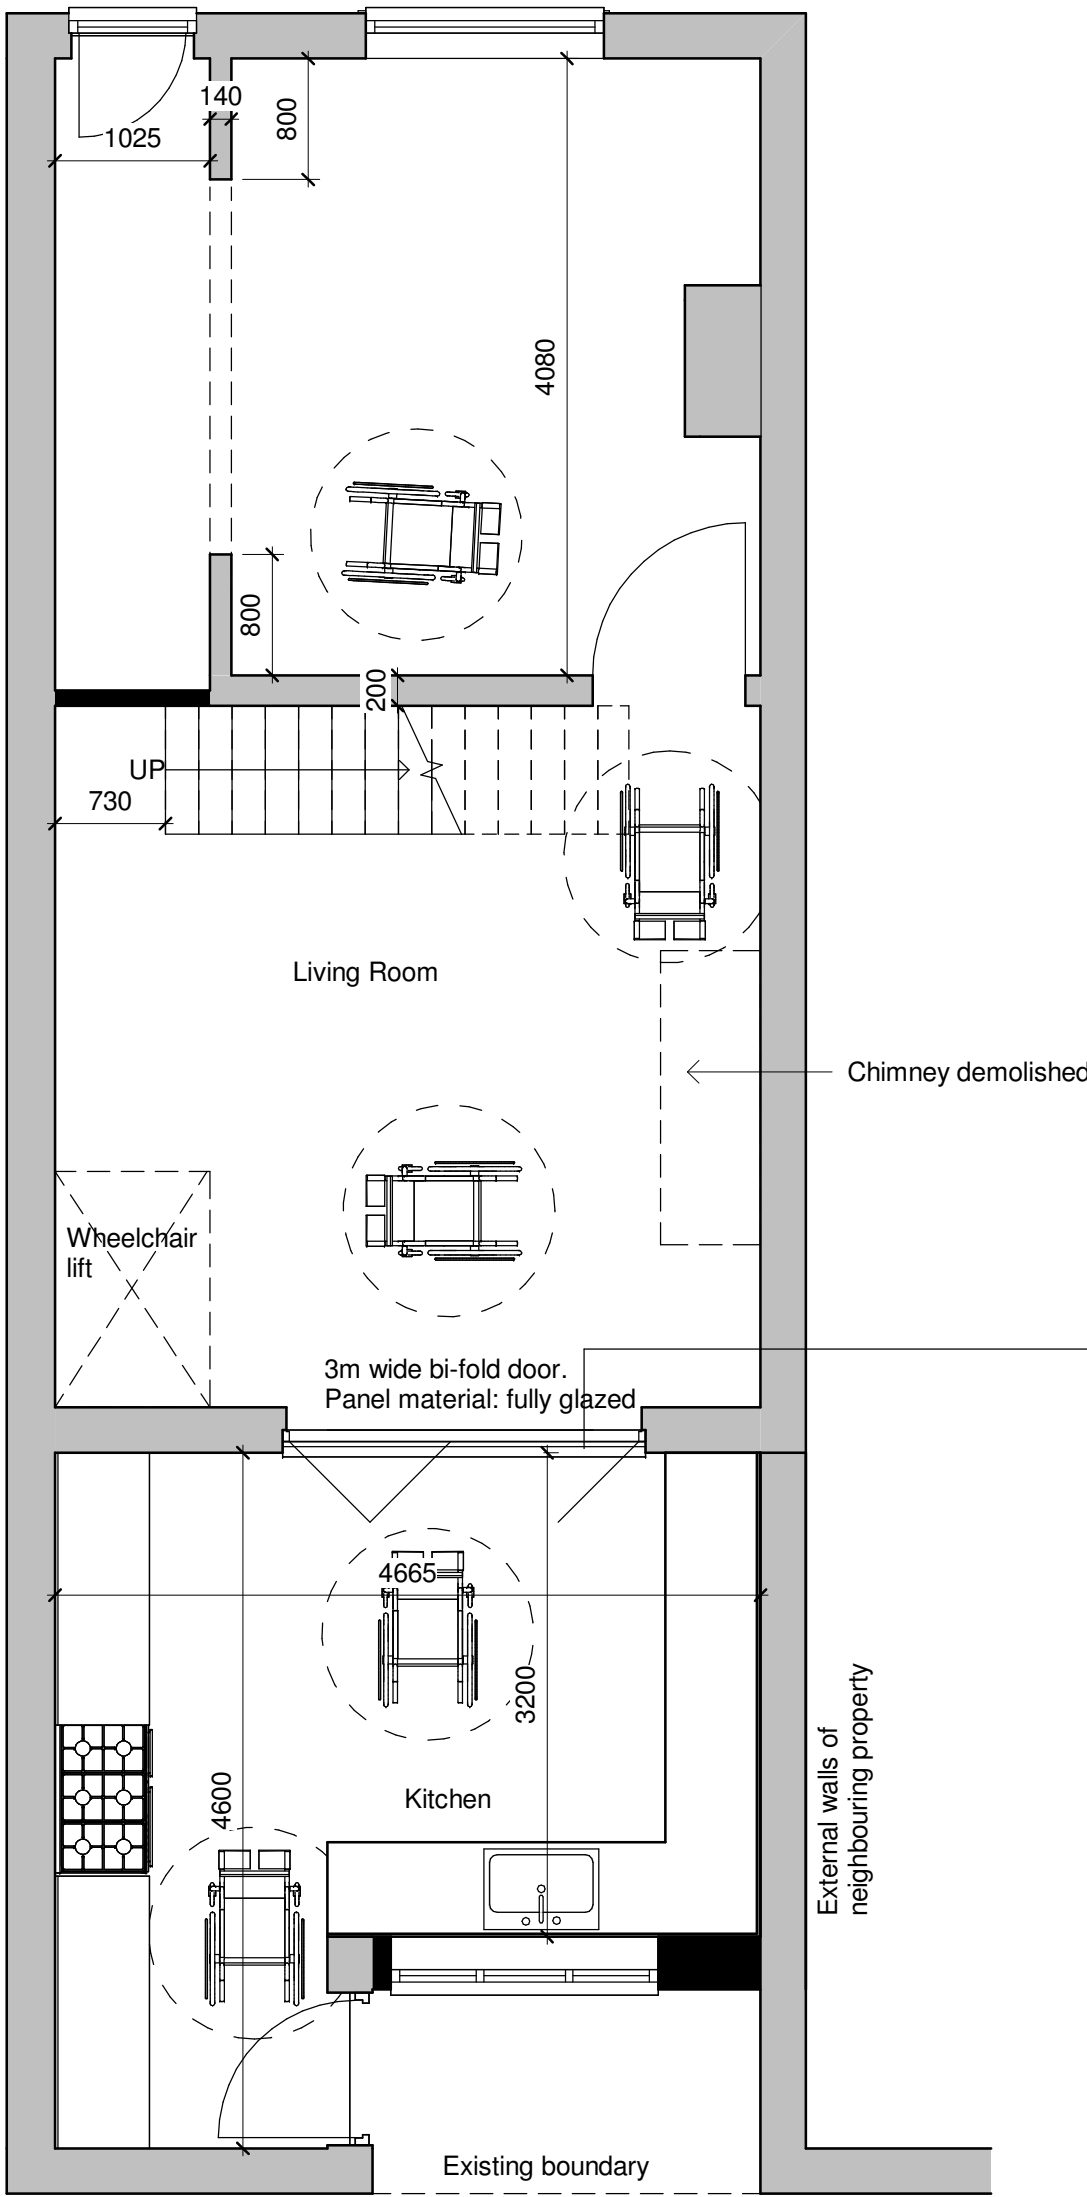

Proposed Ground Floor
1 : 50

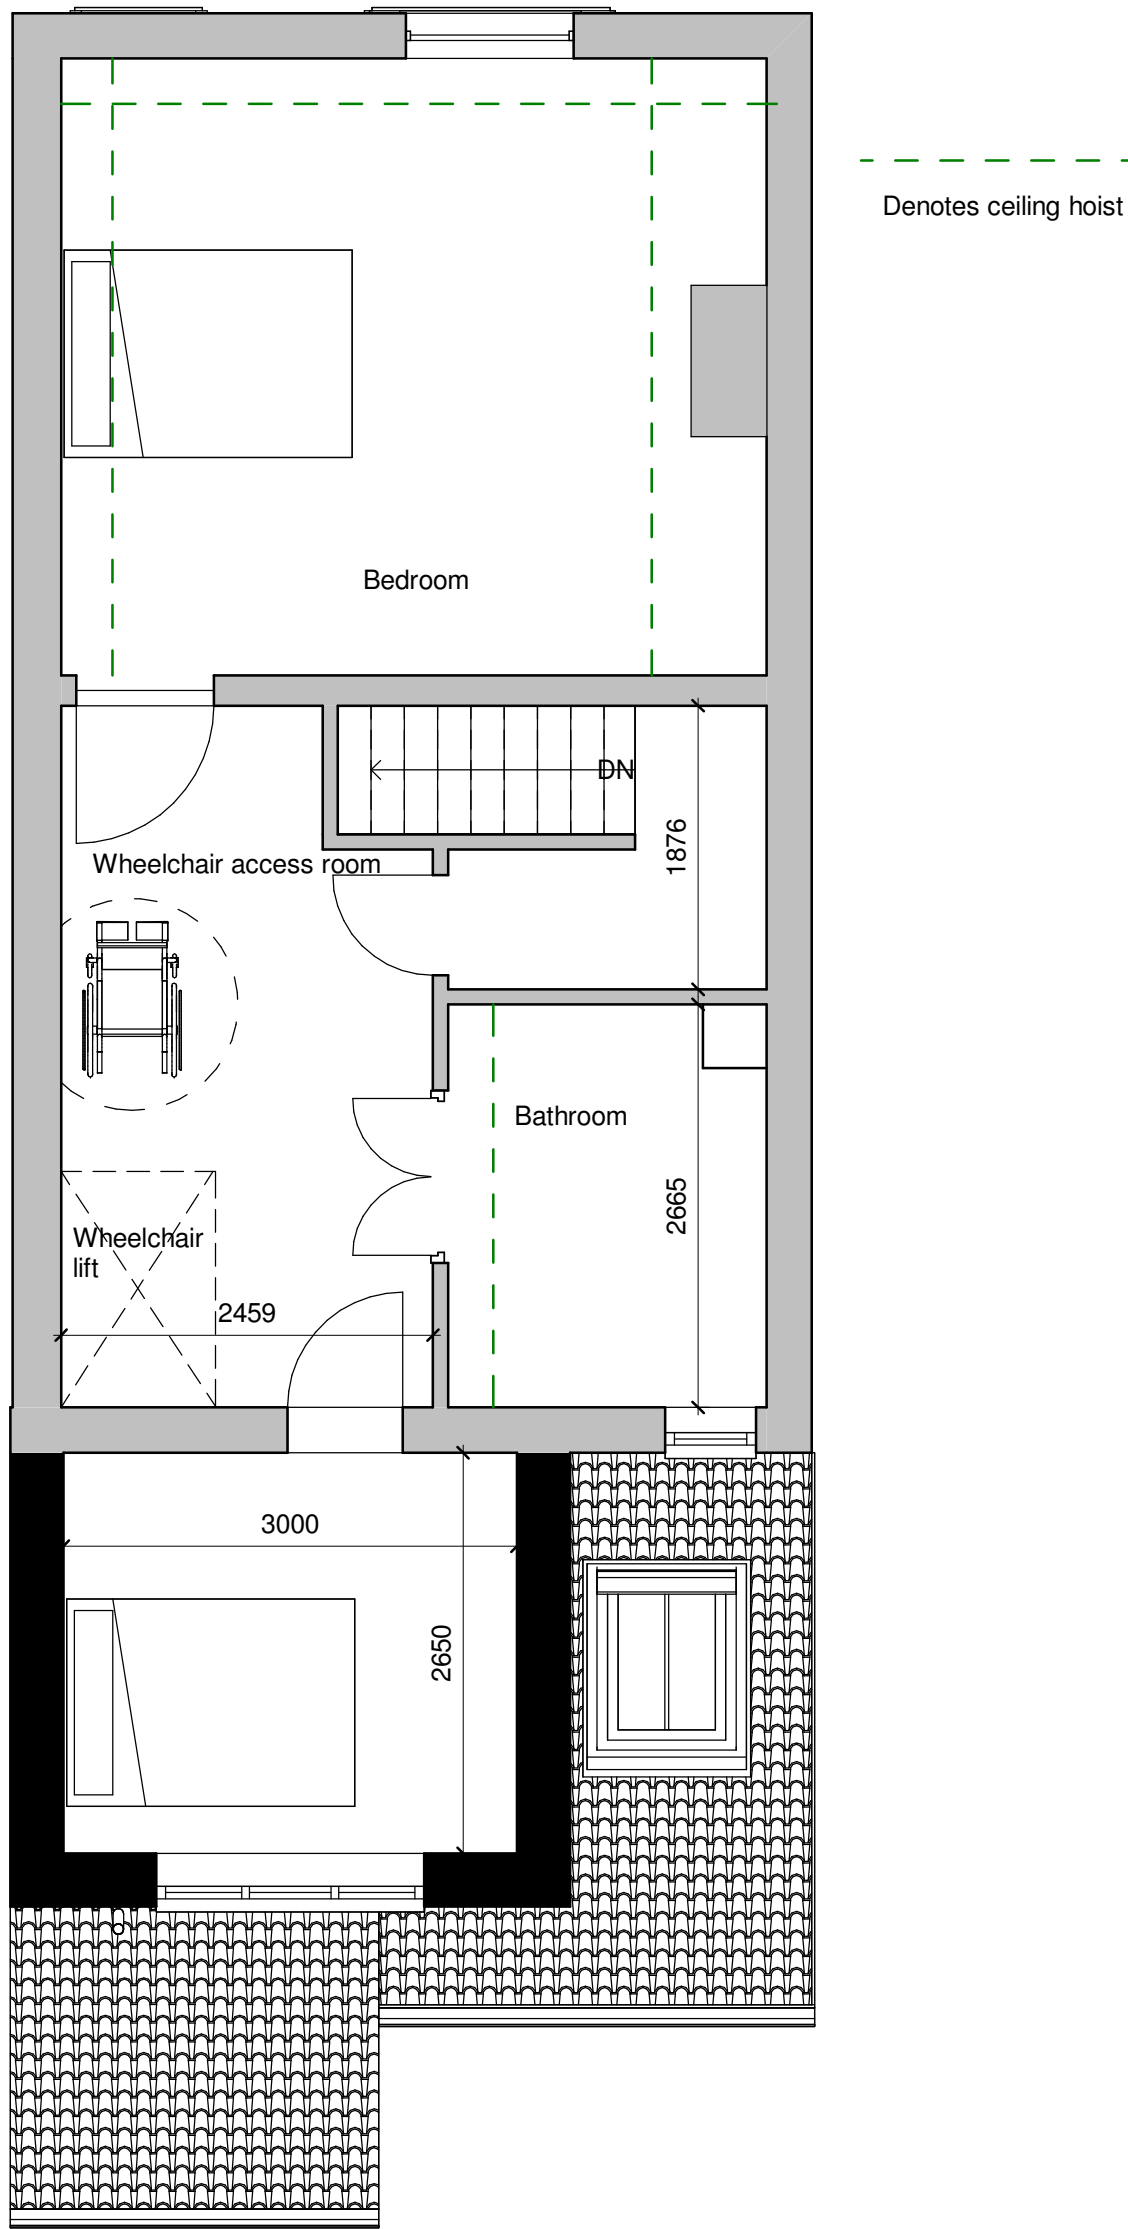

Proposed First Floor
1 : 50

Client:
Mr Liaqat Ali

Project:
Rear extension
Project Address:
258 Bury Road
Bamford
Rochdale
OL11 4EE

Drawing Name: Proposed
Drawing Number: A102.B
Drawing Date: 10/02/23
Author: B.Rashid

Amendment date: 30/04/24

Belal Rashid Technical Architecture
11 Queen Street
Oldham
Greater Manchester
OL1 1RD

Email: belal.rashid@brta.co.uk
Mobile: 0161 241 9650

