



Site View 'A - A'
Scale: 1:100

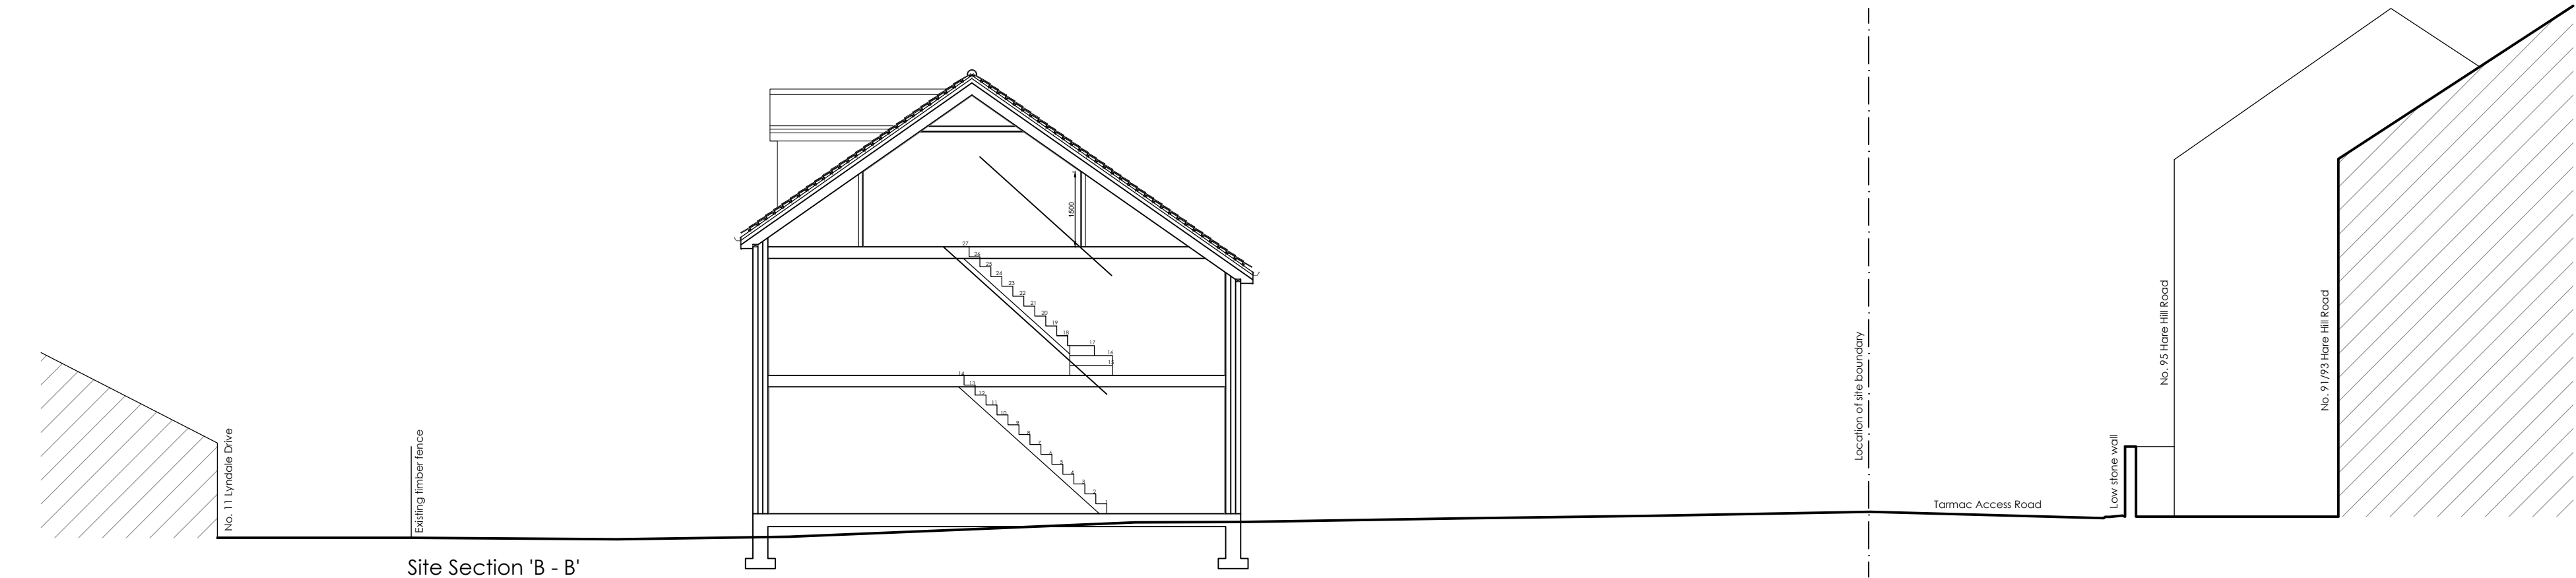

Site Section 'B - B'
Scale: 1:100

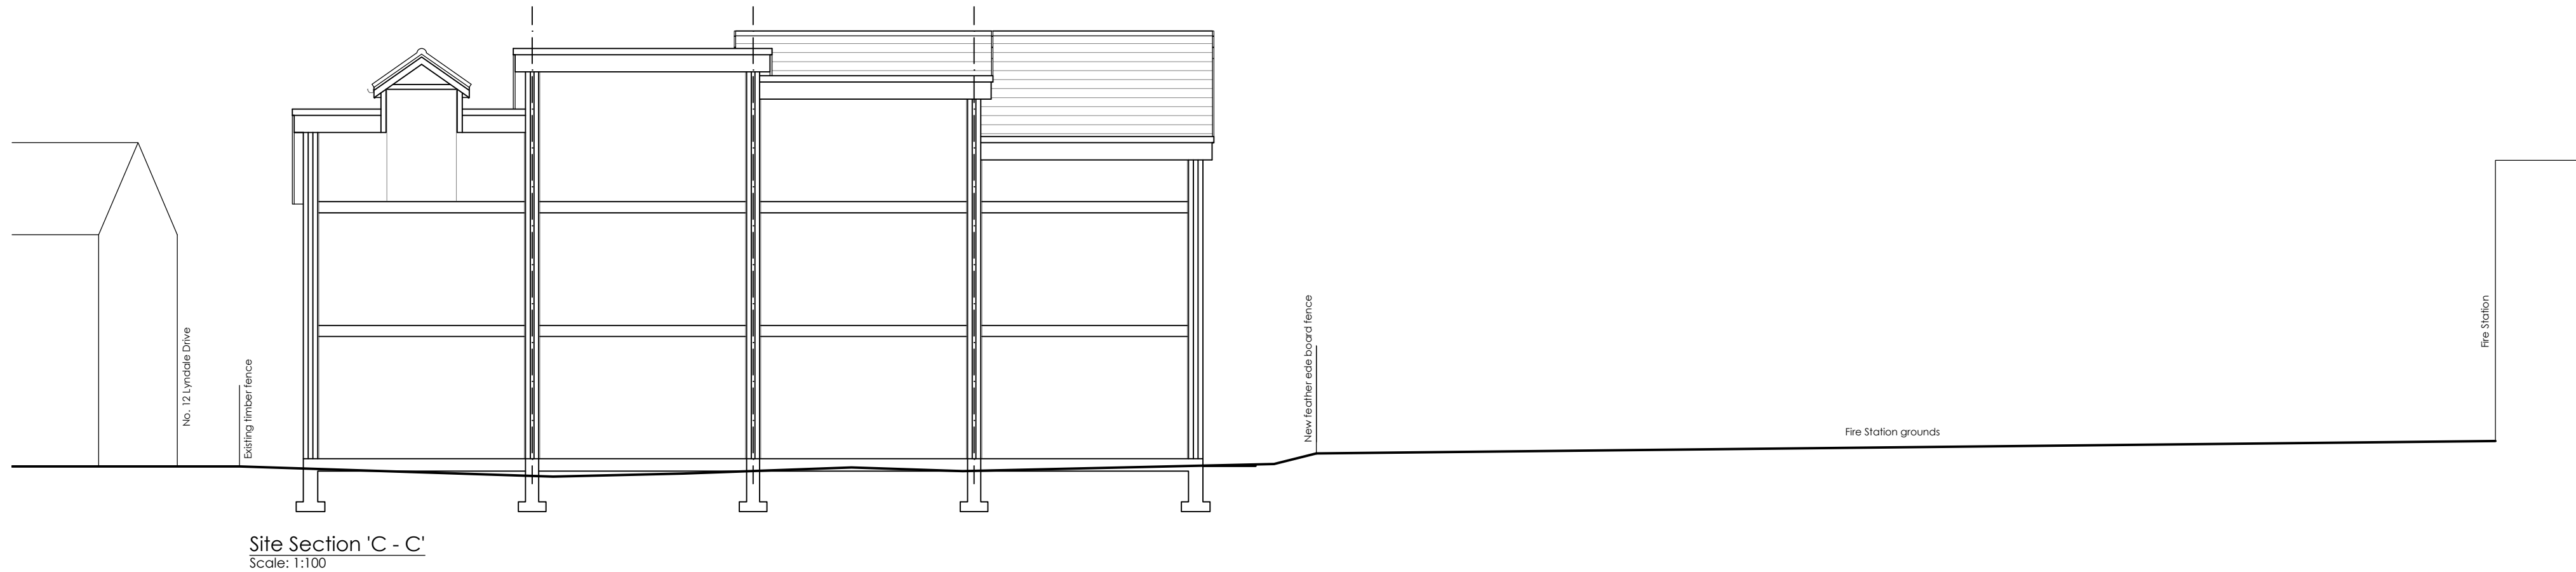

Site Section 'C - C'
Scale: 1:100



North
Site Plan
Scale 1:200

Rev.	Notes.	Date.	By.
B	Altered boundary	17.03.24	TH
A	reduced boundary back to ownership only	06.03.24	TH

This drawing is the property of WhiteleyEaves Ltd, and the copyright is reserved. Therefore this drawing is not to be copied, or disclosed by any unauthorised persons without the prior consent of WhiteleyEaves Ltd. Do not scale from this drawing.

WHITELEYEAVES LTD

PROPERTY & CONSTRUCTION CONSULTANTS

Hollinwood Business Centre, Albert Street, Oldham, OL8 3GL

T: 0161 393 8417

E: info@whiteleyeaves.co.uk

W: www.whiteleyeaves.co.uk

CLIENT

TIM FAIRLEY

JOB NUMBER

713

DATE

17.01.02023

DRAWING NAME

PROPOSED SITE VIEW AND SECTIONS

SCALE DRAWN: 1:100 / 1:200

PAGE SIZE

A1

REVISION

B

DRAWING NUMBER

004

ADDRESS

LAND TO REAR OF 95 HARE HILL ROAD,
LITTLEBOROUGH,
OL15 9HQ

NOTES

.....

DRAWN BY:

TH

CHECKED BY:

.....

