



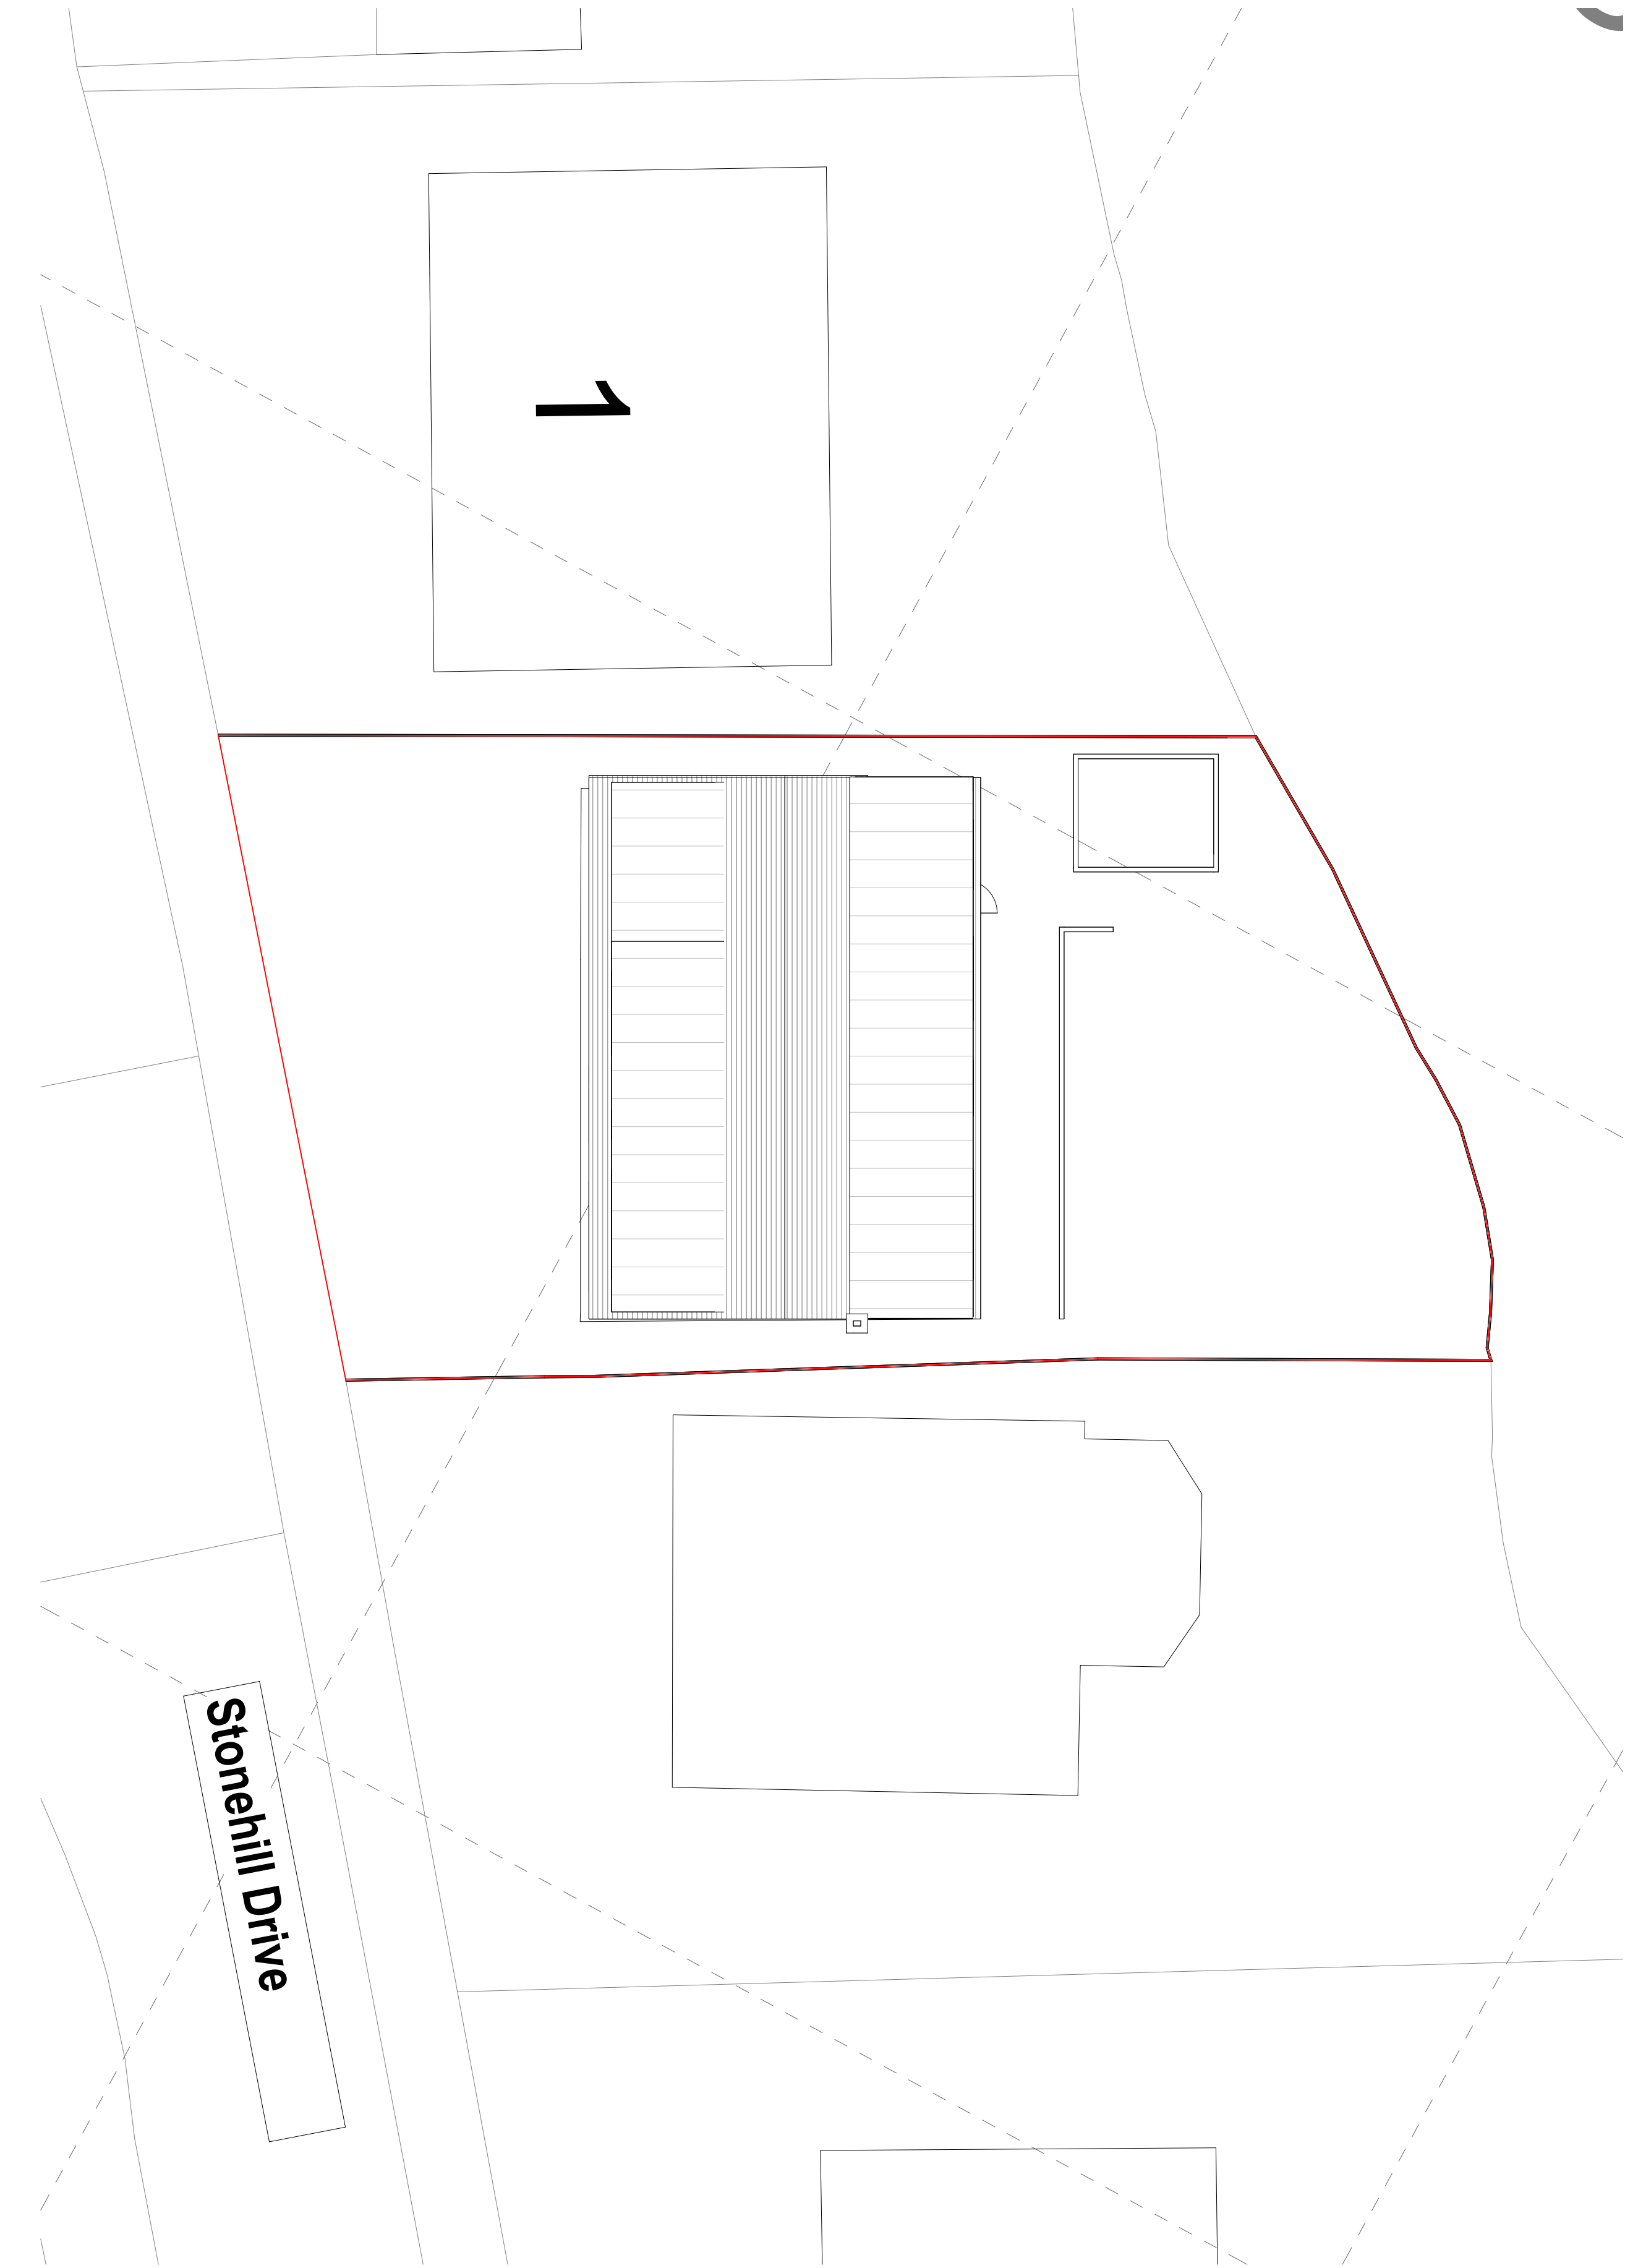


1 Existing Site Plan
1 : 100

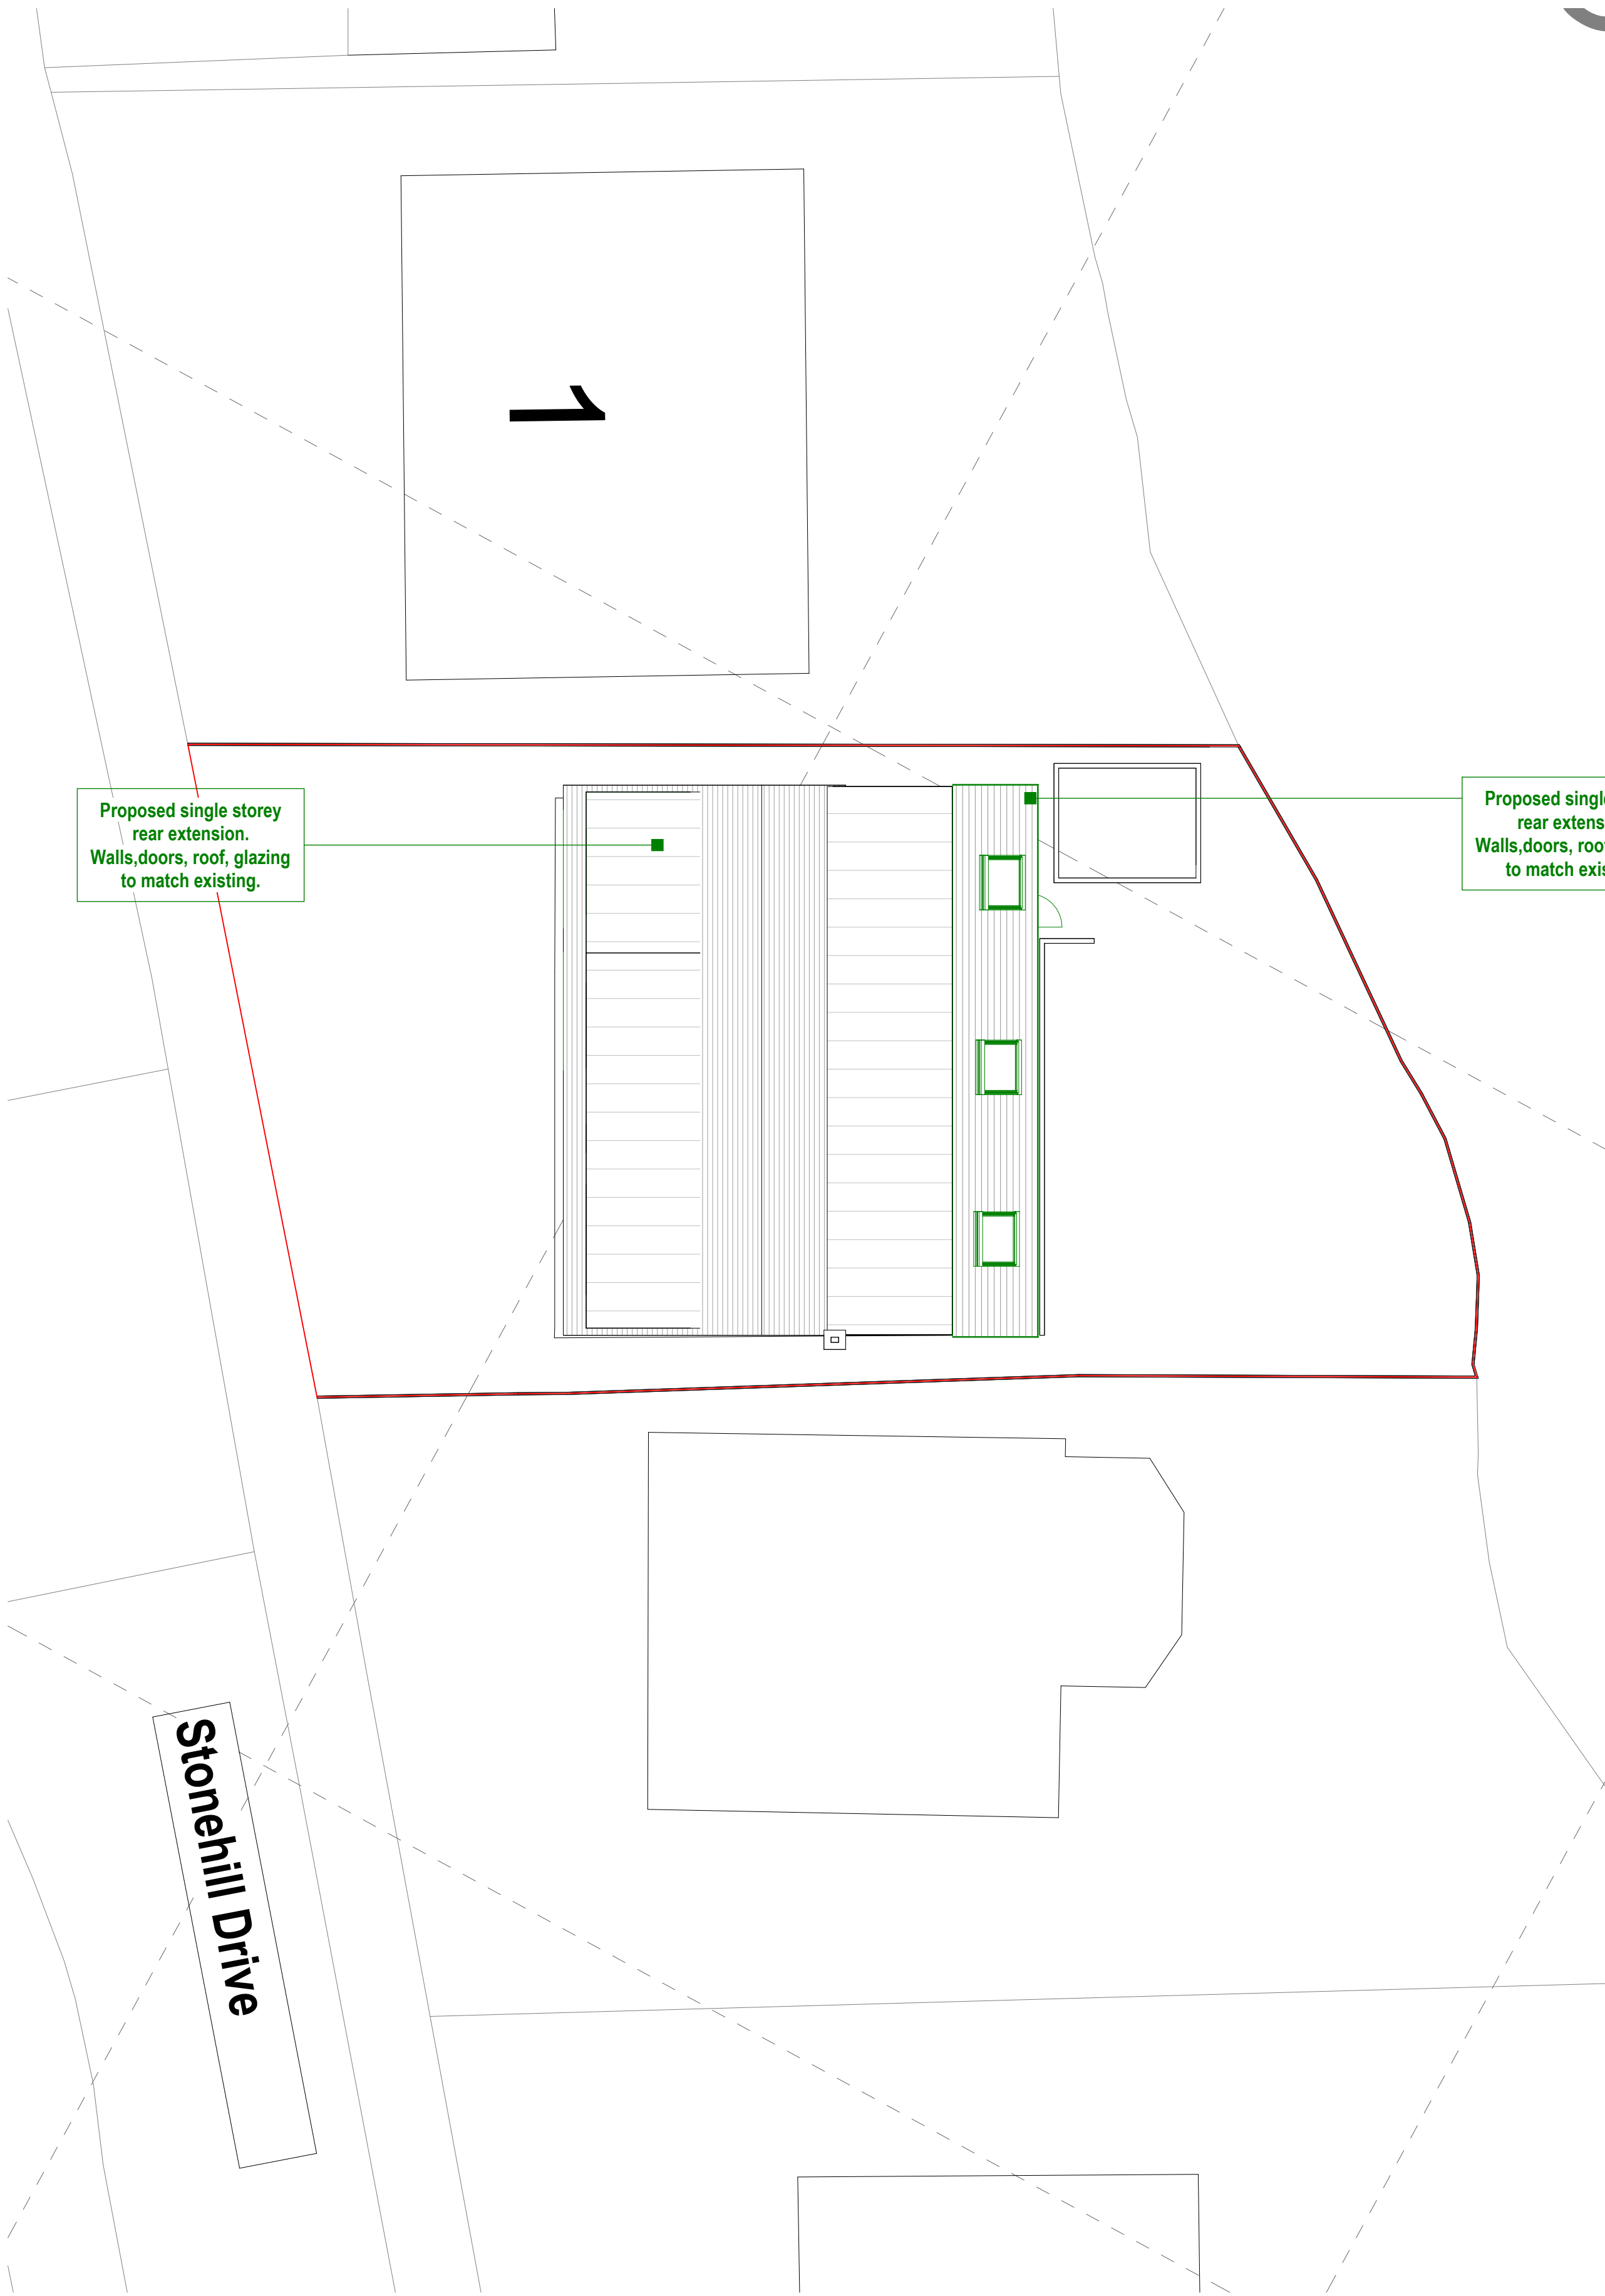

2 Proposed Site Plan
1 : 100

Status	Lawful Development Certificate
Client	Mr Mohammad Rafaqat
Project Title	3 STONEHILL DRIVE ROCHDALE OL12 7JN
Drawing Title	Existing and Proposed Site Plan A1
Project No.	2019_001
Drawing No.	002-SI-XX-00-DR-I-P2
Drawing Date	
Created By	Rakesh M
m83 Associates Ltd	
187 Water Street, Manchester, M3 4JD Telephone: 07470 671 234 Email: rakesh@m83associates.com	
arb Architects Registration Board BSO NO: 130844A	RIBA Chartered Practitioner

 

VISUAL SCALE 1:100 @ A1

