




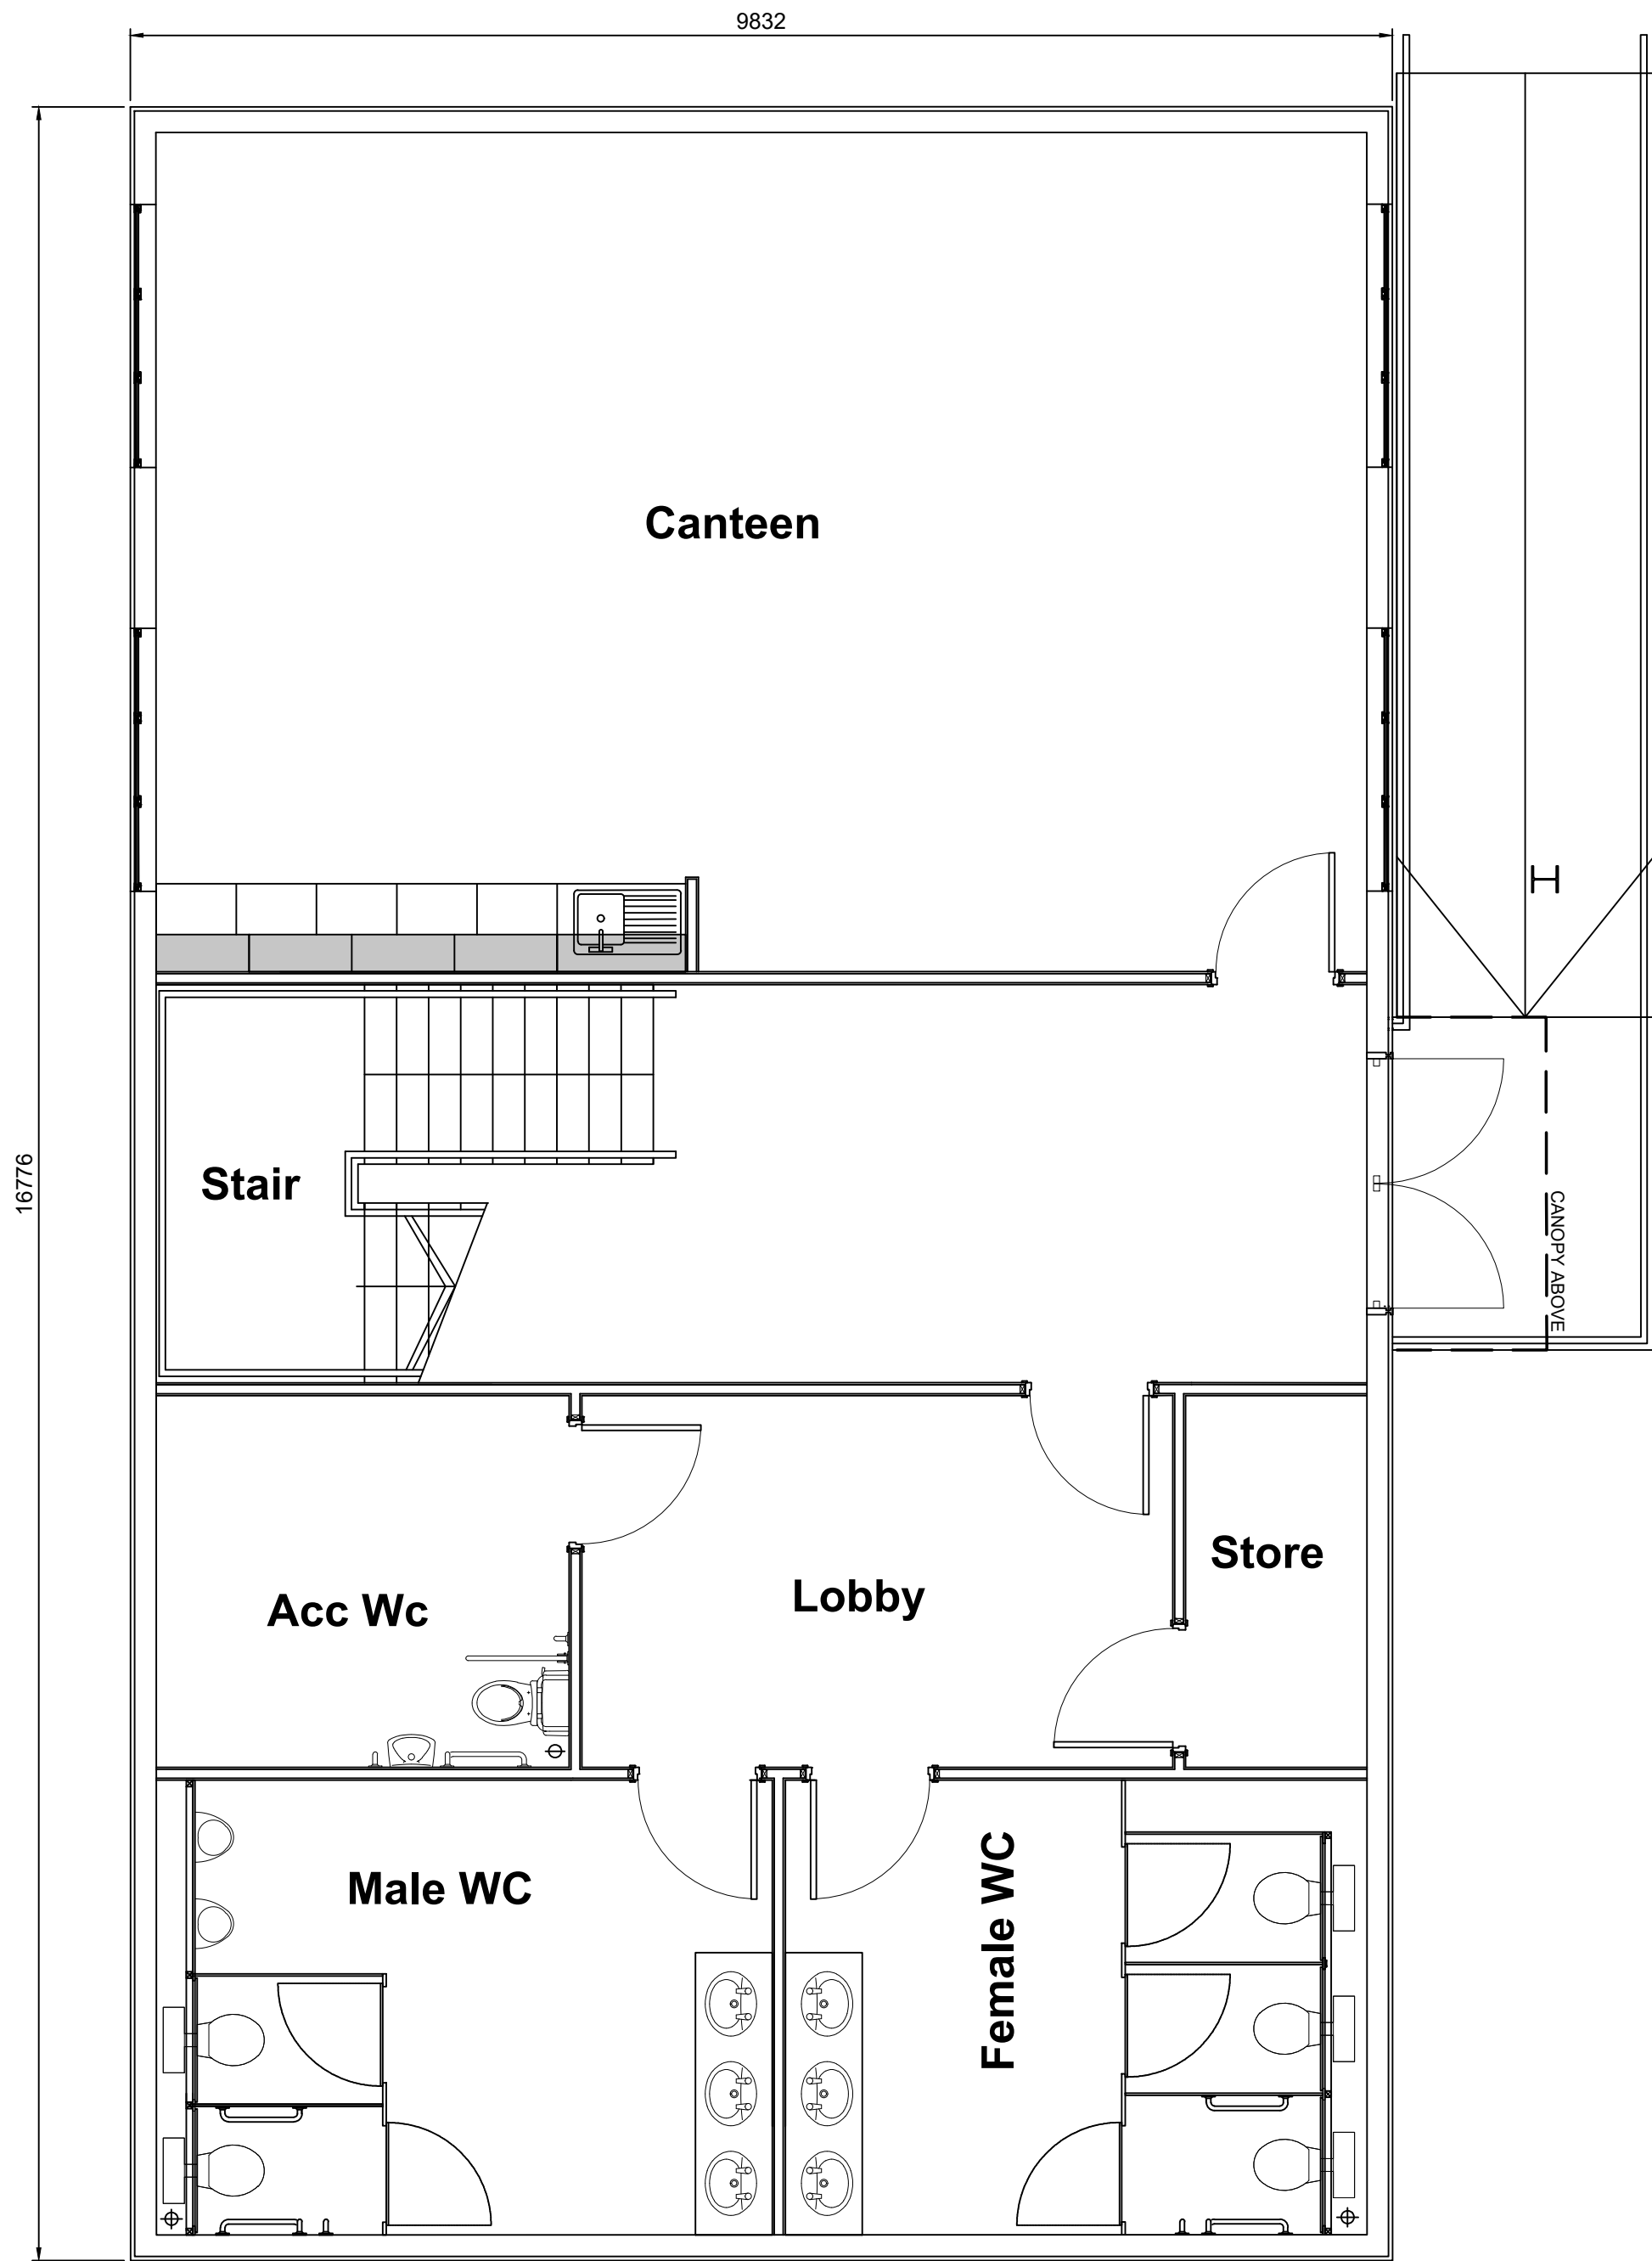

Amenity Building - GF Plan
Scale 1:50

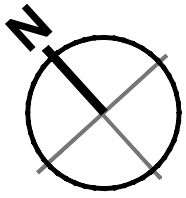

Amenity Building - First Floor Plan
Scale 1:50

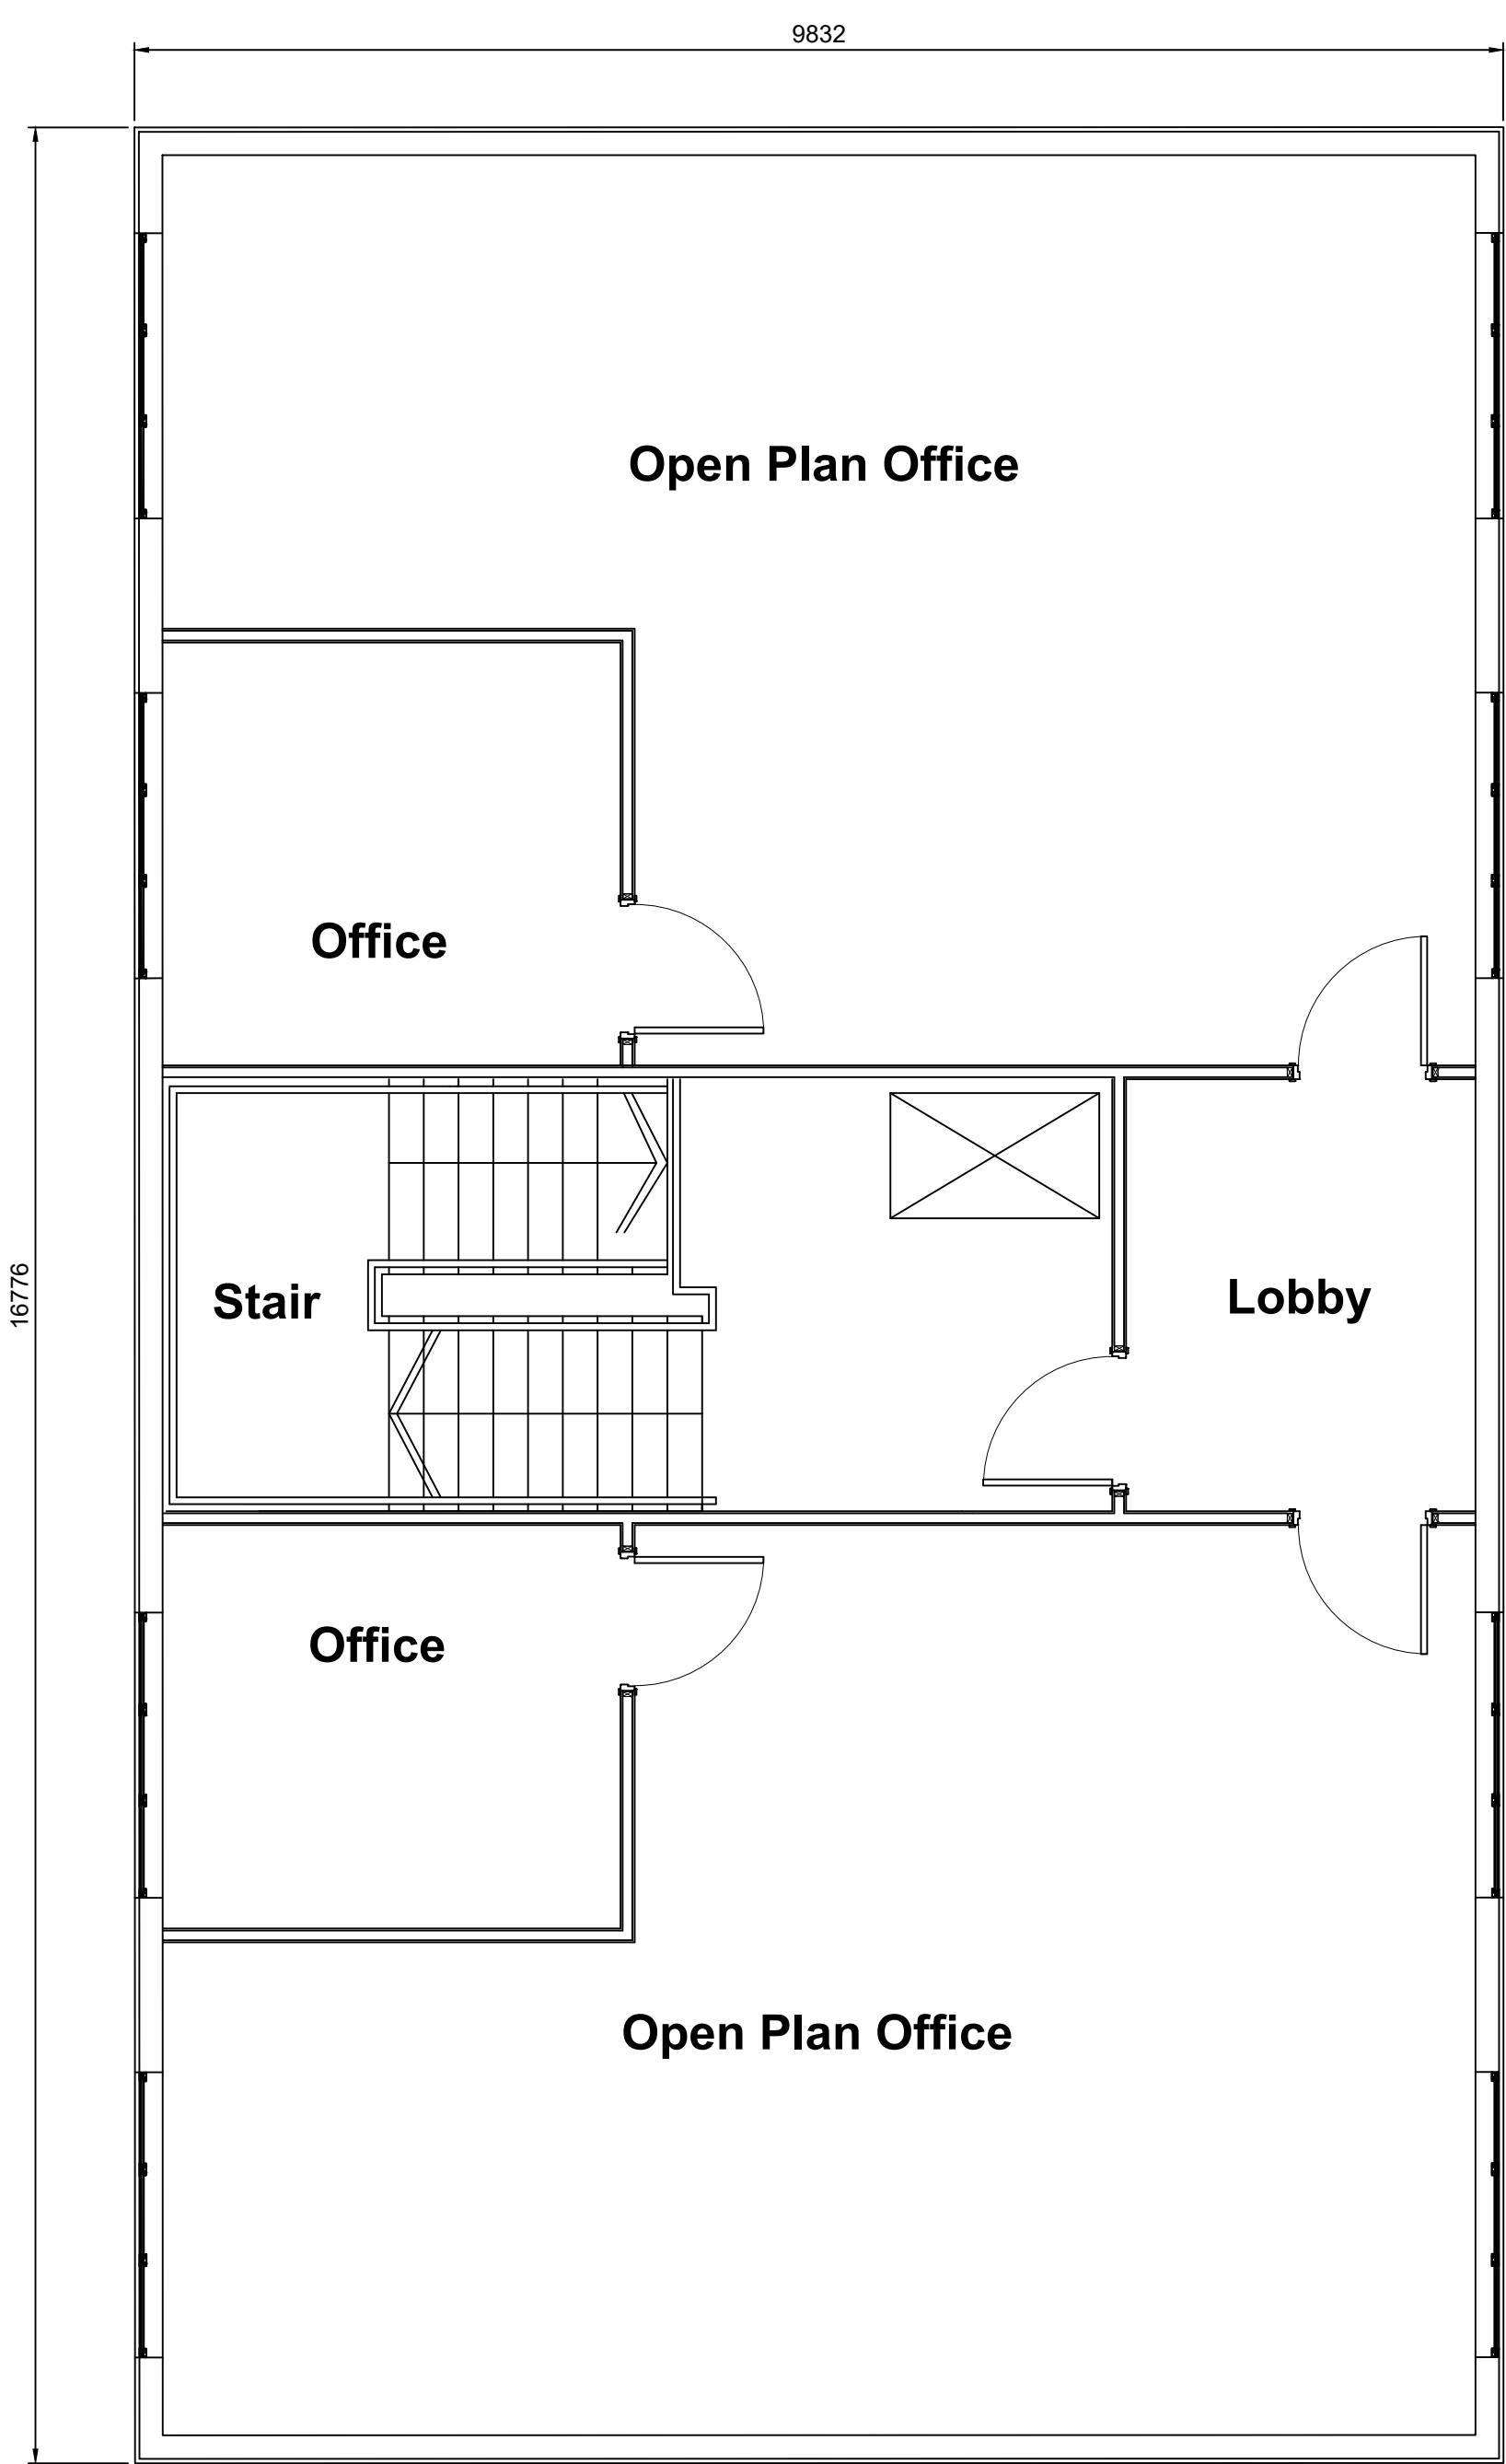

PLANNING
THIS DRAWING IS TO BE USED FOR THE STATED PURPOSE
ONLY AND SHOULD NOT BE USED FOR ANY OTHER

rev	amendments	by	ckd	date
H2 - Heywood Distribution Park Fit Out				
Amenity Building - Plan				
LOD 3		LOI 3		
 IRON MOUNTAIN™				
 umc architects				
RIBA PoW Stage:		2 - Concept Design		
Document Suitability:		S2		
Drawn / Checked:		GT / LF		
Date:		10.07.24		
Scale:		1:50 @ A1		
UMC Project Number:		24278		
Document Reference:		Drawing no:	Revision:	
24278 - UMC - 0100 - ZZ - DR - A		0150	D	