


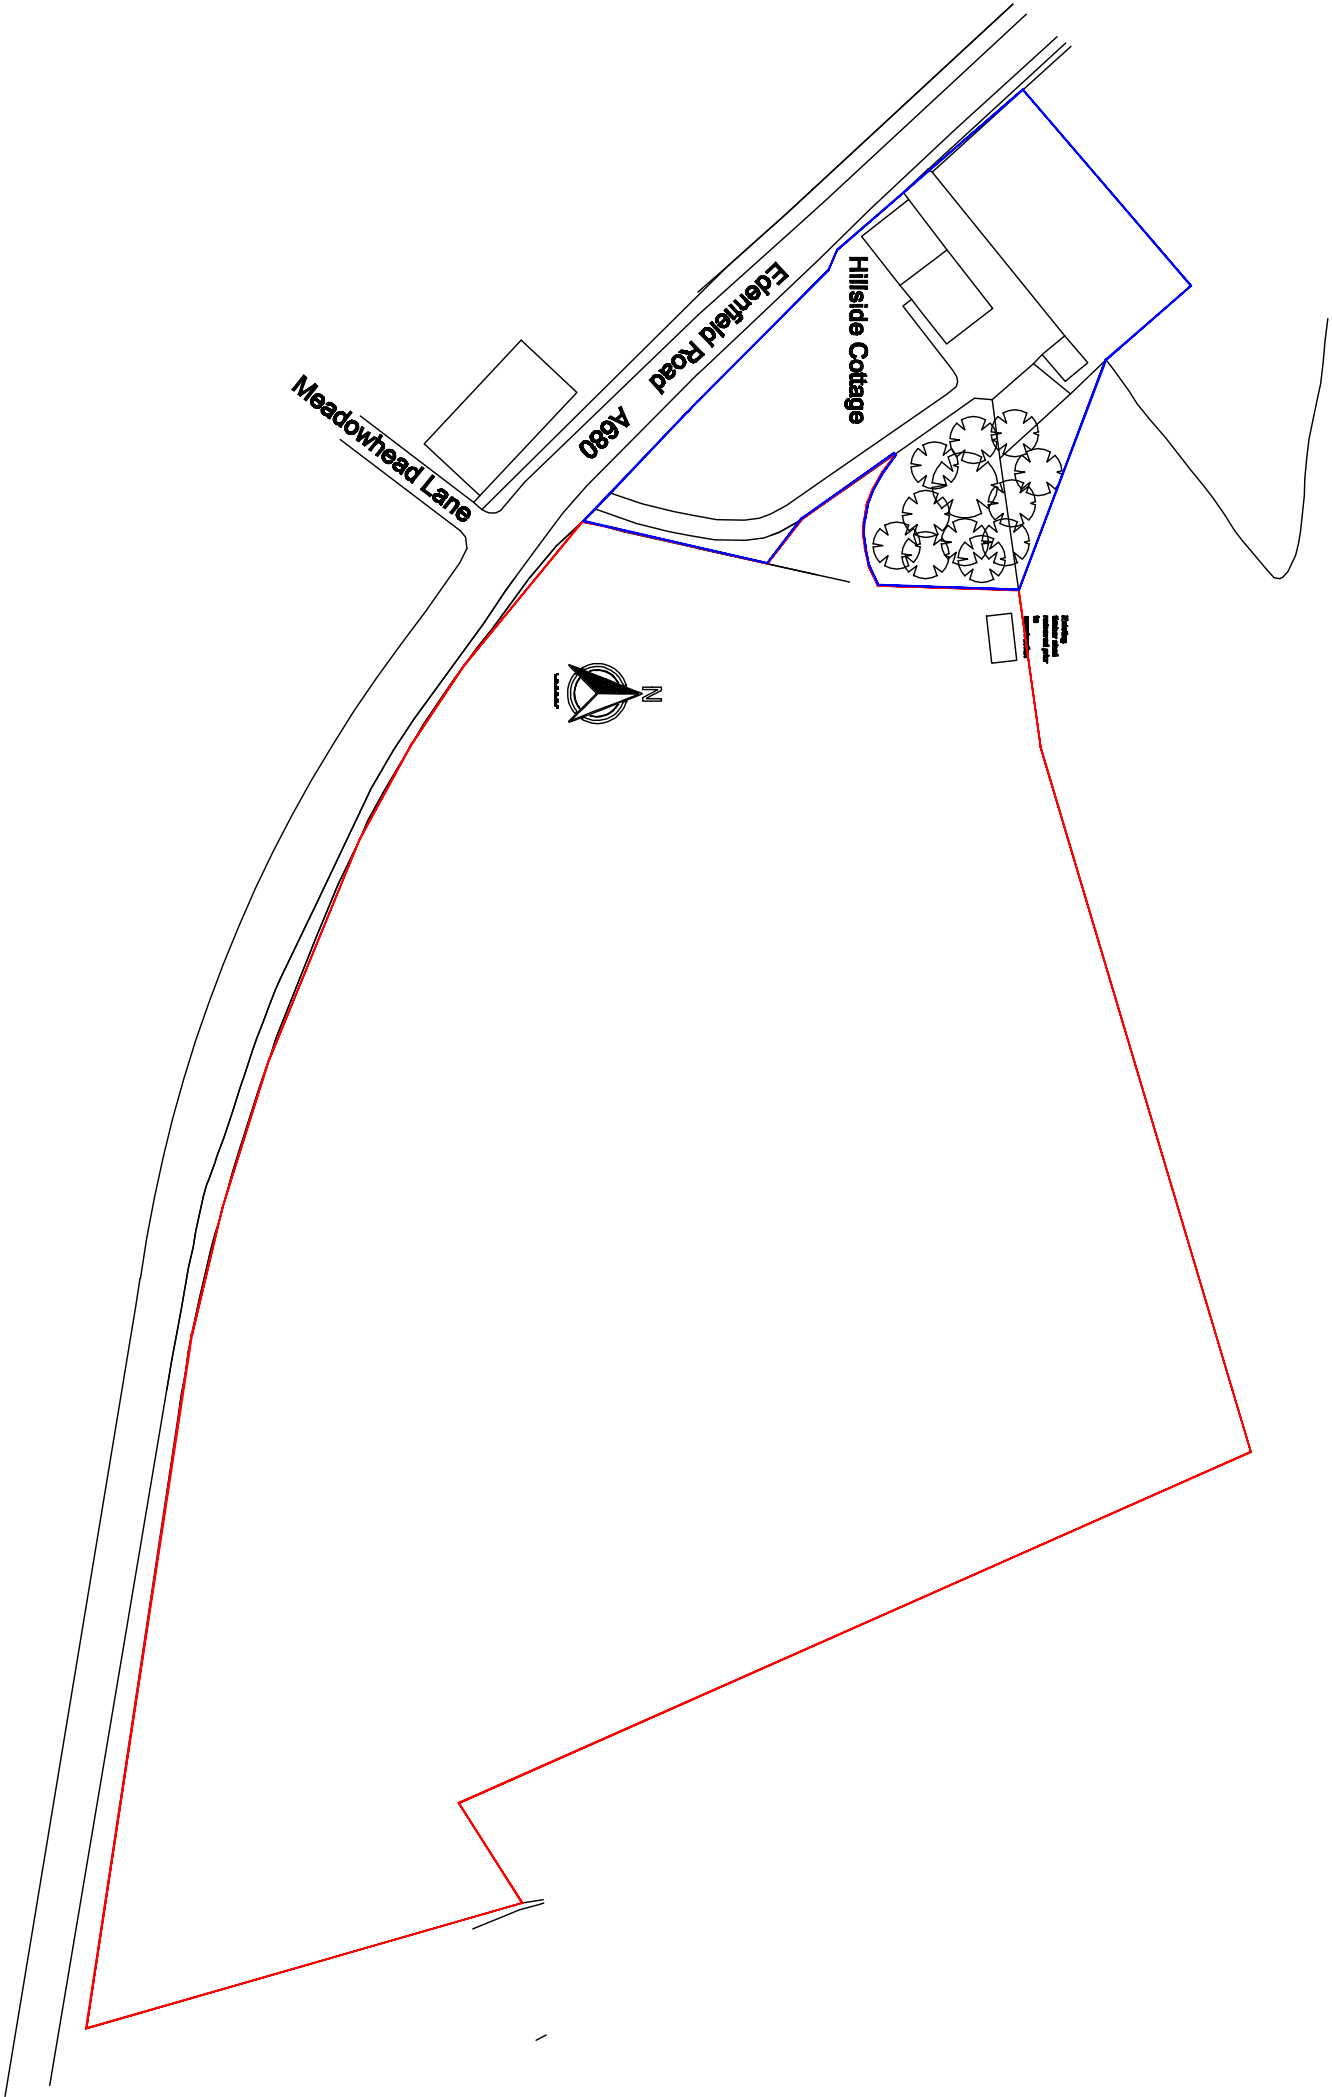

client

Mr M Dawson

project

Proposed agricultural building at land adjacent to hillside cottage
Sparrow Row, Nordon, Rochdale, OL12 7TU

Drawing

Existing site plan

drawing number

Scale

2025-001-008

1:1250 @A3

revision

-

date

Drawn By

PLANZ
K Myhill

EXISTING SITE PLAN 1:1250