


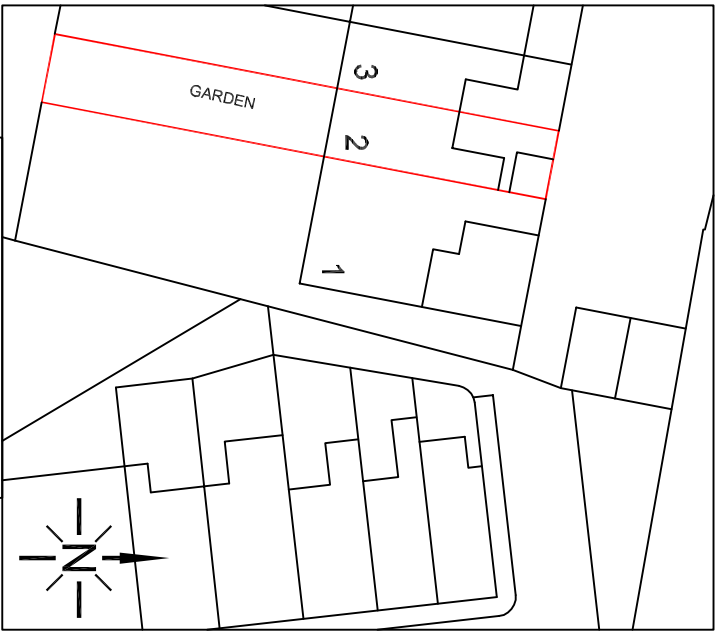
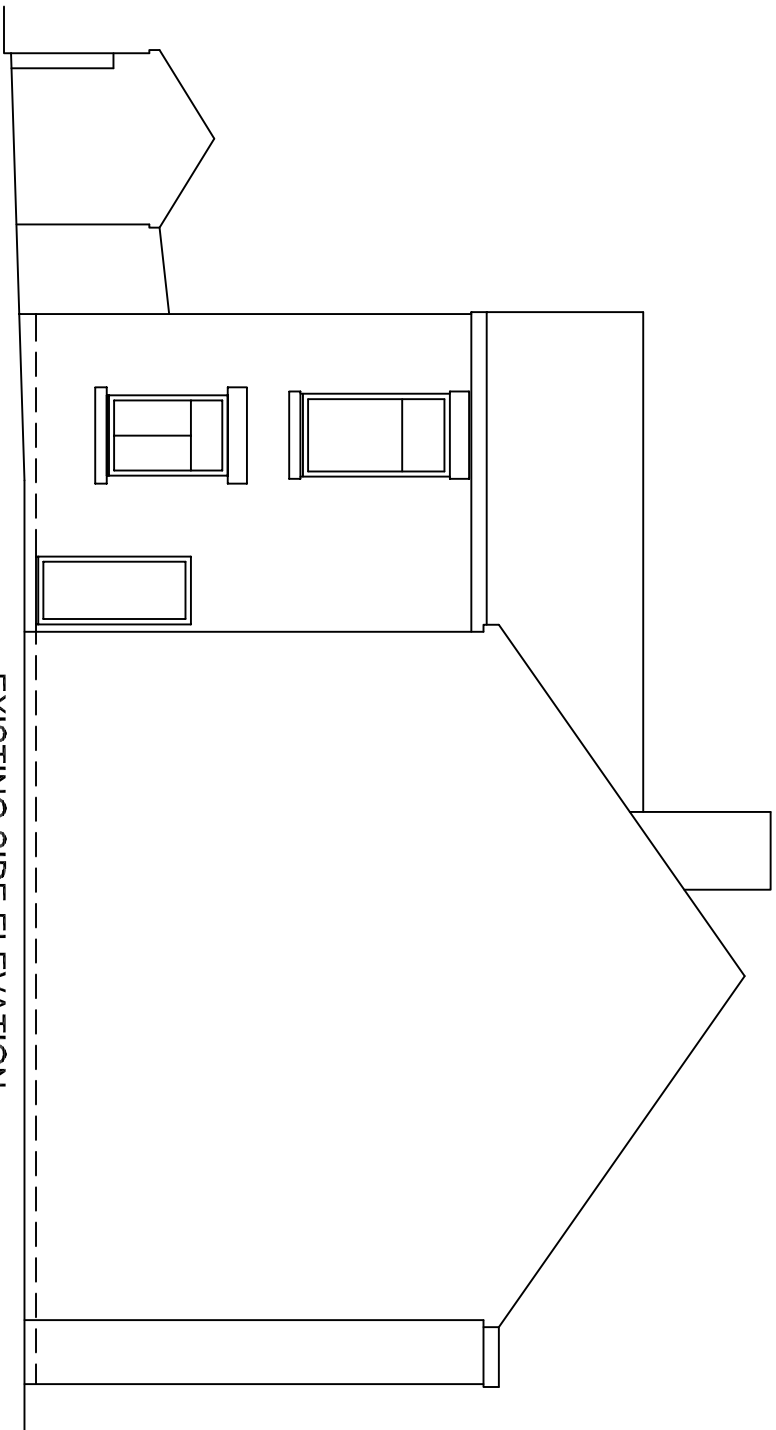
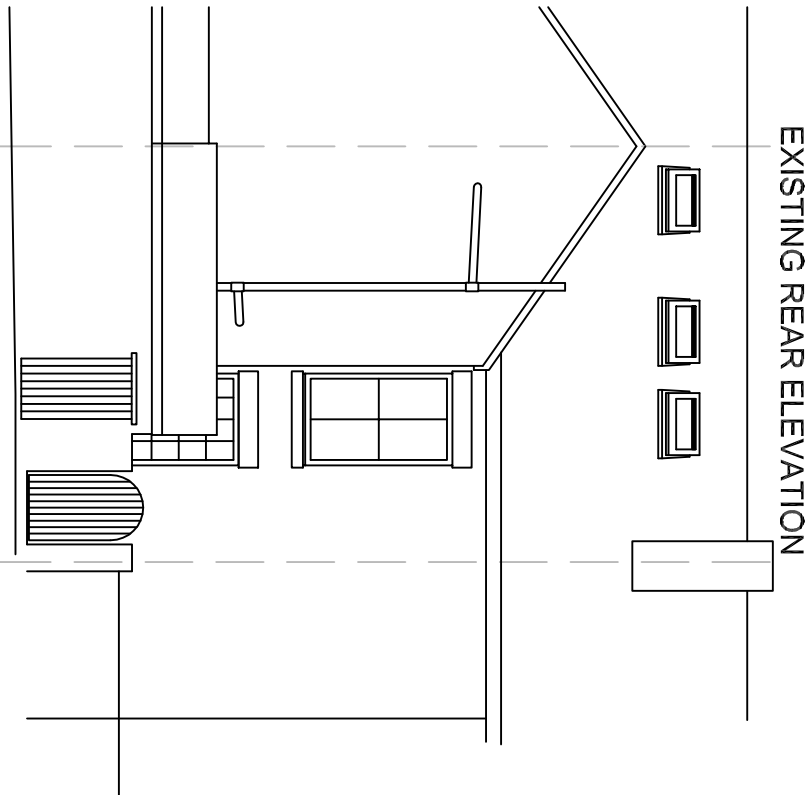


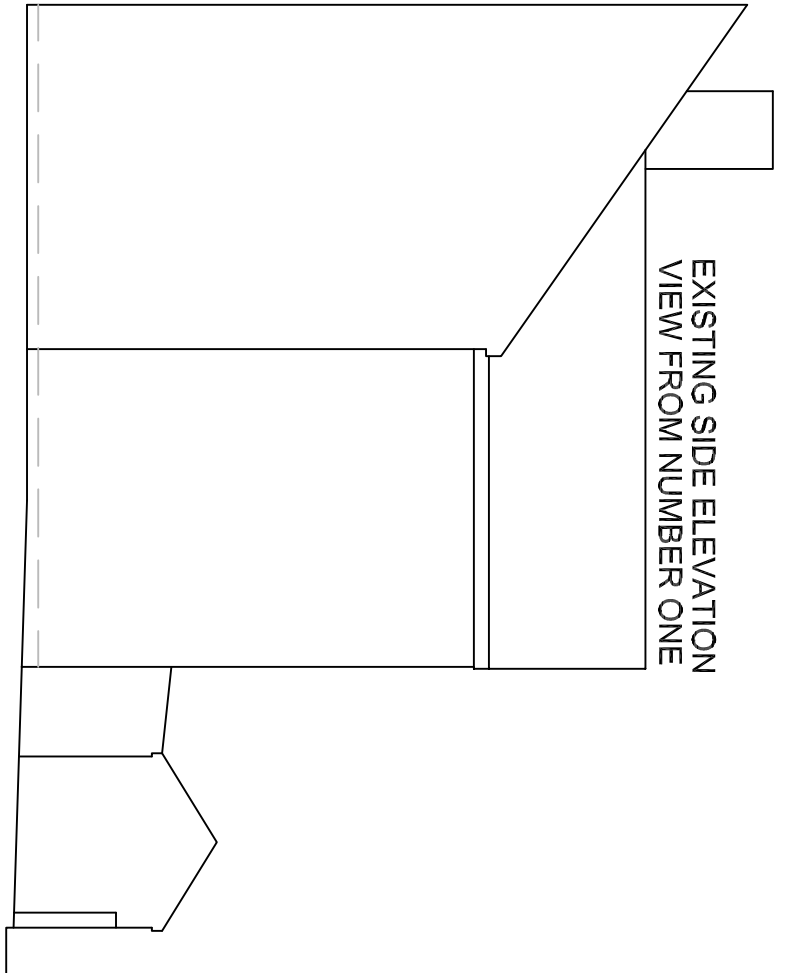

EXISTING GROUND FLOOR PLAN

 

EXISTING BLOCK PLAN @ 1:500

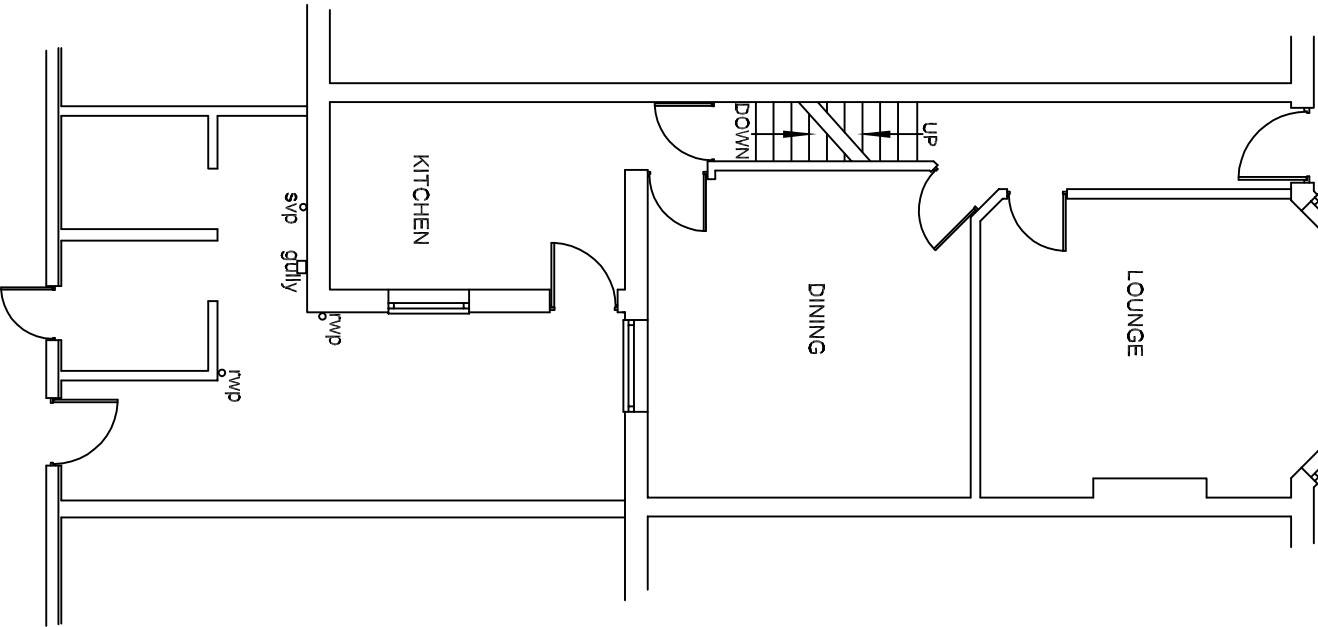

Work carried out prior to all necessary Approvals is considered to be at the applicants own risk.
The designer is not responsible for any drains, voids or other underground obstructions under or near the site.
Notification under the Party Wall Act and the exact boundary location is the responsibility of the client.



SLW DESIGNS

Tel: 0161-678 2035

Mob: 07796-617845

e-mail: brian_slwdesigns@talktalk.net

ADDRESS: 2 TENBY GROVE
ROCHDALE
OL12 7EN

PROJECT: SINGLE STOREY
REAR EXTENSION.

DRAWING: SLW/DK01/PA2

SCALE 1:100

DATE 07.03.2024