
 
 


existing site plan 1:500

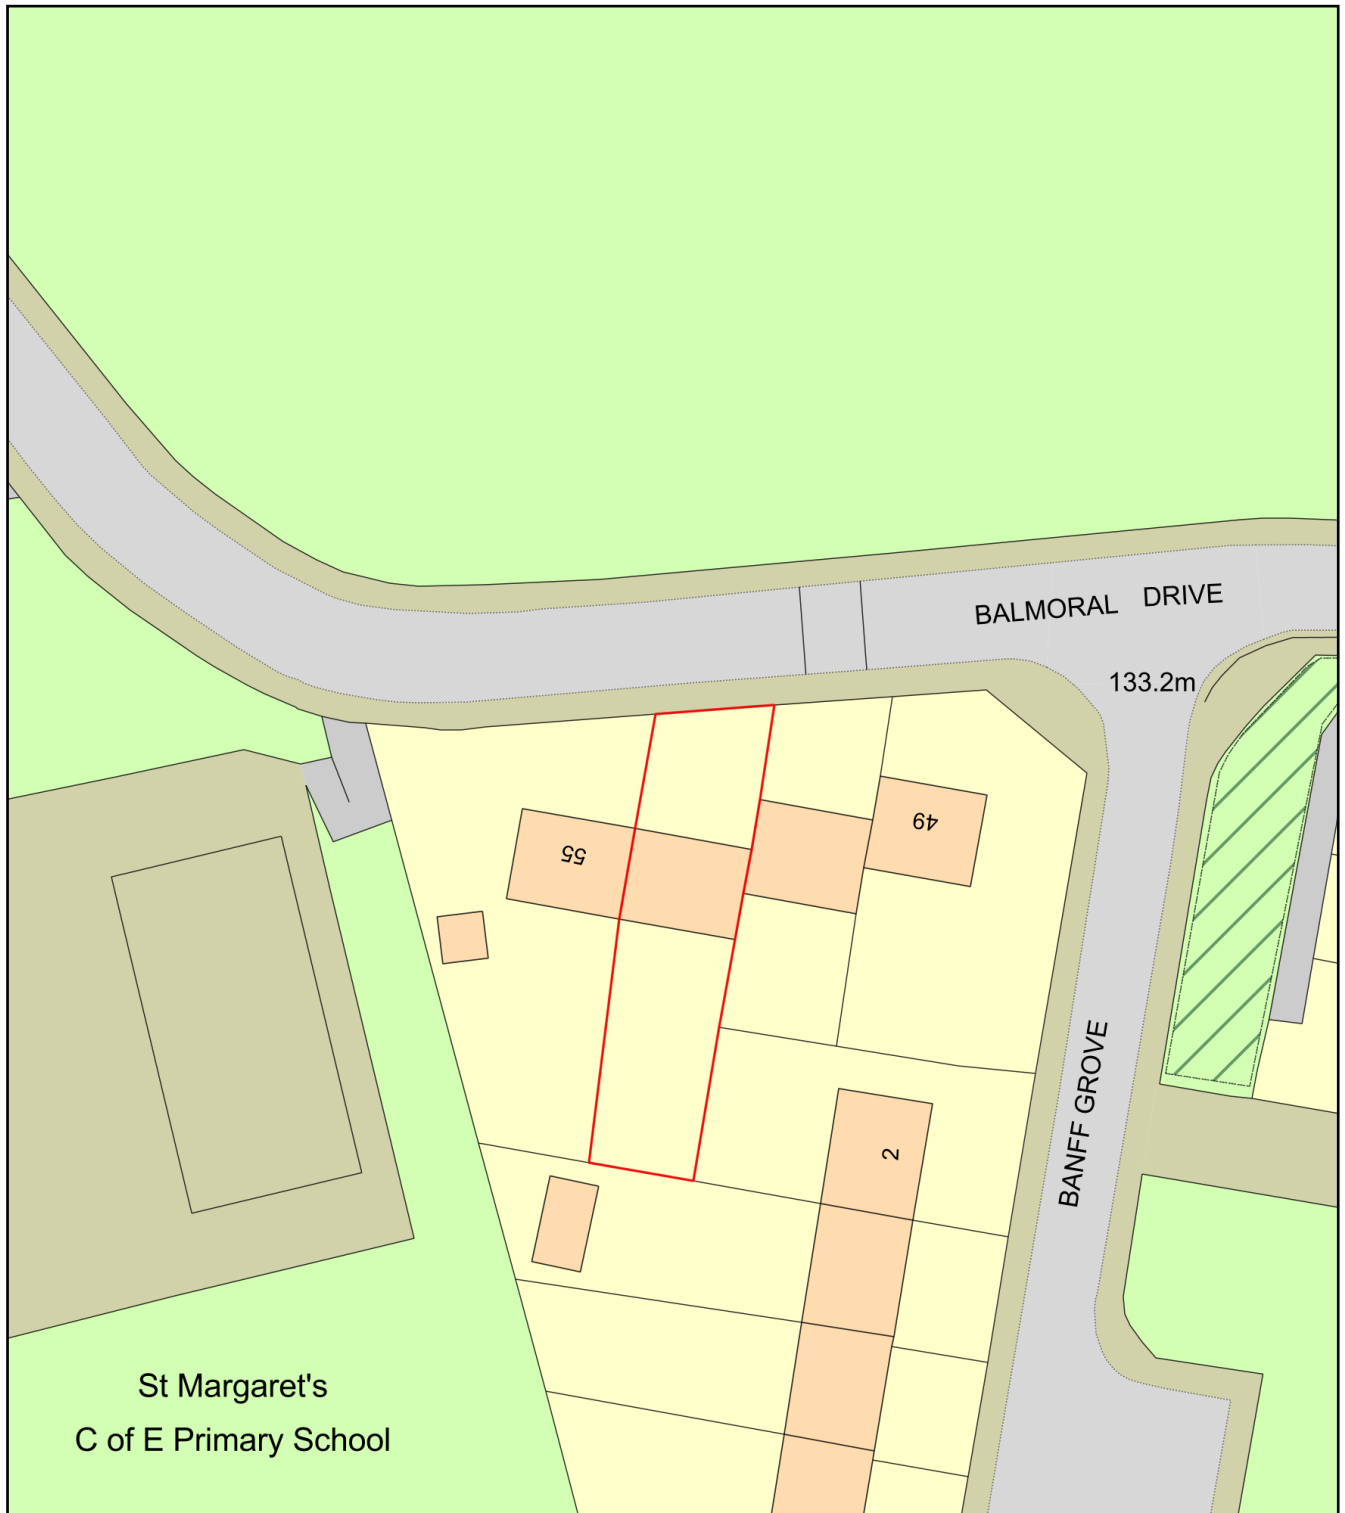

Plan Produced for: kevin sutton

Date Produced: 20 Mar 2024

Plan Reference Number: TQRQM24080161904746

Scale: 1:500 @ A4