


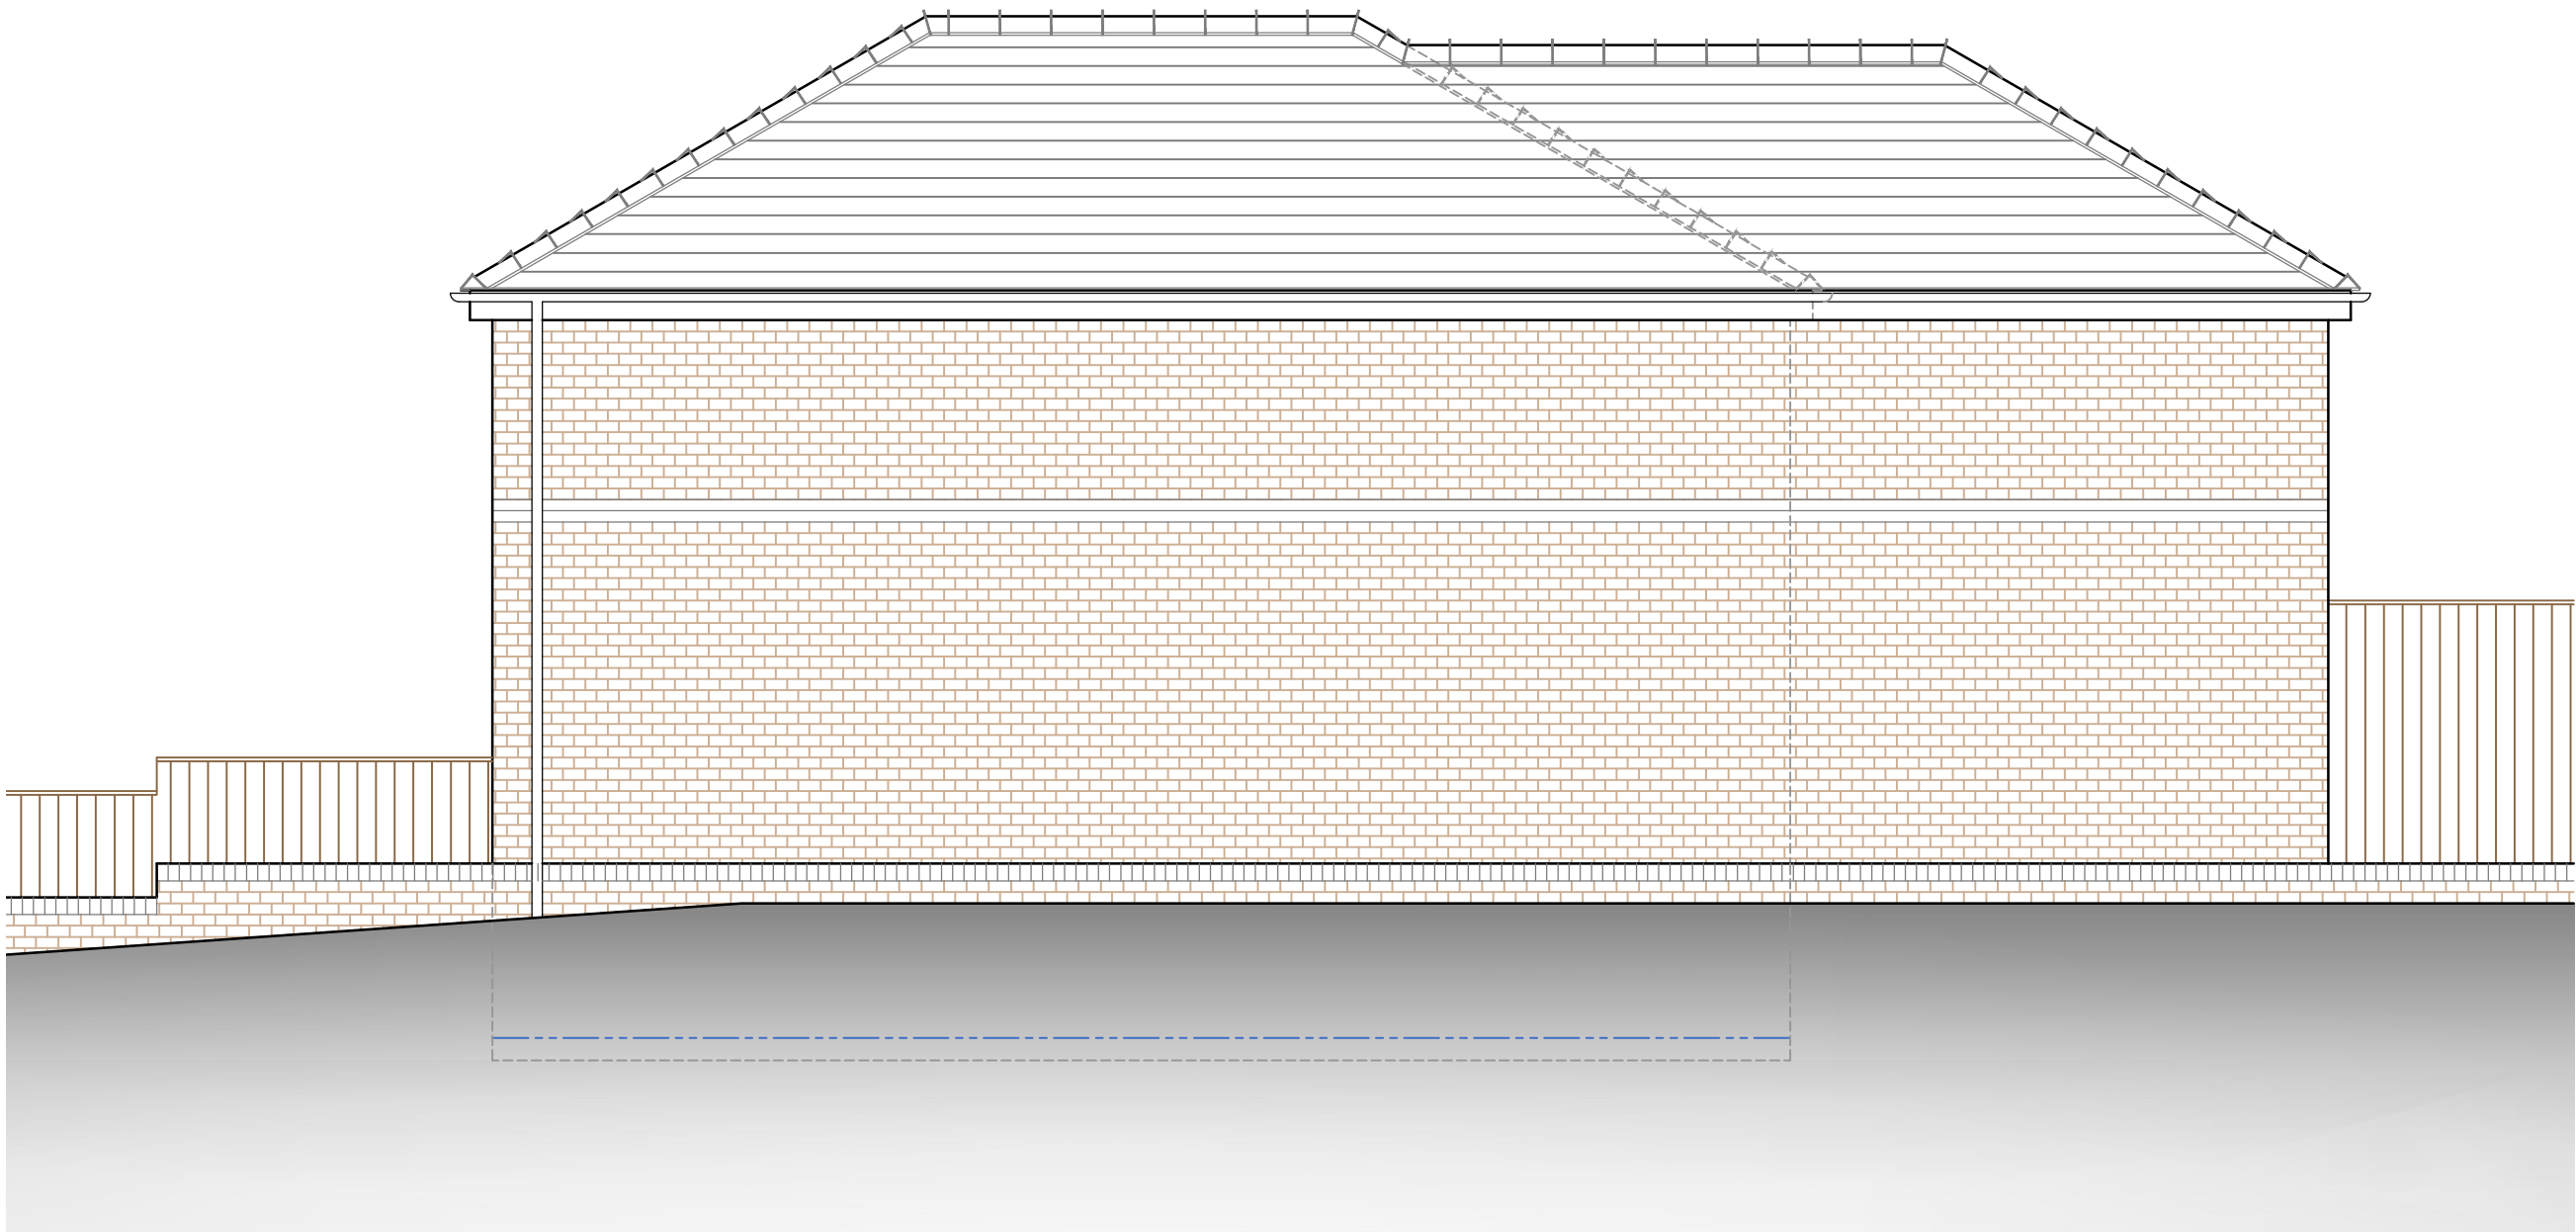

Proposed Rear Elevation

B- Extension set-back now 675mm AB 22:05:24
A- Extension reduced in depth and set-back 900mm
from Front face of existing Dwelling AB 22:05:24

Status
Submitted for L.A Planning approval

Project
Proposed Two storey 'Side'
Extension to provide additional
living accommodation + both
Internal and External Alterations,
2 Manesty Close, Middleton,
Manchester, M24 4SA

Title
Proposed Rear Elevation

Client
Mr W. Mirihanage

Date	Scale	
02:24	1:50@A3	
Job no	Drawing no	Revision
24-007	PL-10	B

AB Architecture Ltd
Andrew Barber - Director

31 Radcliffe Road, Winsford
Cheshire, CW7 1RE

07739 795785
www.abarch.co.uk
andy@abarch.co.uk