
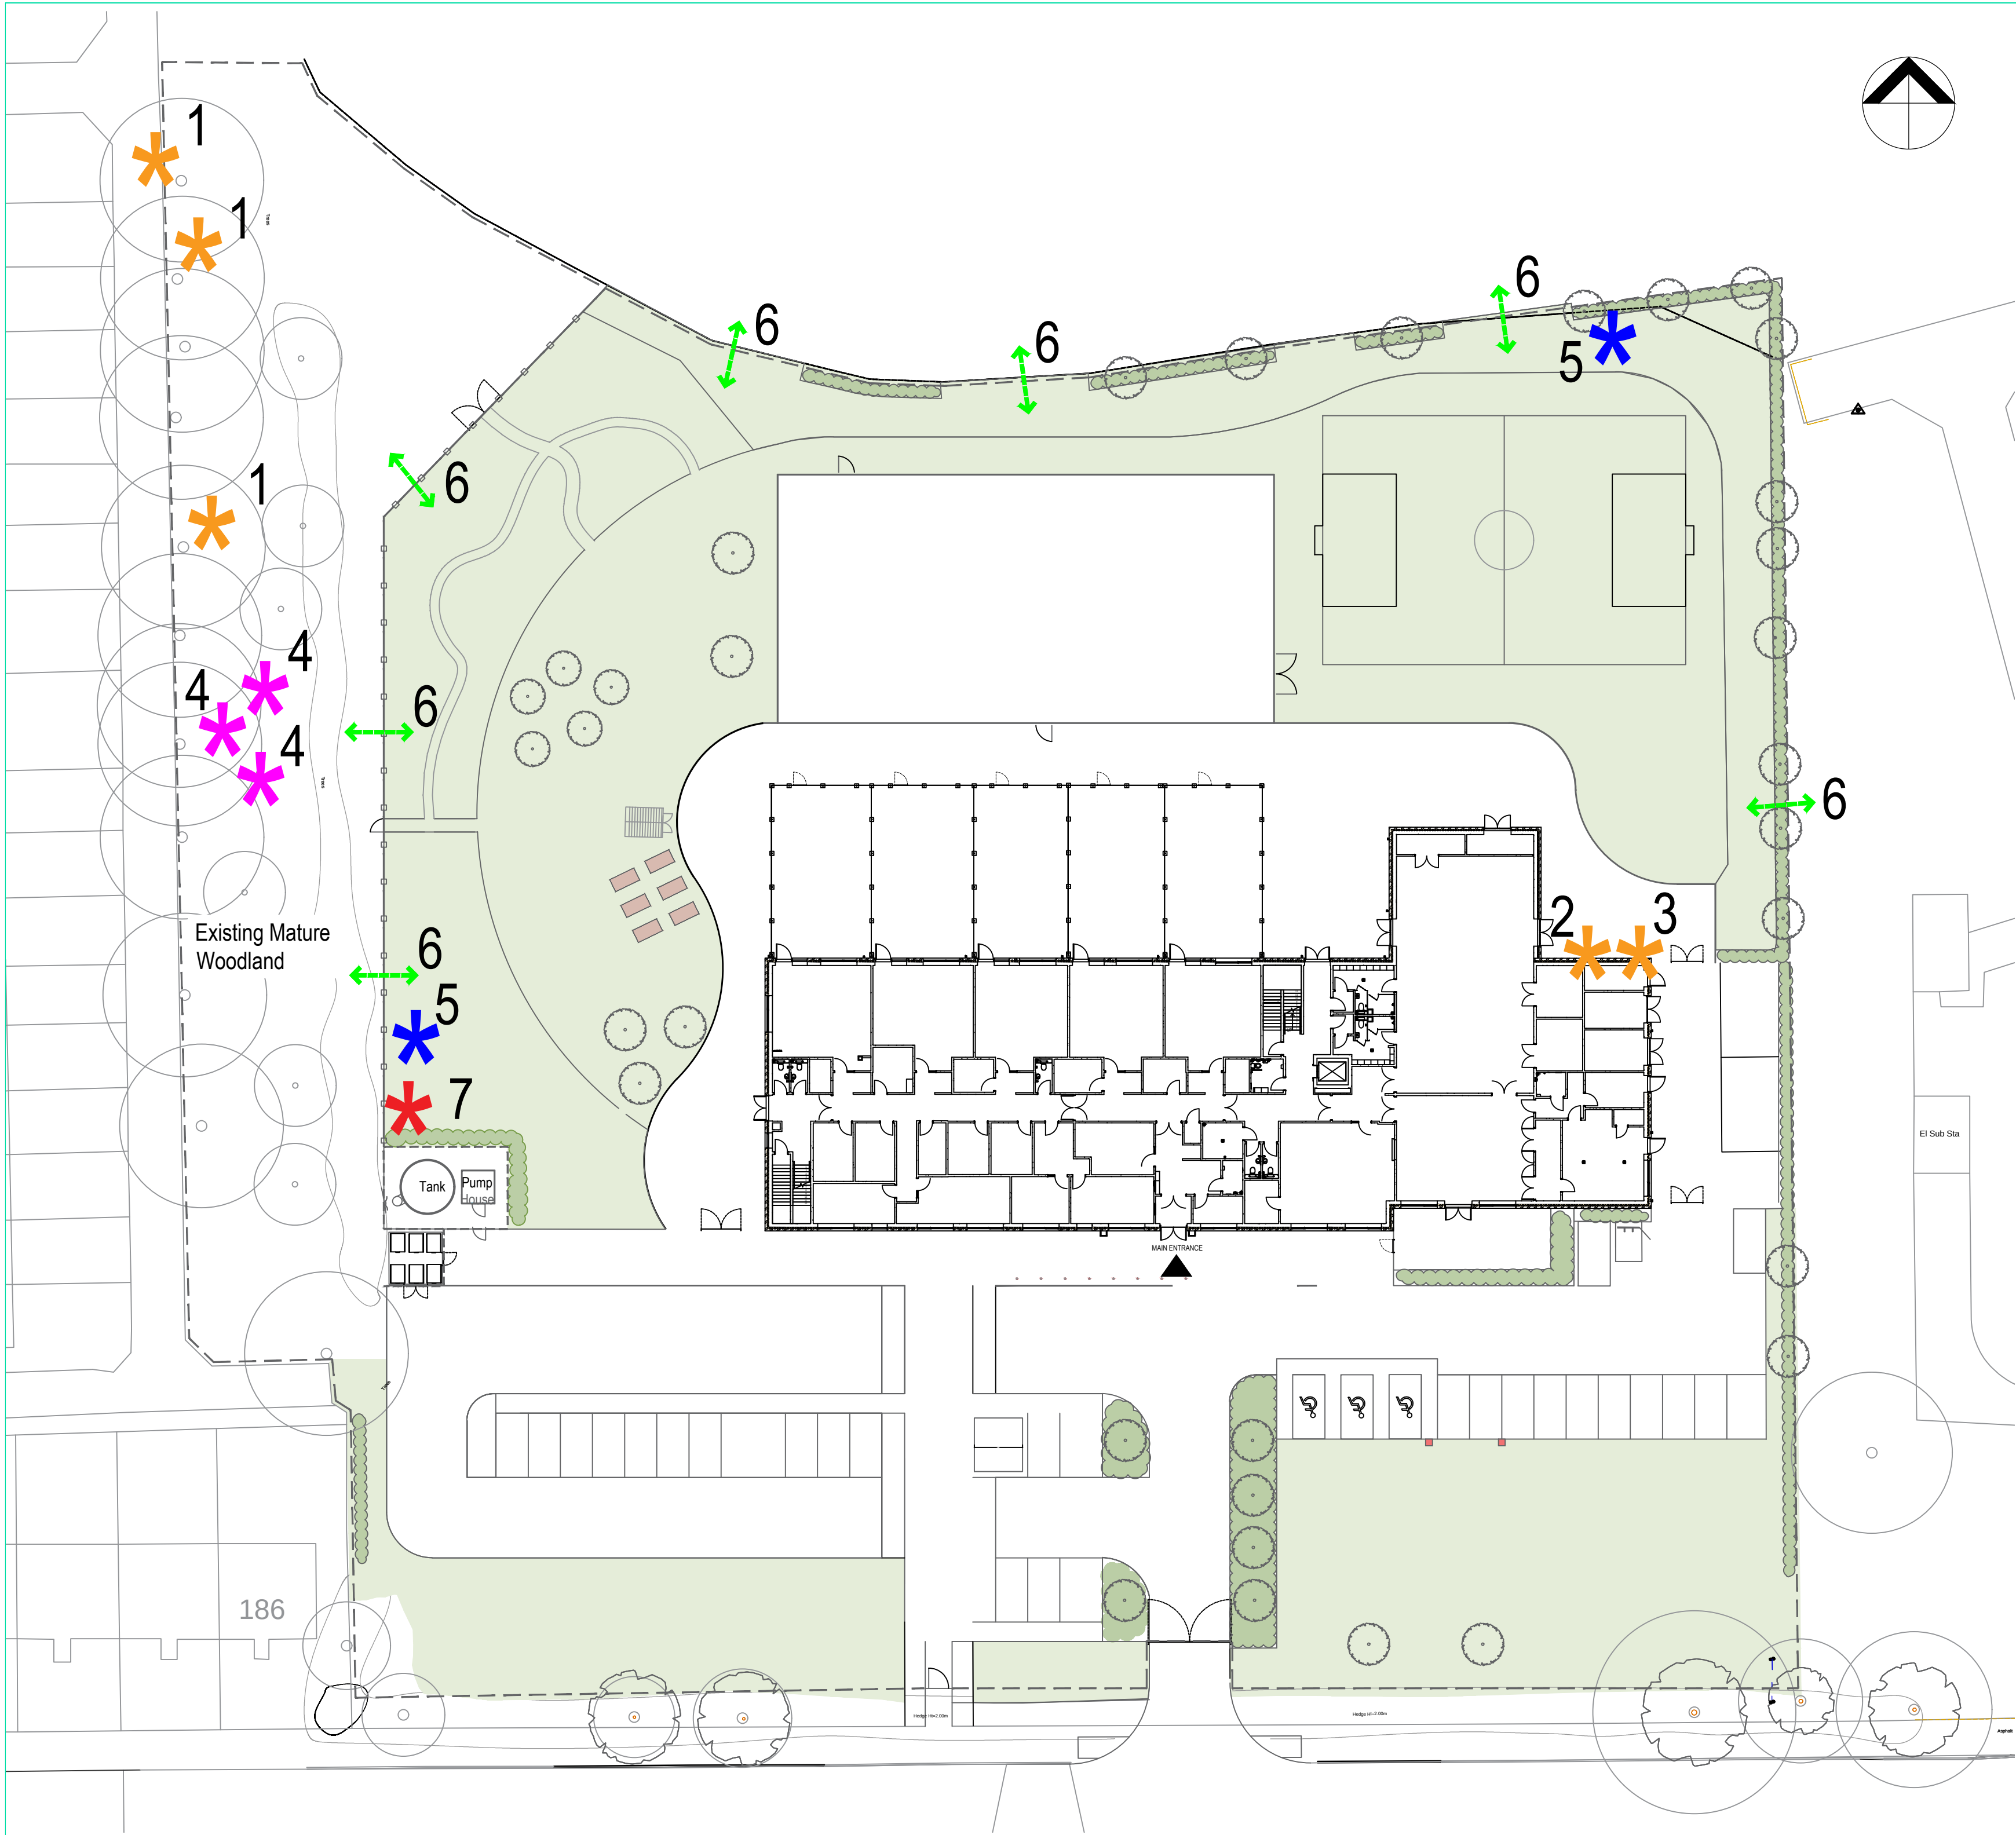
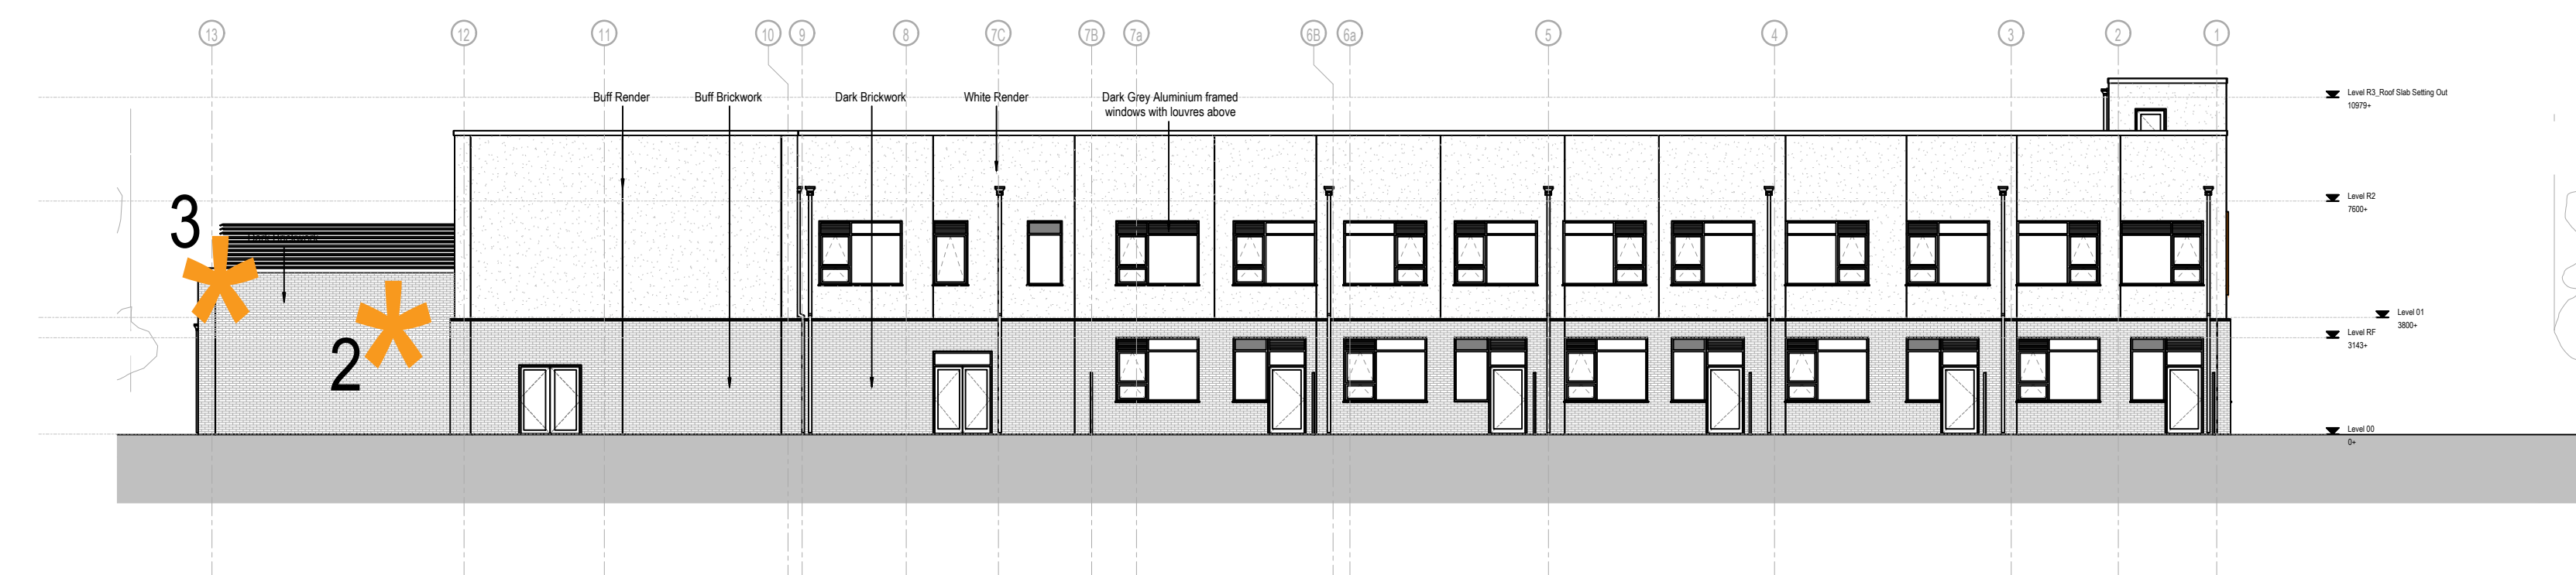


Key

- ✱ 1 3No. Bird Boxes fixed to existing trees. 2GR Schwegler Nest Box.
Fix to trunk approx. 3m above ground level with the entrance facing between north east and north west. Ensure foliage does not obscure the entrance hole.
- ✱ 2 Bird Box fixed to new building. 1SP Schwegler Sparrow Terrace - colour Stone. Install on surface of brickwork to manufacturers instructions at a hight of approx. 3m above ground level with the entrance facing between north east and north west.
- ✱ 3 Bird Box fixed to new building. No. 17A Schwegler Swift Nest Box (Triple Cavity). Install on surface of brickwork to manufacturers instructions at a minimum hight of 5m above ground level with the entrance facing between north east and north west.
- ✱ 4 3No. Cluster of Bat Boxes fixed to existing trees. 22FN Schwegler Bat Box. Fix to trunk on the edge of the tree line approx. 3- 6m above ground level with the entrance facing between south east and south west in an open sunny position. Bats use dark tree lines or hedgerows for navigation, so putting boxes near these features should help bats find the box.
- ✱ 5 2No. Hibernacula, located in quite dry areas. See Detail A for construction
- ↔ 6 Hedgehog Highway Creation.
Cut 7No. holes into the base of fencing 130 x 130mm. This is the right size for a hedgehog to pass through.
- ✱ 7 Hedgehog Nest Box supplied by nhbs. Exterior quality 12mm resin bonded ply. Nestbox size: Height 22cm x Width 38cms x Length 47cm. Fully built-in tunnel with 5" square access. Locate in a quiet corner and cover with leaves and other garden debris

DETAIL A - HIBERNACULA (from Froglife, 2001)

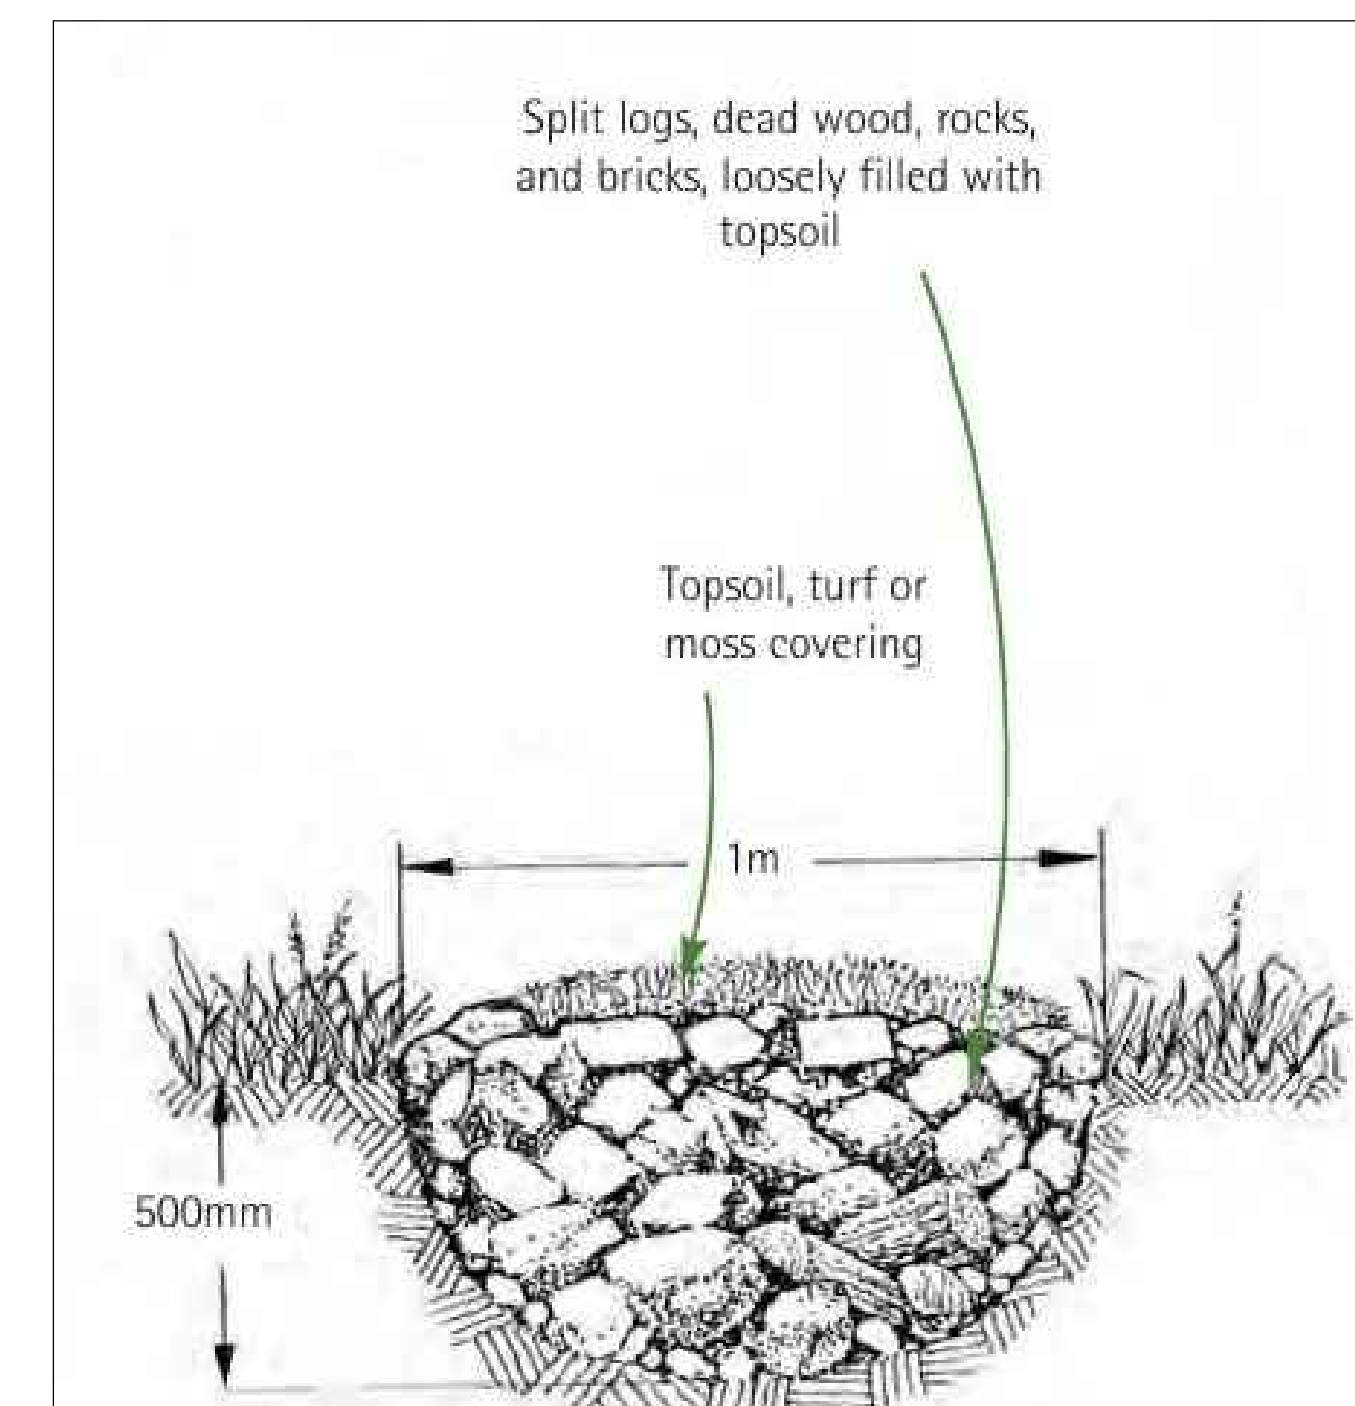

Building North Elevation
nts

NOTES

Copyright: All rights reserved. This drawing must not be reproduced without permission. This drawing must not be scaled. Dimensions are in millimetres unless specified.

Rev	Date	Notes	By	Chk
C01	28.08.24	Planning	NH	JP

elliswilliams

Project Number: 2718
Project Name: FS0911 Rochdale SEND

Drawing Status: S4
Drawing Number: **FS0911-EWA-ZZ-ZZ-D-A-9010**
Drawing Name: Ecology Enhancements
Date: 28.08.24
Drawn By: NH
Rev: C01
Scale: Nts @ A1

Wellfield Chester Road Preston Brook WA7 3BA
T: 01928 752200 E: info@ewa.co.uk W: ewa.co.uk