



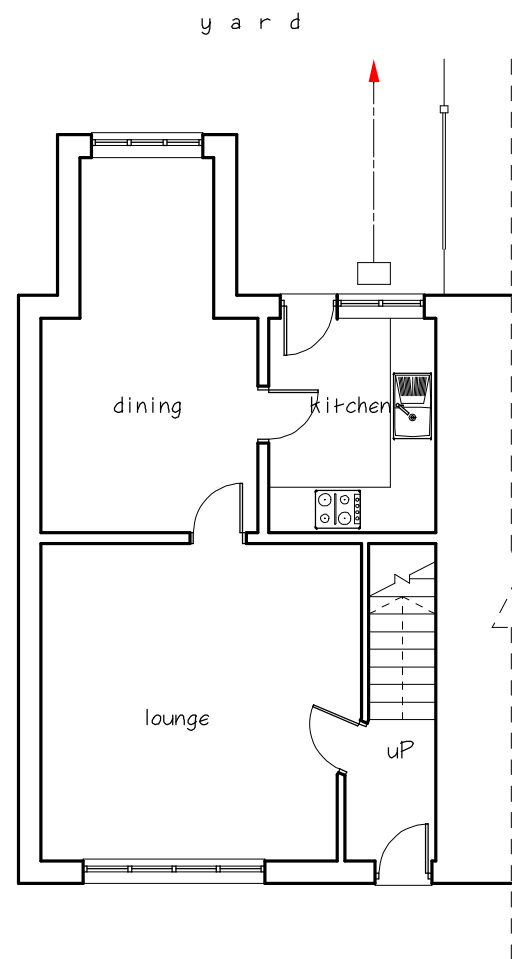


Existing ground floor plan

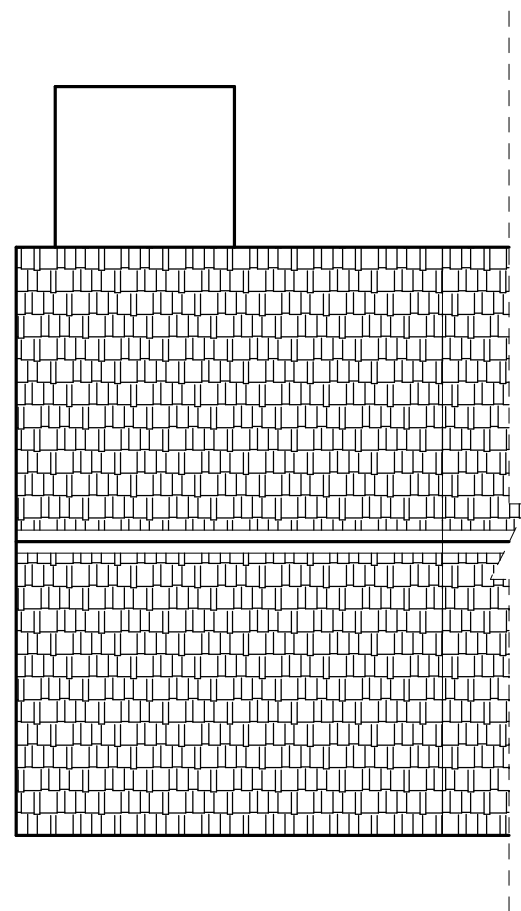


Existing roof plan




Existing front elevation

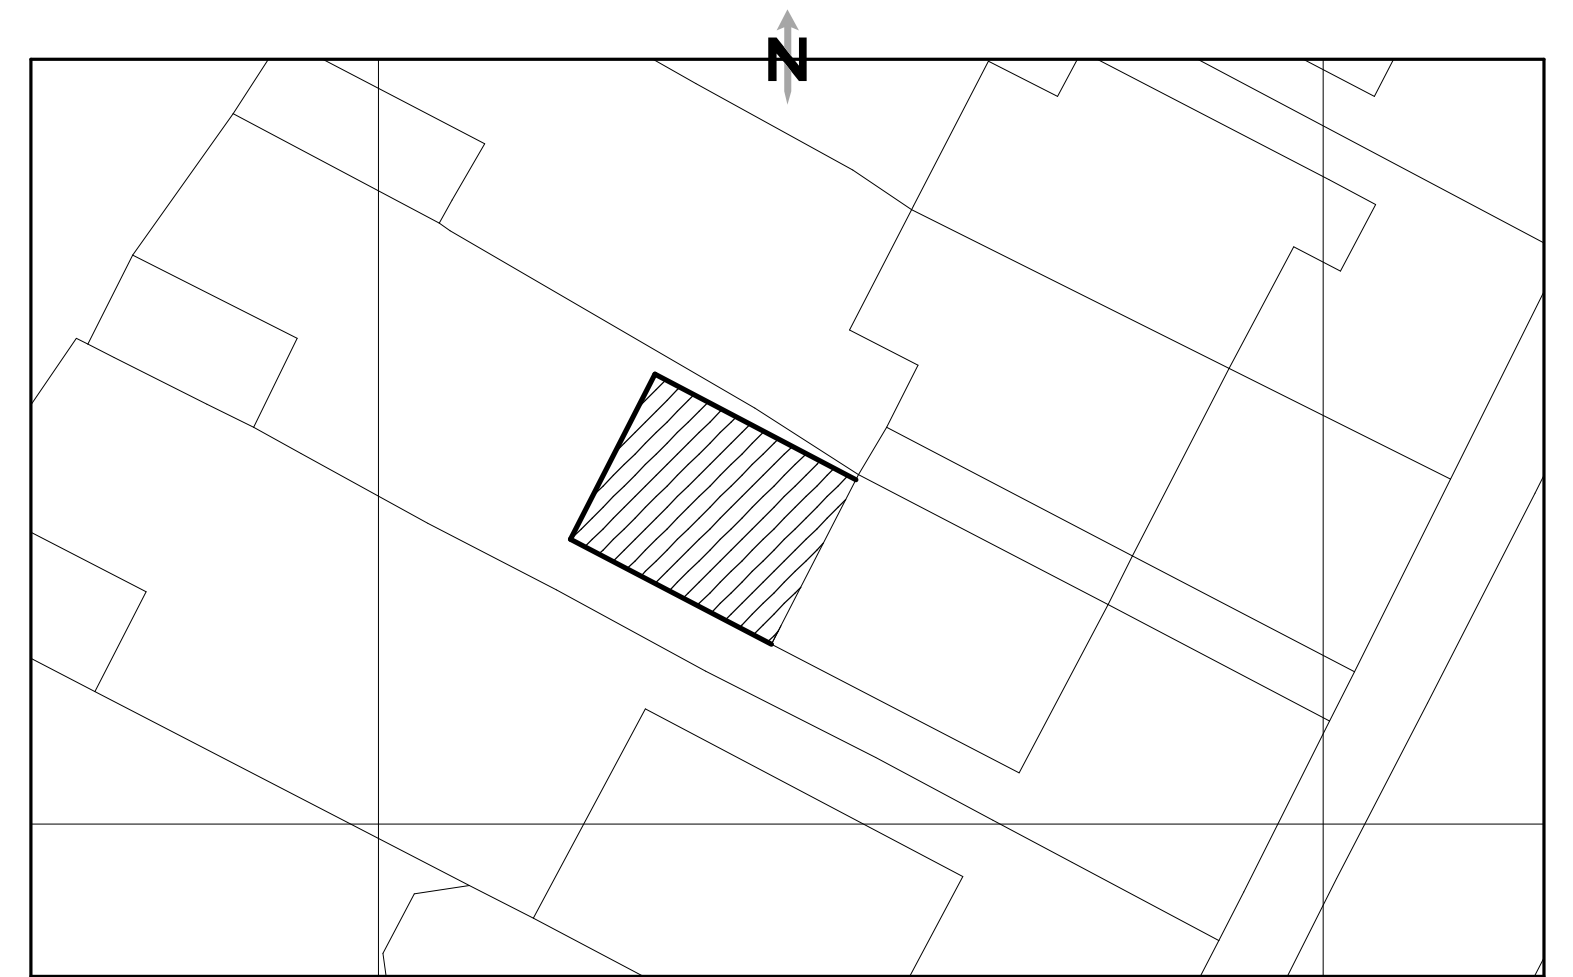


Block/site plan scale:1:200mm

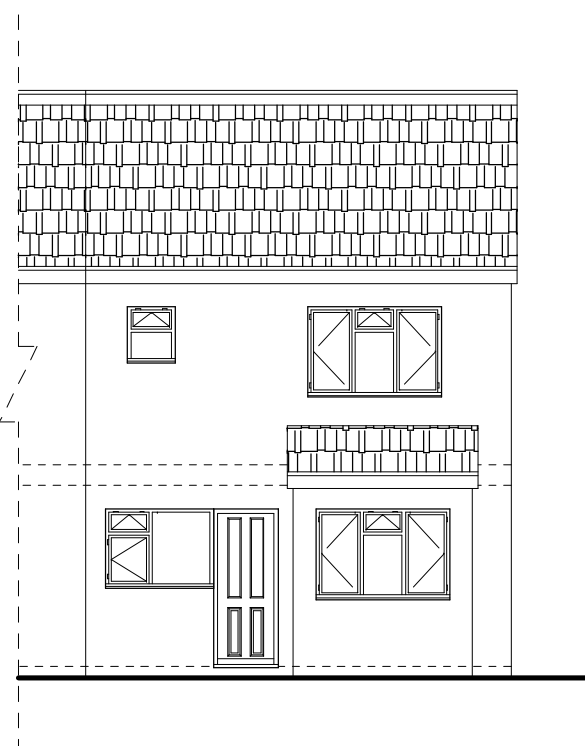


Existing rear elevation

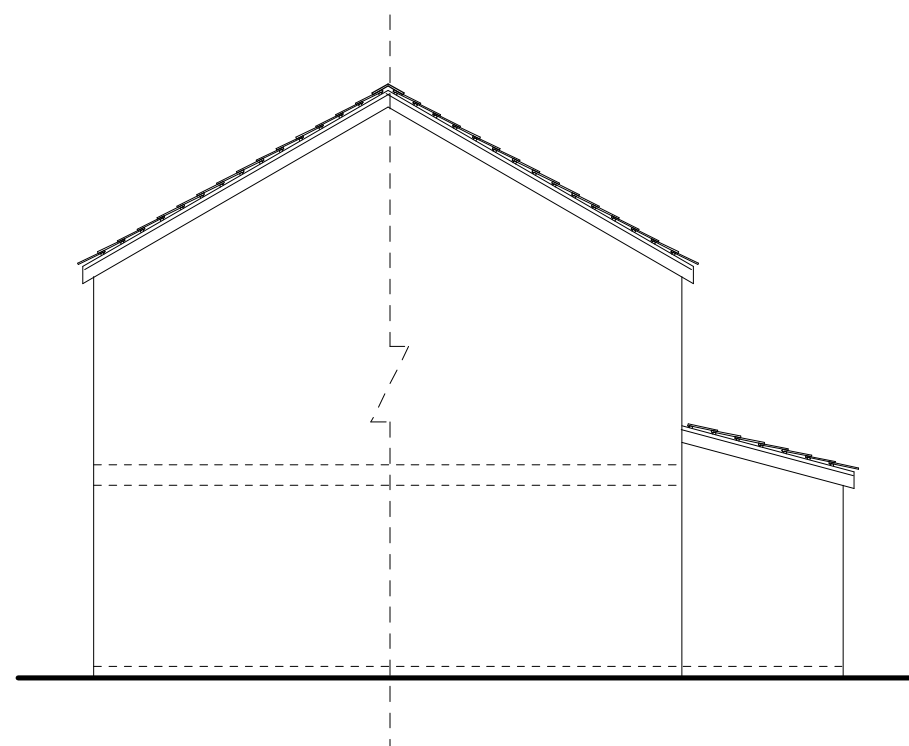

Existing side elevation (East)

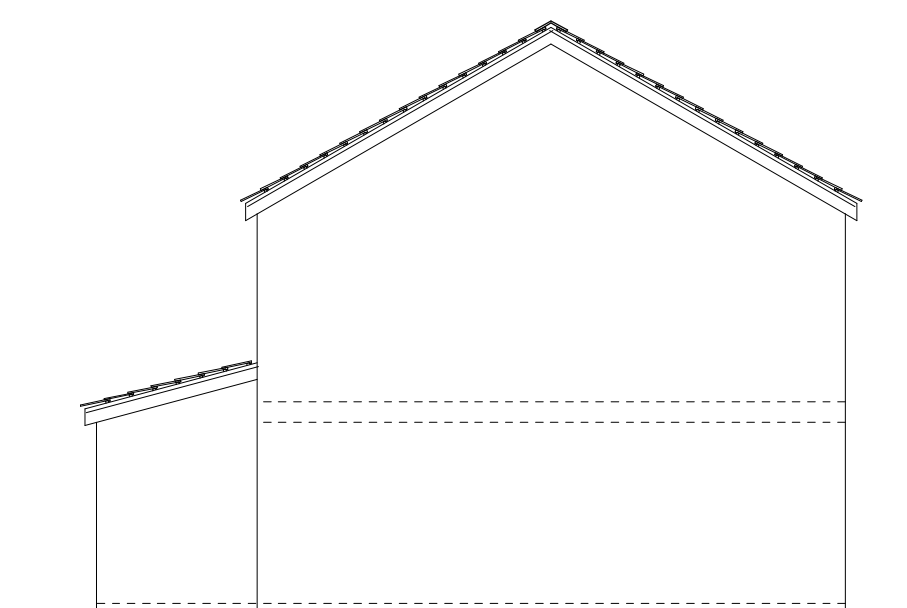

Existing side elevation (West)

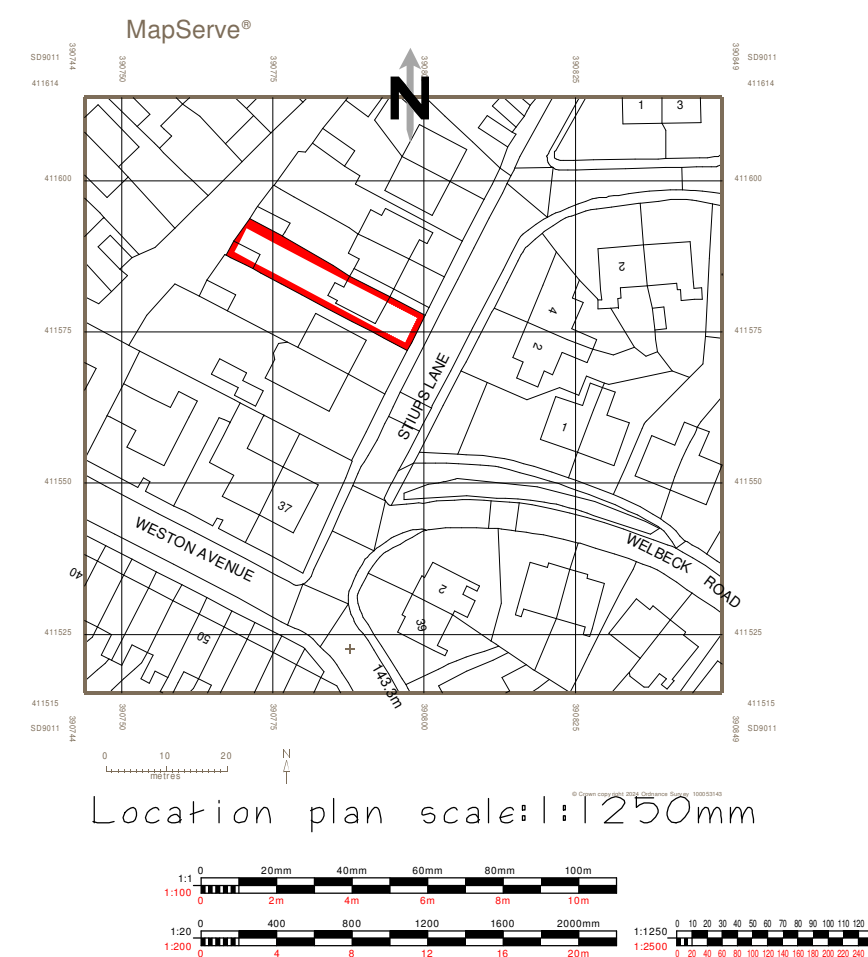

Location plan scale:1:1250mm



Syed Helal Uddin Architectural Services

58 Southwood Drive, Baxenden,
Accrington, Lancashire. BB5 2PZ
Tel:01254 238202 Fax:0879 2352826
Mobile: 07879 261142
Email: syedhelaluddin@yahoo.com

Scale:1:100 Page 1/2 (A2)

Drawing no: 2061

Existing & proposed layout

Location: 5 Stiups Lane,
Rochdale, OL16 4XR

Prop: Rear single storey extension

Client: MR. TIPU SULTAN

Date: July 2024

please do not scale drawing