
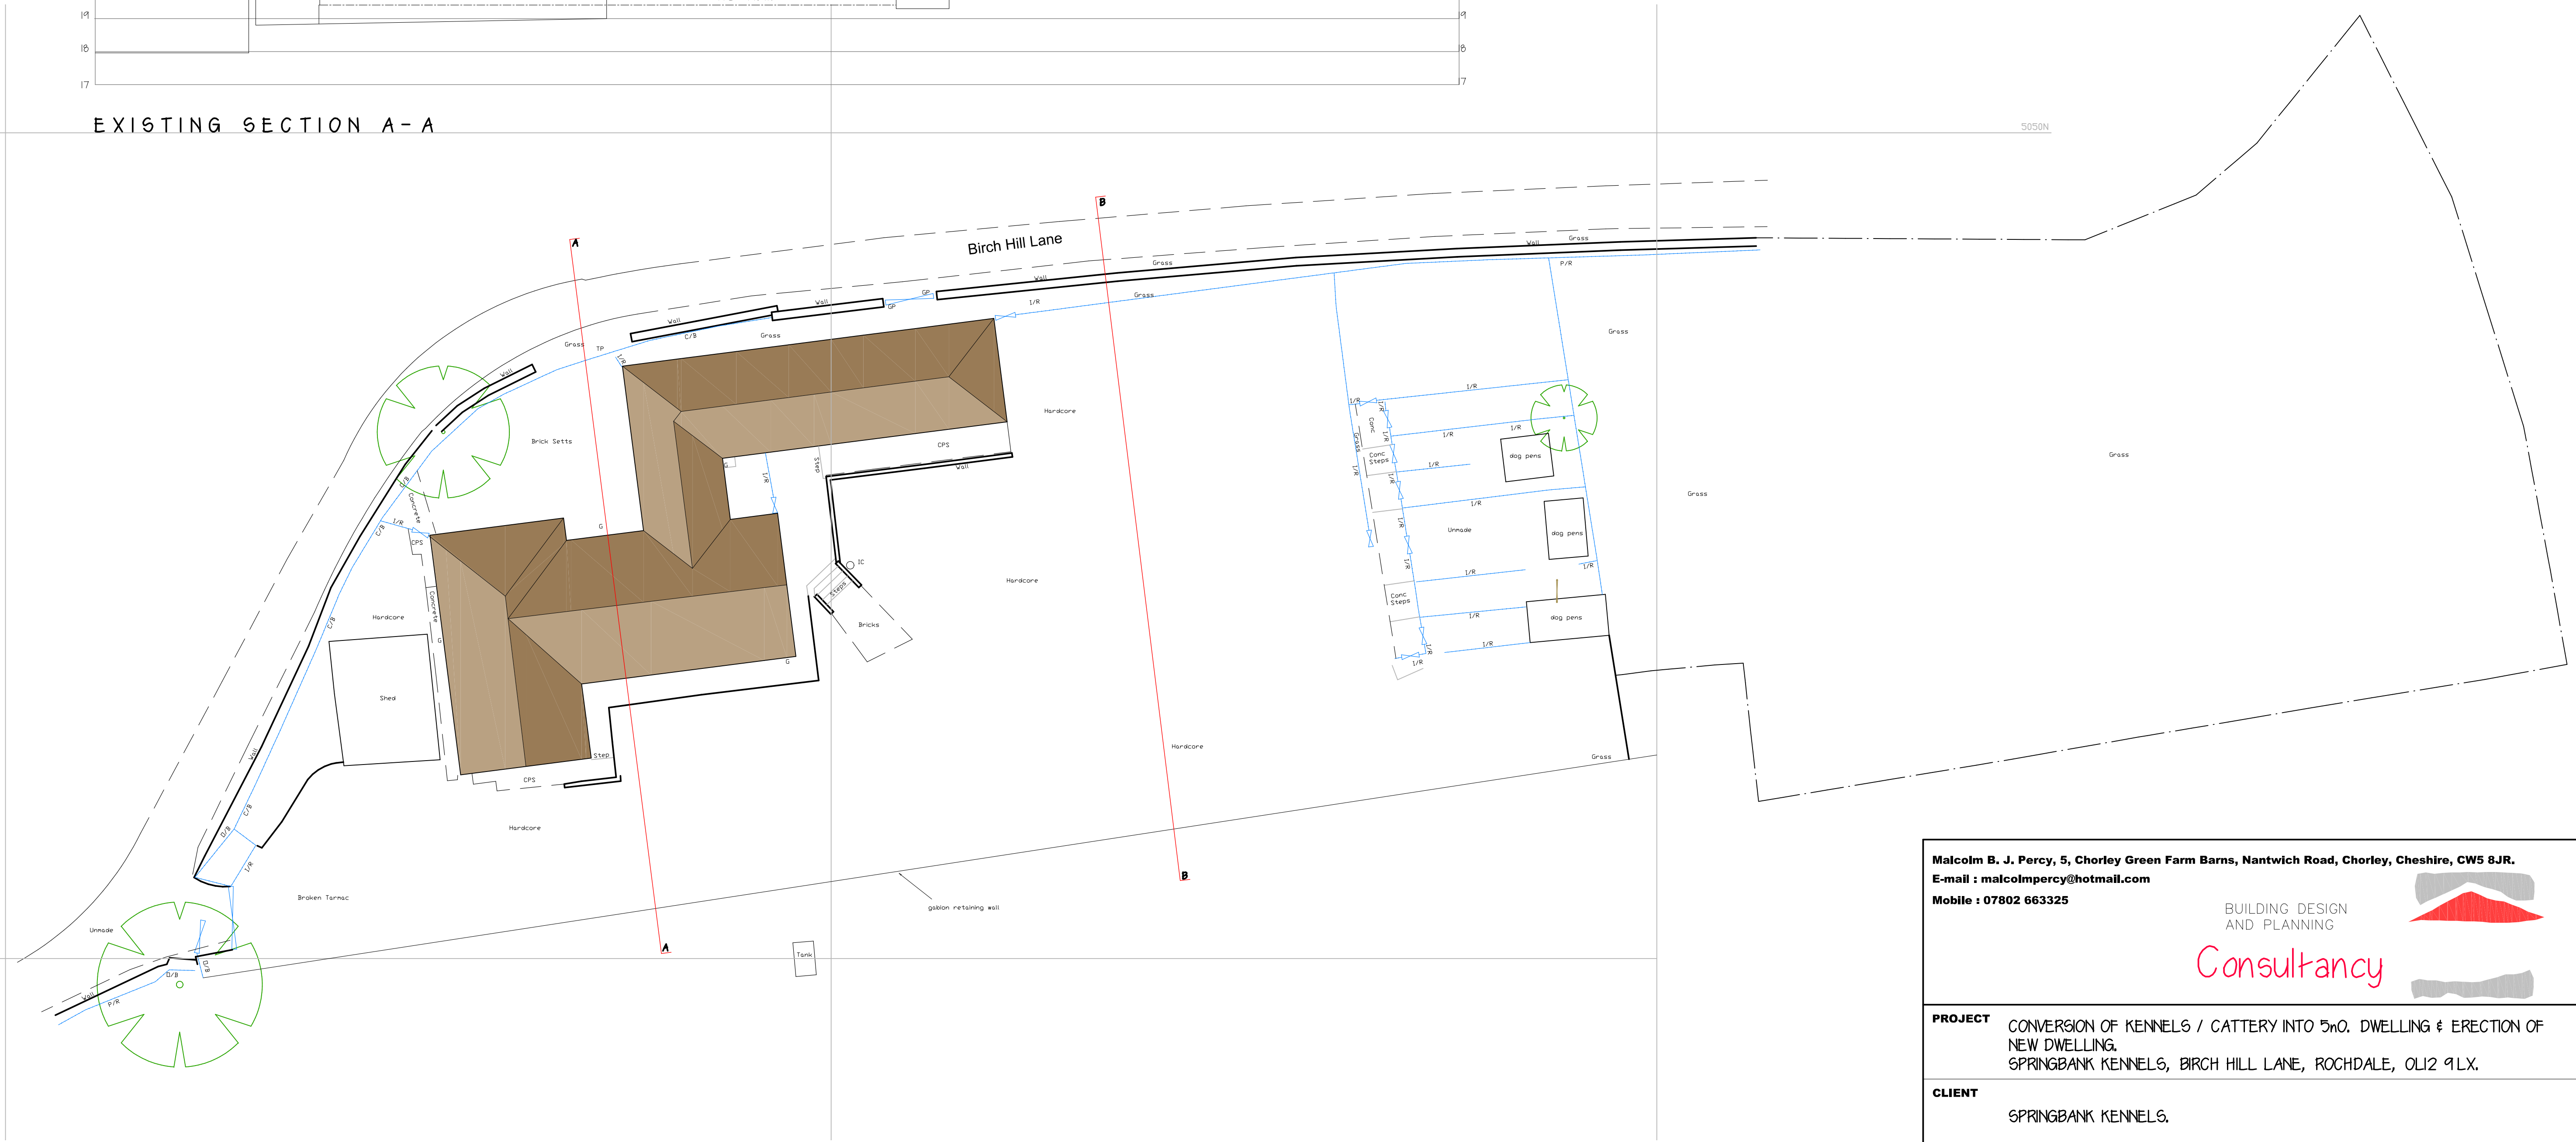
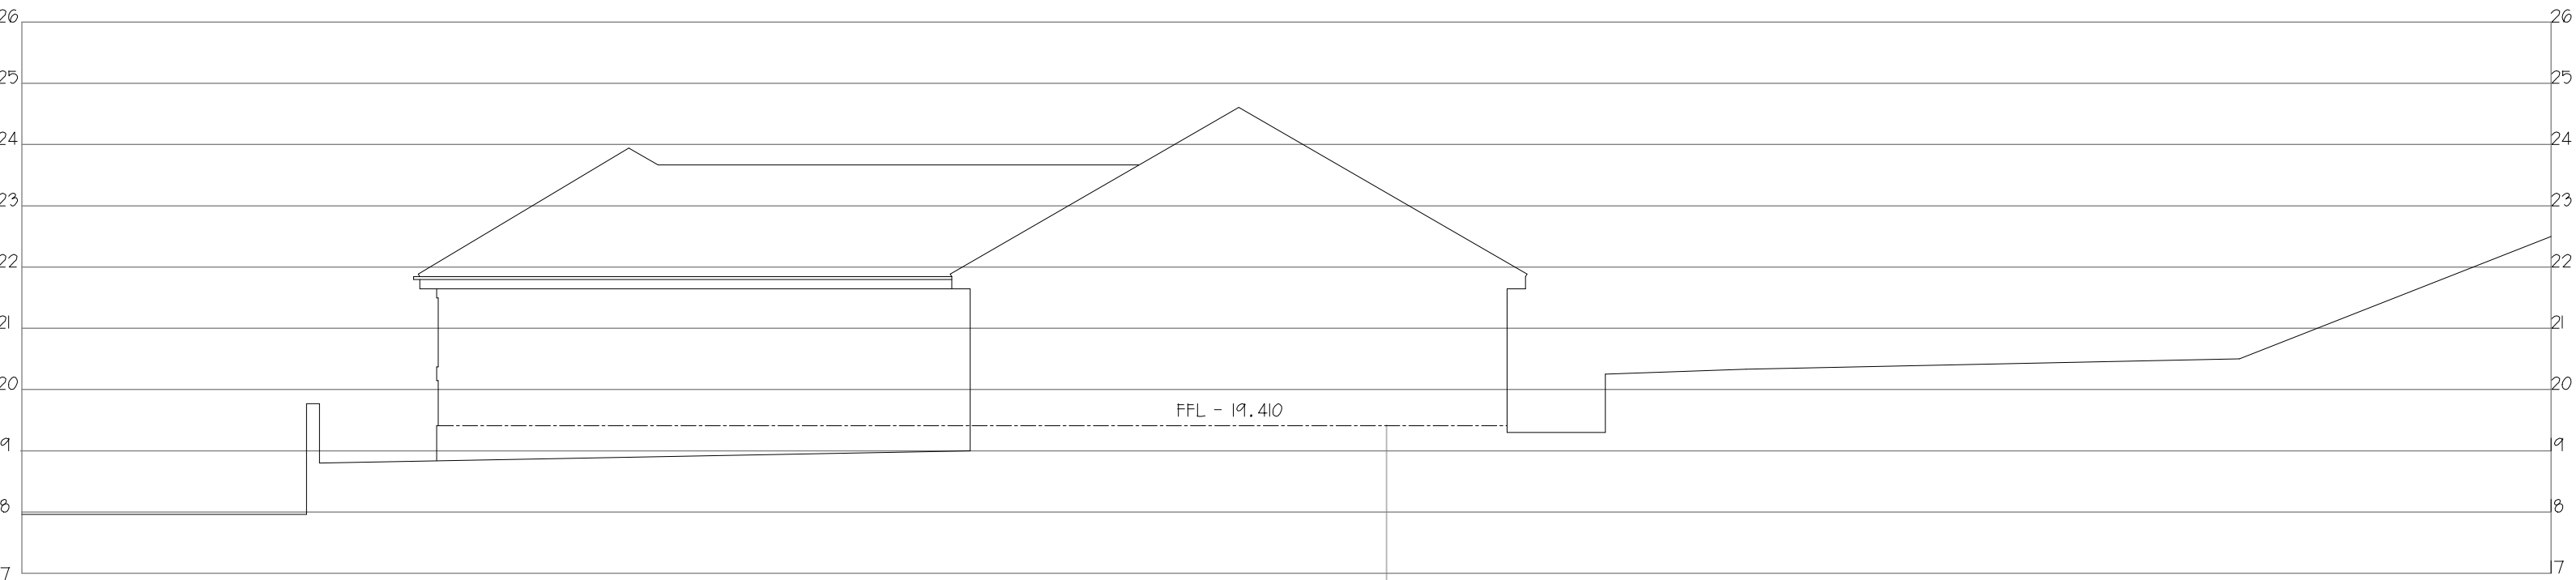



DO NOT SCALE EXCEPT FOR PLANNING APPLICATION PURPOSES. USE FIGURED DIMENSIONS.
ANY DISCREPANCIES ARE TO BE REPORTED TO THIS OFFICE PRIOR TO THE CONTINUANCE
OF WORKS.
THIS DRAWING IS THE COPYRIGHT OF MALCOLM B J PERCY, BUILDING DESIGN & PLANNING CONSULTANCY, &
MUST NOT BE REPRODUCED IN ANY FORMAT WITHOUT THE PRIOR WRITTEN AGREEMENT OF THIS OFFICE.

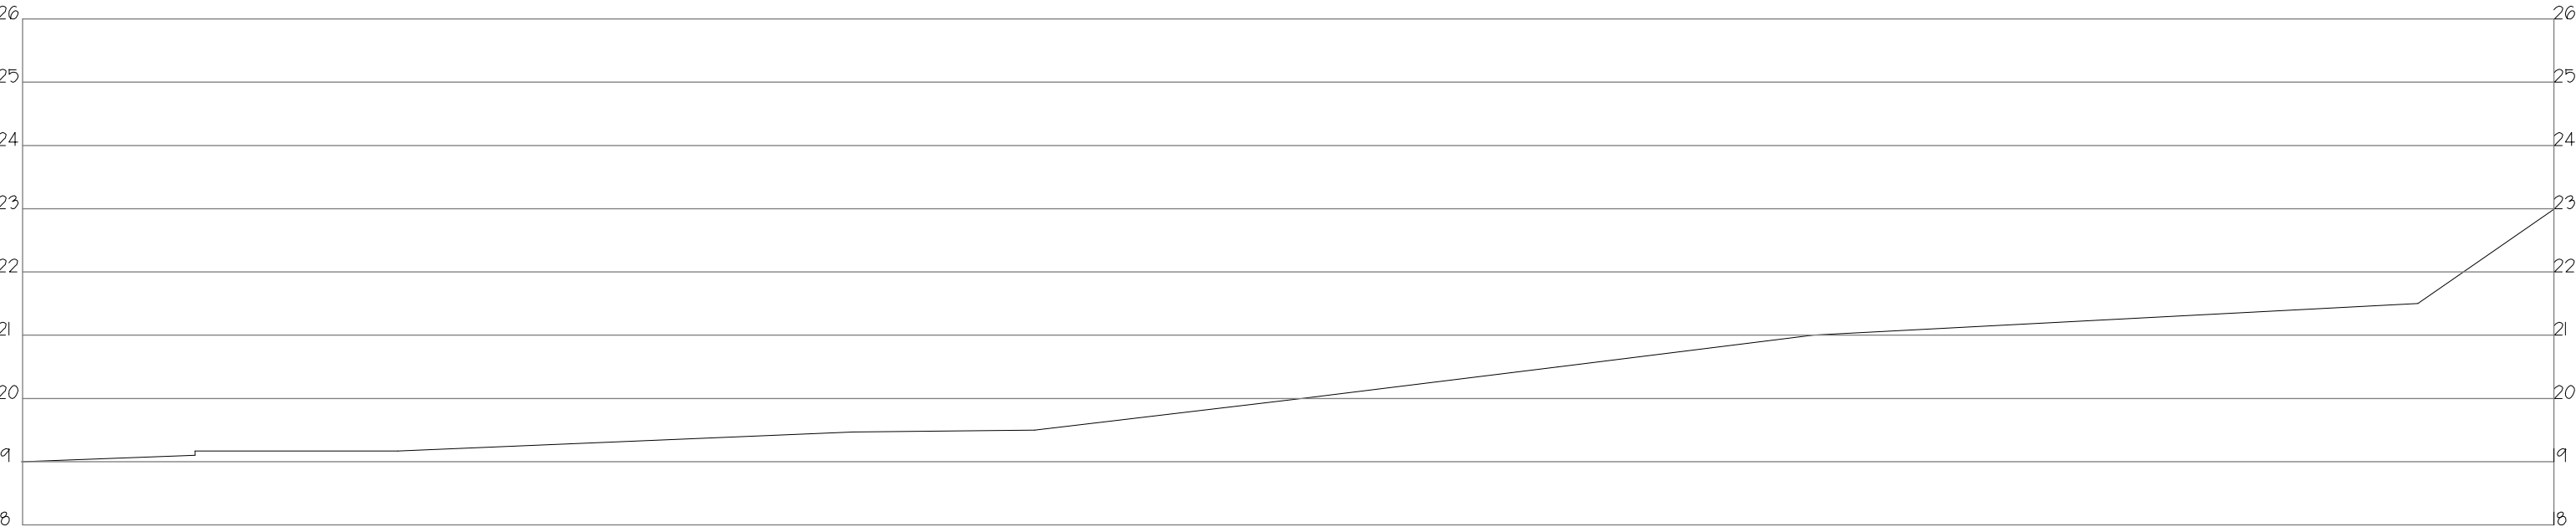

Malcolm B. J. Percy, 5, Chorley Green Farm Barns, Nantwich Road, Chorley, Cheshire, CW5 8JR.
E-mail : malcolmpercy@hotmail.com
Mobile : 07802 663325

BUILDING DESIGN
AND PLANNING

Consultancy

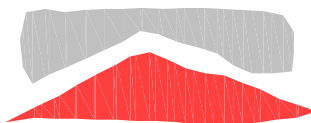

PROJECT CONVERSION OF KENNELS / CATTERY INTO 5mO. DWELLING & ERECTION OF
NEW DWELLING.
SPRINGBANK KENNELS, BIRCH HILL LANE, ROCHDALE, OL12 9LX.

CLIENT SPRINGBANK KENNELS.

TITLE EXISTING SITE PLAN.
EXISTING SECTIONS.

DATE
August 2024

SCALE
1: 200 & 1: 100
@ A1

DRAWN BY
mbjp

DRAWING NO.
1401.16

REVISION
B

