


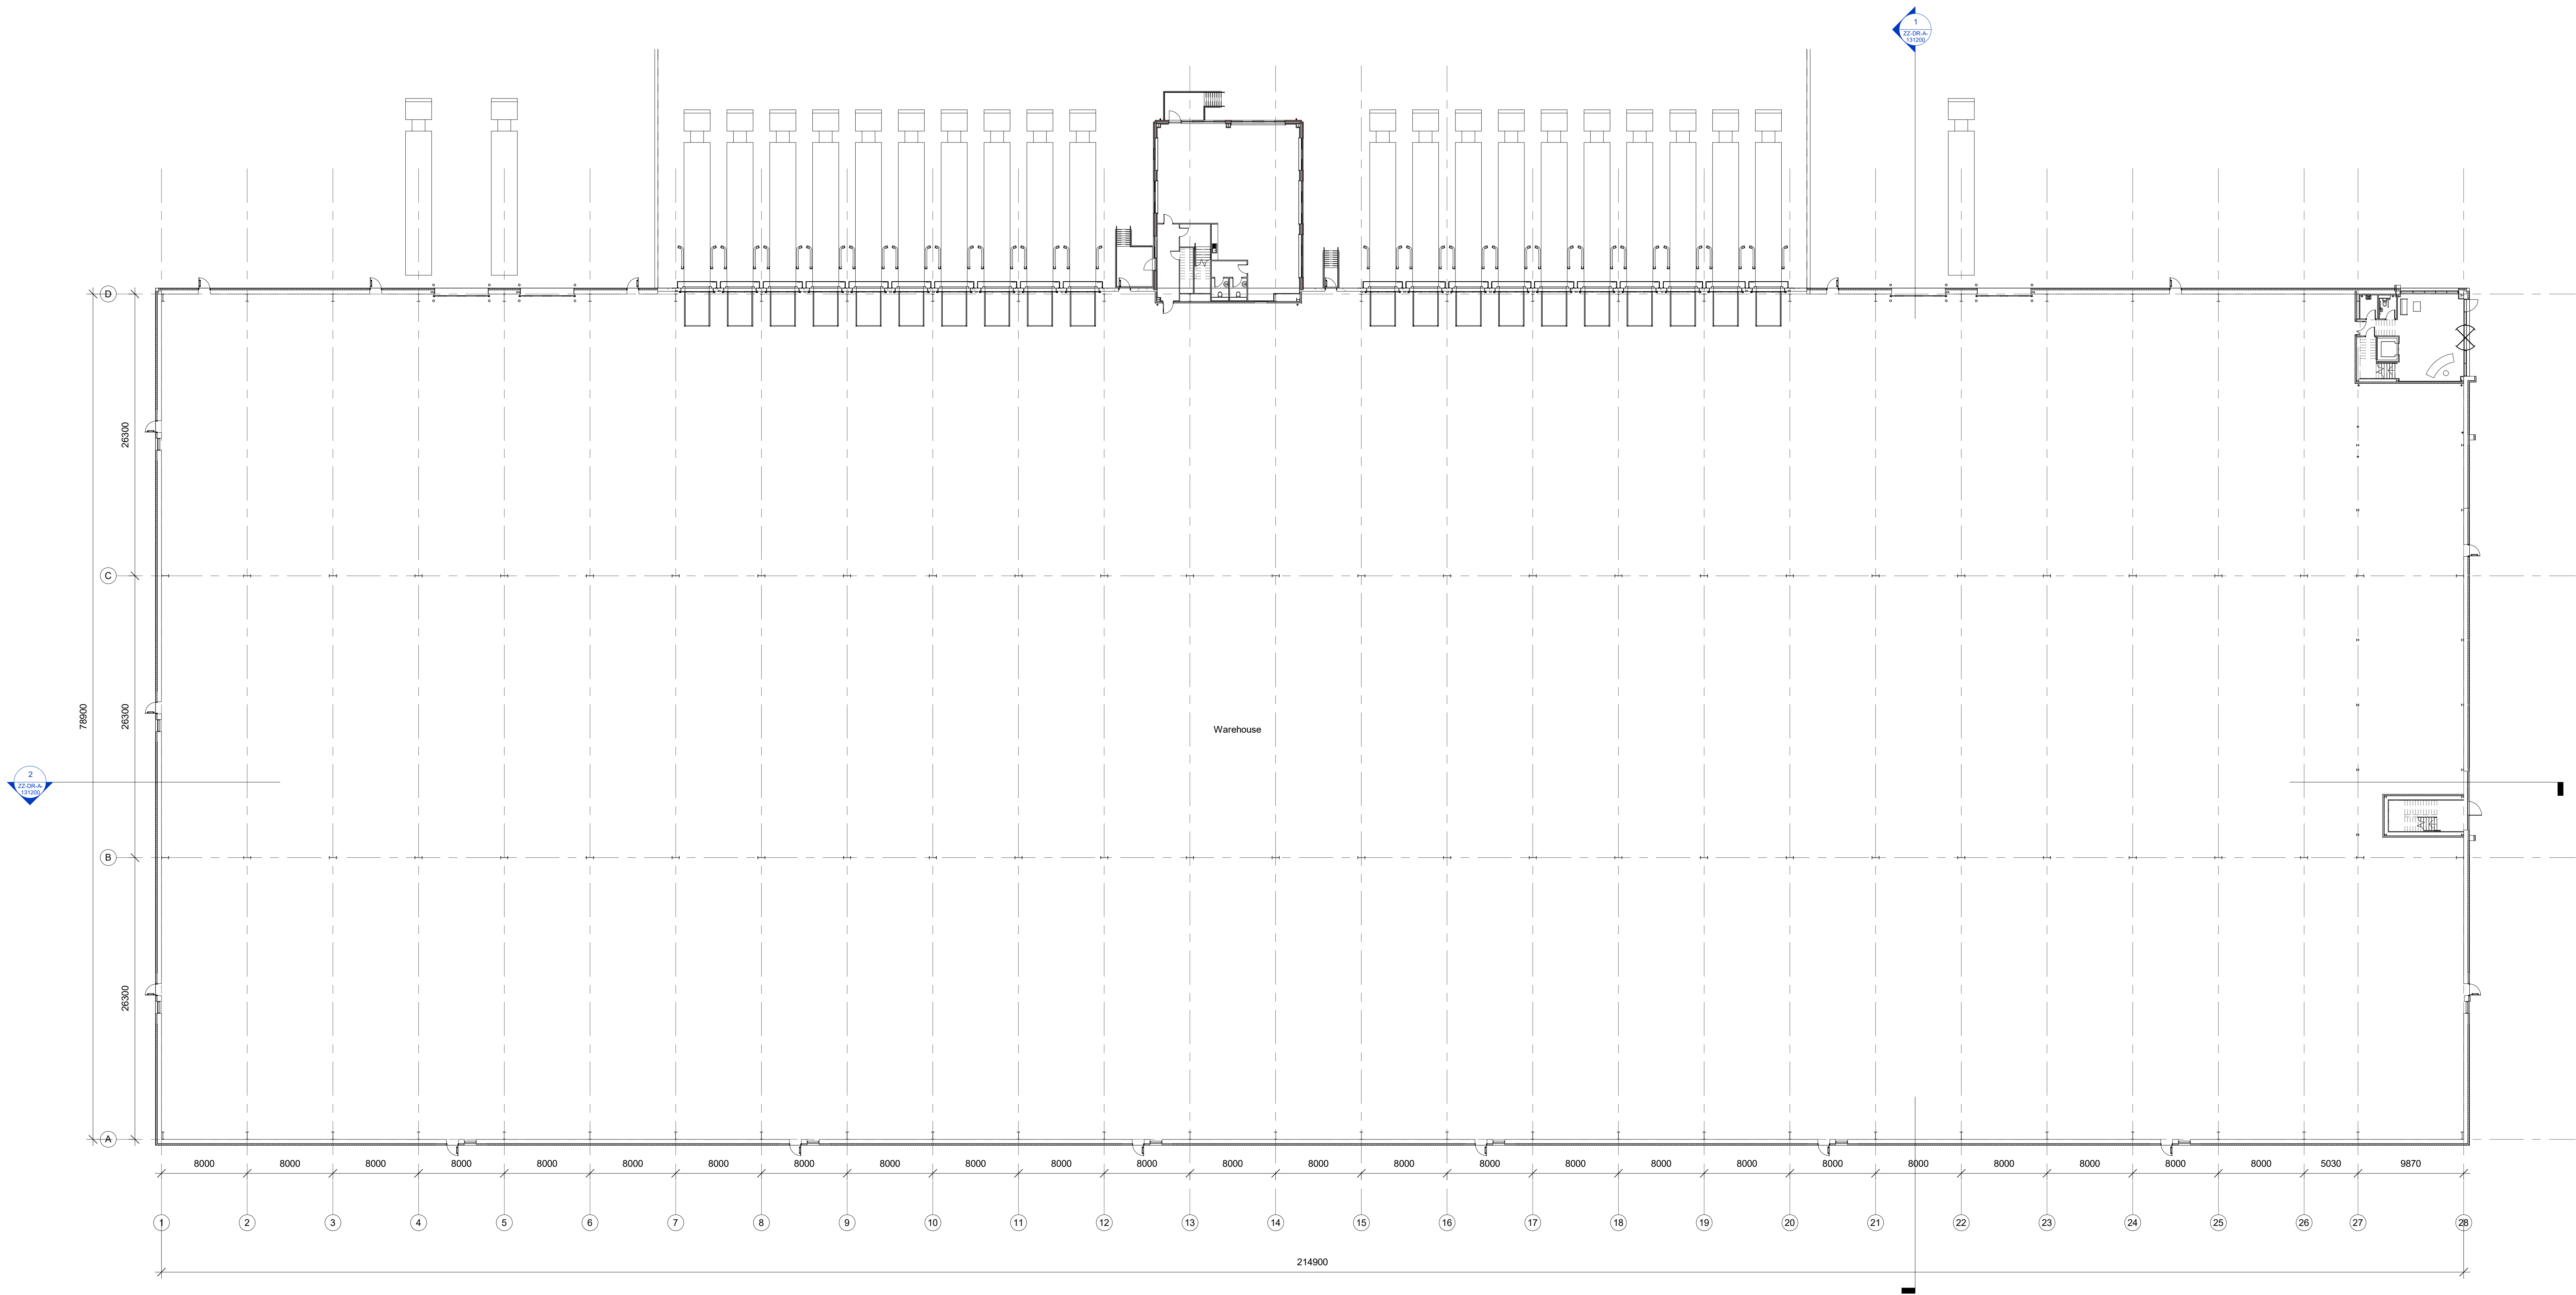

Planning Warehouse Plan Level 00
1 : 250

Dock Door Schedule	
Dock Type	Count
Dock Leveller (High Shelter)	4
Dock Leveller (Standard Shelter)	16
Level Access Dock	4



SGP

Architects + Masterplanners

Waterfront House
2a Smith Way
Grove Park
Enderby
Leicester LE19 1SX

T: +44 (0)116 247 0557

www.stephengeorge.co.uk

Waterfold Business Park,
Bury

Drawing Name:
Warehouse Layout

Drawing Stage: Planning

Status: S2

SGP File Ref: 22-244-SGP-ZZ-ZZ-MIA-00001-Building

SGP Project No. 22-244 Date 08/09/23 Scale 1:250 @ A0 P04

Drawing Number: 22-244-SGP-ZZ-ZZ-DR-A-131100

Project Code: Original: Variate: Level: Type: Role: Number:



SCALE 1:250
5m 25m