

Image of Twice Weathered Buff Coping Stone



Image of Mechanical Extract Tile Vent



Image of Mechanical Extract Vent in a wall



Images of External Materials:


Image of Spanish Slate




Image of Velux rooflight - top hung



Image of upvc Dark Grey window

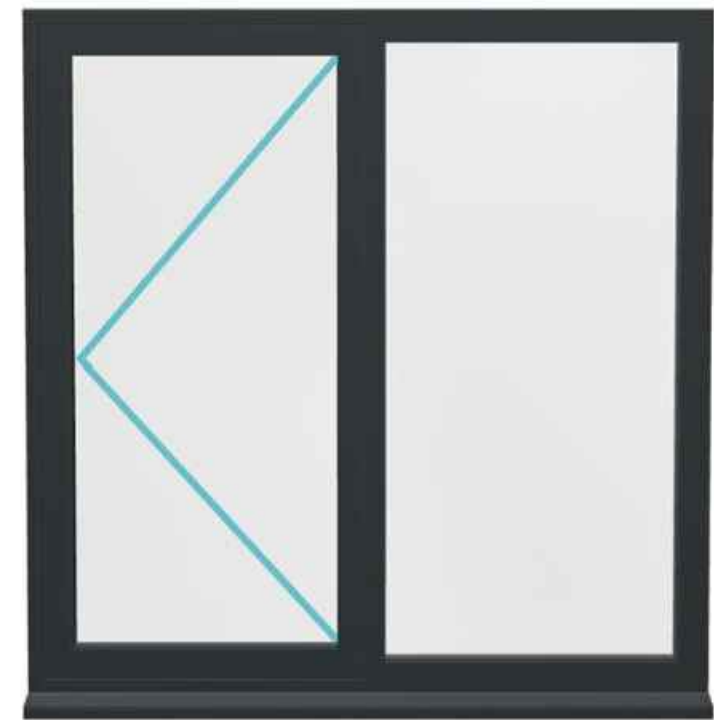


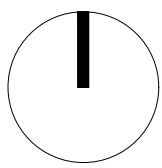P:\3402\0.00\0.01\Building Regs\Model 001				
Copyright of this drawing remains the sole property of Den Architecture Ltd unless otherwise assigned in writing. Do not scale from this drawing. Figured dimensions are to be worked in all cases with any discrepancies reported to Den Architecture Ltd prior to commencement of any work. Only the original drawing should be relied on.				
Northpoint: 				
Rev	Date	Amendment	By	Chk
A.	19.04.24.	West Elevation updated to comply with Planning Condition 18 & AOV added.	CM	JW
B	03.05.24	Elevations updated in line with planners comments	JBW	DJR
C	07.05.24	FFIs added to Elevations planners comments	JBW	DJR
D	14.05.24	Elevations updated in line with planners comments	JBW	DJR
E	13/09/24	Updated to Construction Issue.	CM	GN
F	30/10/24	Updates to elevations and rainwater goods	CM	GN
G	17/01/25	Images of External Materials added.	CM	GN

Notes:

External Materials Key:

-  Facing brickwork in Stretcher Bond Red Leicester or similar
-  Feature brickwork in Flemish Bond Staffordshire Slate Blue or similar
-  Spanish Slate or composite roof tiles Large

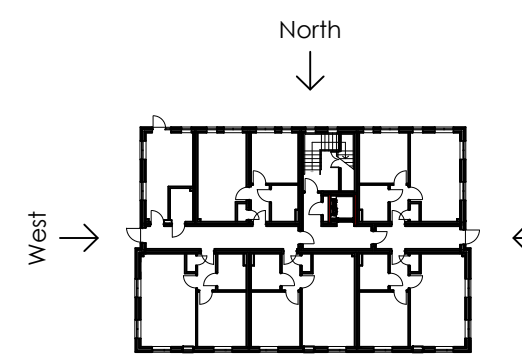

Elevations Key Plan - Scale 1:200




8 Wharf Street, Leeds, LS2 7EQ
81 Piccadilly, London, W1J 8HY

T: 0844 844 0070

F: 0844 844 0071

info@den.uk.com

www.den.uk.com

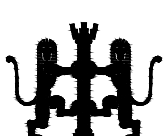


Project: Proposed Assisted Living Dev 7 Starkey Street, Heywood			
Client: Urban Wave			
Title: Block A - Elevations (Sheet 2 of 2)			
Date: Dec. 2023	Scale: 1/50	Drawn: CM	Checked: GN
Project No: 3402	Size: A1	Status: Construction	
Dwg No: 3402-DEN-A-XX-DR-A-4101			Rev: G

Den Architecture Ltd. 2020. All rights reserved.



South Elevation

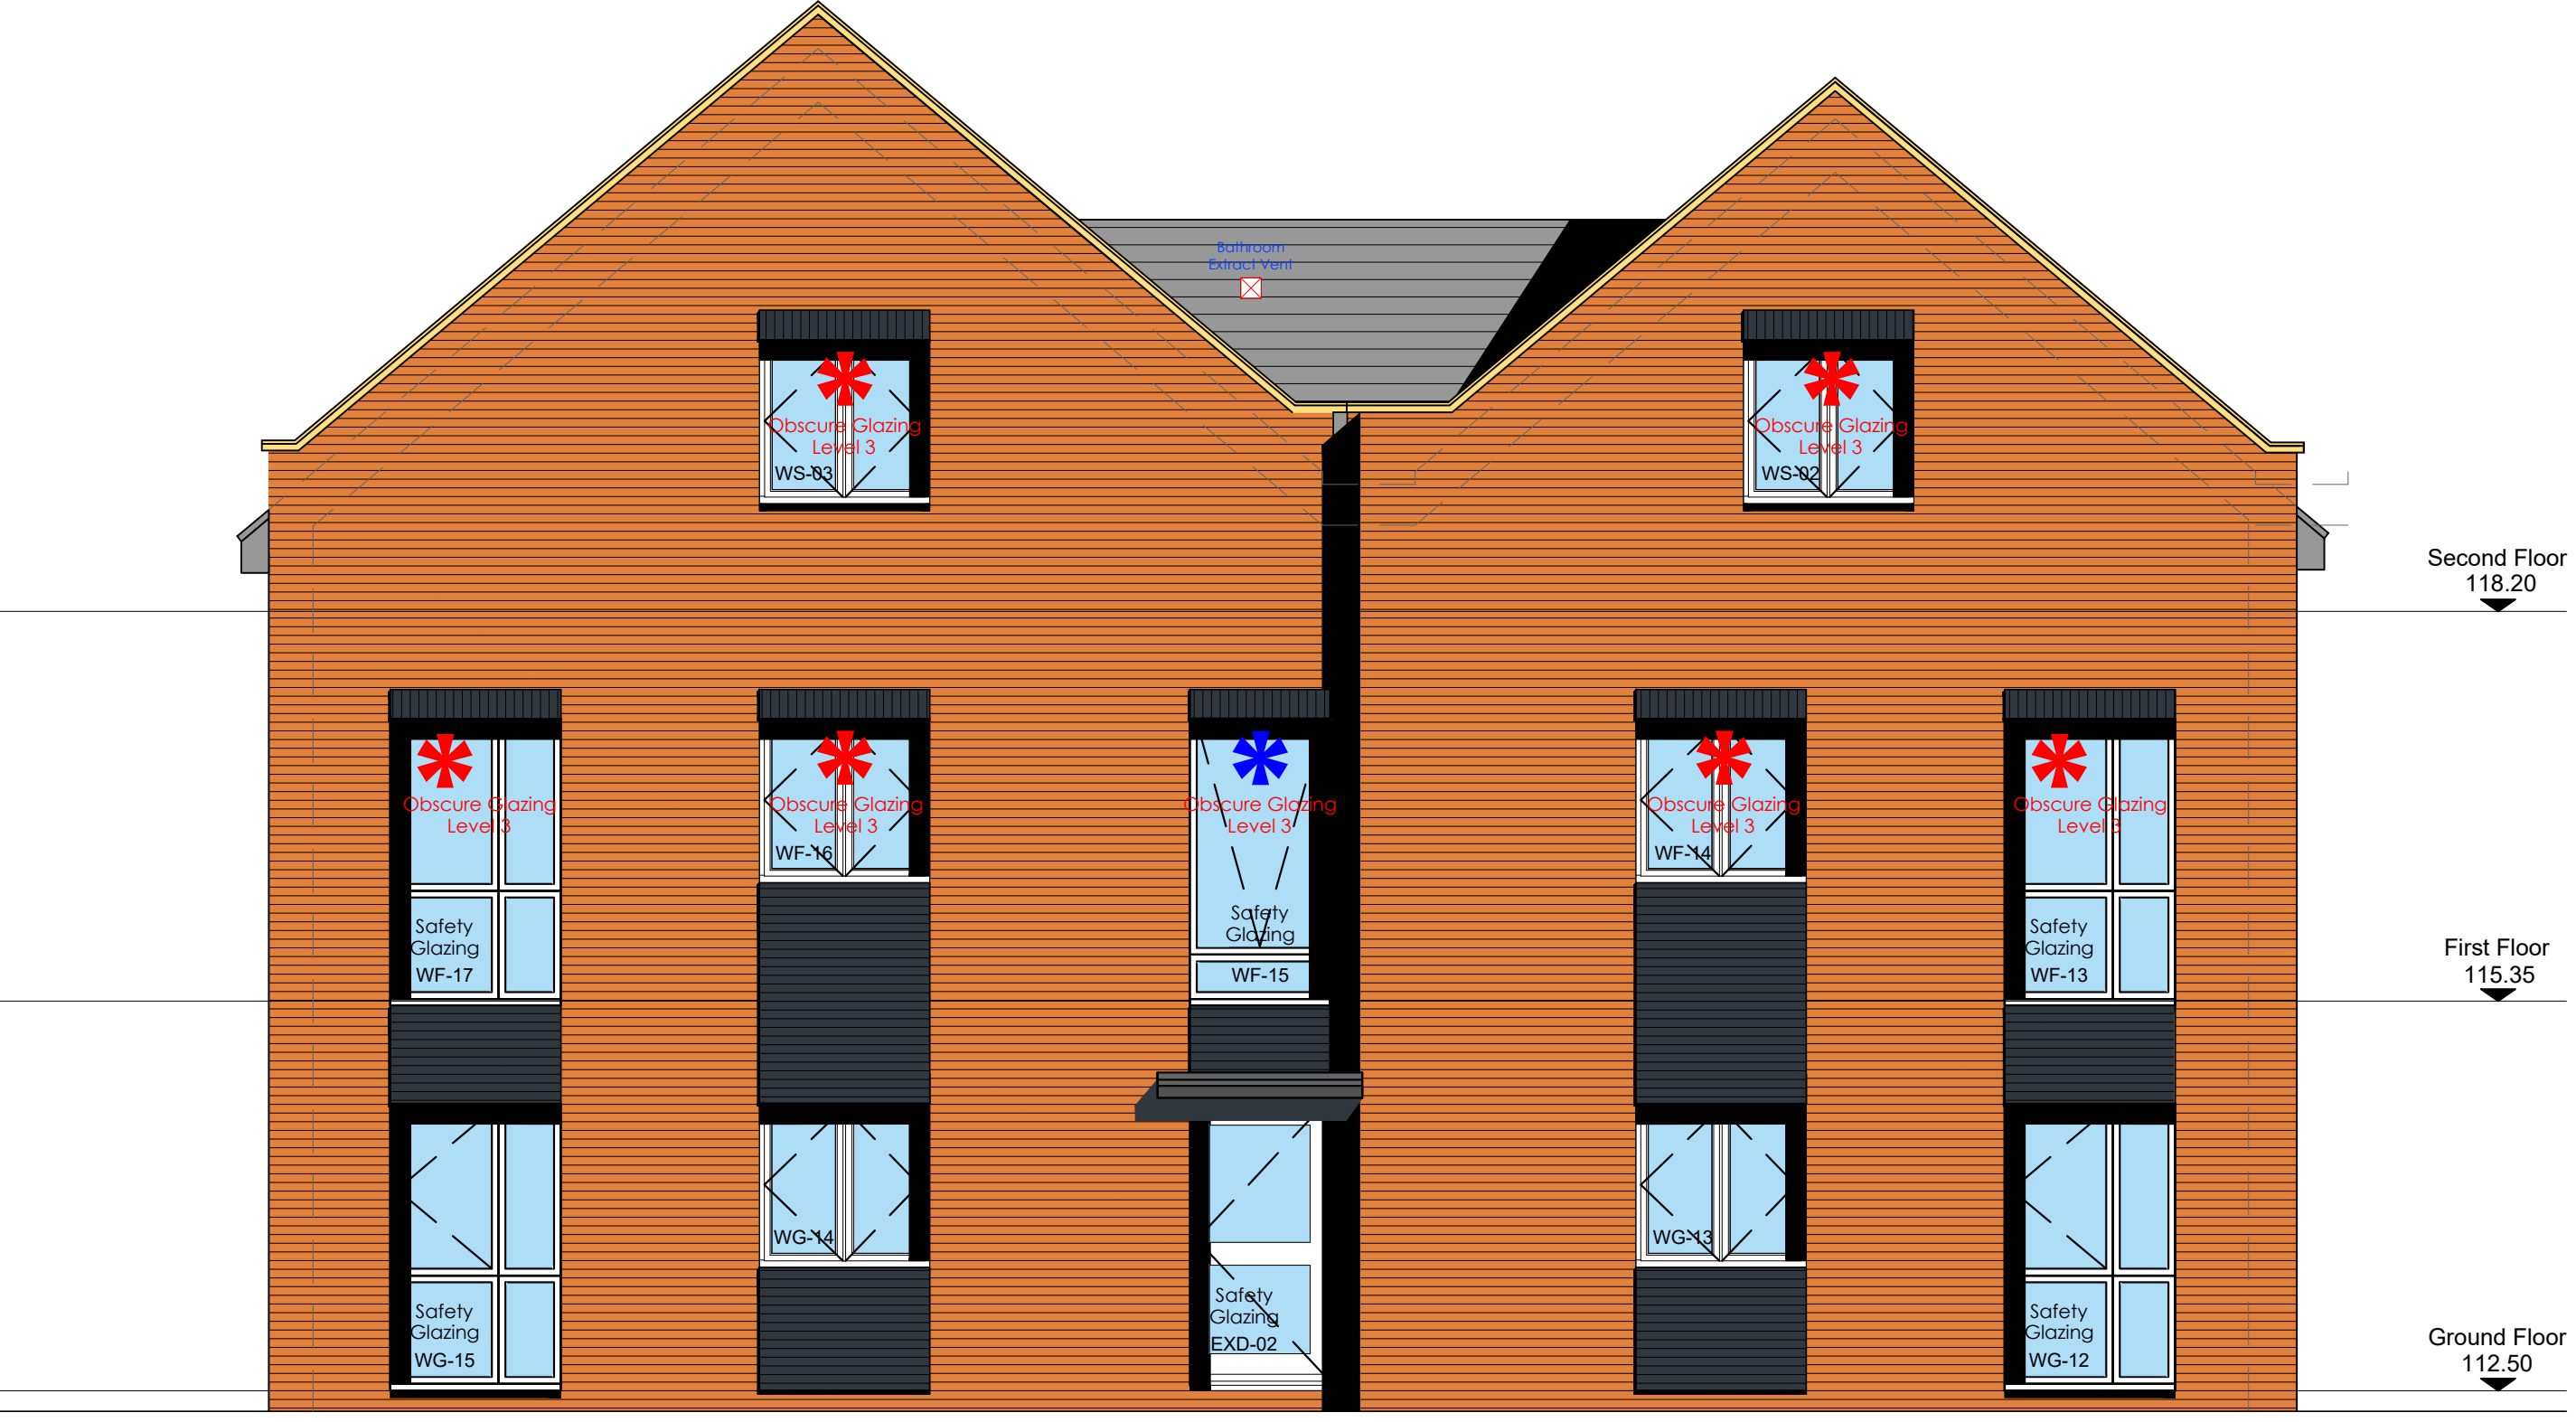

West Elevation

Image of brick bat box



- * **PLANNING CONDITION 18:**
All windows to the side elevations facing west at upper floor level(s) on the building identified as Block A within the approved plans shall be fitted with textured glass, which obscuration level is no less than Level 3 of the Pilkington Glass scale (or equivalent), and shall be non-opening below 1.7m from the internal floor level. The windows shall be retained as such thereafter:

- * **AOV SMOKE VENT:**
To be in accordance with Surety Fire Solutions document - 1.5 sq.m. AOV Smoke Vent.

Image of feature brick in flemish bond - Staffordshire Slate Blue



Image of alternative brick - Anglian Red Stock

