


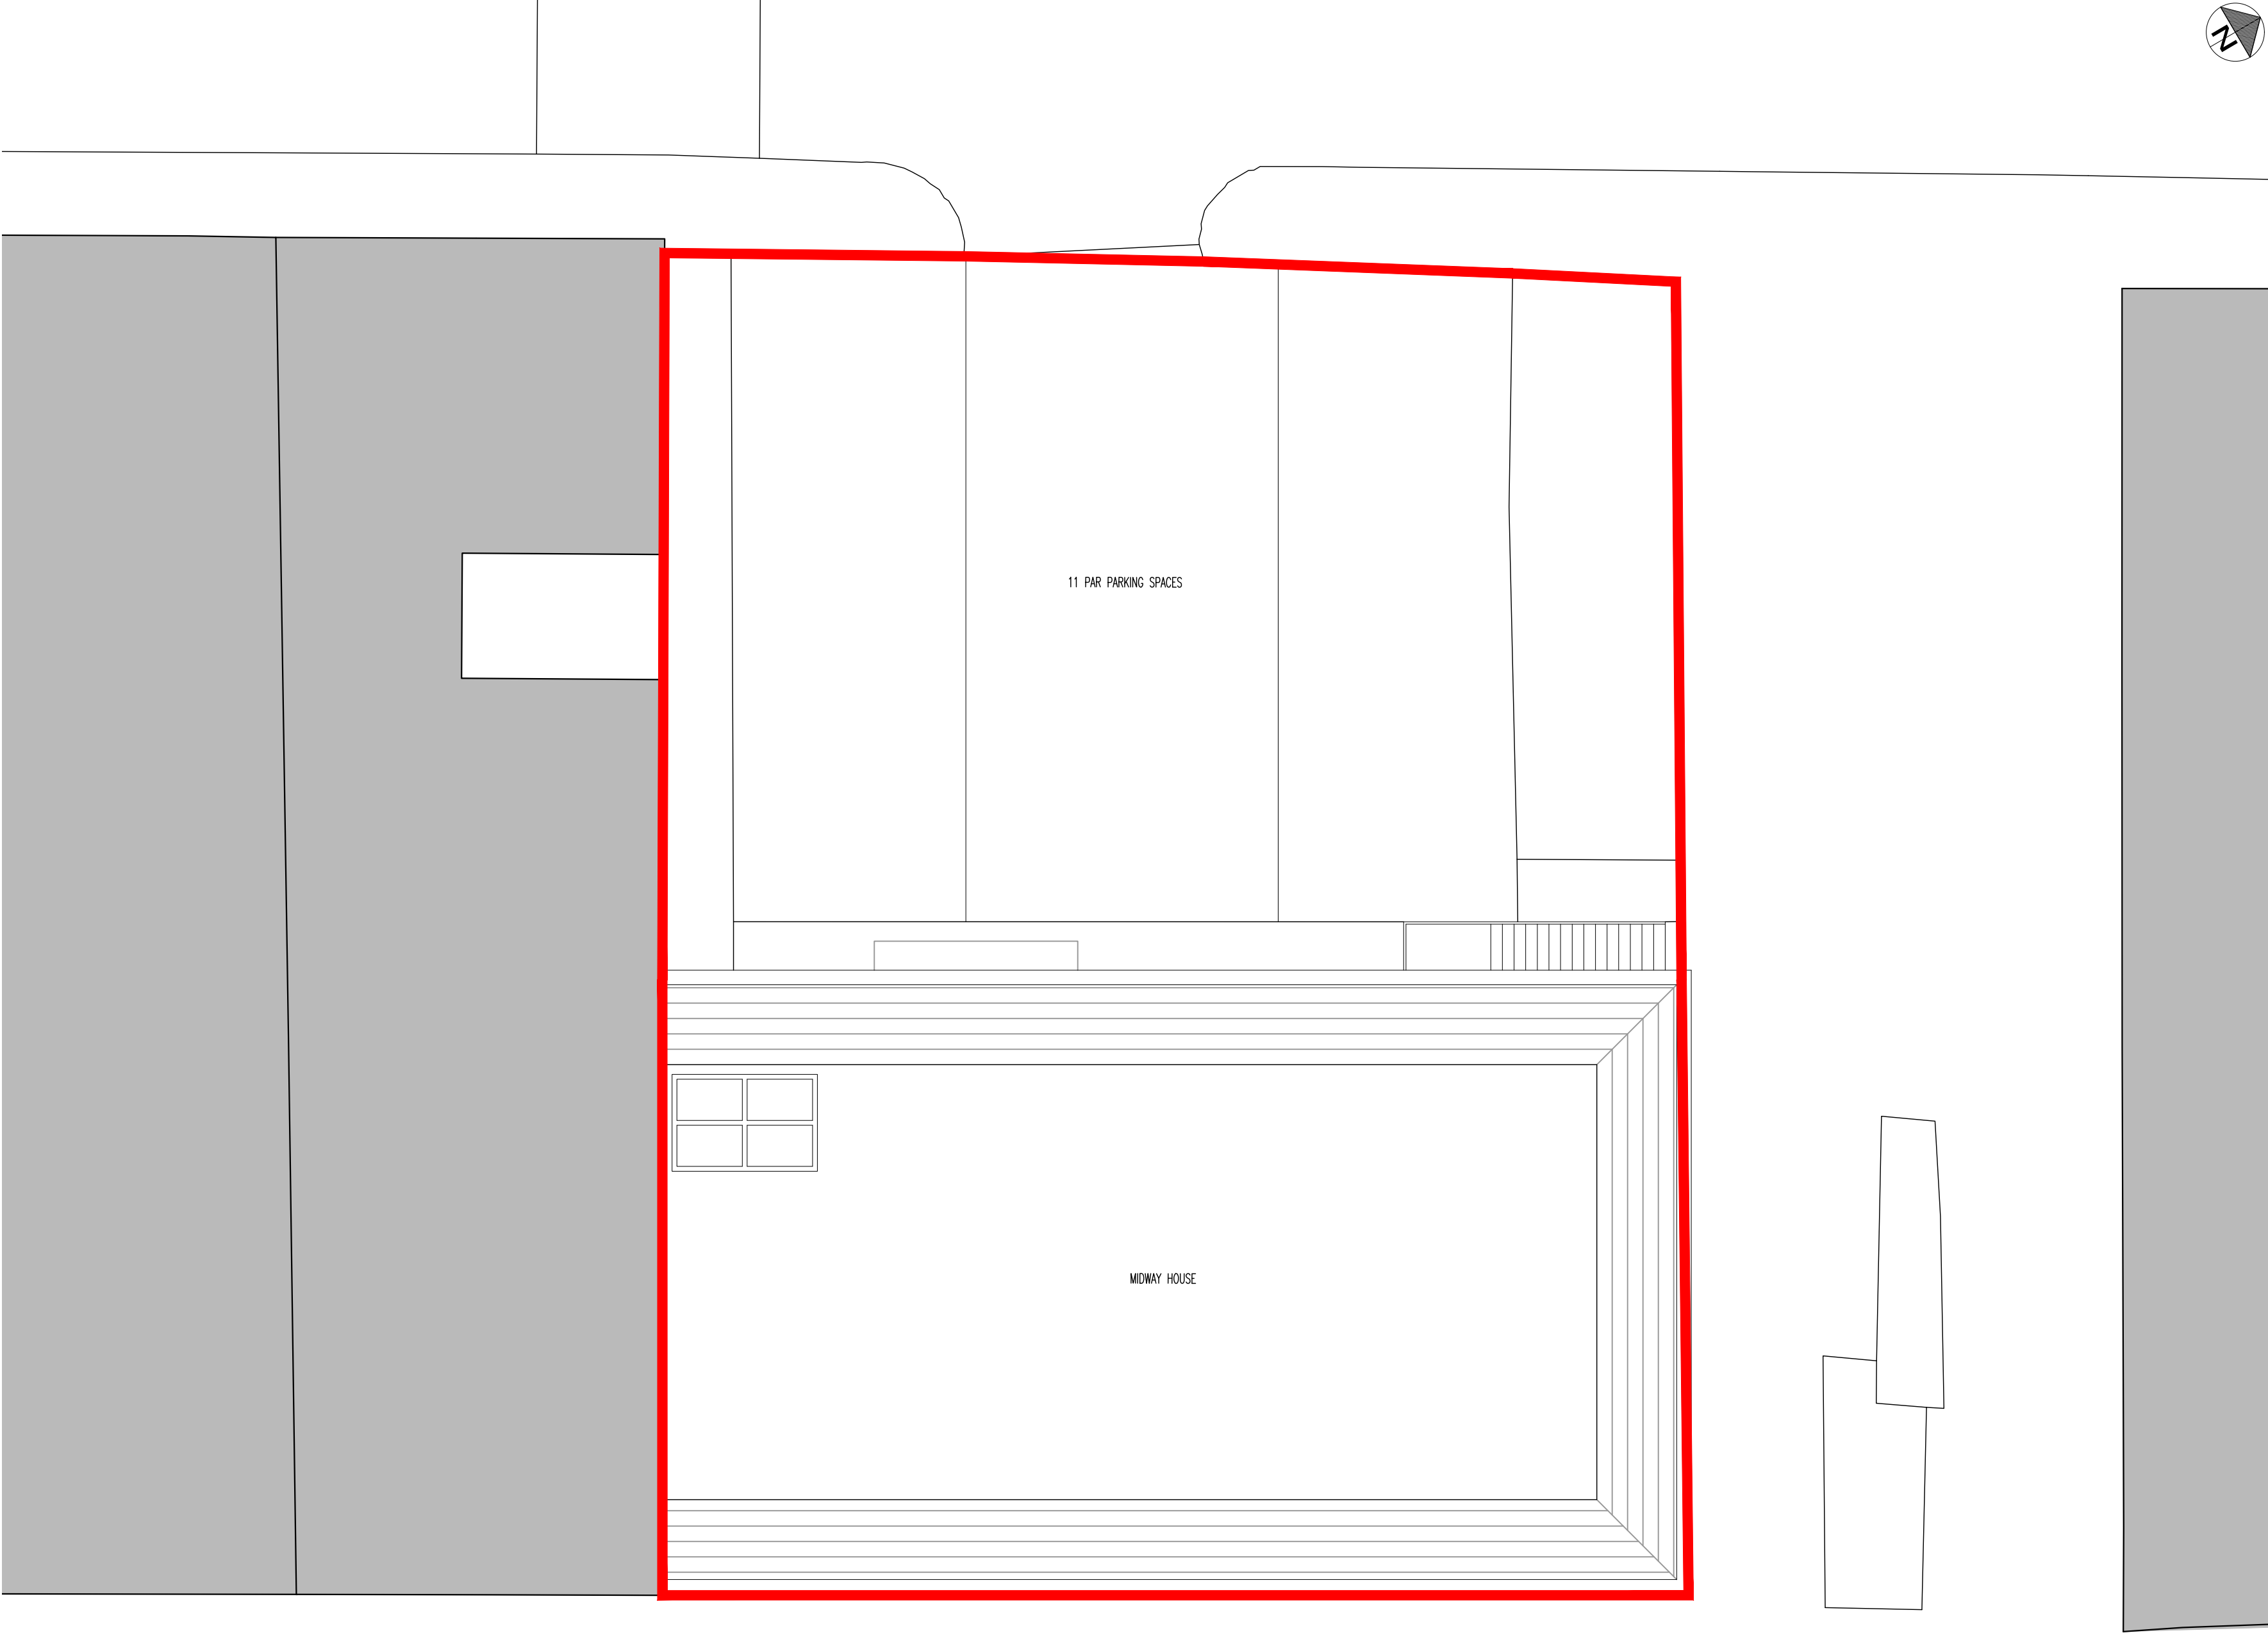

KEY

SITE BOUNDARY

Rev	Description	Date	By	Chk
-----	-------------	------	----	-----

Status		Purpose for Issue		
Planning	☒	Tender	☐	PLANNING
Construction	☐	As Built	☐	

Client
THE REDEEMED CHRISTIAN CHURCH OF GOD

Contract
MIDWAY HOUSE
27-29 LONG STREET
MIDDLETON, M24 6TE

Drawing
SITE PLAN

bateandtaylor
architects

www.bate-taylor.co.uk

macintosh house
cambridge street
manchester m1 5gg
tel: 0161 236 0999
fax: 0161 236 0404
mail@bate-taylor.co.uk

Drawing No.	MH1434-101	Revision	/
Scales	1:100 @ A2	Date	OCT '24
Drawn	RB	Checked	GB

This drawing is the copyright of the Architect and may not be reproduced without licence.
DO NOT scale from this drawing.

