



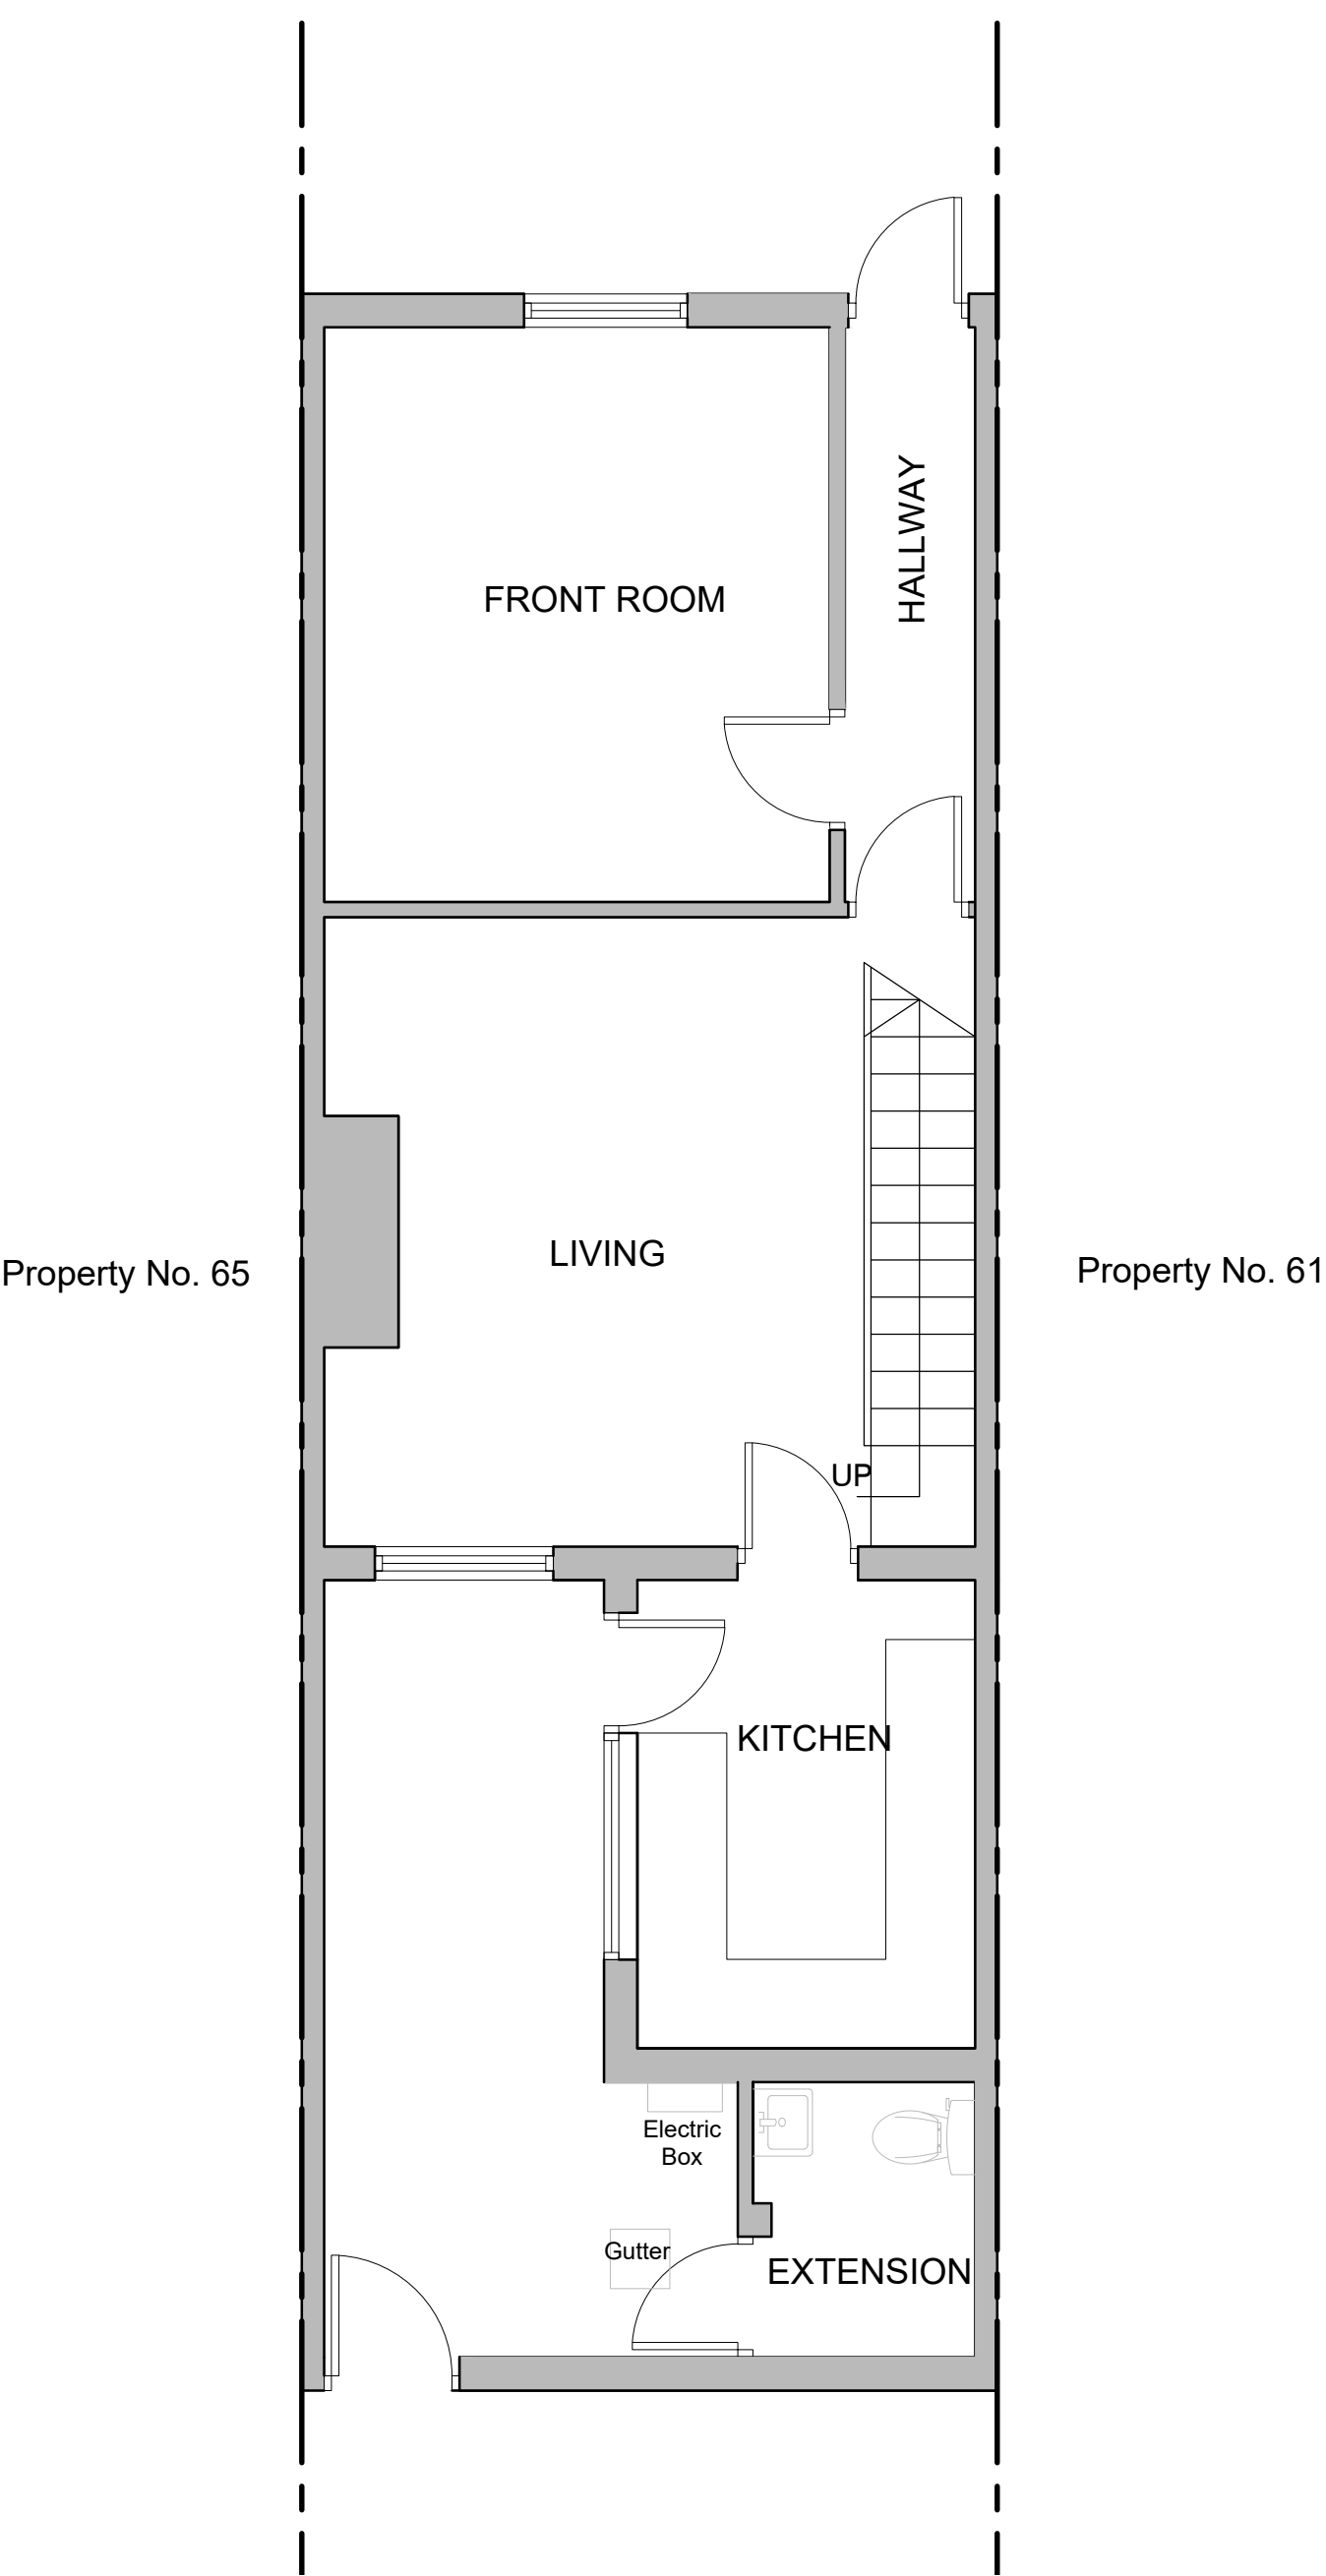

Existing Ground Floor Plan

scale 1:50

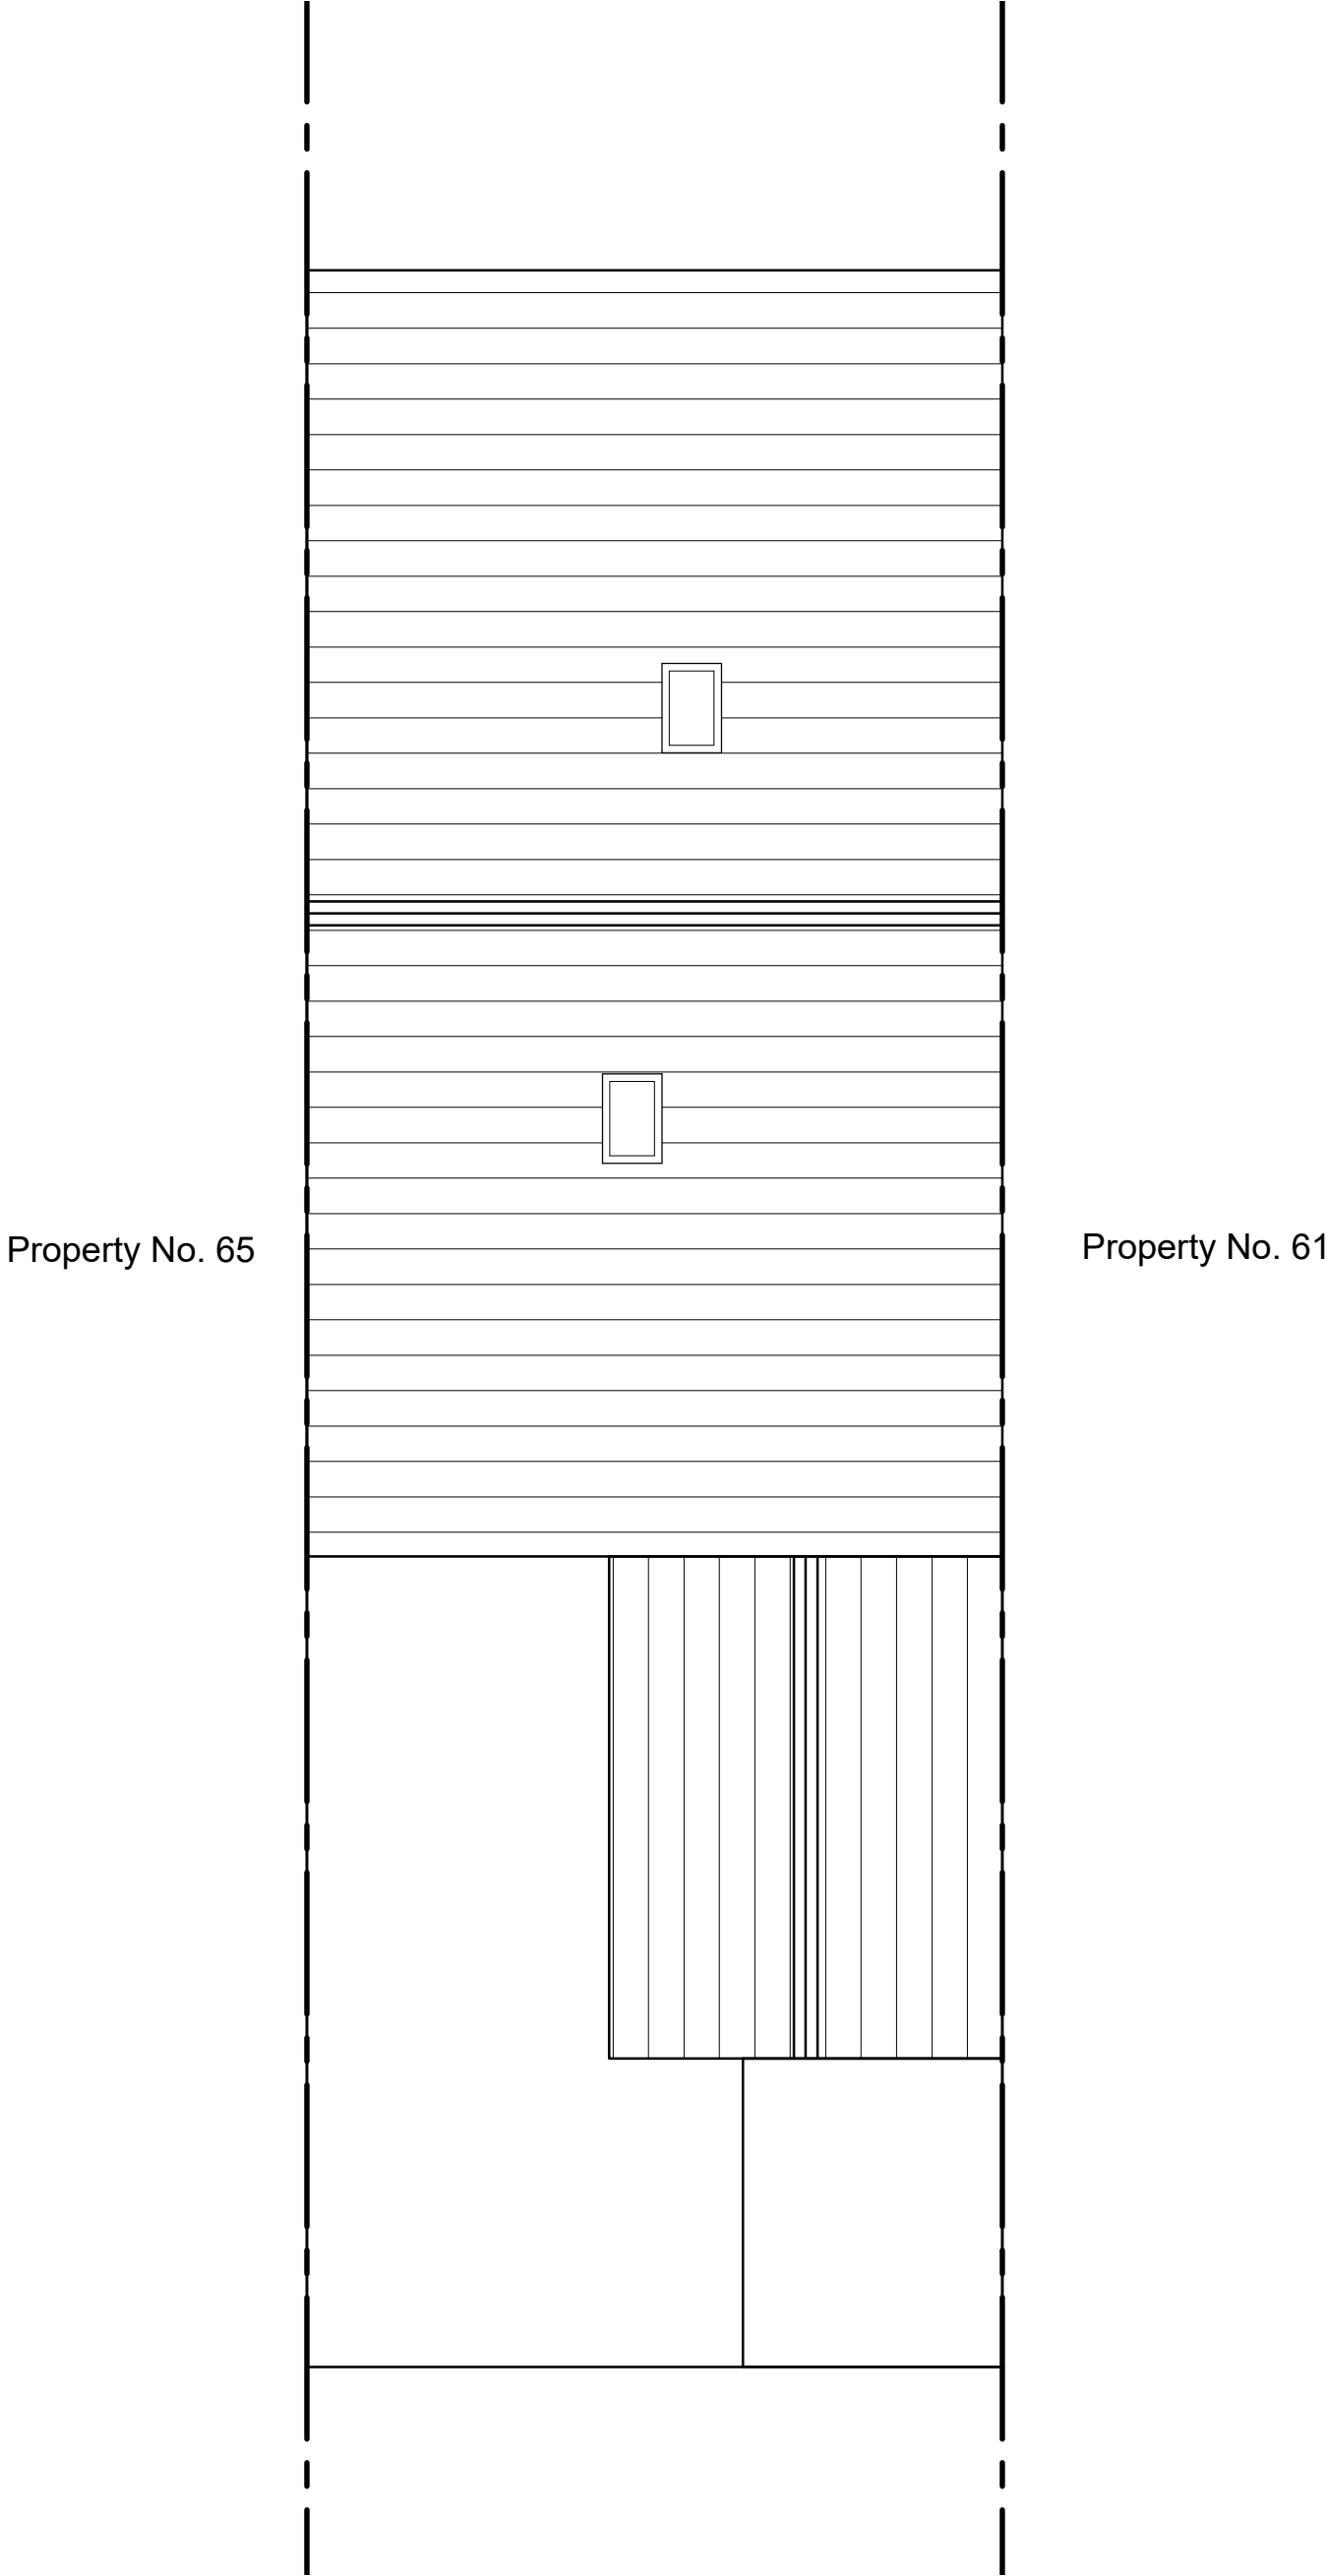

Existing Roof Plan

scale 1:50