



AS EXISTING




SIDE ELEV
SCALE-1:100

REAR ELEV
SCALE-1:100


SIDE ELEV
SCALE-1:100

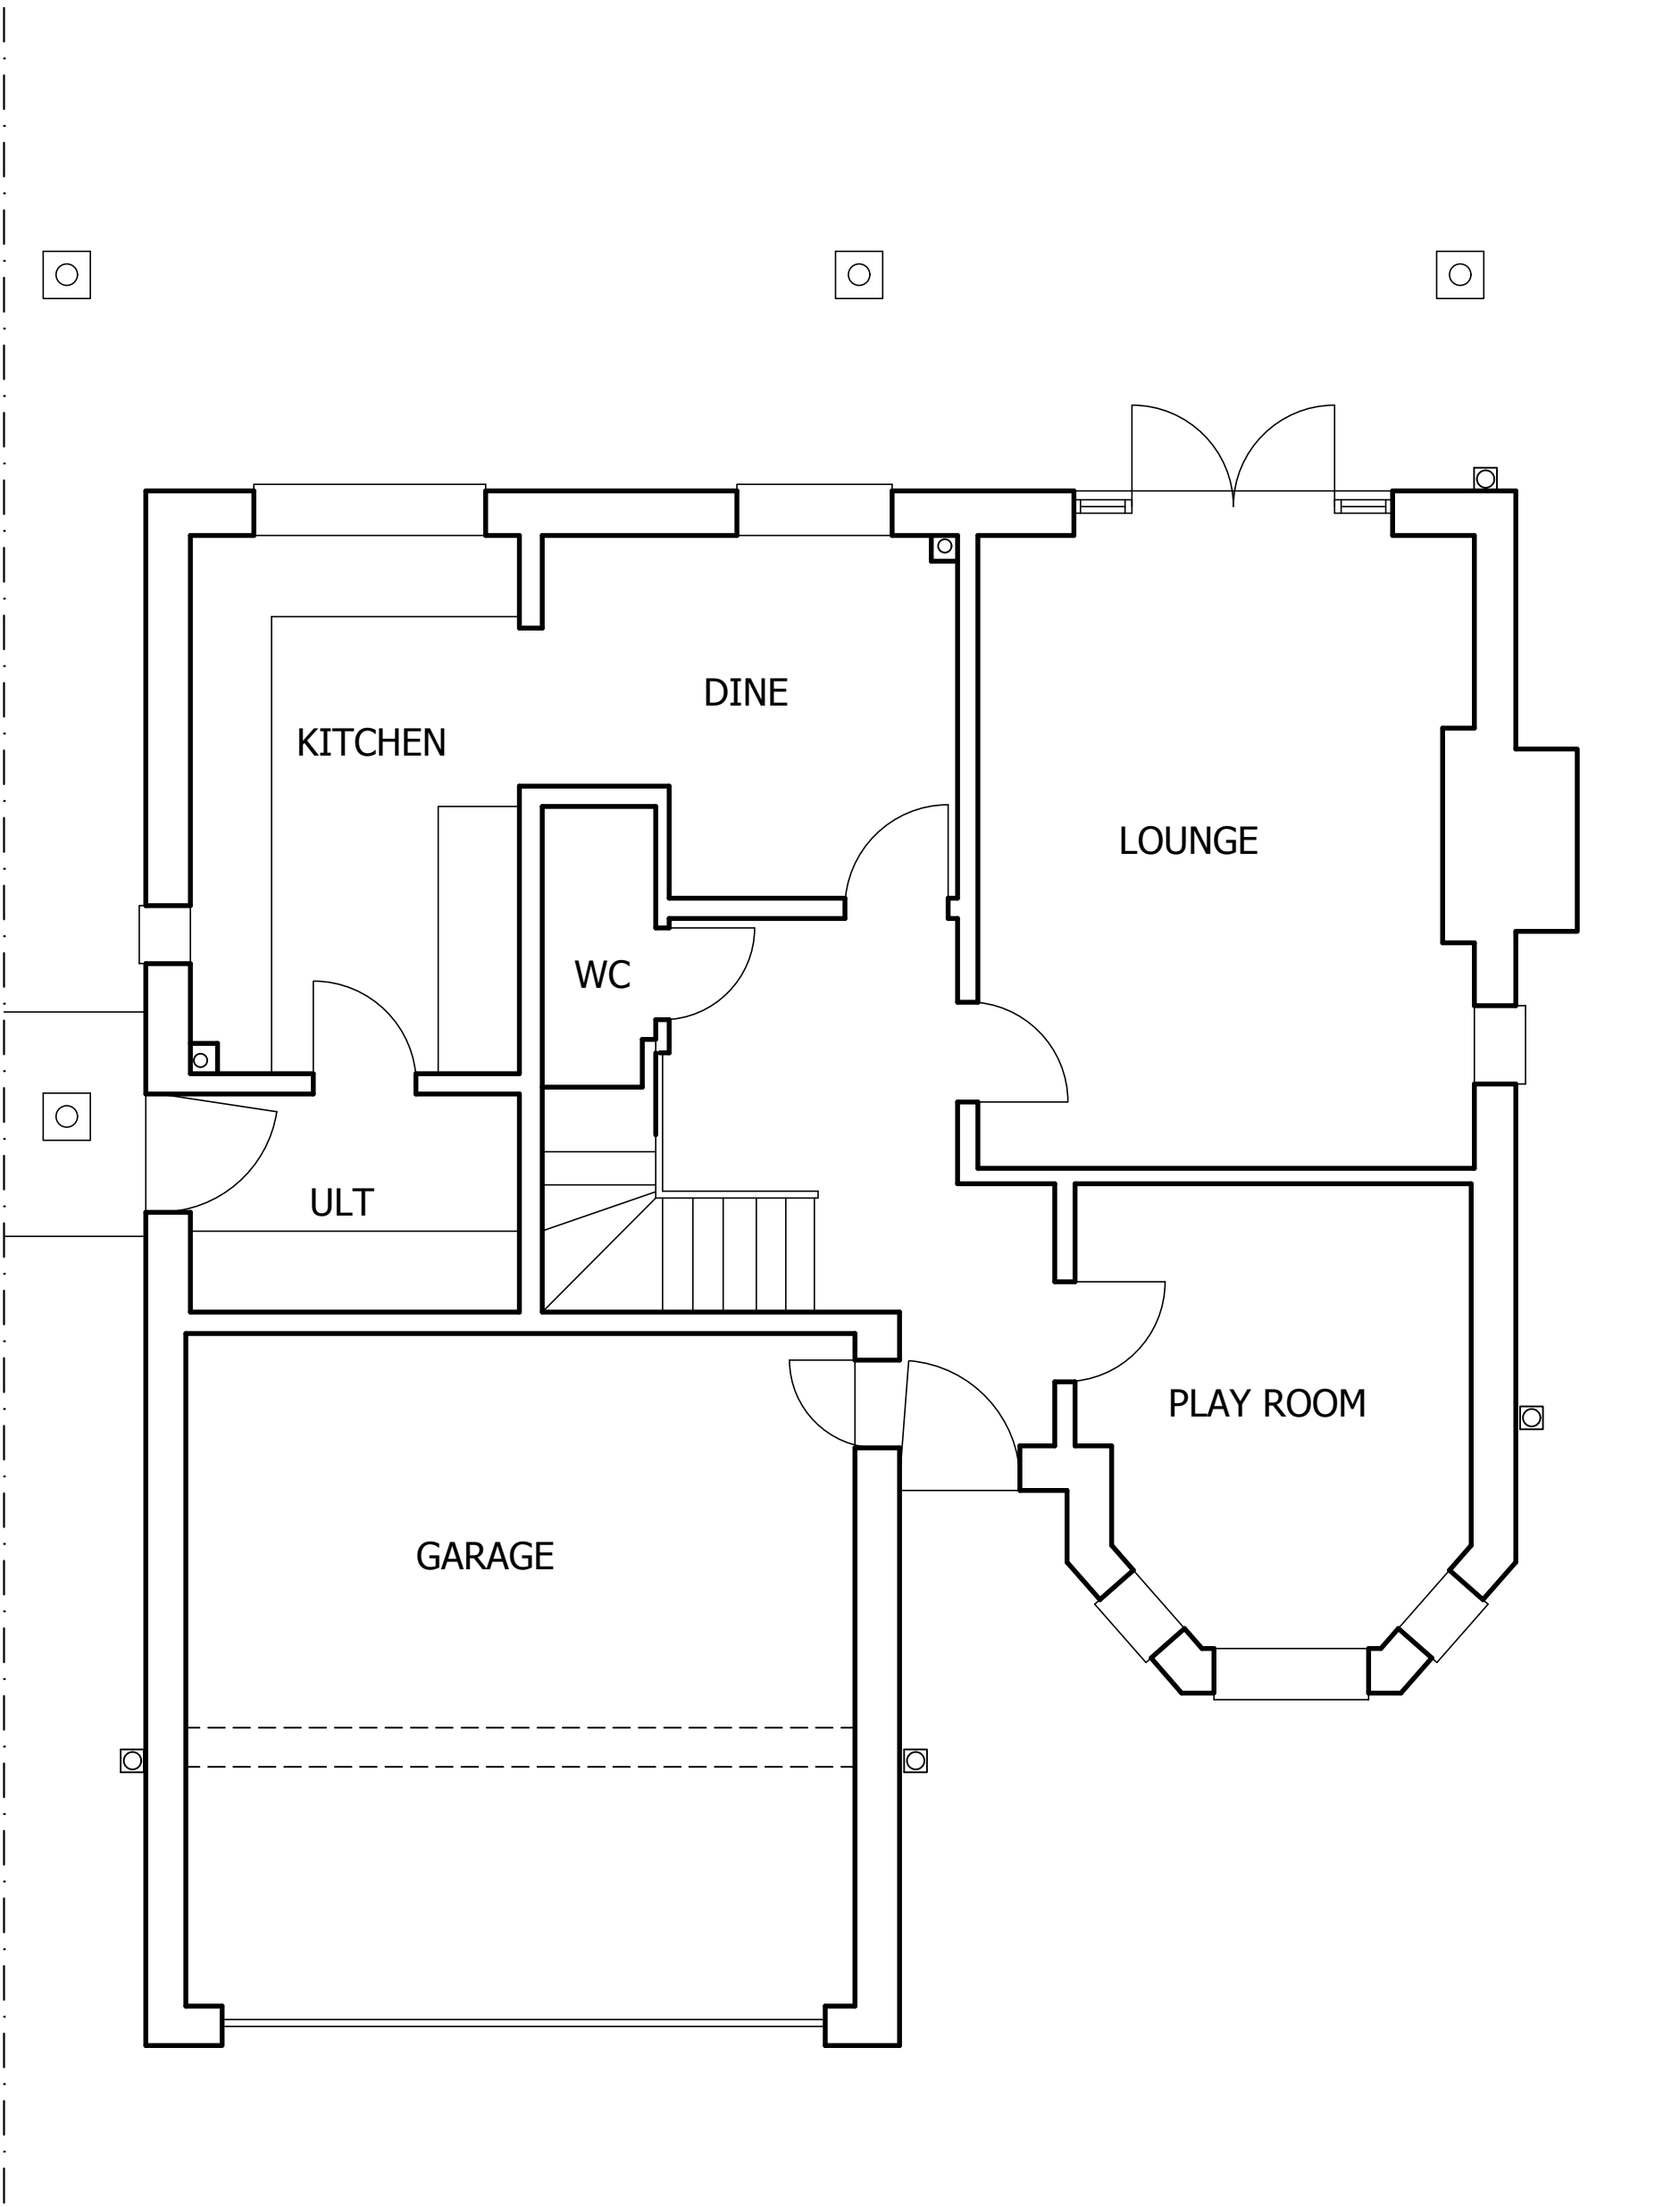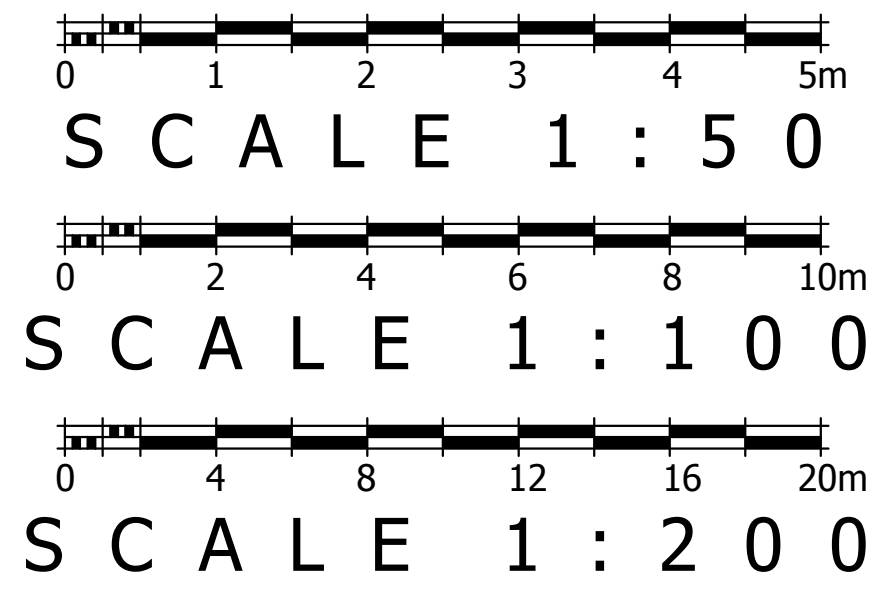

GROUND FLOOR PLAN
SCALE-1:50

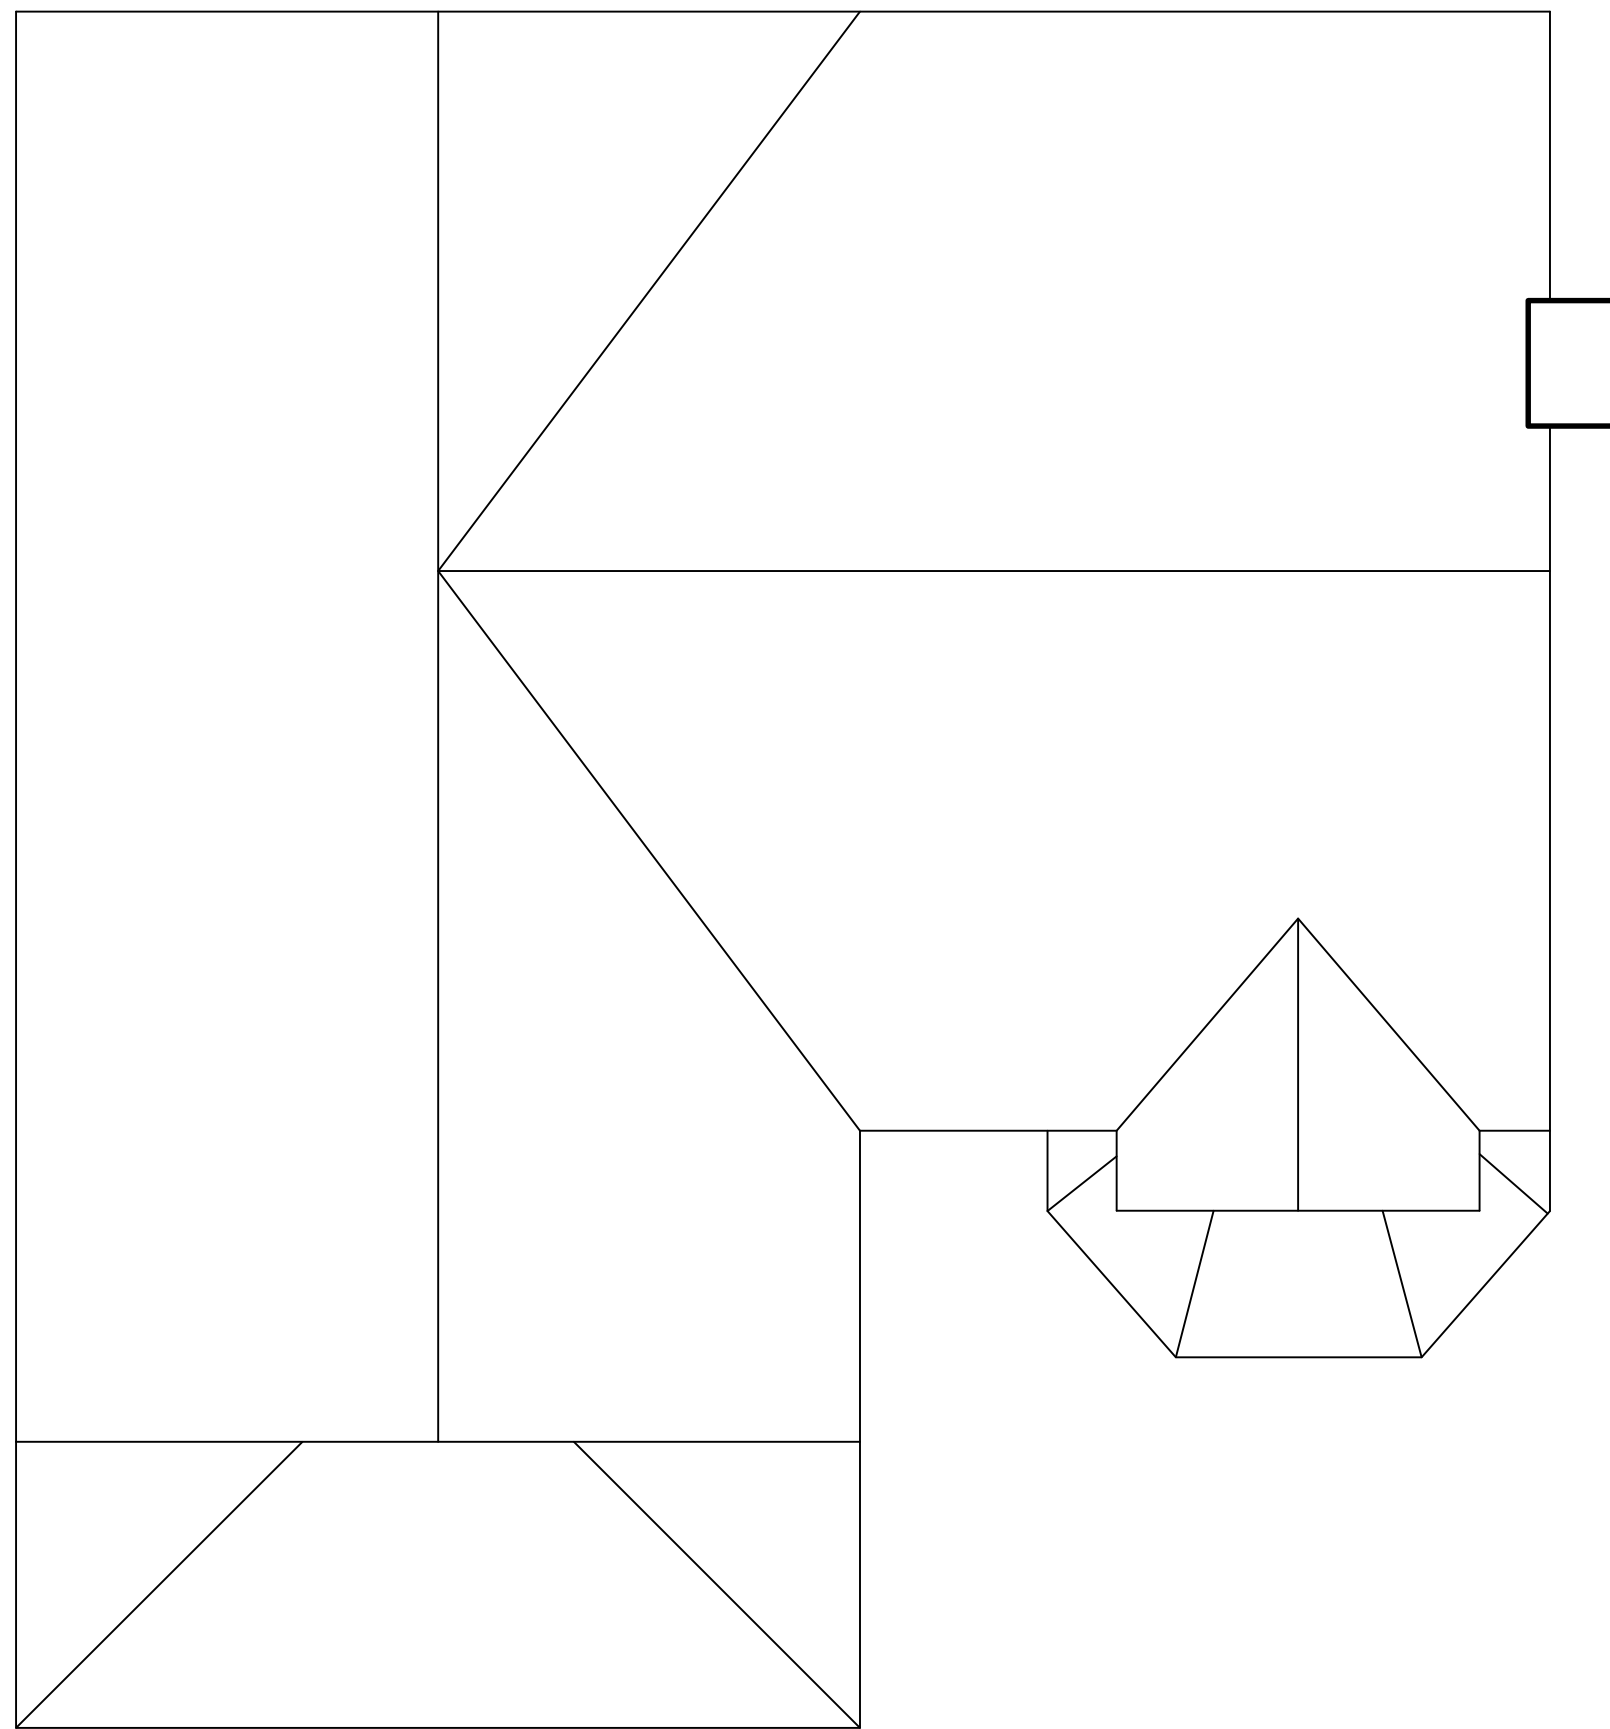

ROOF PLAN
SCALE-1:50

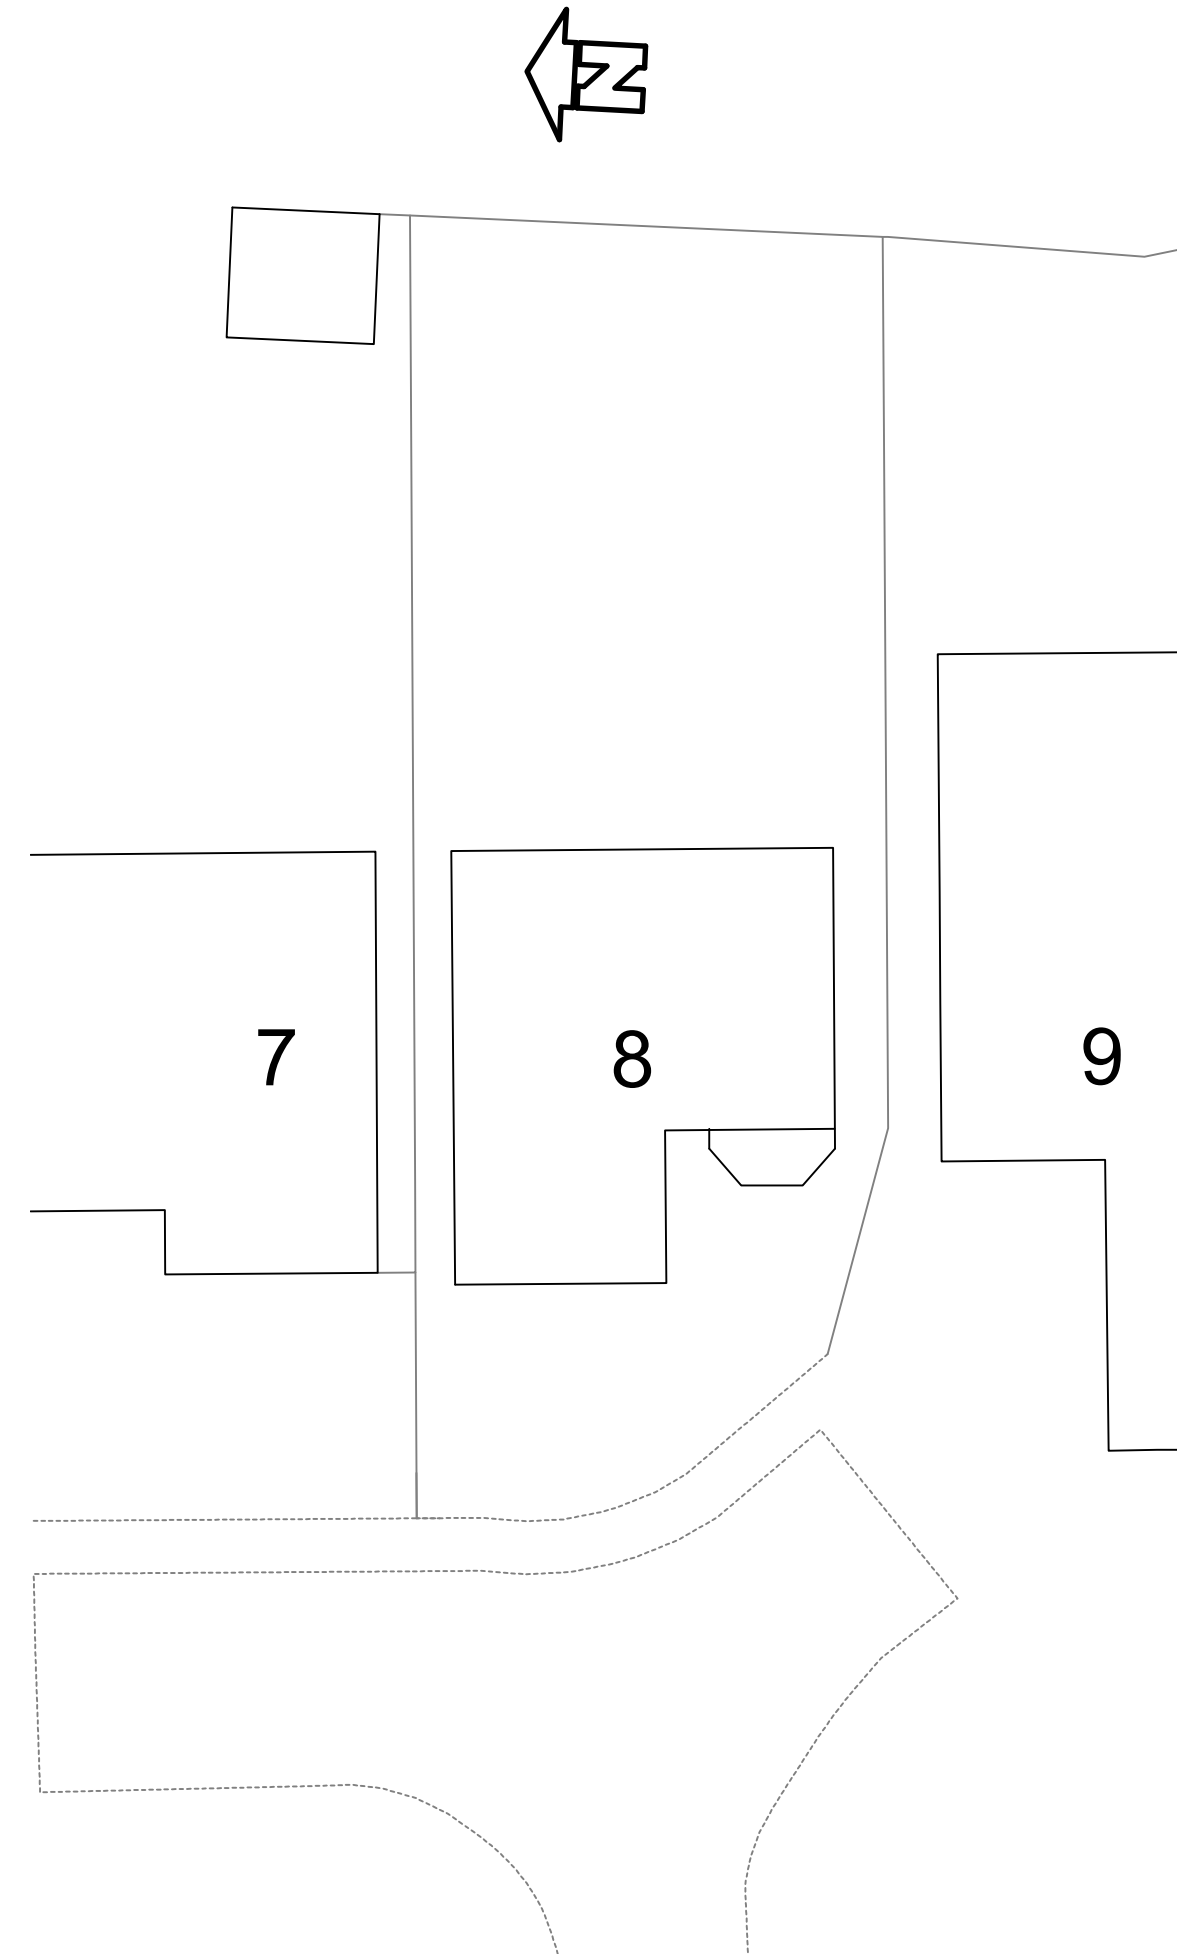

SITE PLAN
SCALE-1:200

Copyright of this drawing is owned by Whittaker Design

NOTES

All dimensions to be checked on site and any discrepancies notified prior to commencement of work.

Do not scale from this drawing - If in any doubt, ask.

REVISIONS

Date Ref. By

All sites are to comply with the Construction (Design and Management) Regulations 2015.
Any Party Wall Act agreements to be agreed prior to commencement
Agree all levels on site prior to commencement.
Check lines of any drains prior to commencement. Agree any works / connections with regional water company if required.
Any alteration from the specified items on this drawing, once on site, must be agreed by the inspecting Building Control Officer.
Drawing must be read in conjunction with specialist detail drawings, ie Structural Engineers, waterproofing, timber frame, etc



ARCHITECTURAL & INTERIOR DESIGNERS

169 SL. JOHN STREET

LEES

OLDHAM OL4 3DS

T: 0161 620 1438

F: 0161 620 1439

E: INFO@WHITTAKERDESIGN.CO.UK

W: WWW.WHITTAKERDESIGN.CO.UK

PROJECT
Mr & Mrs E Baker

8 Farlands Rise

Rochdale

OL16 4QZ

DRAWING TITLE

as existing

SCALE as shown @ A1

DATE Oct 2024

DRAWN L Hollinworth

CHECKED

NUMBER

REVISION

3831.1