



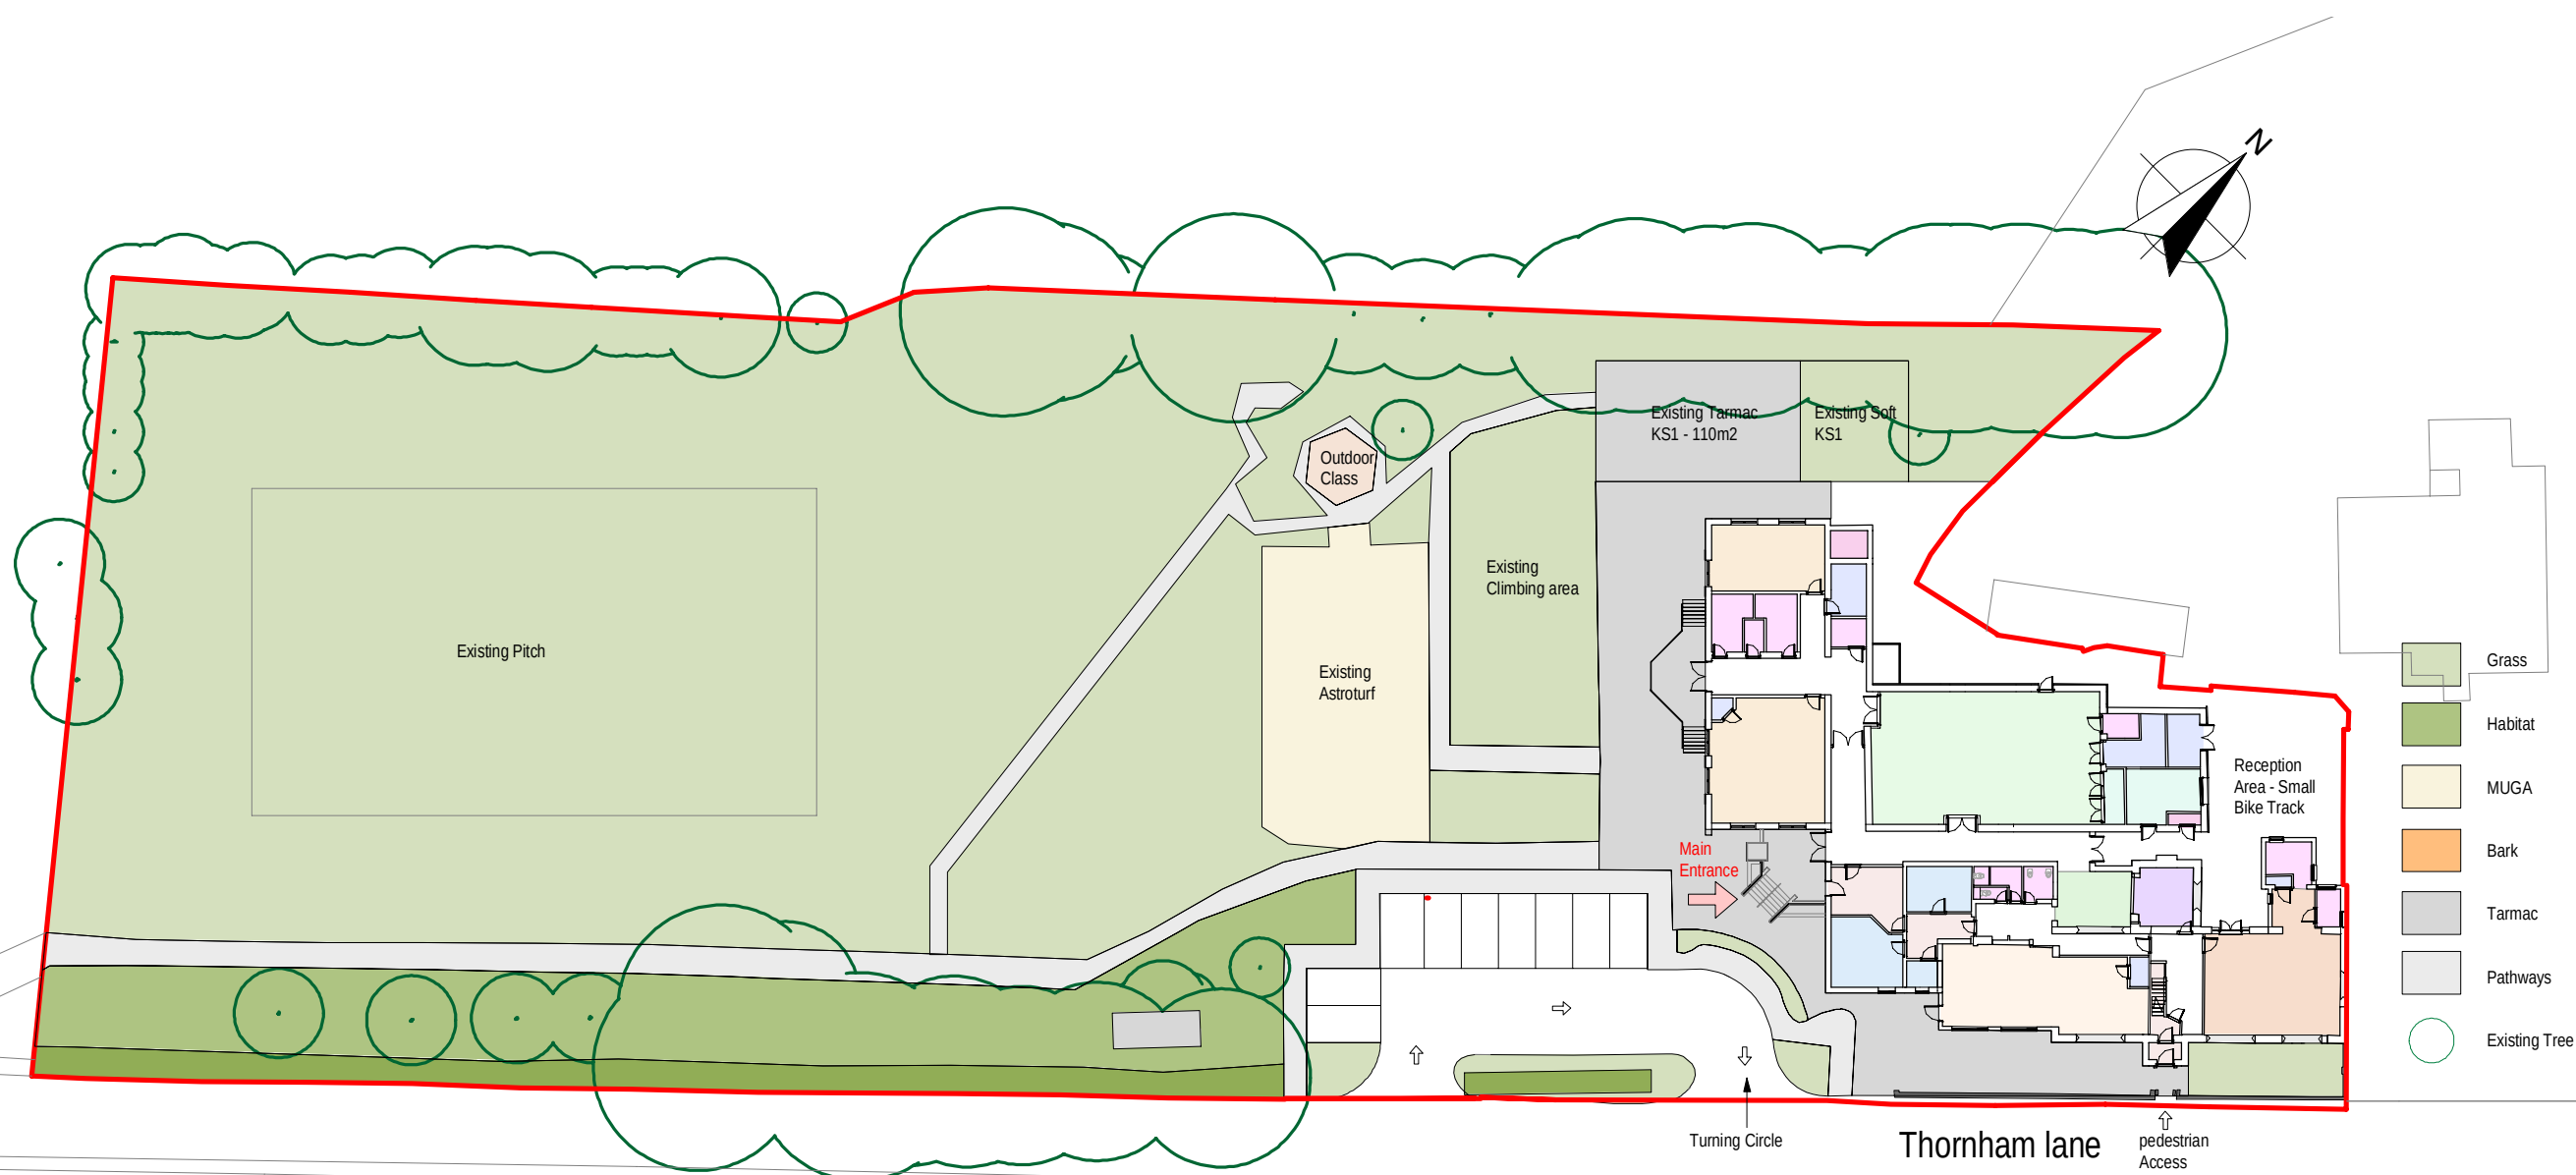

Existing Site Plan

1 : 500 @ A1

 

1:500 @ A3

A	Issue for Planning	23.02.24	SD	SD
Revision	Description	Date	Drawn	Checked

Halliday Meecham Architects Limited

111 Piccadilly Manchester M1 2HY
+44 (0)161 661 5566

4 Devonshire Street London W1W 5DT
+44 (0)203 440 5175

hma@hallidaymeecham.com
www.hallidaymeecham.com



Client:	St Johns Thornham			
Project:	Middleton			
Phase/Location:	Existing Site Plan			
Drawing:				
Scale @ A3	Date:	Drawn:	Checked:	Job No.
1:500	23/02/24	SD	PEH	5635
Drawing Ref.	5635-HMA-SJT-00-DR-A-10001			Revision
				A