




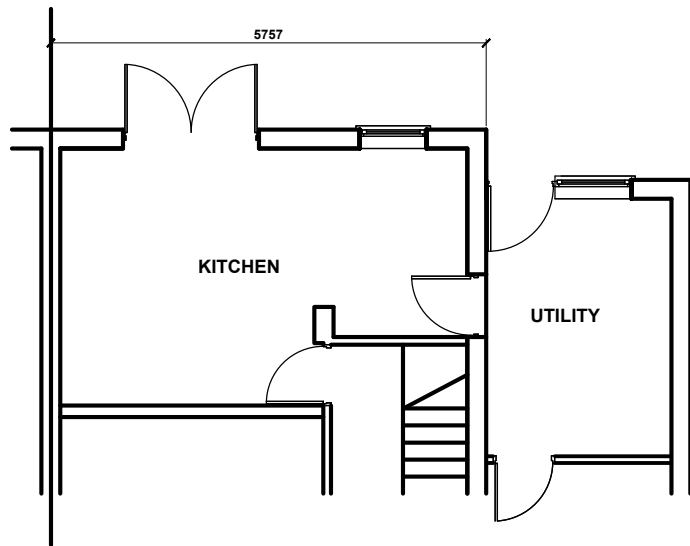


EXISTING GROUND FLOOR PLAN 1 : 100

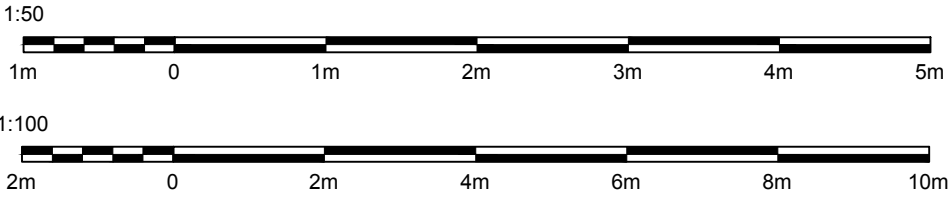

EXISTING REAR ELEVATION 1 : 50

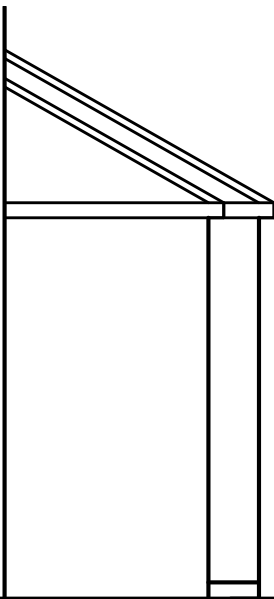

EXISTING SIDE ELEVATION 1 : 50

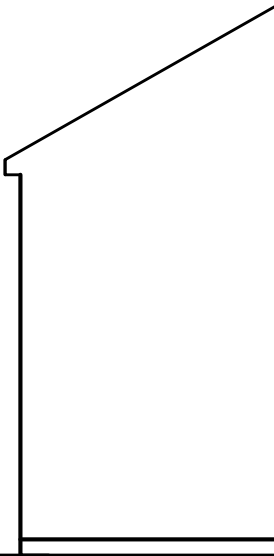

EXISTING SIDE ELEVATION 1 : 50

rev	Revision details			Date
This drawing is not authorised unless signed as checked & approved				
Address 31 Elm Street Middleton				
Job Title Single Storey Extension to Rear				
Drawing title Existing Plans and Elevations				
RJSArchitecture 23 Ellerslie Avenue, Rainhill, L35 4QD Mob:07511515637				
Chkd	Appvd	date MAR 24	scale 1:100@A3	drawn rs
DRAWING No			200501/01	rev *