




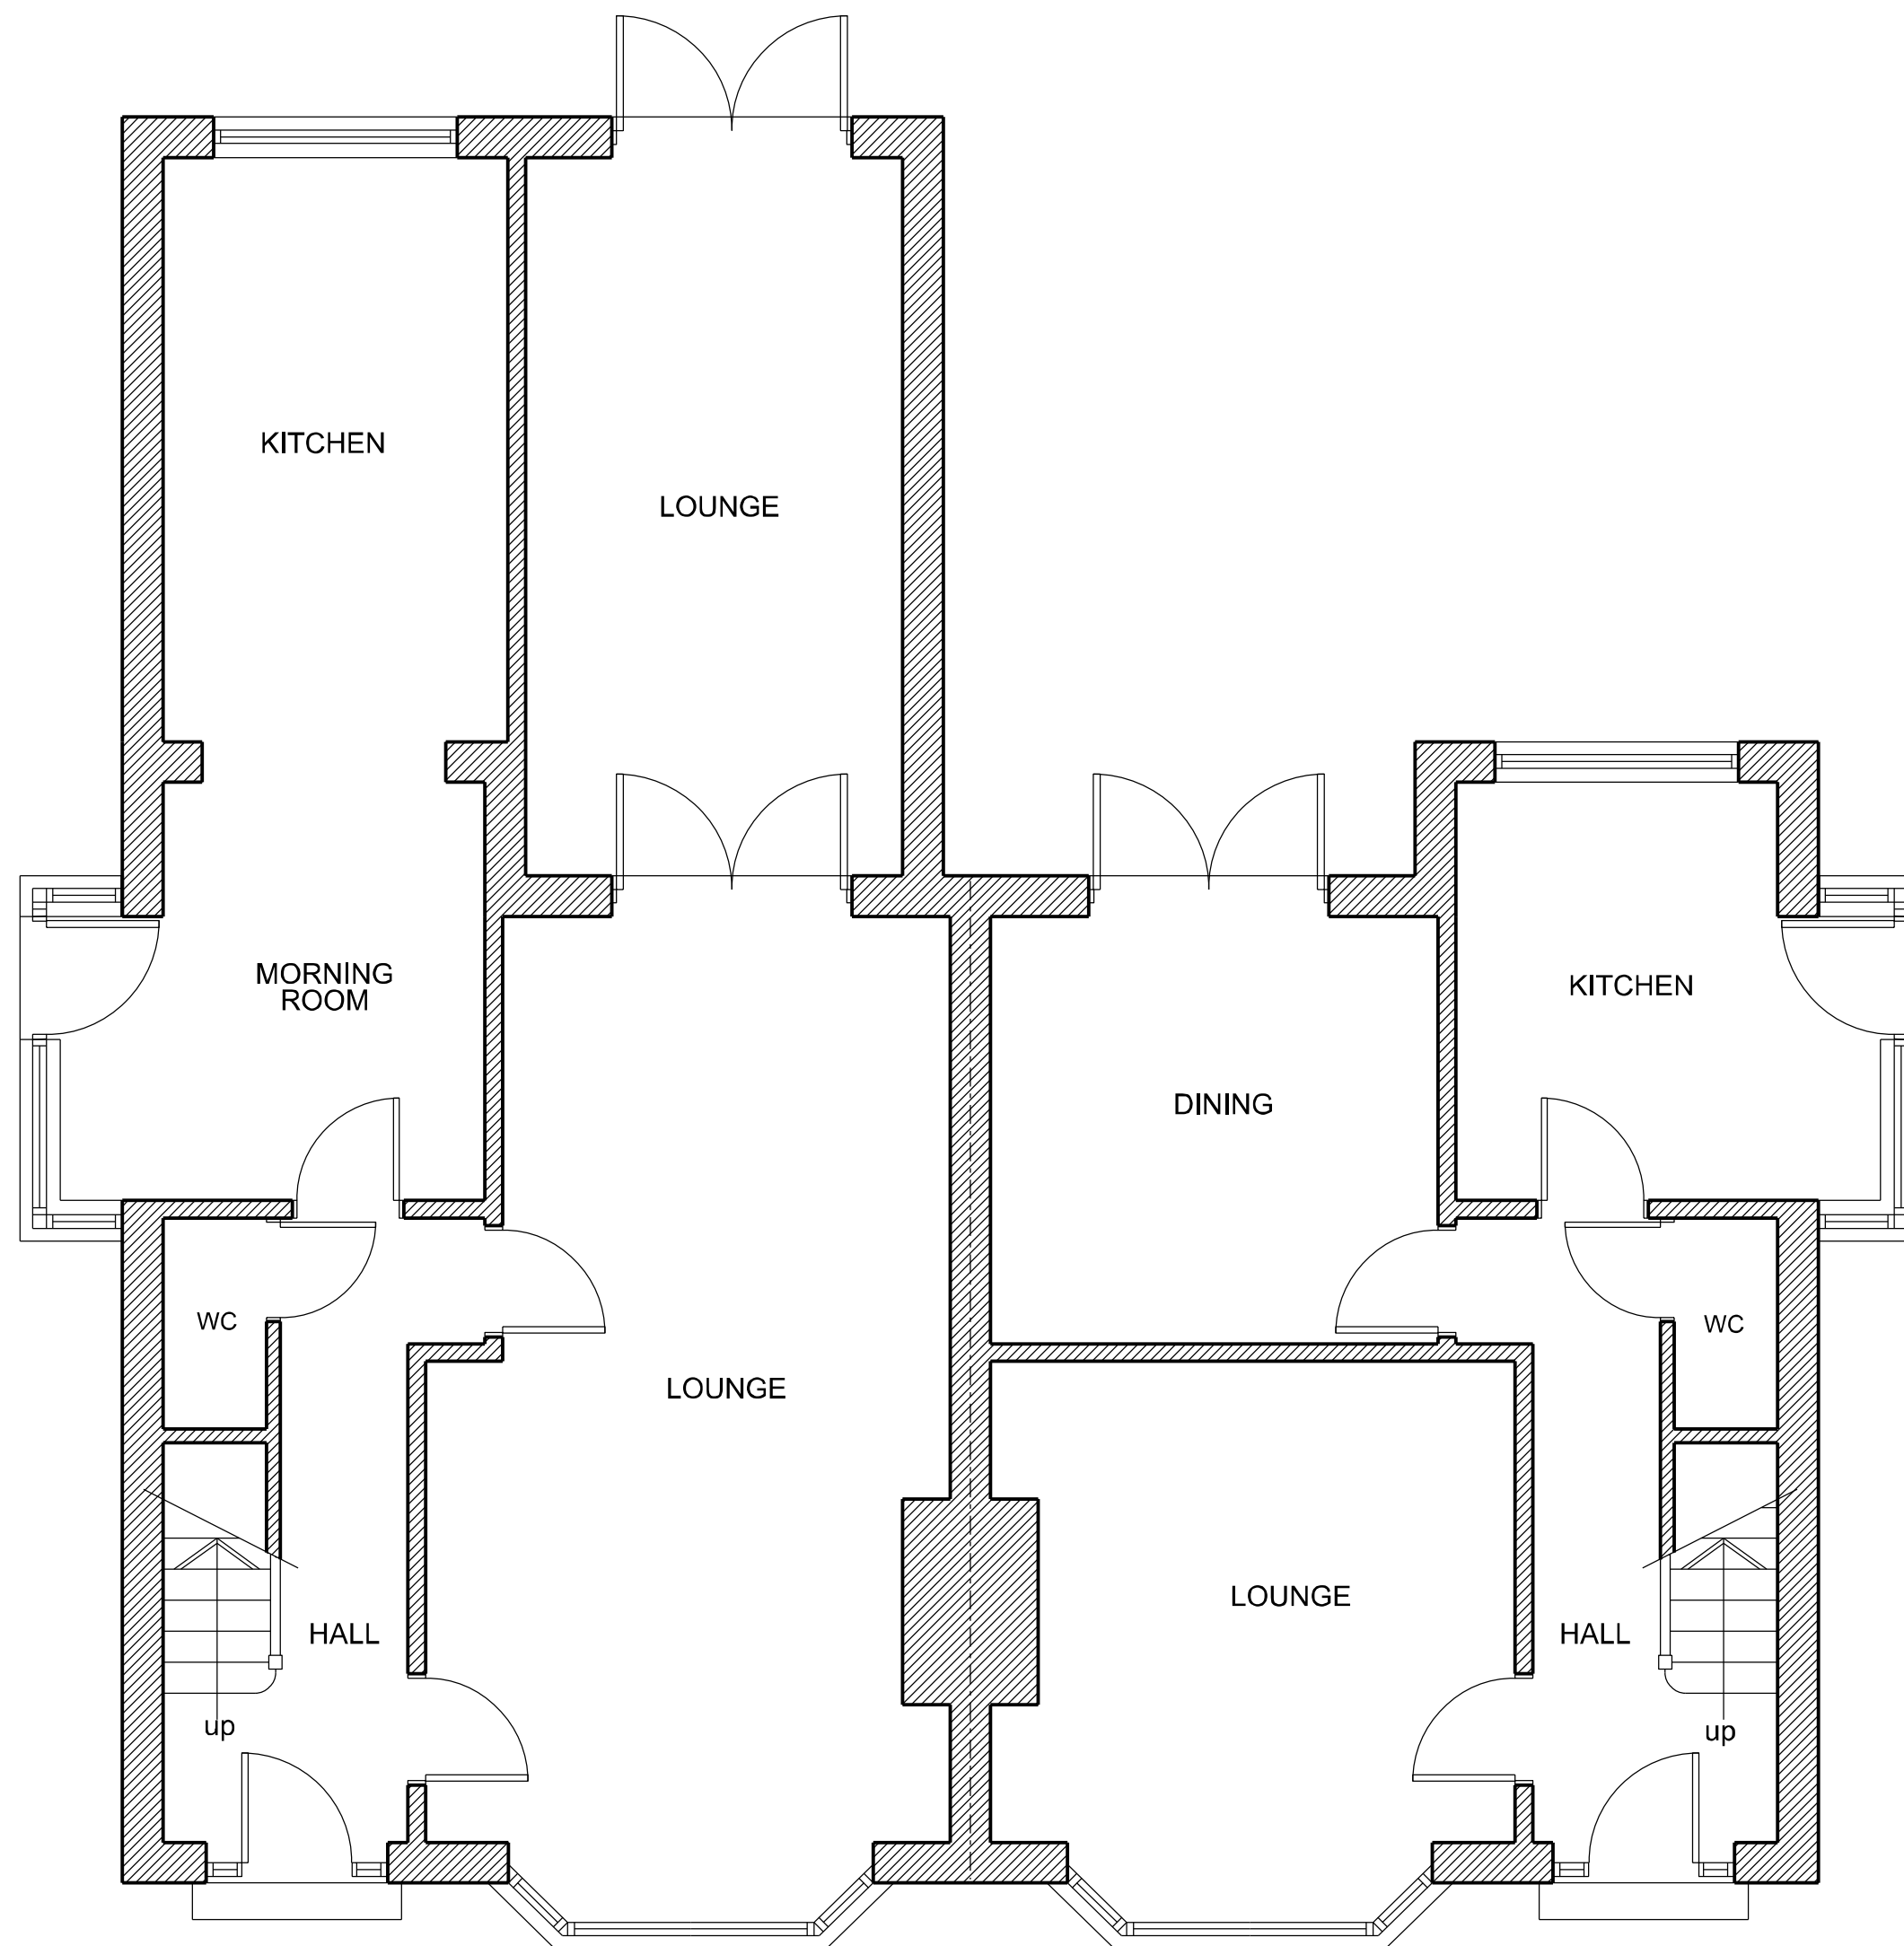

GROUND FLOOR PLAN

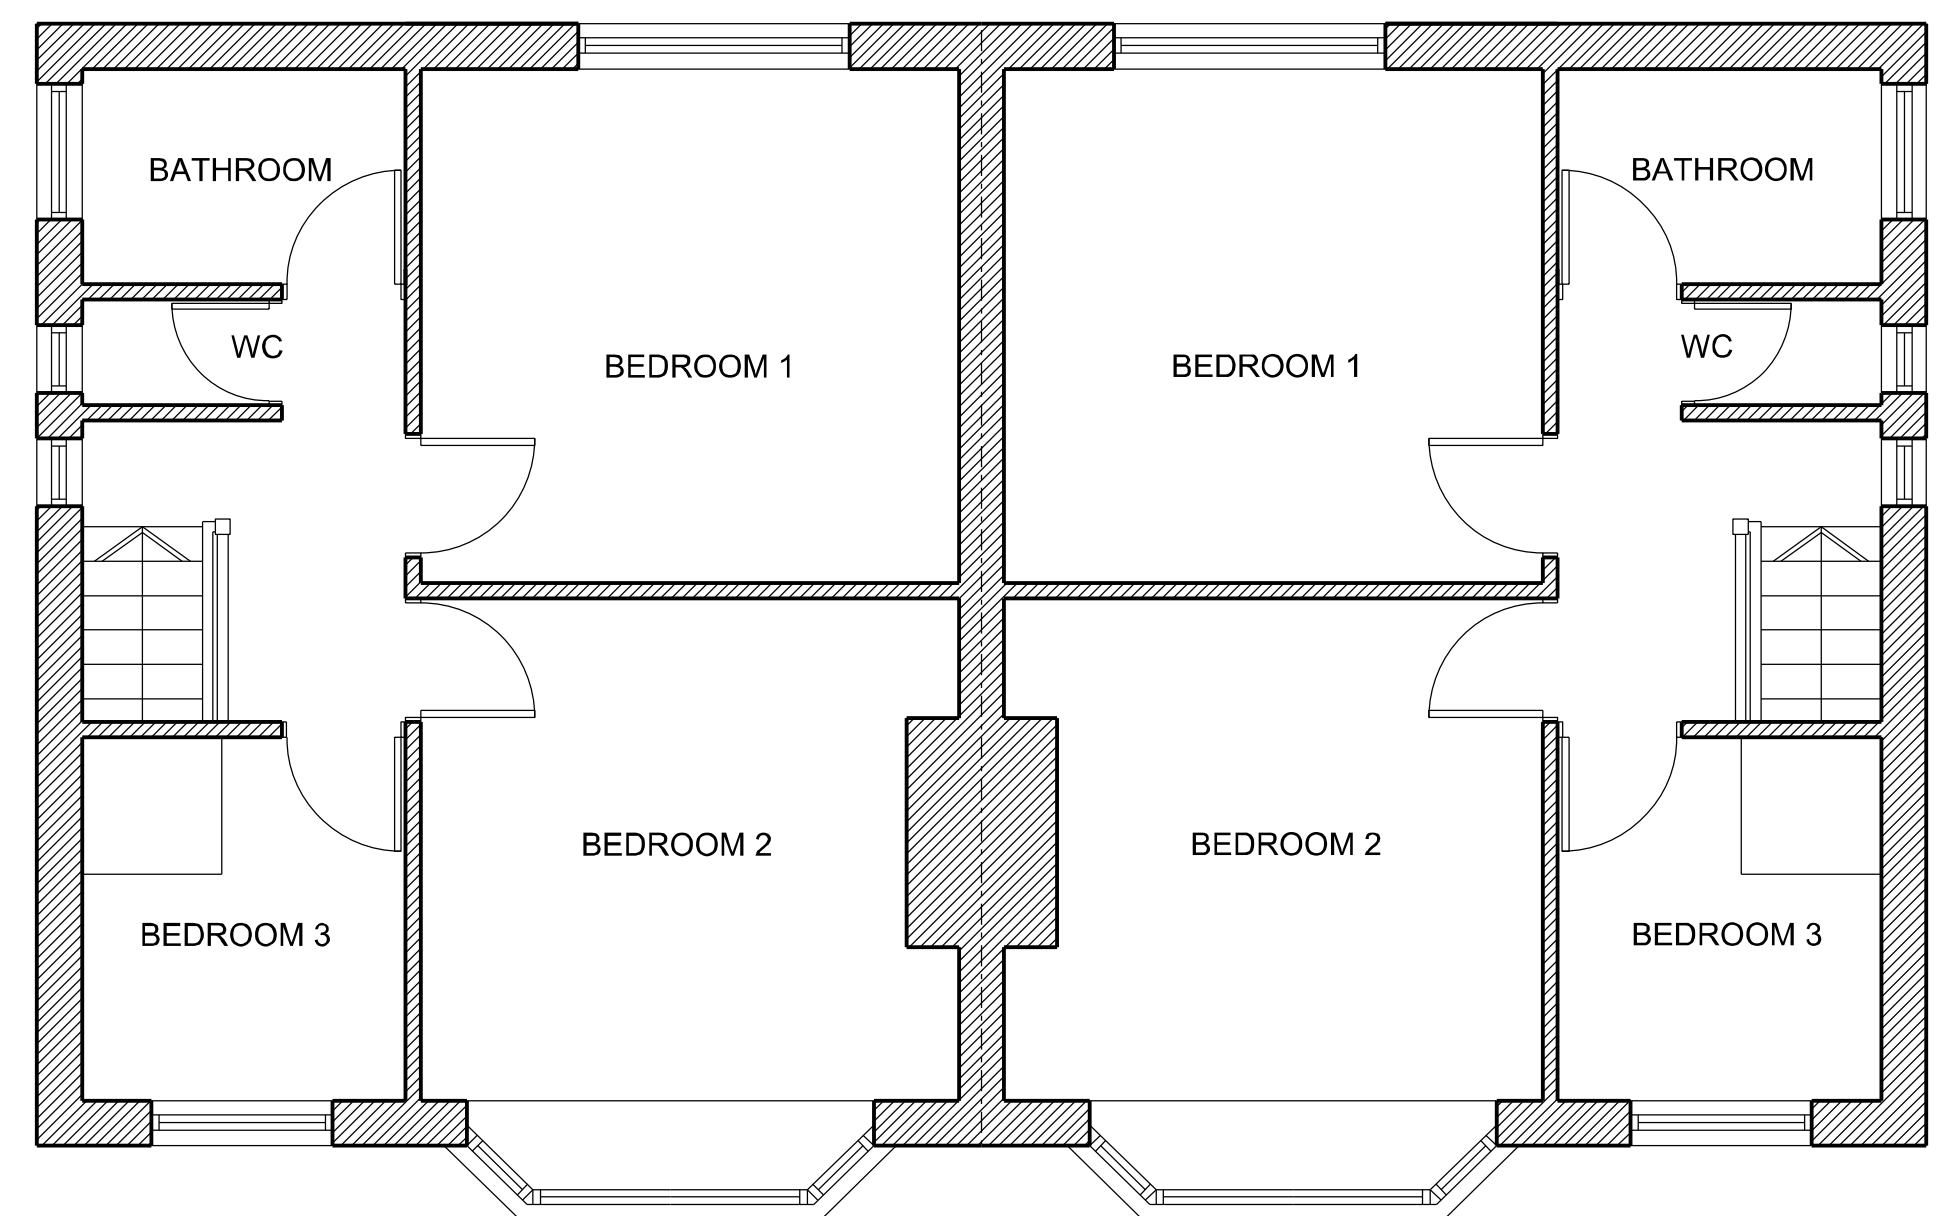

FIRST FLOOR PLAN

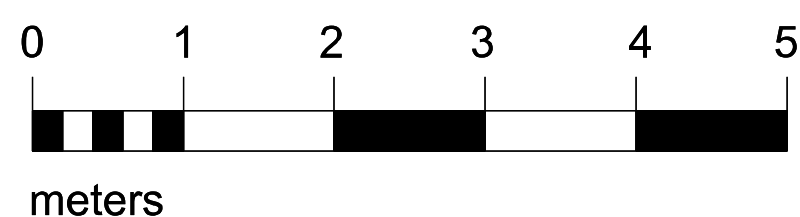

PLAN No. 181MR-DRA-01 Rev A

EXISTING FLOOR PLANS

SCALE 1:50 @ A2 1:100@A4

181 & 183 Manchester Road Rochdale OL11 3QY

