




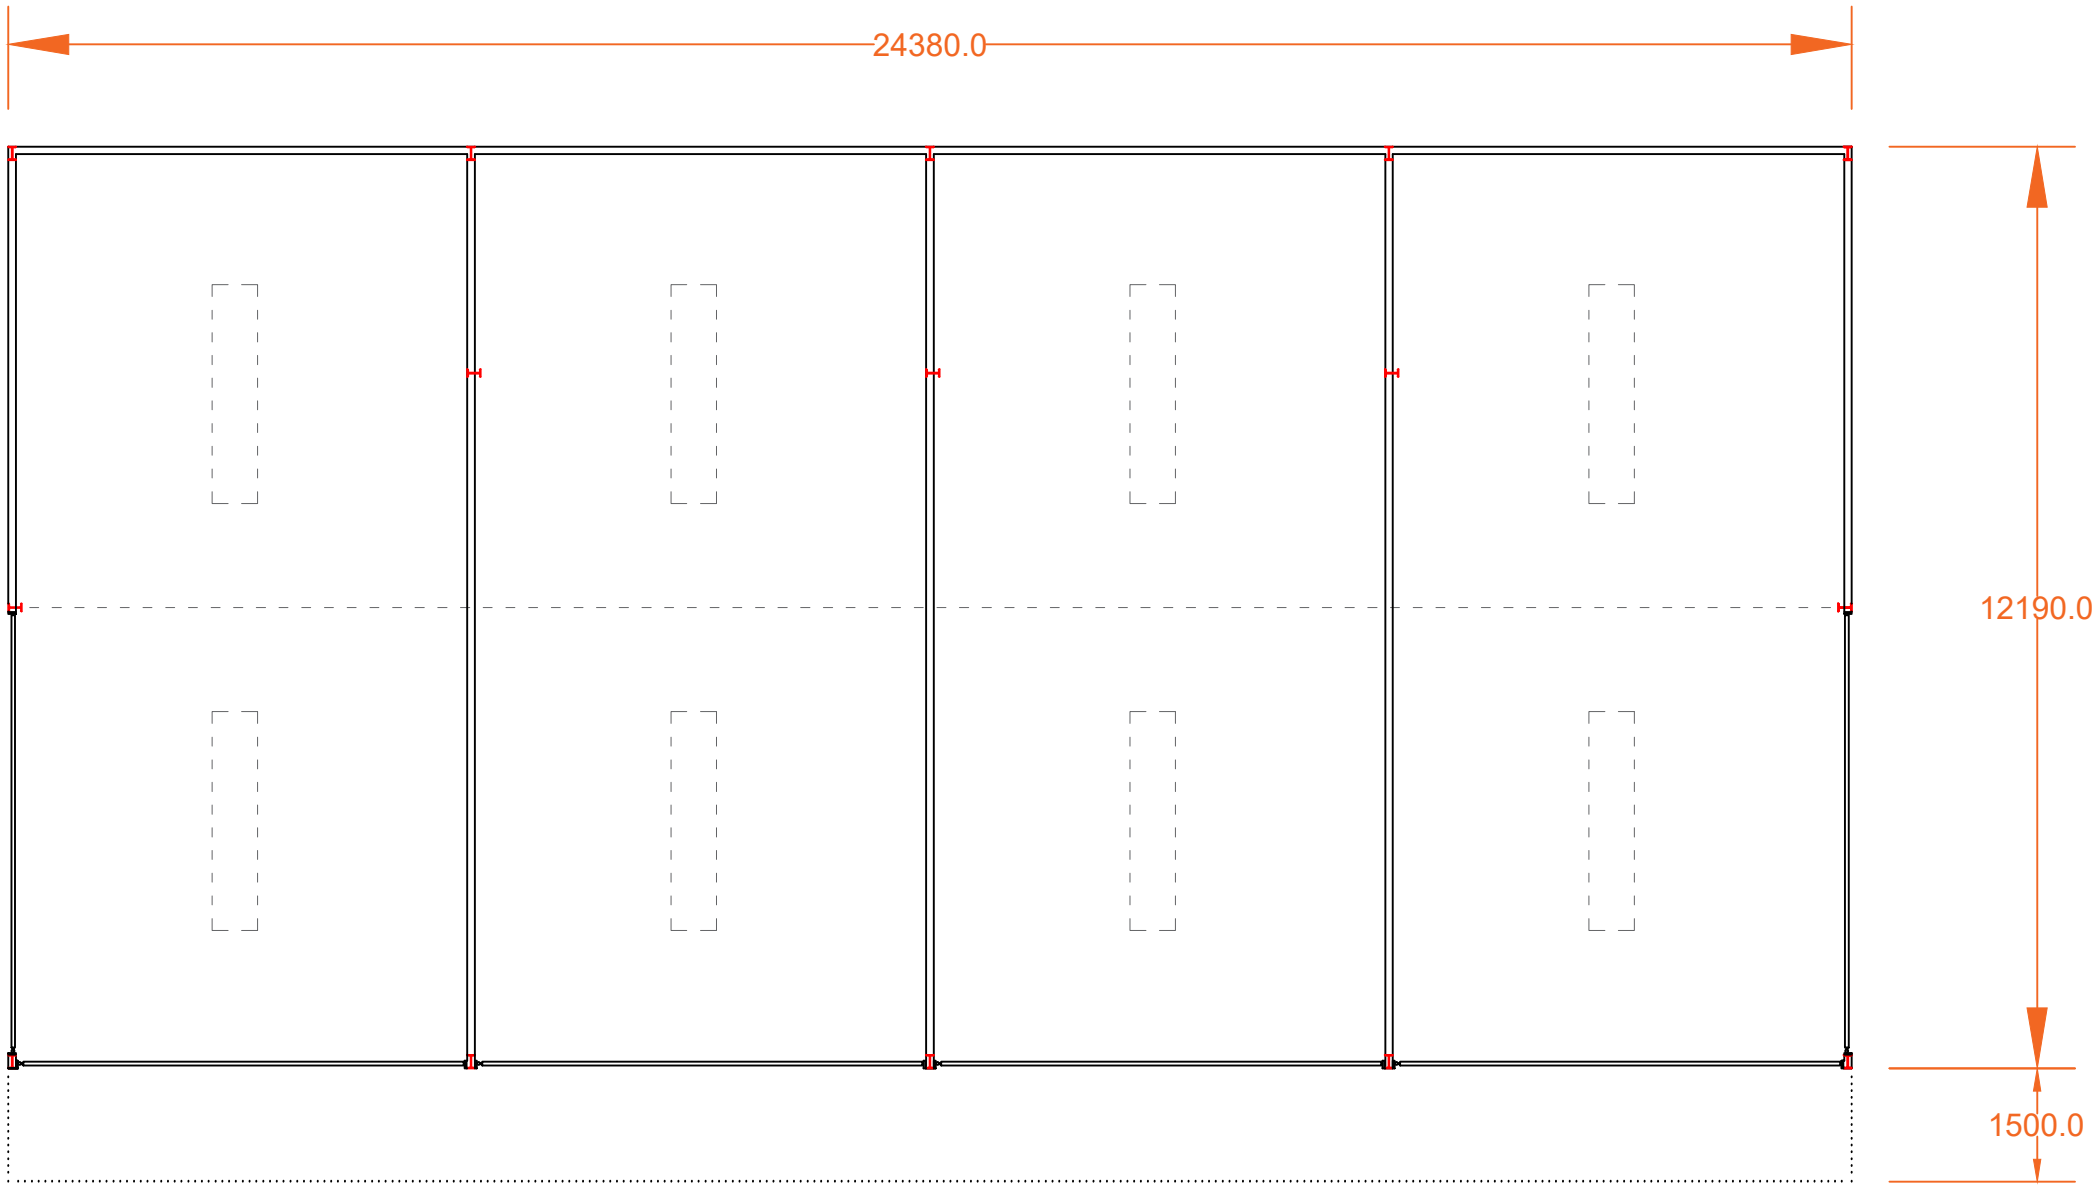


Proposed Floor Plan
Scale (1:100)

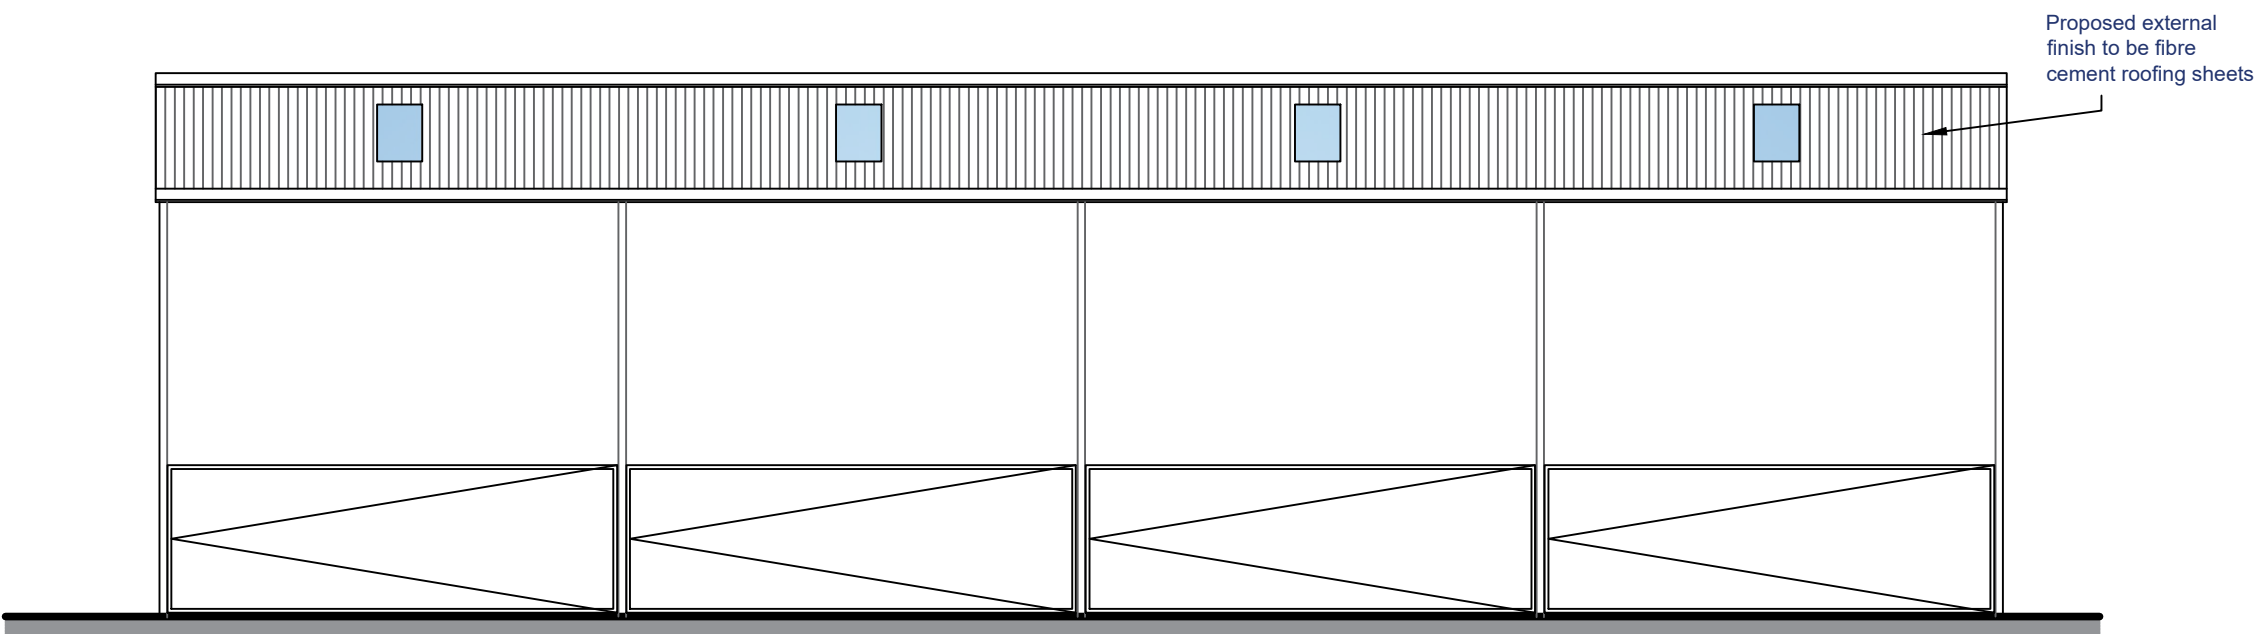


Proposed Front Elevation
Scale (1:100)

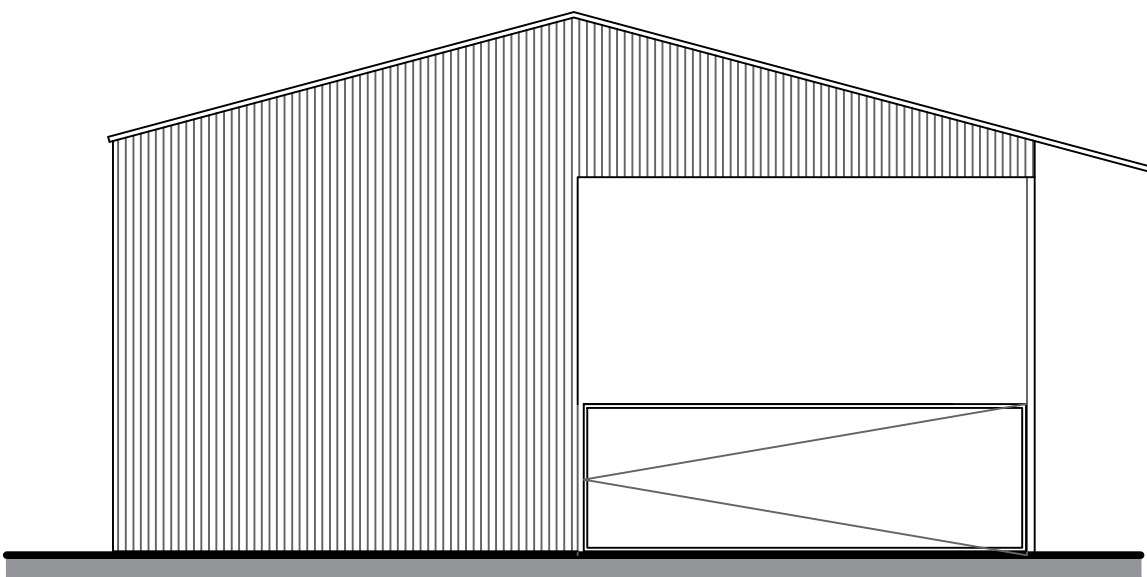

Proposed East Elevation
Scale (1:100)


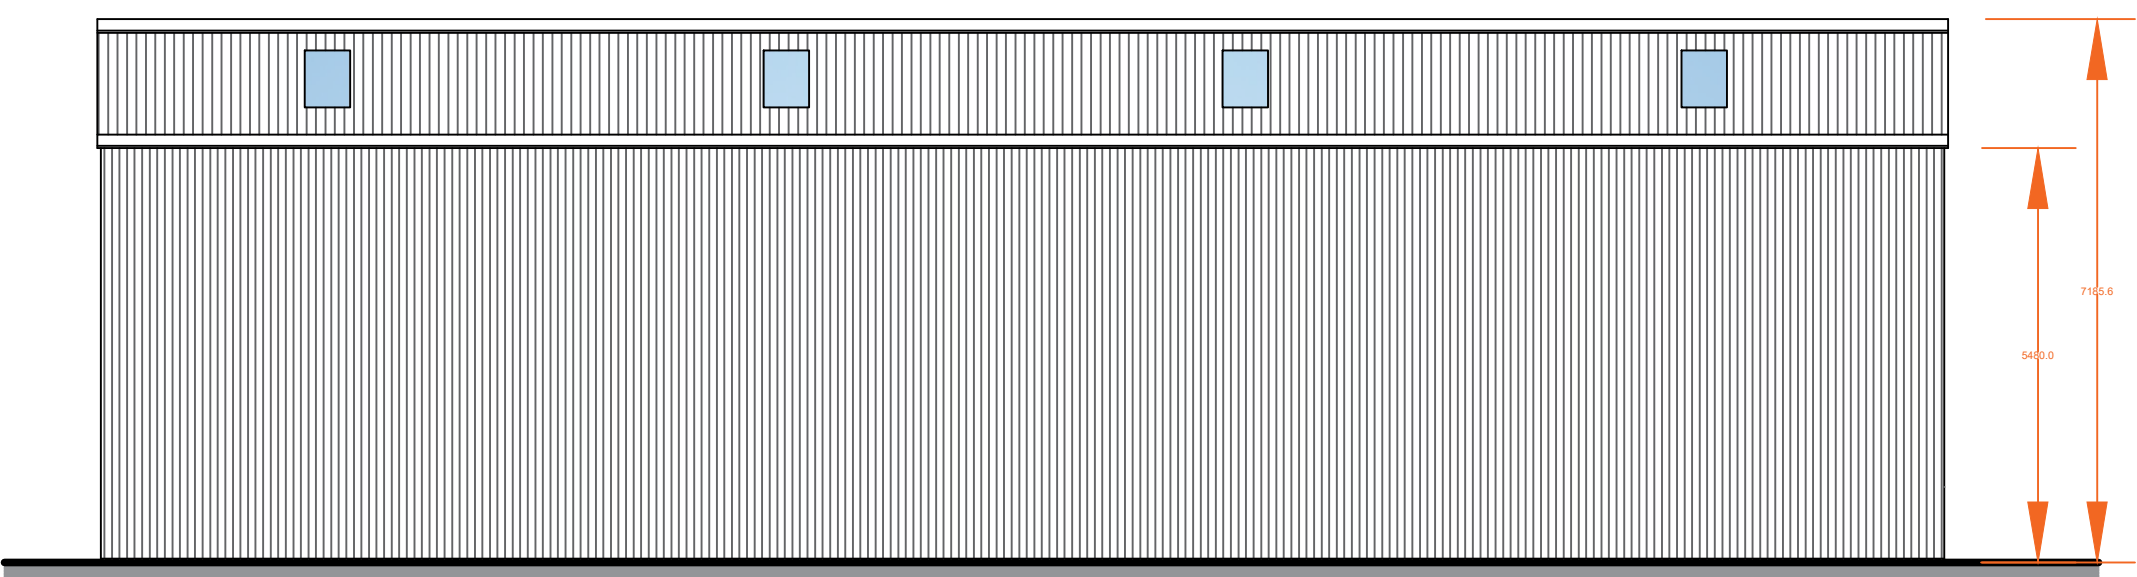


Proposed South Elevation
Scale (1:100)

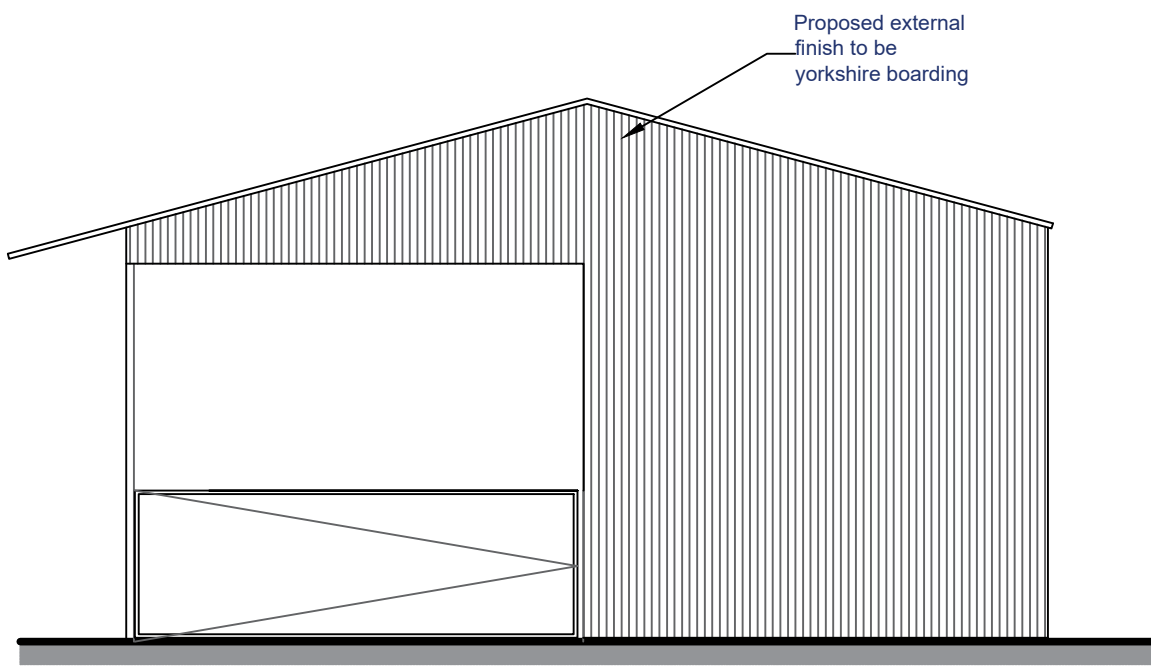

Proposed West Elevation
Scale (1:100)

Location Plan
Scale (1:1250)
©Crown Copyright and database rights 2023 OS Licence No 100041041

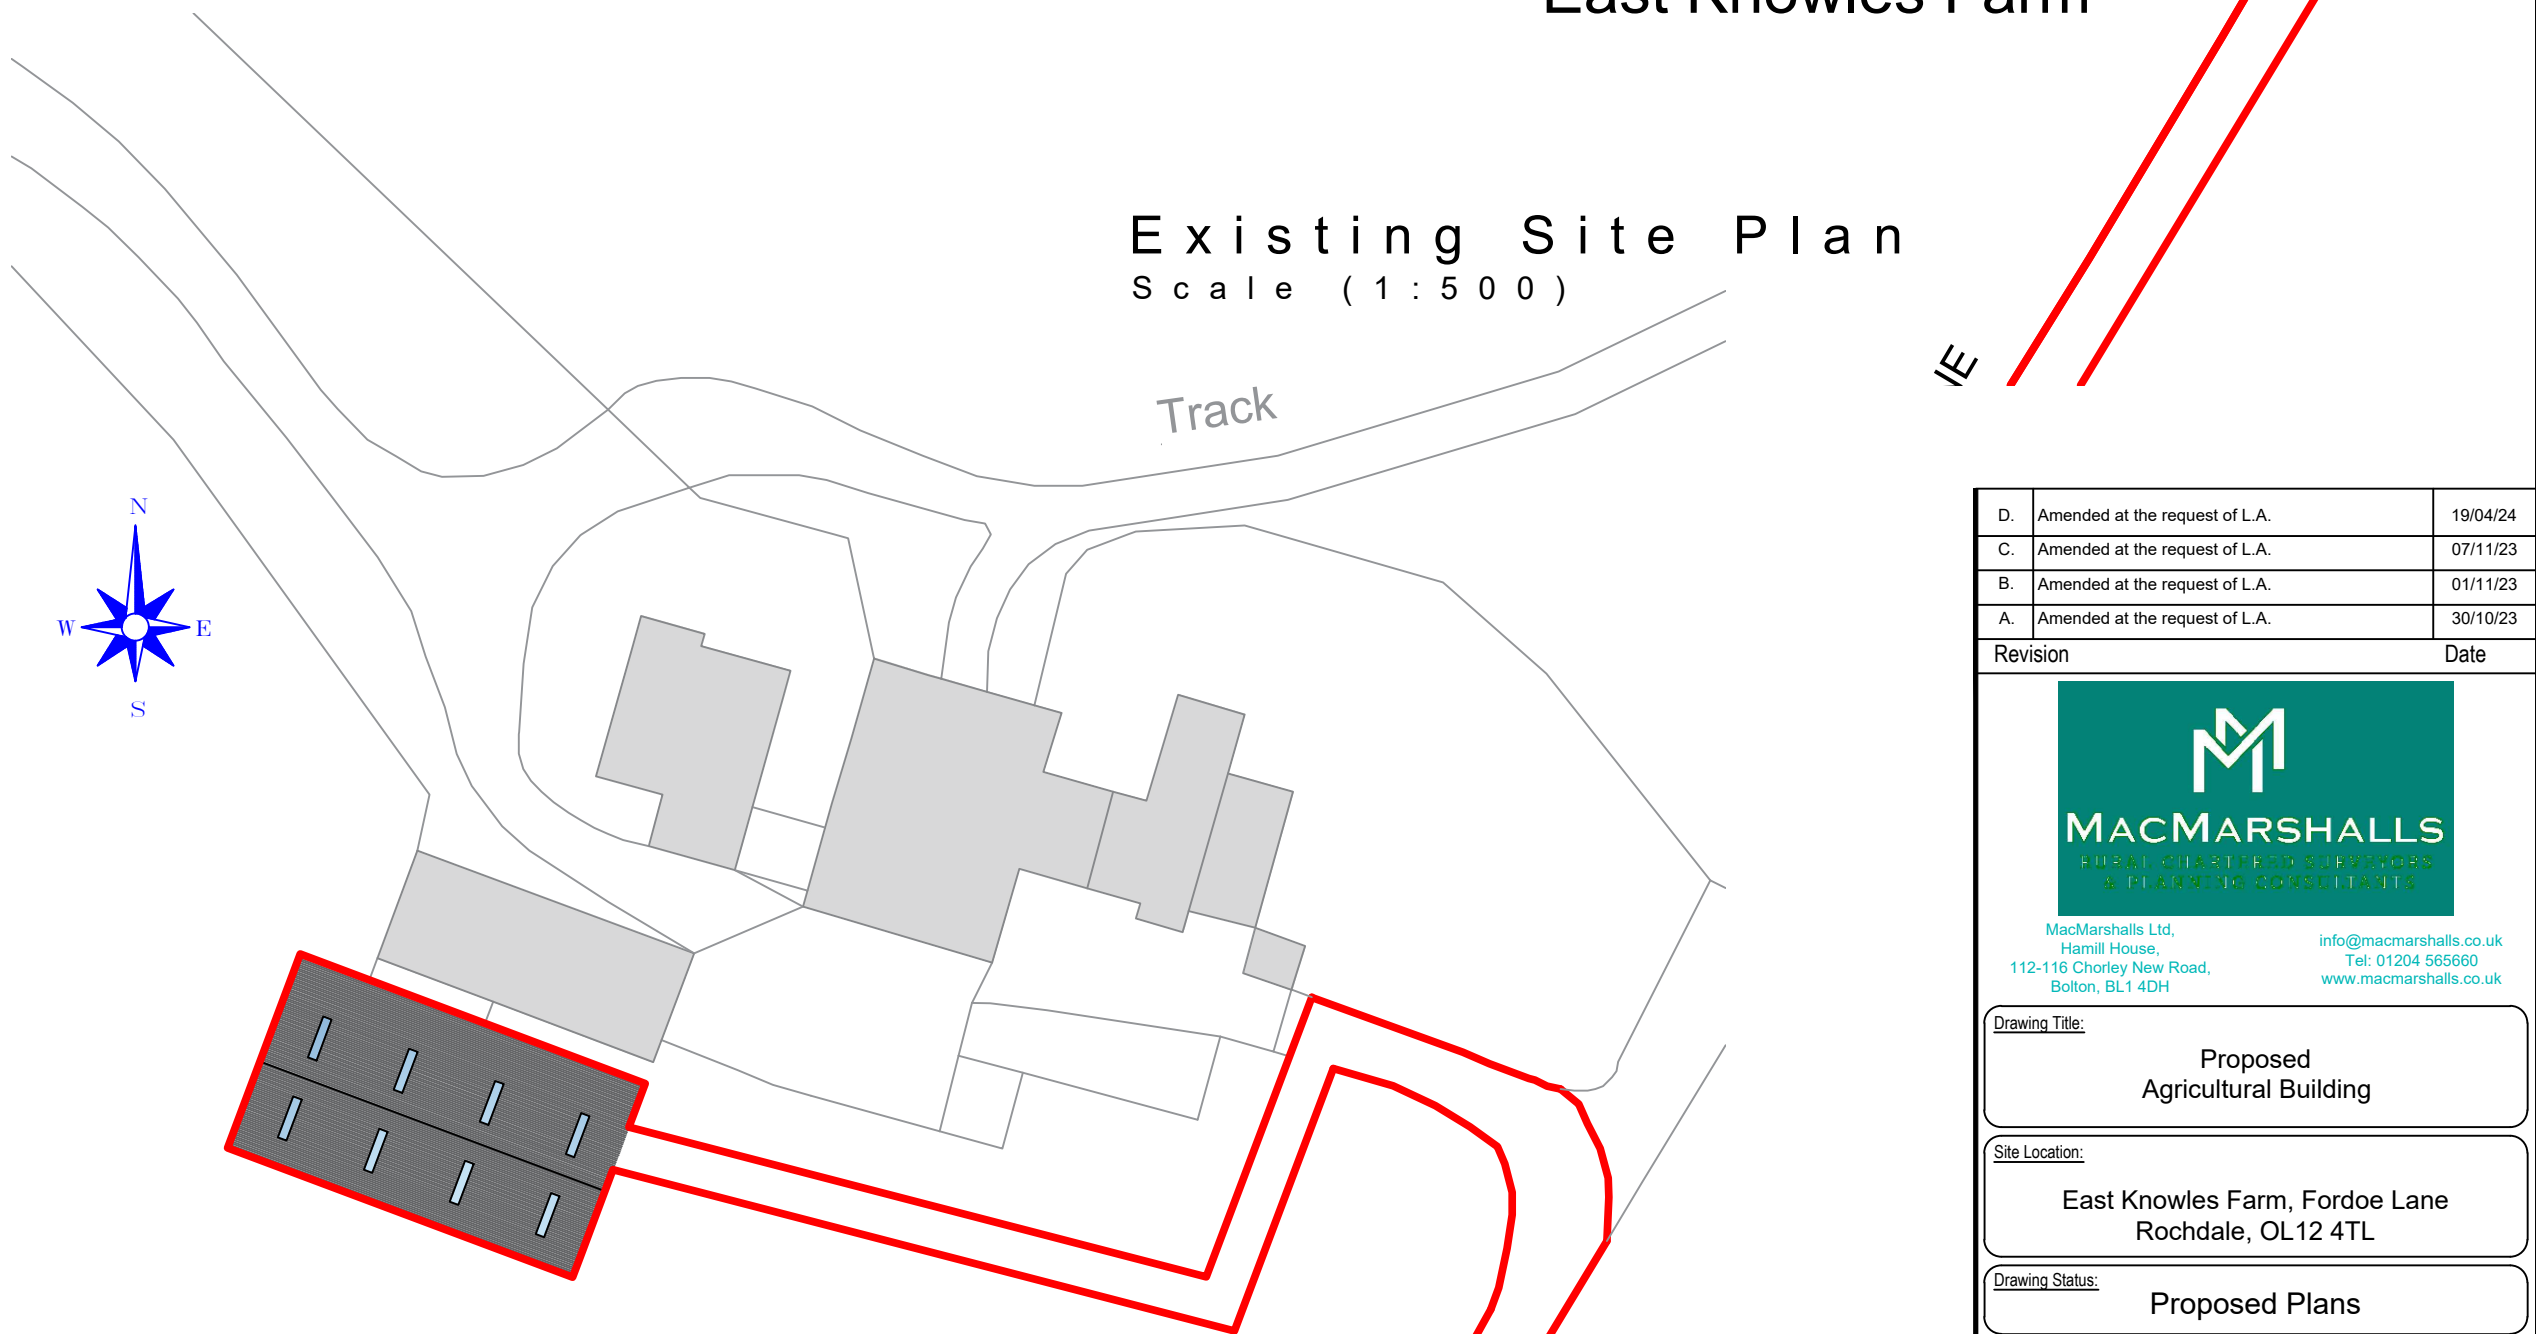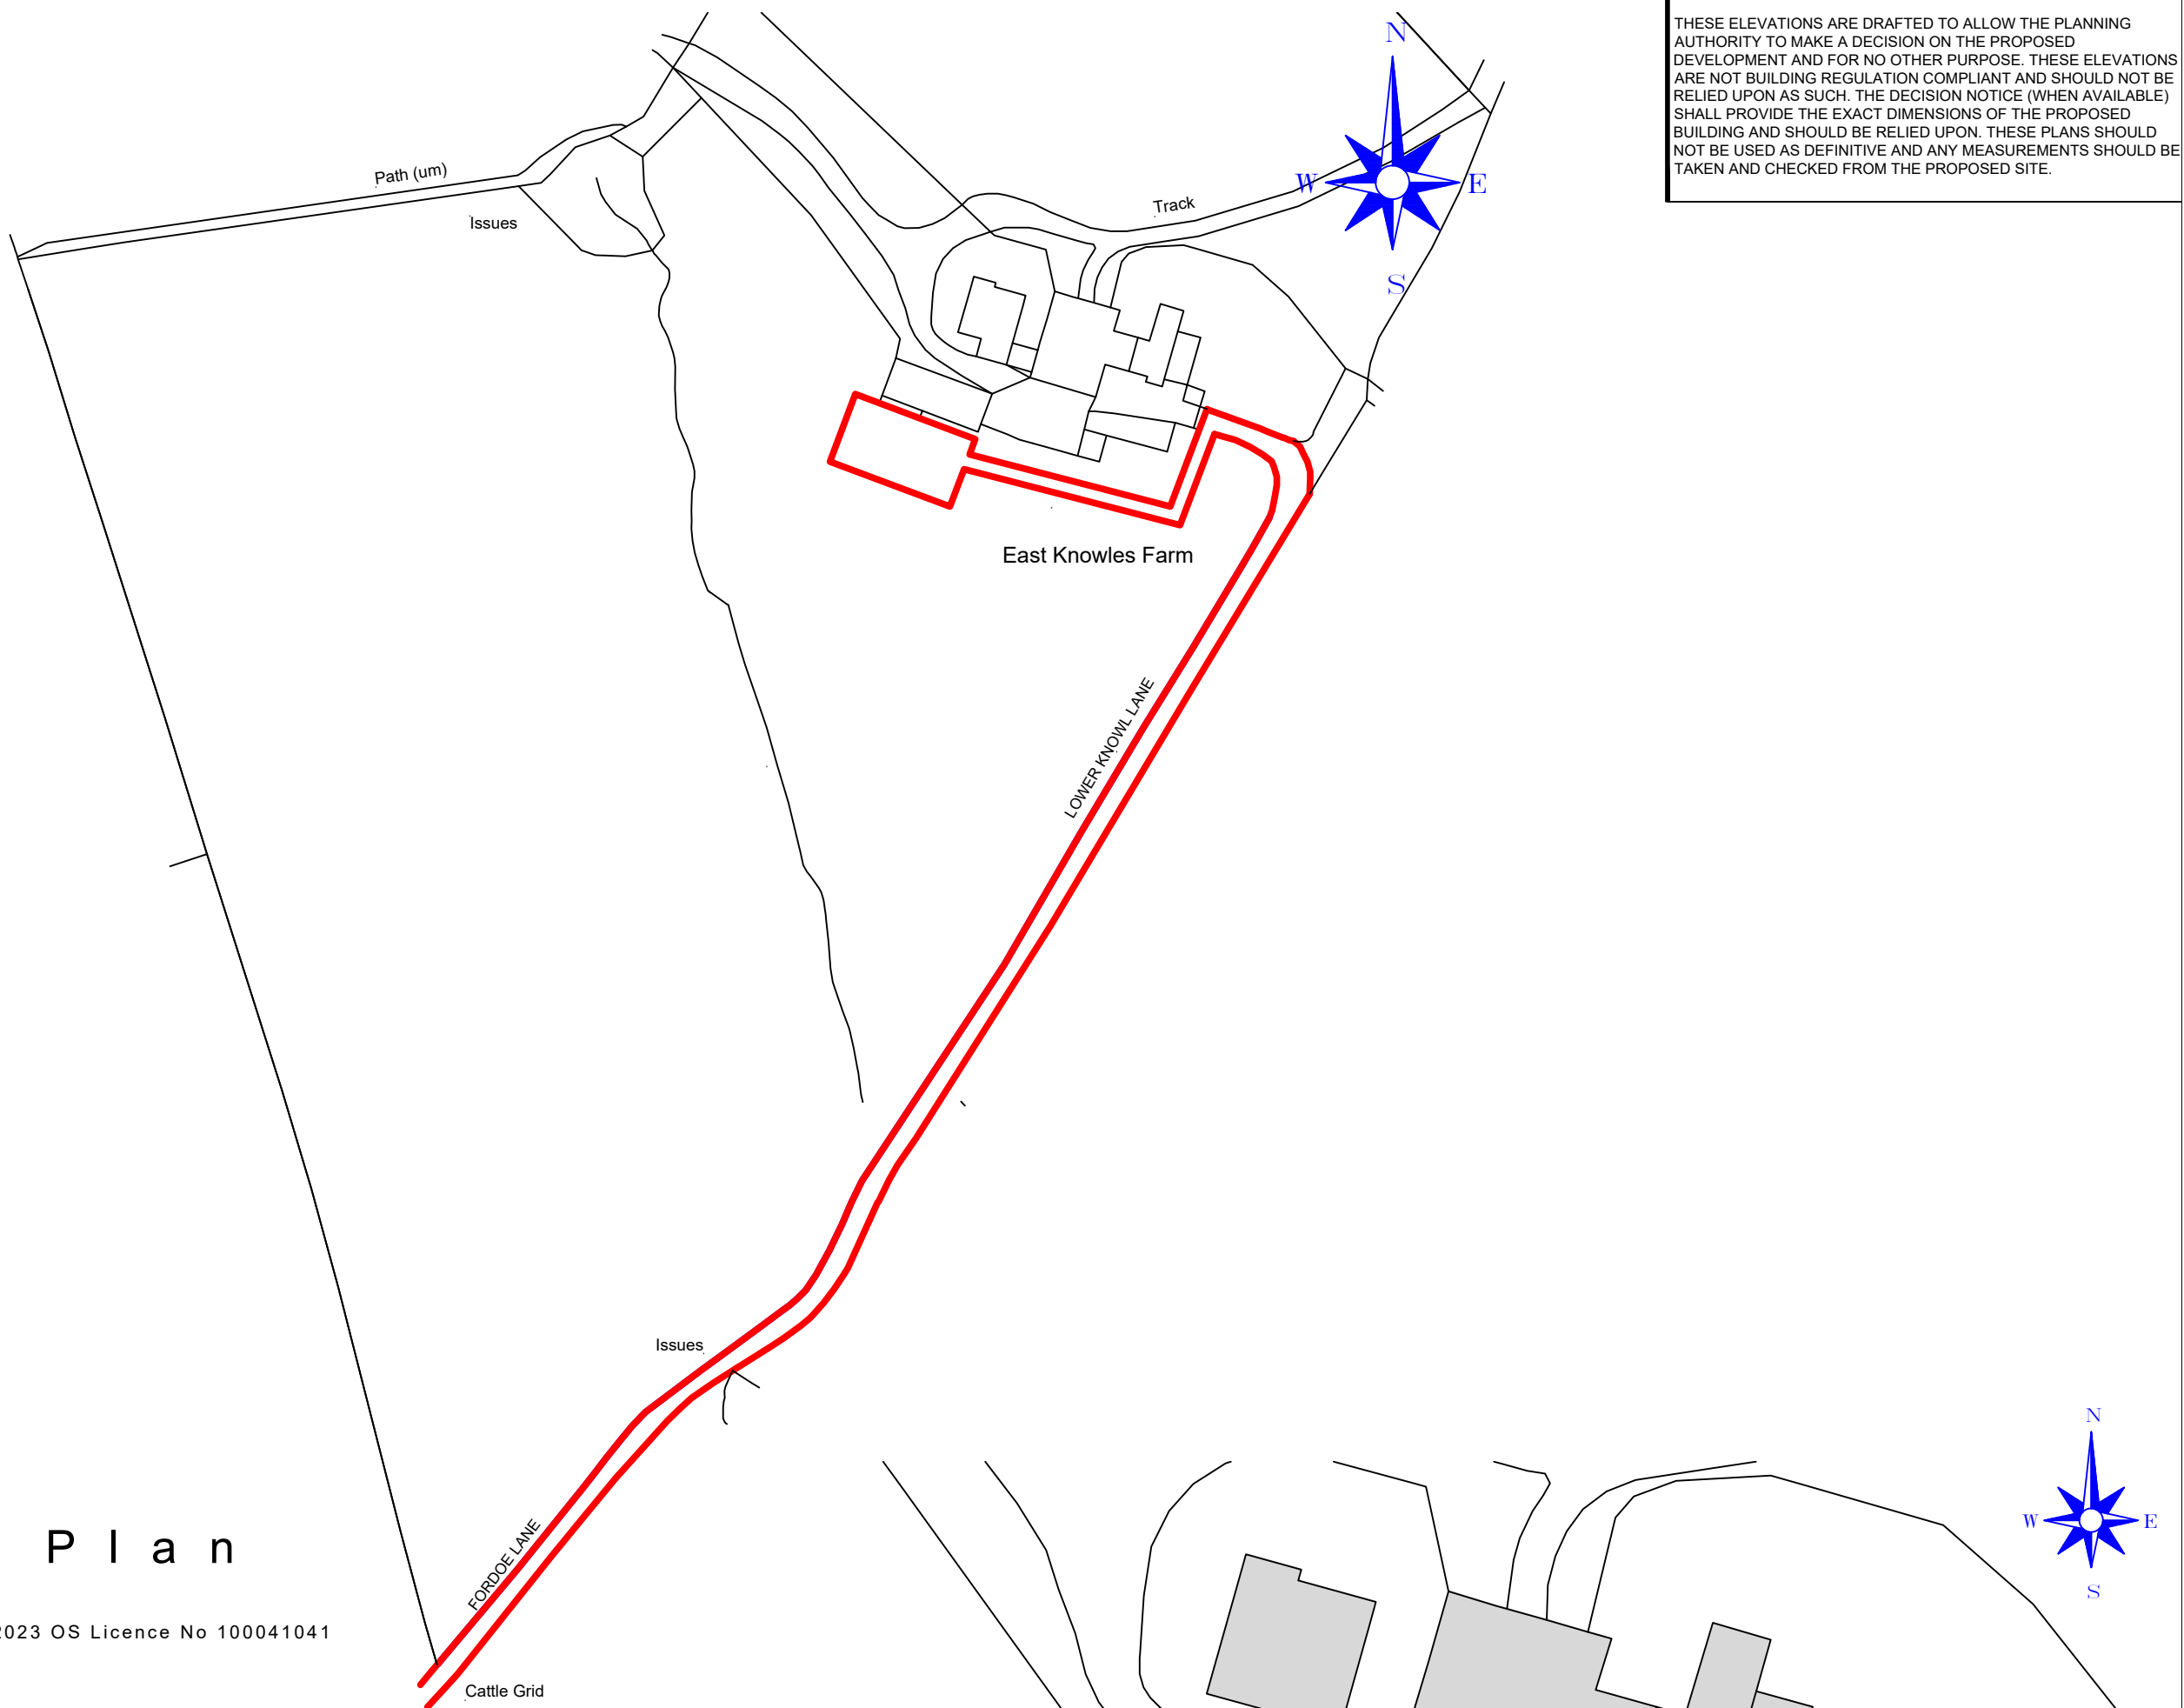

Proposed Site Plan East Knowles Farm
Scale (1:500)

IMPORTANT NOTES

DO NOT SCALE FROM THIS PLAN

THESE ELEVATIONS ARE DRAFTED TO ALLOW THE PLANNING AUTHORITY TO MAKE A DECISION ON THE PROPOSED DEVELOPMENT AND FOR NO OTHER PURPOSE. THESE ELEVATIONS ARE NOT BUILDING REGULATION COMPLIANT AND SHOULD NOT BE RELIED UPON AS SUCH. THE DECISION NOTICE (WHEN AVAILABLE) SHALL PROVIDE THE EXACT DIMENSIONS OF THE PROPOSED BUILDING AND SHOULD BE RELIED UPON. THESE PLANS SHOULD NOT BE USED AS DEFINITIVE AND ANY MEASUREMENTS SHOULD BE TAKEN AND CHECKED FROM THE PROPOSED SITE.

D.	Amended at the request of L.A.	19/04/24
C.	Amended at the request of L.A.	07/11/23
B.	Amended at the request of L.A.	01/11/23
A.	Amended at the request of L.A.	30/10/23
Revision		Date

MACMARSHALLS
AGRICULTURAL BUILDINGS
112-116 Chorley New Road,
Bolton, BL1 4DH

info@macmarshalls.co.uk
Tel: 01204 555650
www.macmarshalls.co.uk

Drawing Title: Proposed Agricultural Building		
Site Location: East Knowles Farm, Fordoe Lane Rochdale, OL12 4TL		
Drawing Status: Proposed Plans		
Date: 21/08/2023	Drawn by: JHolden	
Scale: As Stated @ A1	Ref: C 31	Revision: D.
Client: Mr G Bretherton		