



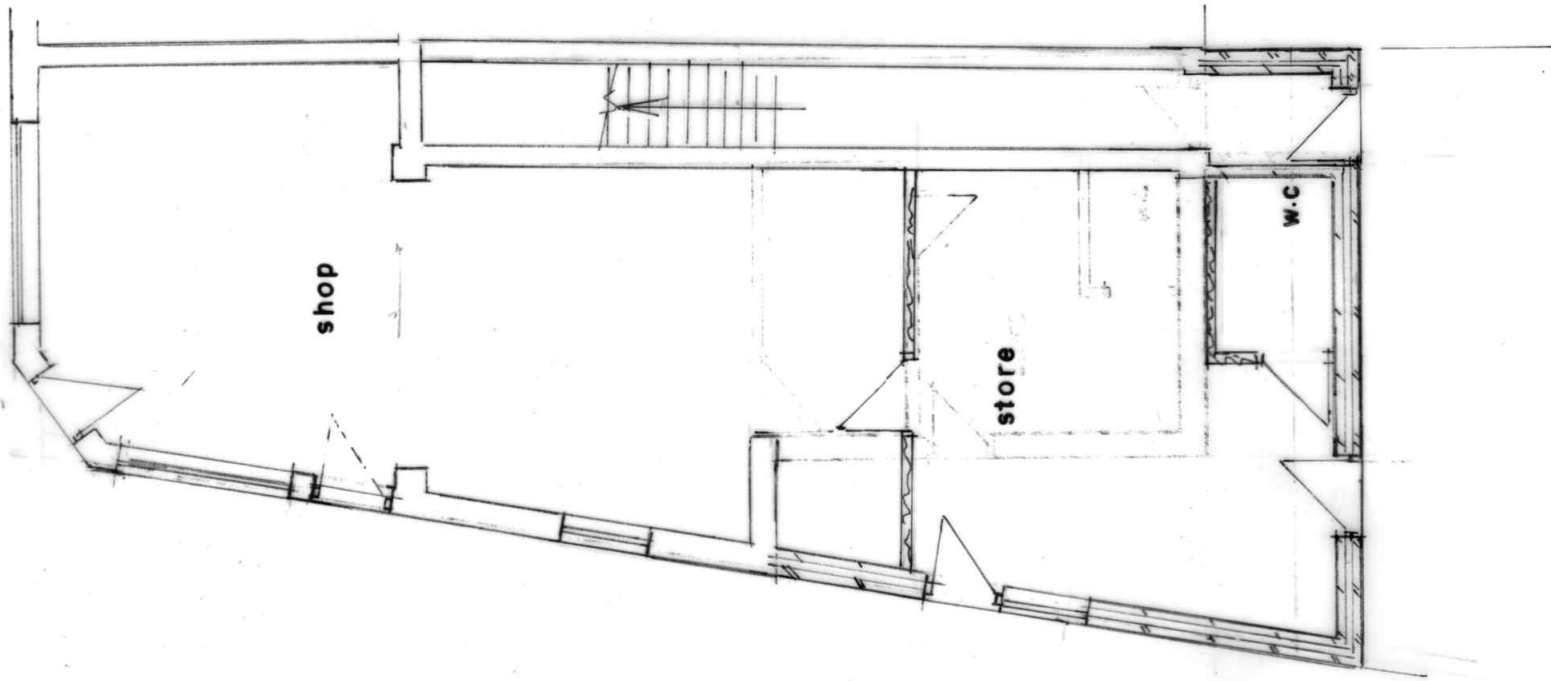

GROUND FLOOR PLAN
(PROPOSED)

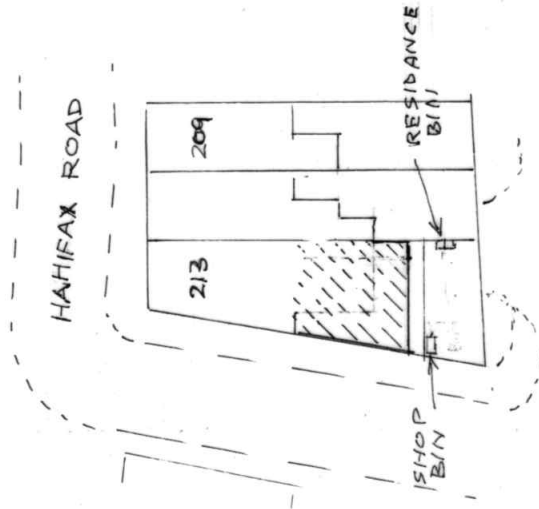

SITE PLAN SCALE 1:500
(PROPOSED)

BUILDING DESIGN SERVICES	
M. FAROOQ	
418 Bury Road Rochdale OL11 5EU.	
Tel: 01706 712231 Mob: 07967605763	
PROPOSED SINGLE STOREY REAR EXTENSION AT	
AJ'S OFF LICENCE 213 HALIFAX ROAD ROCHDALE	
OL12 9RF	
For: Mr AJMAL MUKHTAR	
Plan	Scale 1:100
	2233/2