


ALL DIMENSIONS TO BE VERIFIED AT SITE PRIOR TO COMMENCEMENT OF WORKS BY APPOINTED CONTRACTOR. ANY DISCREPANCY IN THE DRAWING MUST BE REPORTED TO KEVIN FOEY. WRITTEN DIMENSIONS TO BE TAKEN IN PREFERENCE TO SCALED OFF DIMENSIONS.

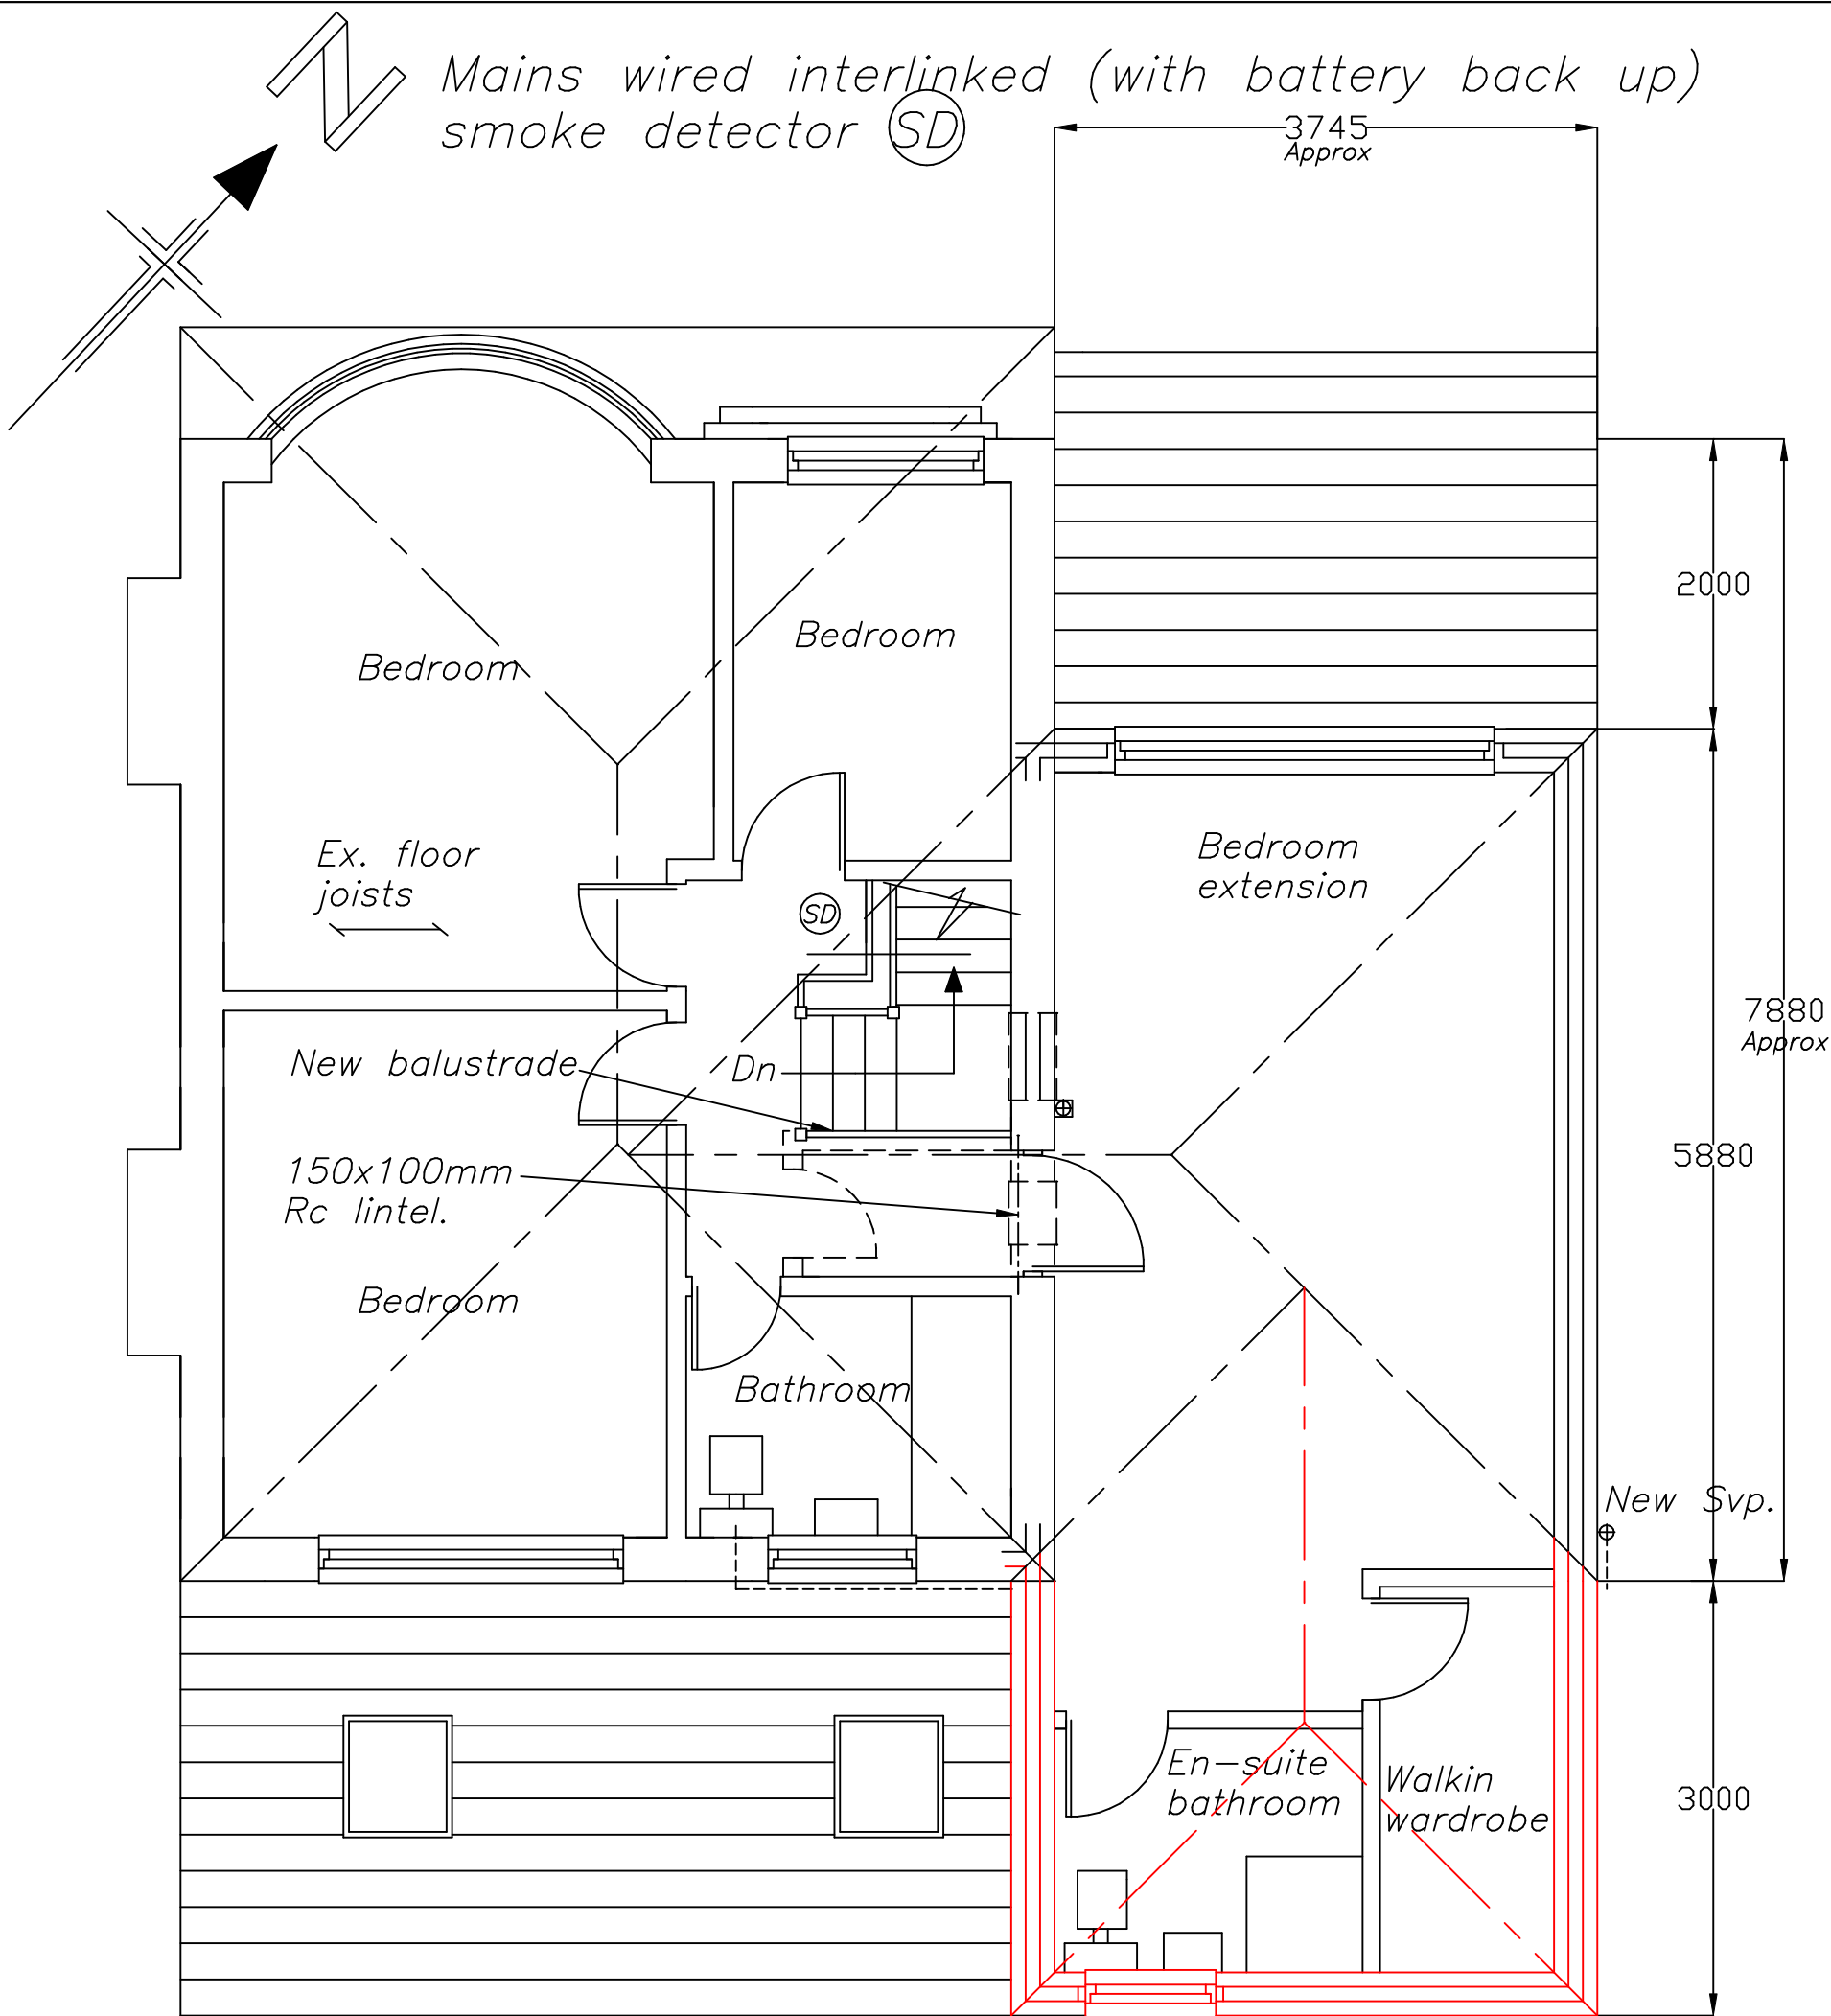

100x50mm Timber studding at 400mm ccs,
12.5mm plasterboard and skim both sides,
100mm Rockwool incorporated.

PROPOSED FIRST FLOOR PLAN

ELECTRICAL SPECIFICATION

THE INSTALLATION WILL BE DESIGNED, INSTALLED, INSPECTED AND TESTED TO THE STANDARDS REQUIRED BY PART 'P' OF THE BUILDING REGULATIONS.
A 'COMPETANT' ELECTRICIAN WILL UNDERTAKE THE WORK AND AN INSTALLATION CERTIFICATE WILL BE PROVIDED.
PRIOR TO COMMISSIONING THE INSTALLATION WILL BE TESTED BY AN ELECTRICIAN COMPETANT IN TESTING HOLDING A SUITABLE QUALIFICATION.
TESTING WILL BE COMPREHENSIVE WITH TESTS FOR CONTINUITY, AND EARTH LOOP IMPEDANCE.
ANY INSTALLATION UNDERTAKEN BY SOMEONE WHO IS NOT REGISTERED WITH NICEIC OR ECA MUST PROVIDE AN INSTALLATION CERTIFICATE TOGETHER WITH A TEST CERTIFICATE PREPARED BY A MEMBER OF THE NICEIC OR ECA.
THE PROPOSED DOMESTIC ELECTRICAL INSTALLATION WILL BE INSTALLED IN ACCORDANCE WITH BS 7671 AND THE CURRENT 17th EDITION OF THE WIRING REGULATIONS.
THE BEST PRACTISE ENDORSED WITH THE IEE ON SITE GUIDE WILL BE APPLIED.
WORK TO HEATING/HOT WATER SYSTEM BY A GAS SAFE REGISTERED PLUMBER.

NEW DOUBLE GLAZED WINDOWS TO HAVE INNER PANE OF 'K' GLASS
AND MINIMUM GAP BETWEEN PANES 16mm. (argon filled) Uvalue 1.6
NEW BEDROOM WINDOWS TO HAVE ESCAPE WINDOW 0.33M2
WITH MINIMUM WIDTH OF ESCAPE WINDOW 450mm x 740mm height to achieve 0.33M2.
BEAM OVER NEW EXTERNAL WINDOWS AND DOORS CATNIC COMBINED LINTOLS.
NEW GLAZING IN CRITICAL LOCATIONS TO COMPRISE TOUGHENED SAFETY GLASS
TO BS6206

DRAWING No 6 OF 10 DRAWING'S

PROPOSED 2-STORY SIDE AND
REAR G.FLOOR EXTENSION AT-
No 16 DINGLE ROAD,
MIDDLETON,
ROCHDALE MBC,
M24 1NH.
FOR-MR KASIM HUSSAIN.

SCALE:- 1:50

DATE:- JULY 2024

kevin foey

BUILDING
DESIGN CONSULTANTS

28 CHEW VALE,
GREENFIELD,
OLDHAM, OL3 7EQ.
TEL- 0798 676 1559