


COPYRIGHT OF THIS DRAWING IS VESTED IN BM ARCHITECTURAL. AND IT MUST NOT BE COPIED OR REPRODUCED WITHOUT WRITTEN CONSENT. FIGURED DIMENSIONS ONLY ARE TO BE TAKEN FROM THIS DRAWING, DO NOT SCALE OFF THIS DRAWING. ... IF IN DOUBT FOR ALL CONTRACTORS MUST VISIT THE SITE AND BE RESPONSIBLE FOR TAKING AND CHECKING ALL DIMENSIONS RELATIVE TO THE WORK.
BM ARCHITECTURAL ARE TO BE ADVISED OF ANY VARIATION BETWEEN DRAWINGS AND SITE CONDITIONS. ELECTRONIC ONLY DRAWINGS ISSUED AS READ ONLY AND SHOULD NOT BE REPRODUCED FOR REUSE/REPRINT.
ALL DIMENSIONS AND LEVELS SHOULD BE READ ONLY FROM THOSE VALUES STATED IN TEXT, ON THE DRAWINGS

DRAKE STREET

SMITH STREET

0 10m

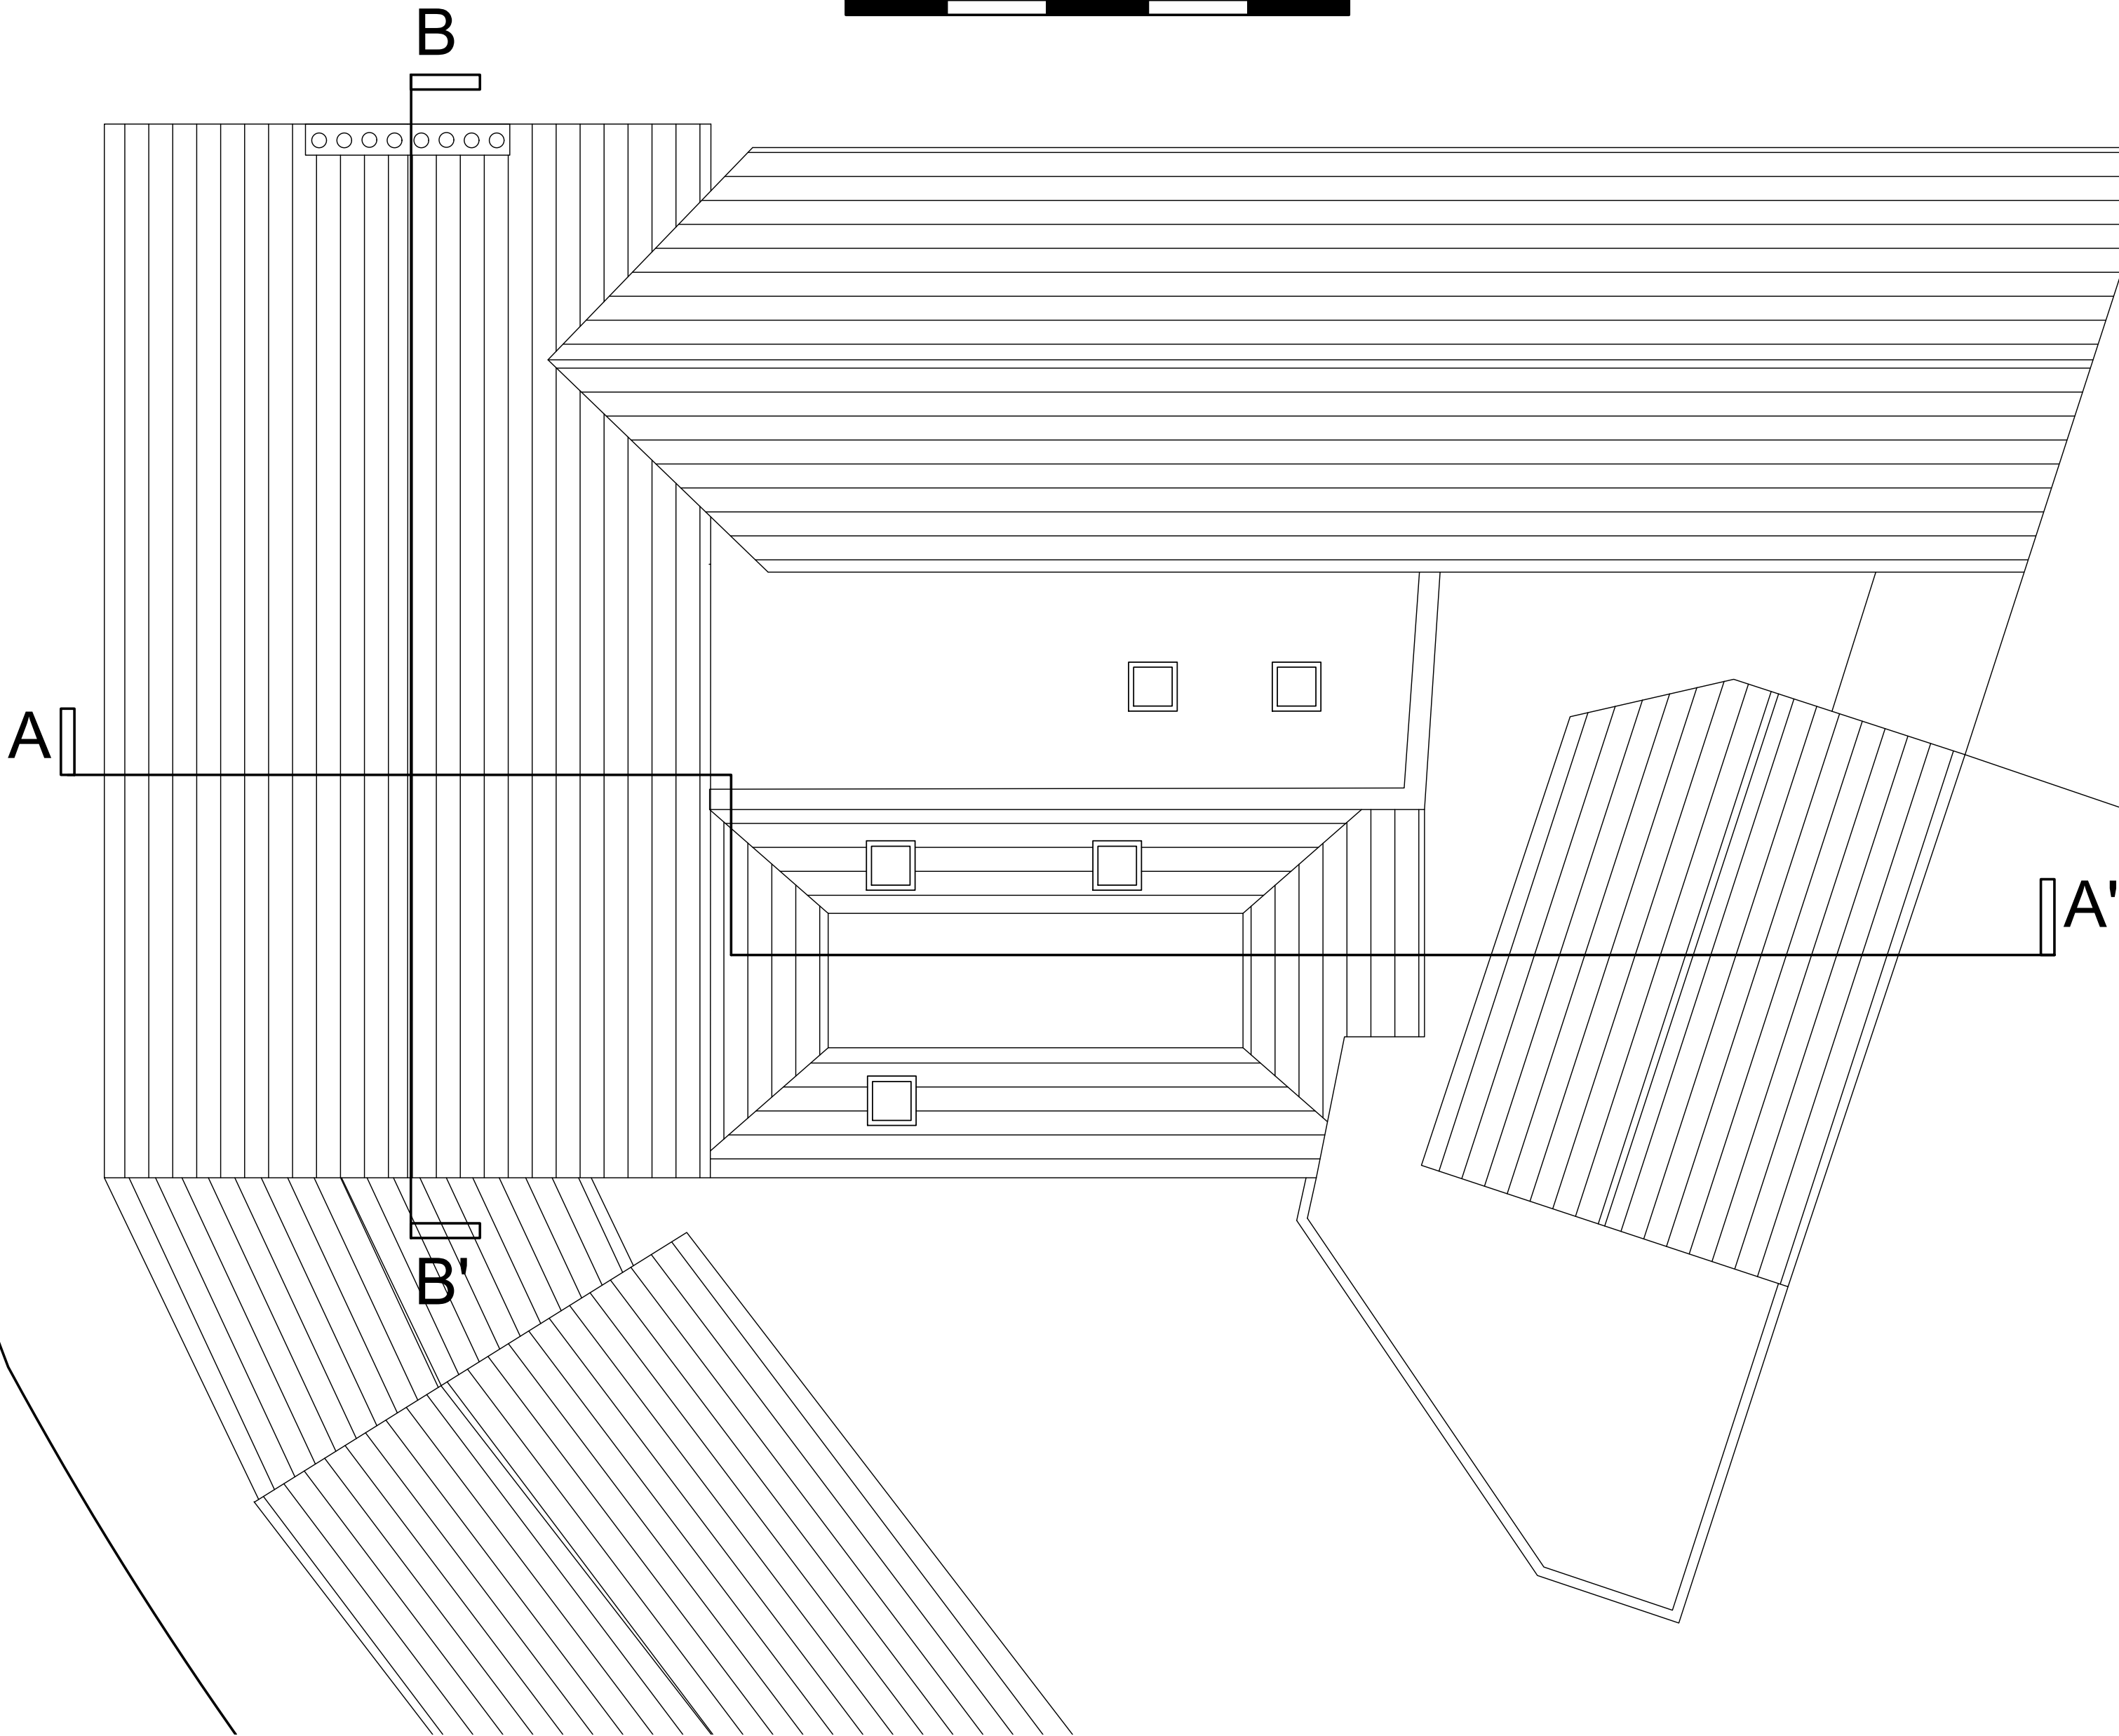

ROOF PLAN PROPOSED

- D 140725 ROOF LIGHTS ADDED
- C 090725 SECTION LINES ADDED
- B 240625 ROOF LIGHTS AMENDED
- A 080525 LOFT SECTION REMOVED

REV: DATE: DETAILS:

BM ARCHITECTURAL DESIGNS
APARTMENT 8
224 GREAT CLOWES STREET
MANCHESTER M7 2ZS
TEL: 07415 493002

PROJECT: PROPOSED APARTMENTS AT
1 DRAKE STREET,
ROCHDALE OL16 1RE

CLIENT: CASSEL AND FLETCHER PROPERTY
MANAGEMENT LTD.

TITLE: PROPOSED CROSS SECTION AA'
AND ROOF PLAN

SCALE 1:100 DATE: 01/ 2025

STATUS: PLANNING DRAWN: BM

DRAWING NO: BM/0125/DRAKE/ PL12 REV: D