


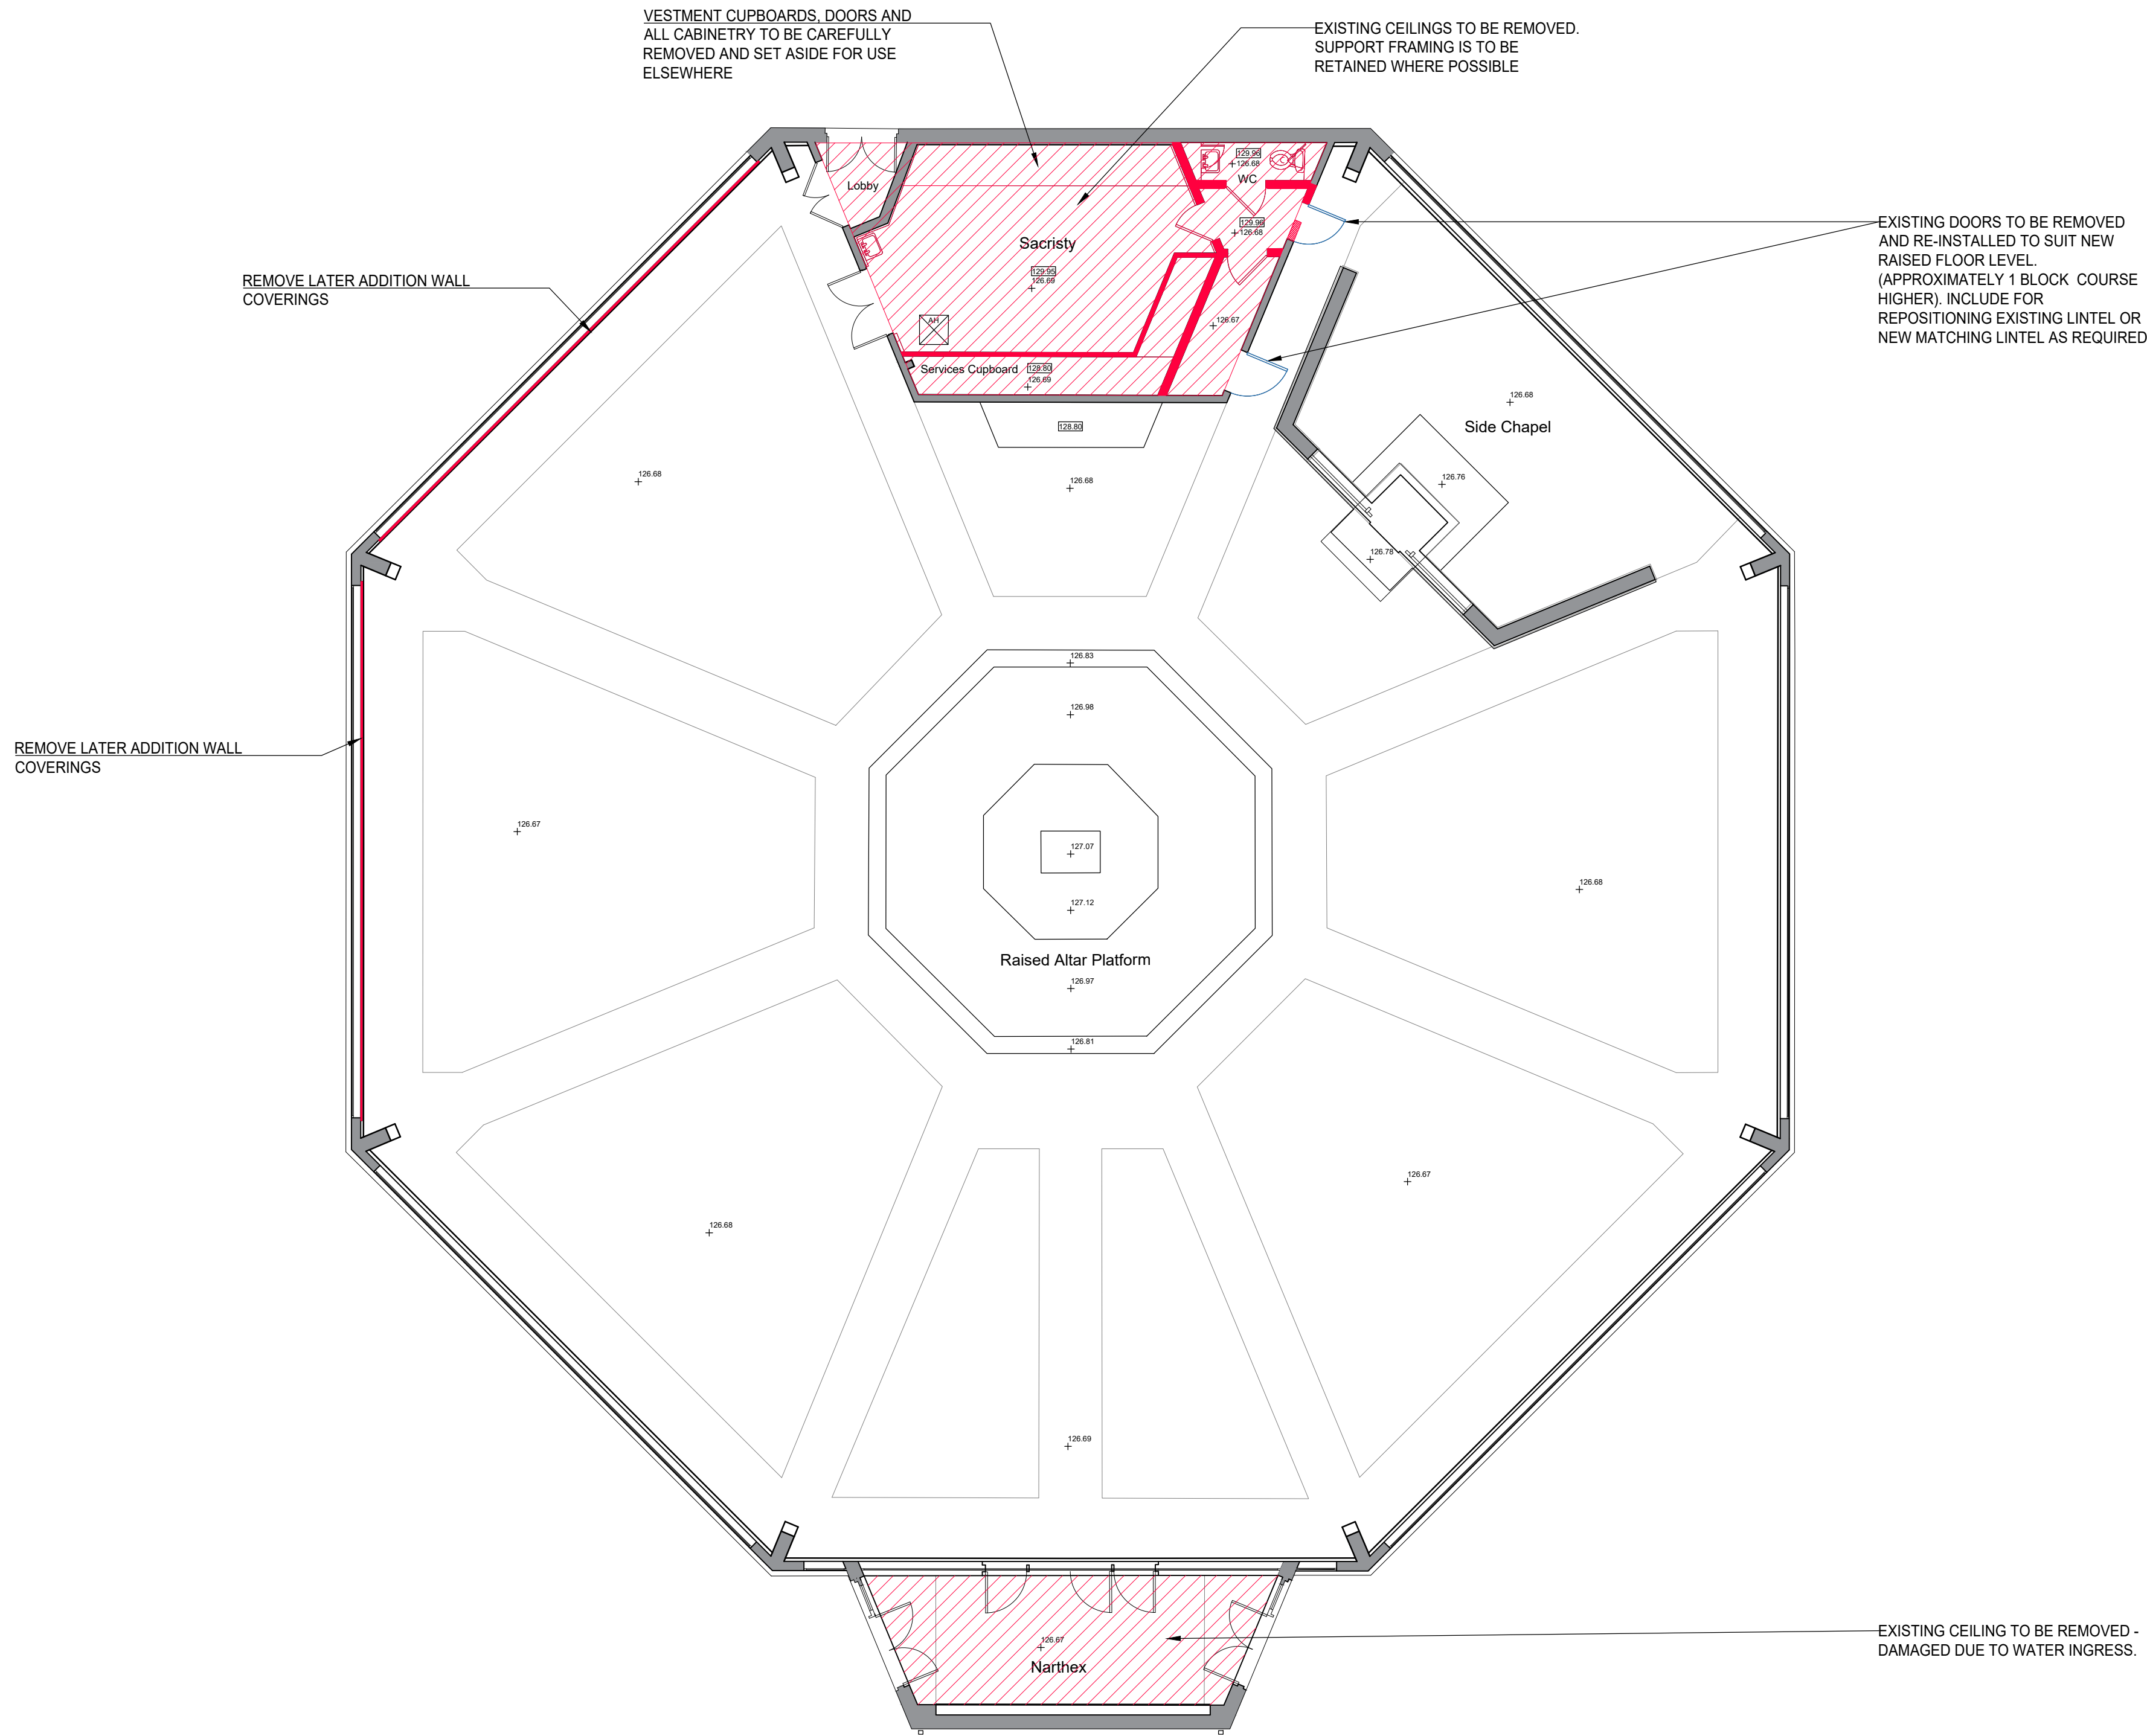

DEMOLITION LEGEND

Existing Building Element to be Demolished

New Infill Required

Walls to be Demolished (refer to SE design for any additional support requirements)

Doors & Frame to be removed

Doors & Frame to be removed and re-installed


COPYRIGHT RESERVED:
The Contractor shall verify and be responsible for all dimensions. DO NOT scale the drawing - any errors or omissions shall be reported to Seven Architecture without delay. The Copyrights to all designs and drawings are the property of Seven Architecture. Reproduction or use for any purpose other than that authorised by Seven Architecture is forbidden.

GENERAL NOTES:

- For the purposes of construction the drawing must not be scaled and only written or calculated dimensions
- Any queries or doubts, drawing error or divergences should be referred to the originator.
- All dimensions to be checked on site.
- All architectural drawings are to be read in conjunction with the relevant architectural specifications and outline specification sheets
- All the details and setting-out drawings to be read in conjunction with the relevant consultants and subcontractor drawings.

REV.	DESCRIPTION:	DATE:	DRAWN:	CHECK:
P01	PLANNING ISSUE	23/05/2024	WR	RS

DRAWING SCALE: 1:100@A1

 

KEY PLAN (NTS):

CLIENT:
Hopwood Hall College



Hopwood Hall College
& University Centre

PROJECT TITLE:
HCO Milnrow Chapel Conversion

PROJECT NO:
20765

DRAWING TITLE:
Demolition Ground Floor Plan

DRAWING NO:

PROJECT	ORIGIN	ZONE	LEVEL	TYPE	ROLE	NO.#	REVISION
HCO	SEV	ZZ	00	DR	A	00515	P01

SUITABILITY DESCRIPTION (S3) Suitable for Comment

REVISION DESCRIPTION PLANNING

seven.

SEVENARCHITECTURE.CO.UK

Studios at :

Unit 1.3 Wauk Mill 51 Bengal St MANCHESTER M4 6LN t : 0161 236 5655	Clarendon House Victoria Avenue HARROGATE HG1 1JD t : 01423 709 807	Y Neuadd Llyrd Dolwyddelan CONWY LL25 0SJ t:01286 875120
---	---	--

Ground Floor Plan - Showing Demolition Works