




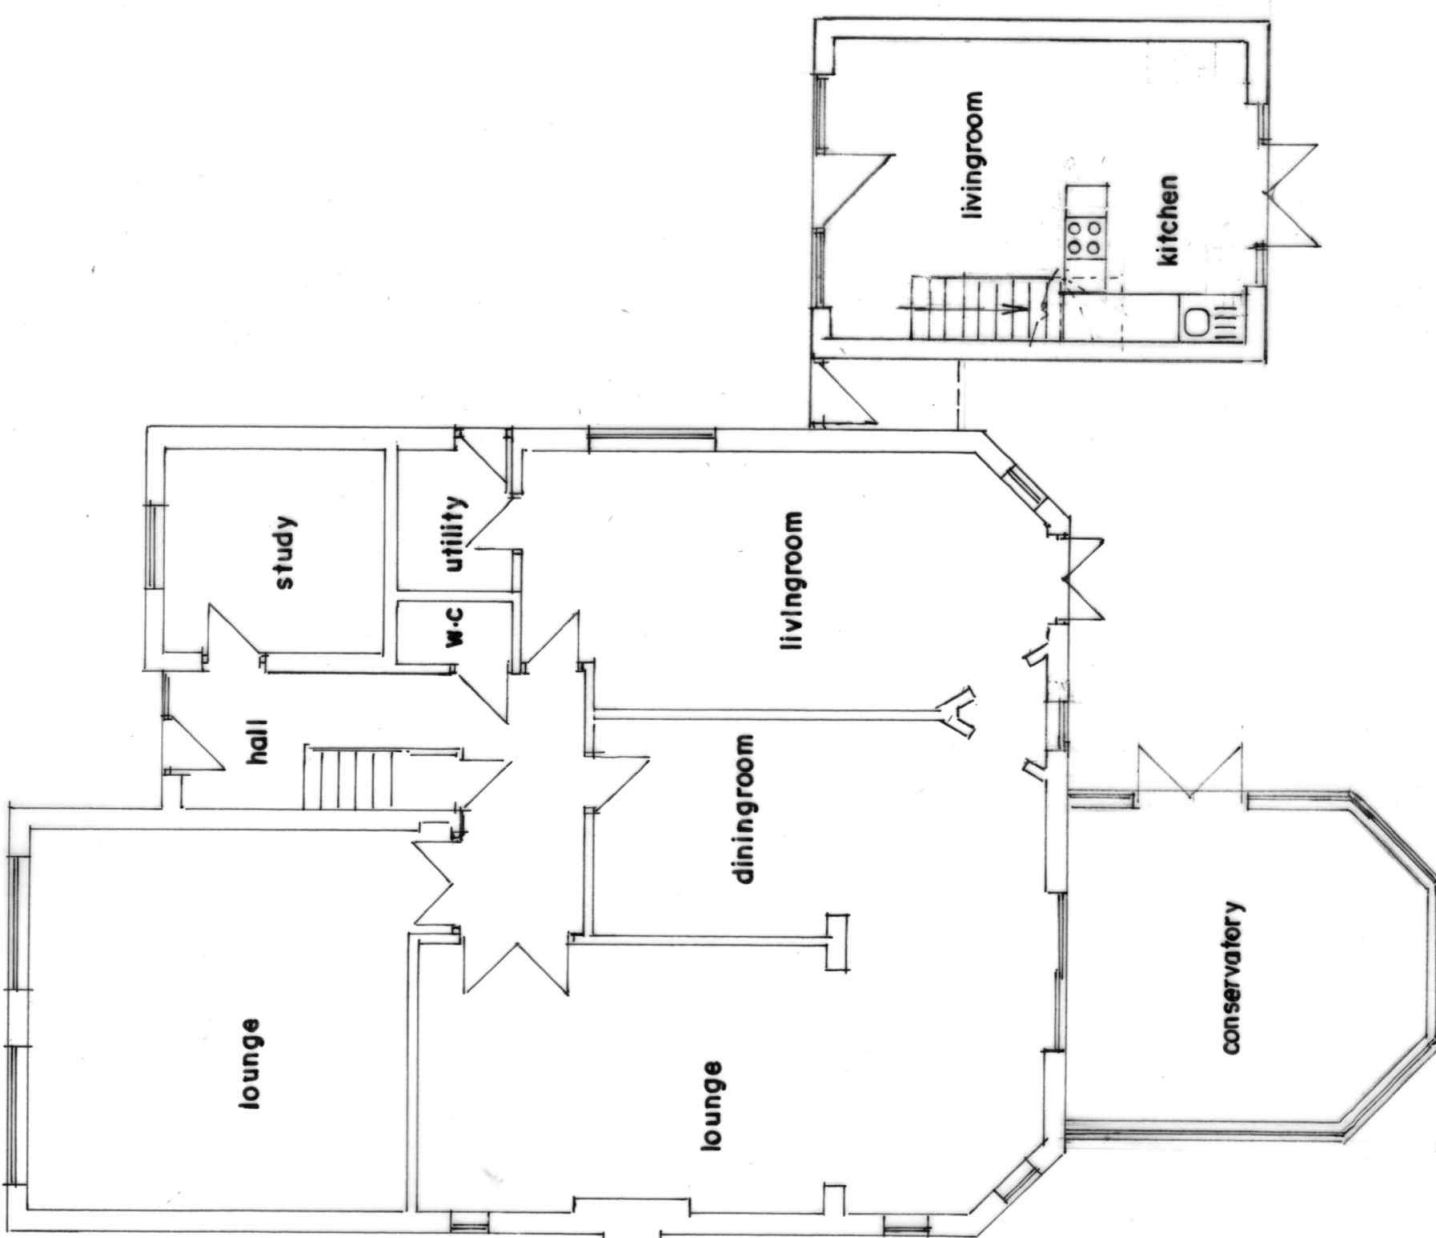


GROUND FLOOR PLAN
(PROPOSED)

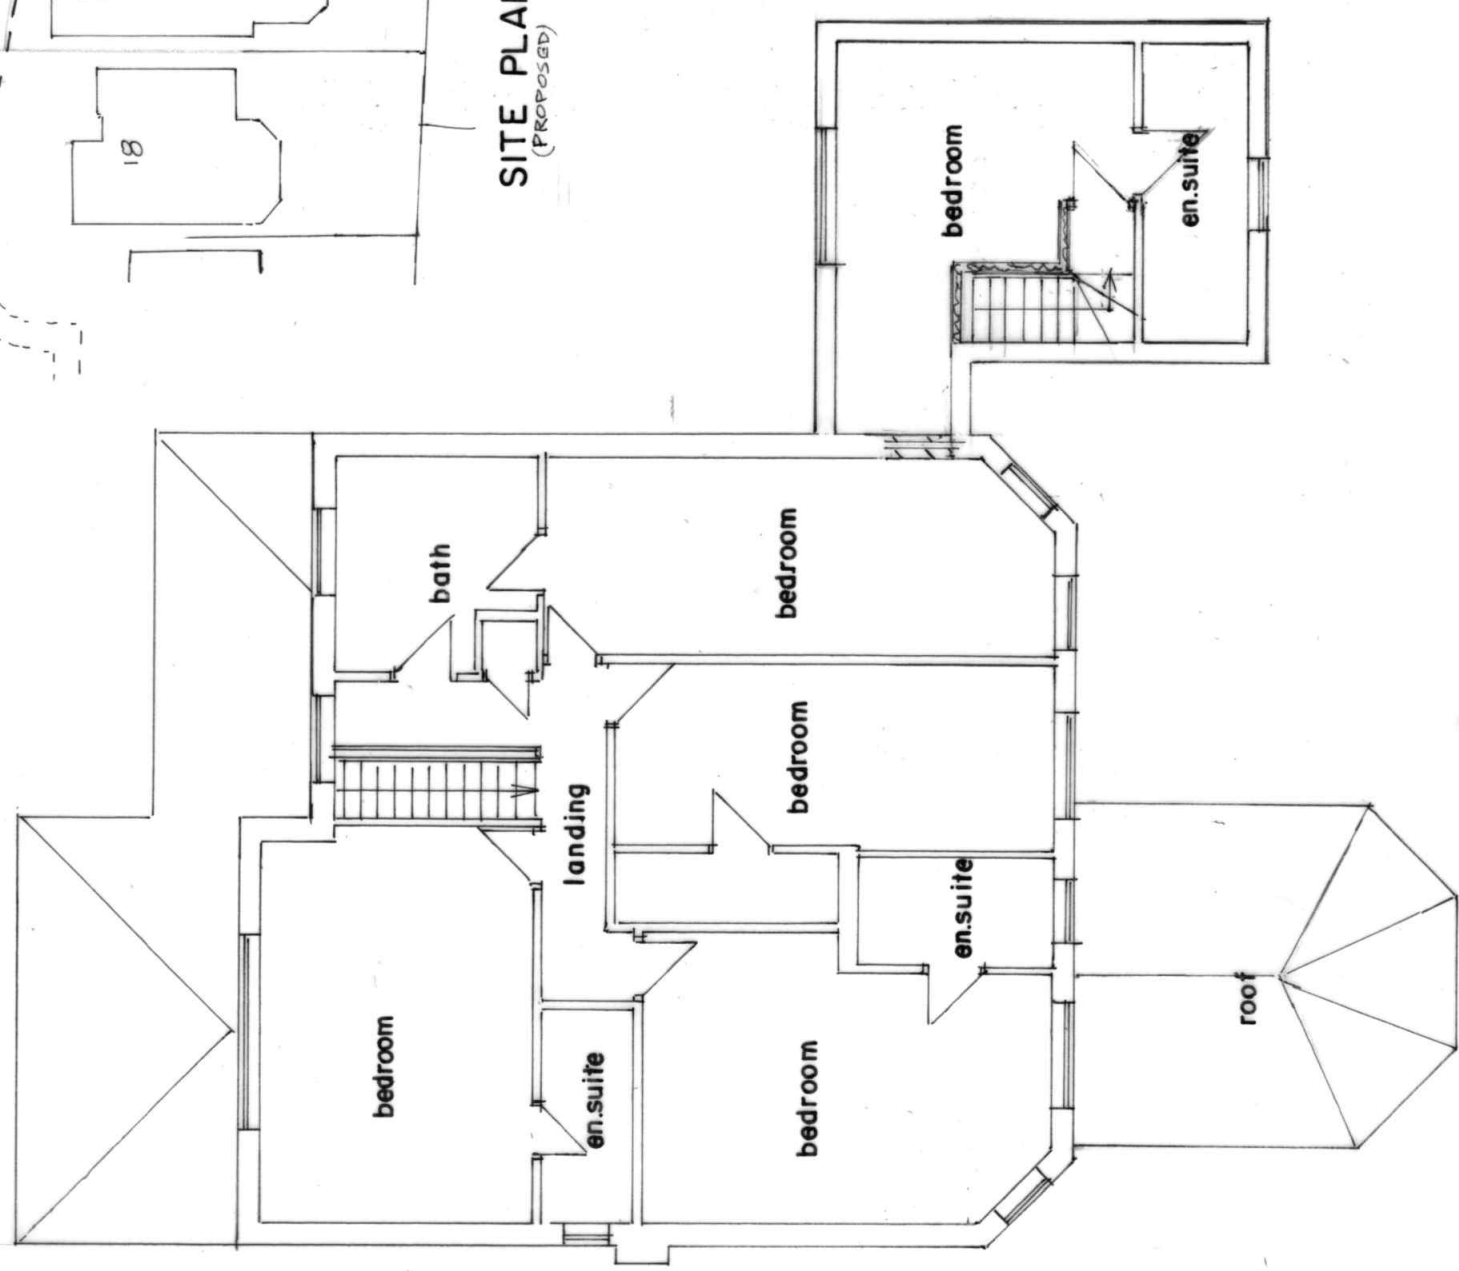

FIRST FLOOR PLAN
(PROPOSED)

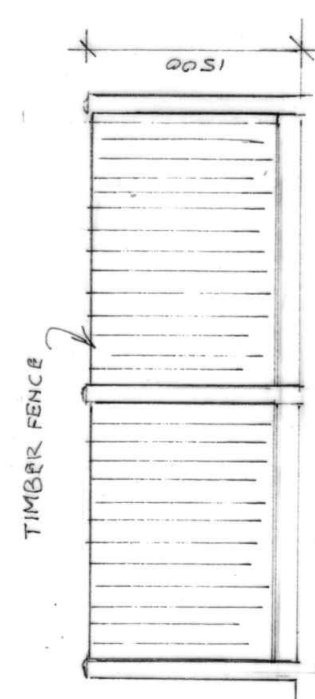

FENCE ELEVATION
SCALE 1:50

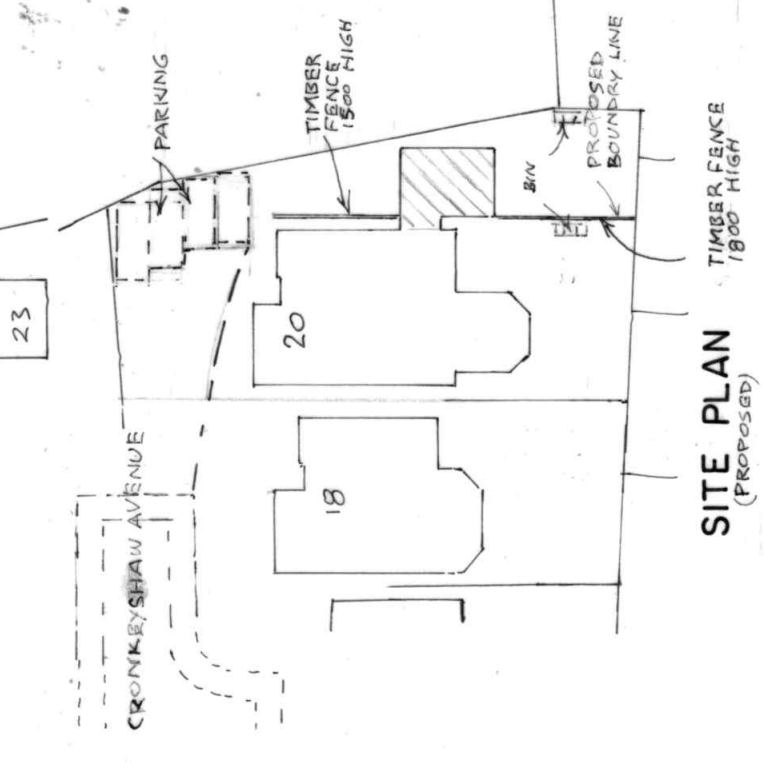

SITE PLAN
(PROPOSED)

BUILDING DESIGN SERVICES	
M. FAROOQ	
418 Bury Road Rochdale OL11 5EU.	
Tel: 01706 712231 Mob: 07967605763	
PROPOSED CHANGE OF USE FROM GARAGE AND FIRST FLOOR BEDROOM INTO SELF-CONTAINED FLAT AT 20 CRONKEYSHAW AVENUE ROCHDALE OL12 6SQ	
For: MR TANVIR HUSSAIN	2127/3
Plan	Scale 1:100