



AS EXISTING SITE PLAN

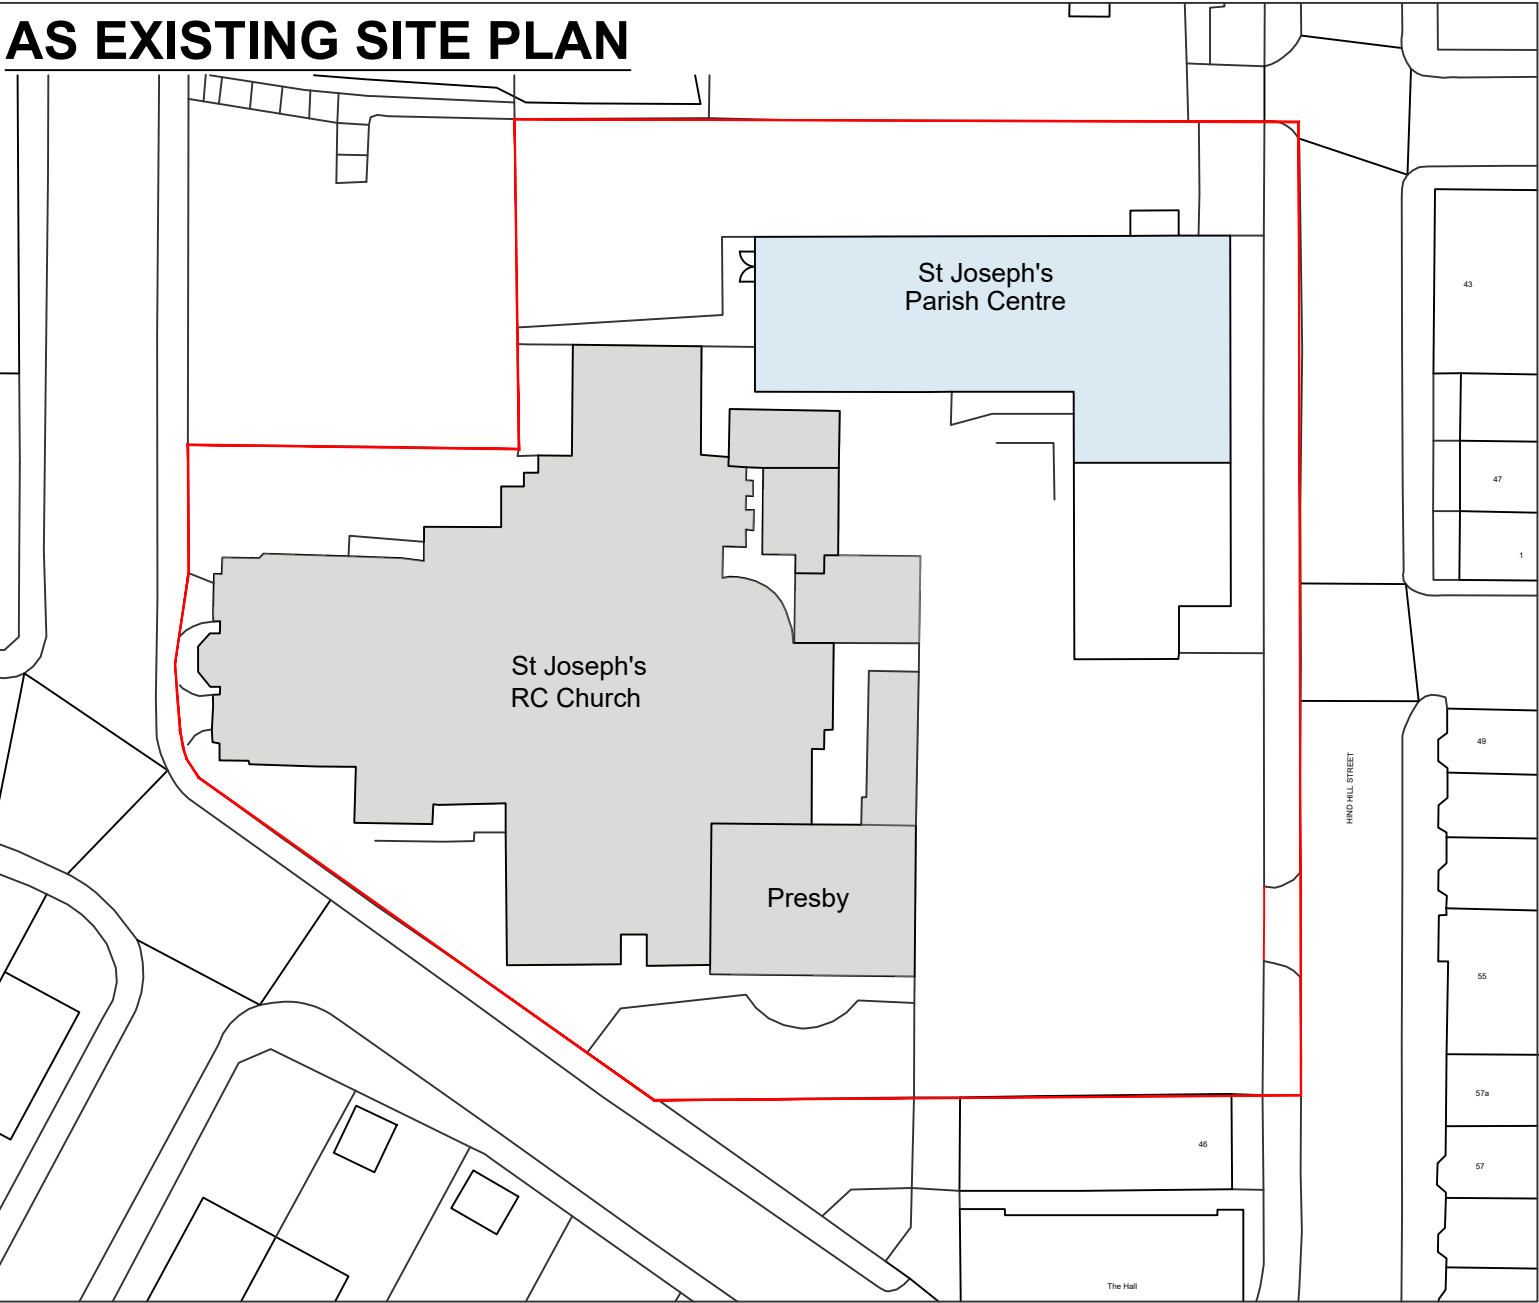


0 5 10 25
SCALE BAR 1:500

AS EXISTING ROOF PLAN 1:100

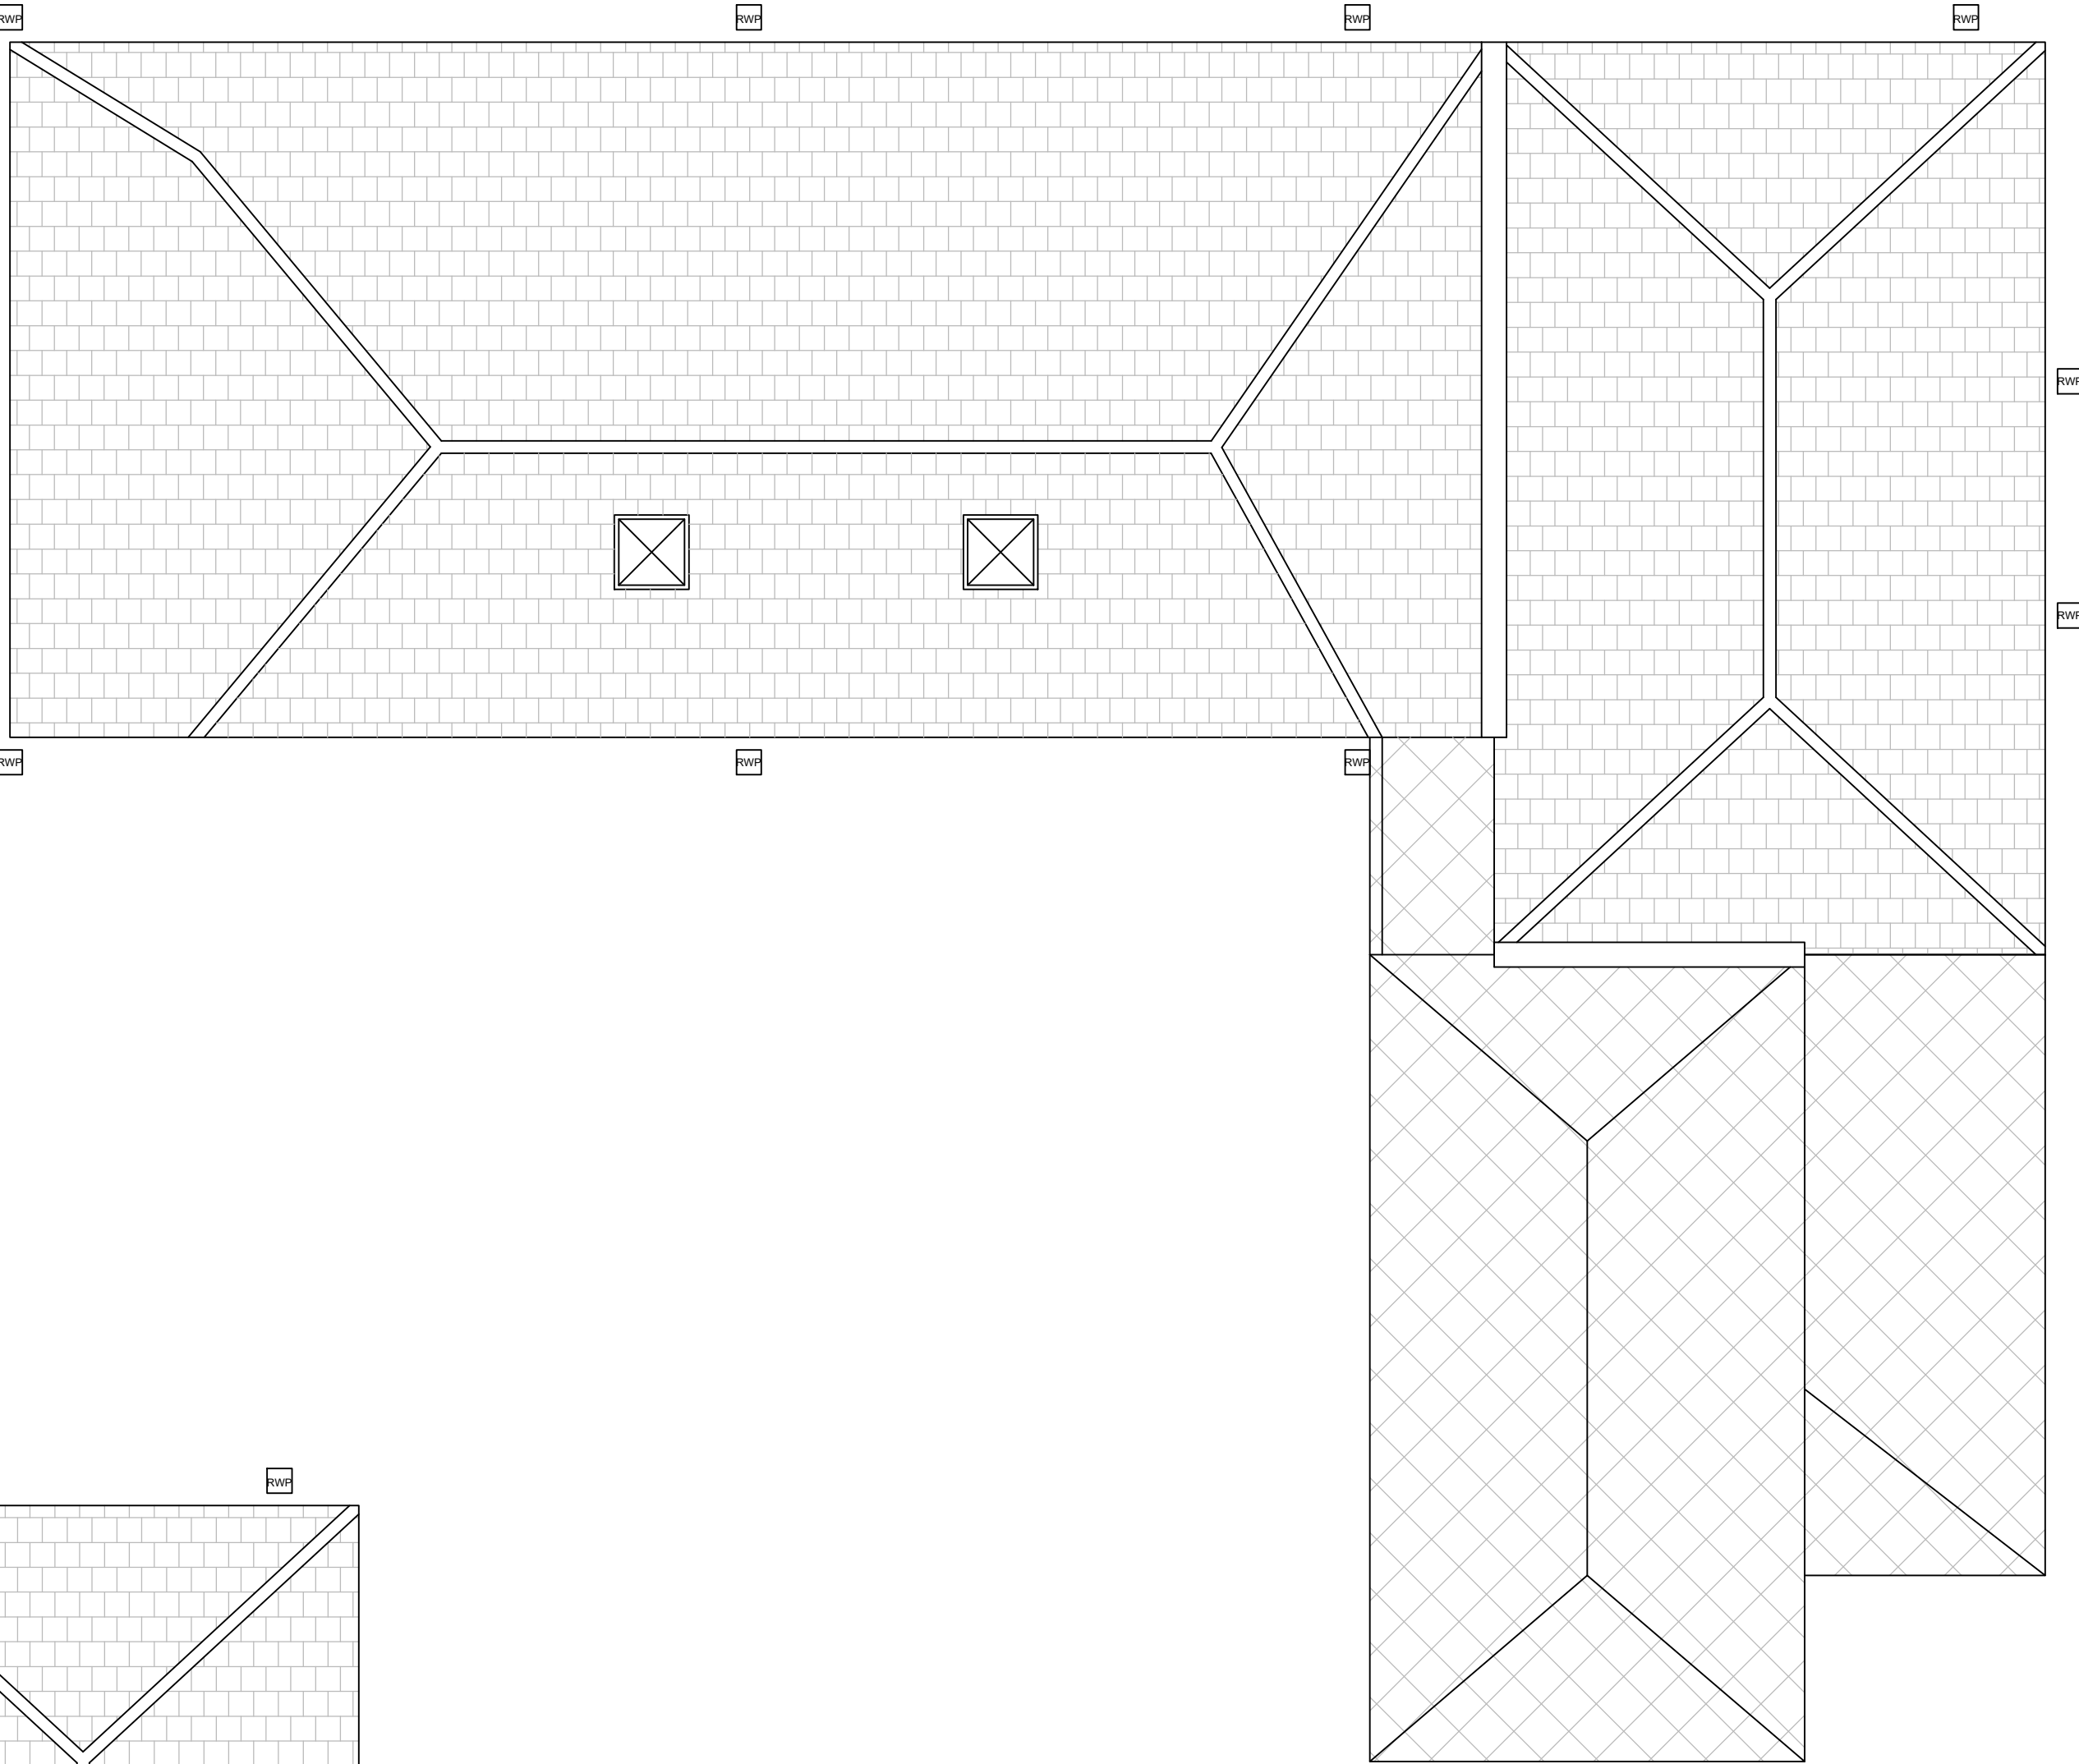


AS PROPOSED ROOF PLAN - SOLAR PANEL POSITION 1:100

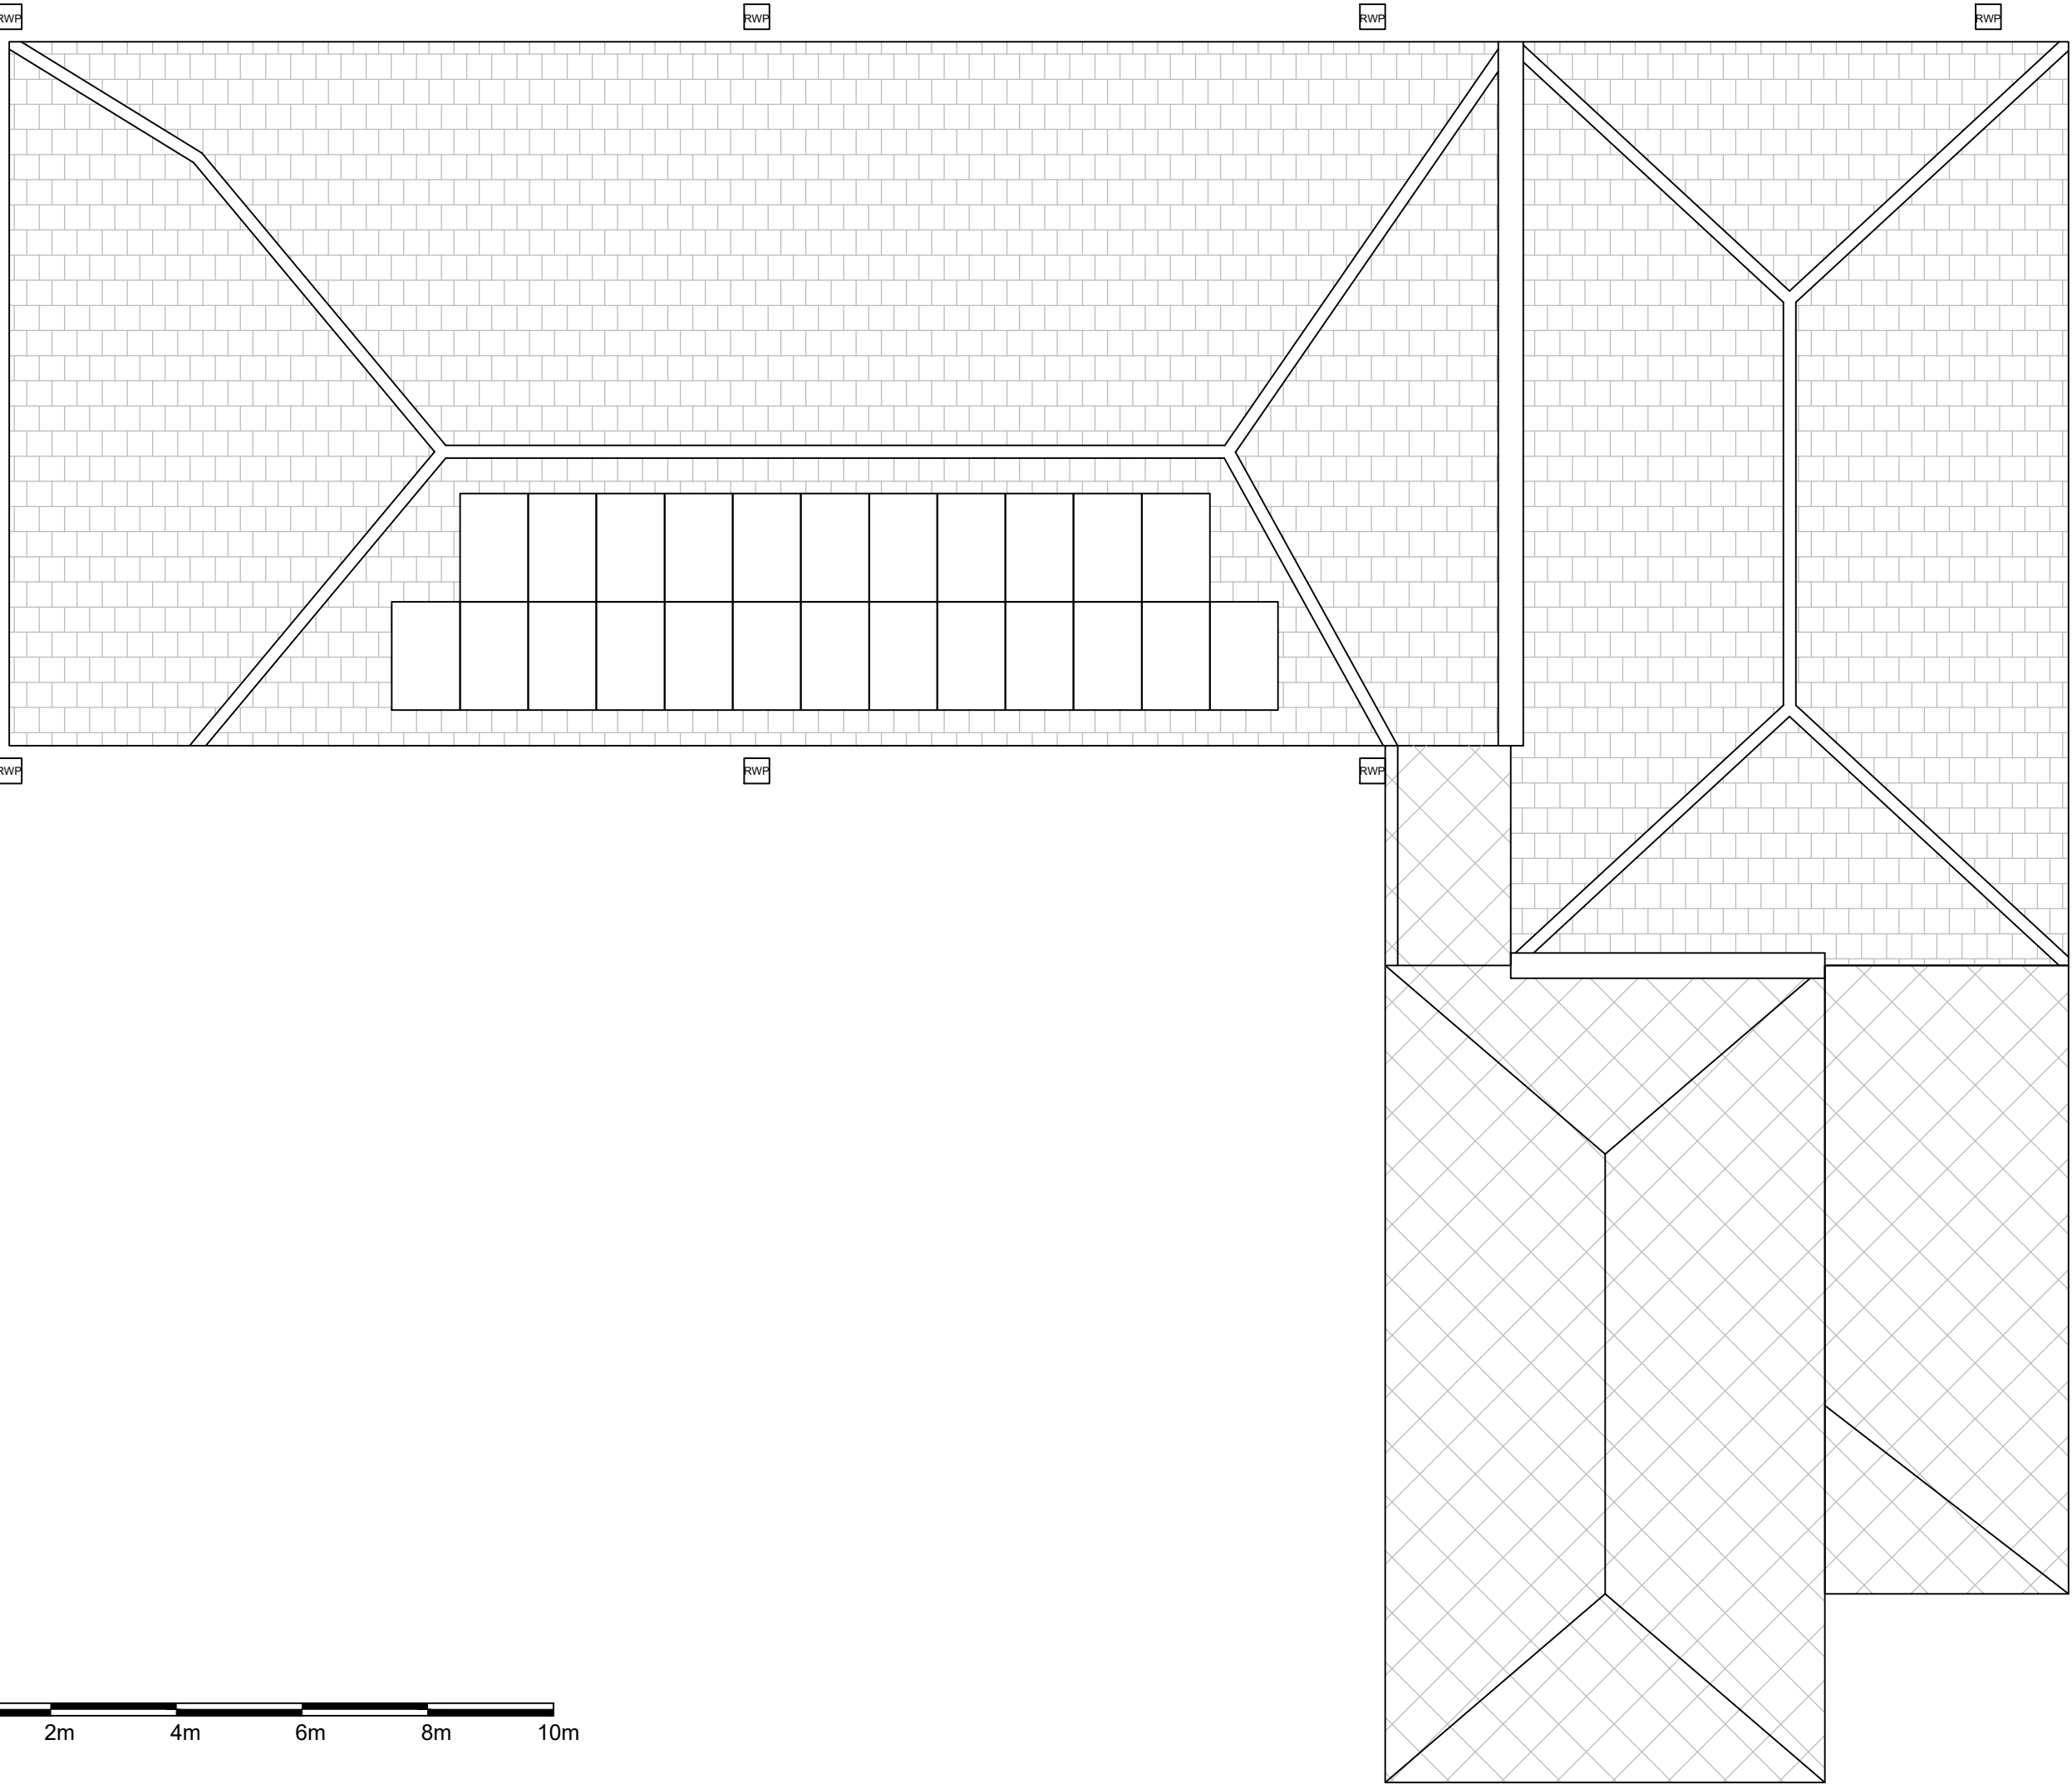

1:100
0 2m 4m 6m 8m 10m

SITE LOCATION PLAN - 1:1250

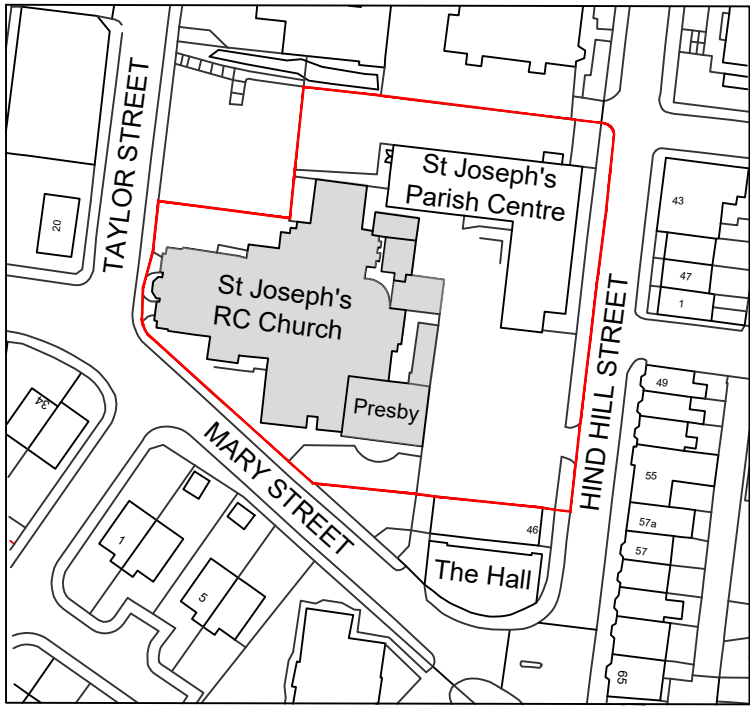

0 10 25 50
SCALE BAR 1:1250

Note:
Contractor is to verify all dimensions and levels on site prior to site works commencement. Under no circumstances are any dimensions or levels to be scaled from this drawing number for the purpose of manufacturing components. Contractor to report any discrepancies to the Designer.

REVISION		DESCRIPTION		DATE
--				
SCALE	AS NOTED		SIGNATURE	DATE
		DRAWN	MP	JUL 24
		CHECKED	MB	JUL 24
ORIGINAL SIZE	A1	APPROVED	MB	JUL 24
This drawing is copyright and may not be reproduced or made use of unless expressly agreed by M Bradbury Consulting Ltd				
CLIENT				
Our Lady & St. Joseph Parish St. Joseph's Preschool Nursery Hind Hill Street Heywood OL10 1AQ				
PROJECT				
SOLAR PANEL WORKS				
 Bradbury CONSULTING CHARTERED SURVEYORS 59 Wilmslow Road, Handforth, Cheshire, SK9 3EN WEB: www.bradbury-consulting.co.uk TEL: 01625 522 209				
TITLE				
AS PROPOSED SOLAR PANEL INSTALLATION				
JOB NUMBER		2023.048		
DRAWING NUMBER		2023.048.PL01		