




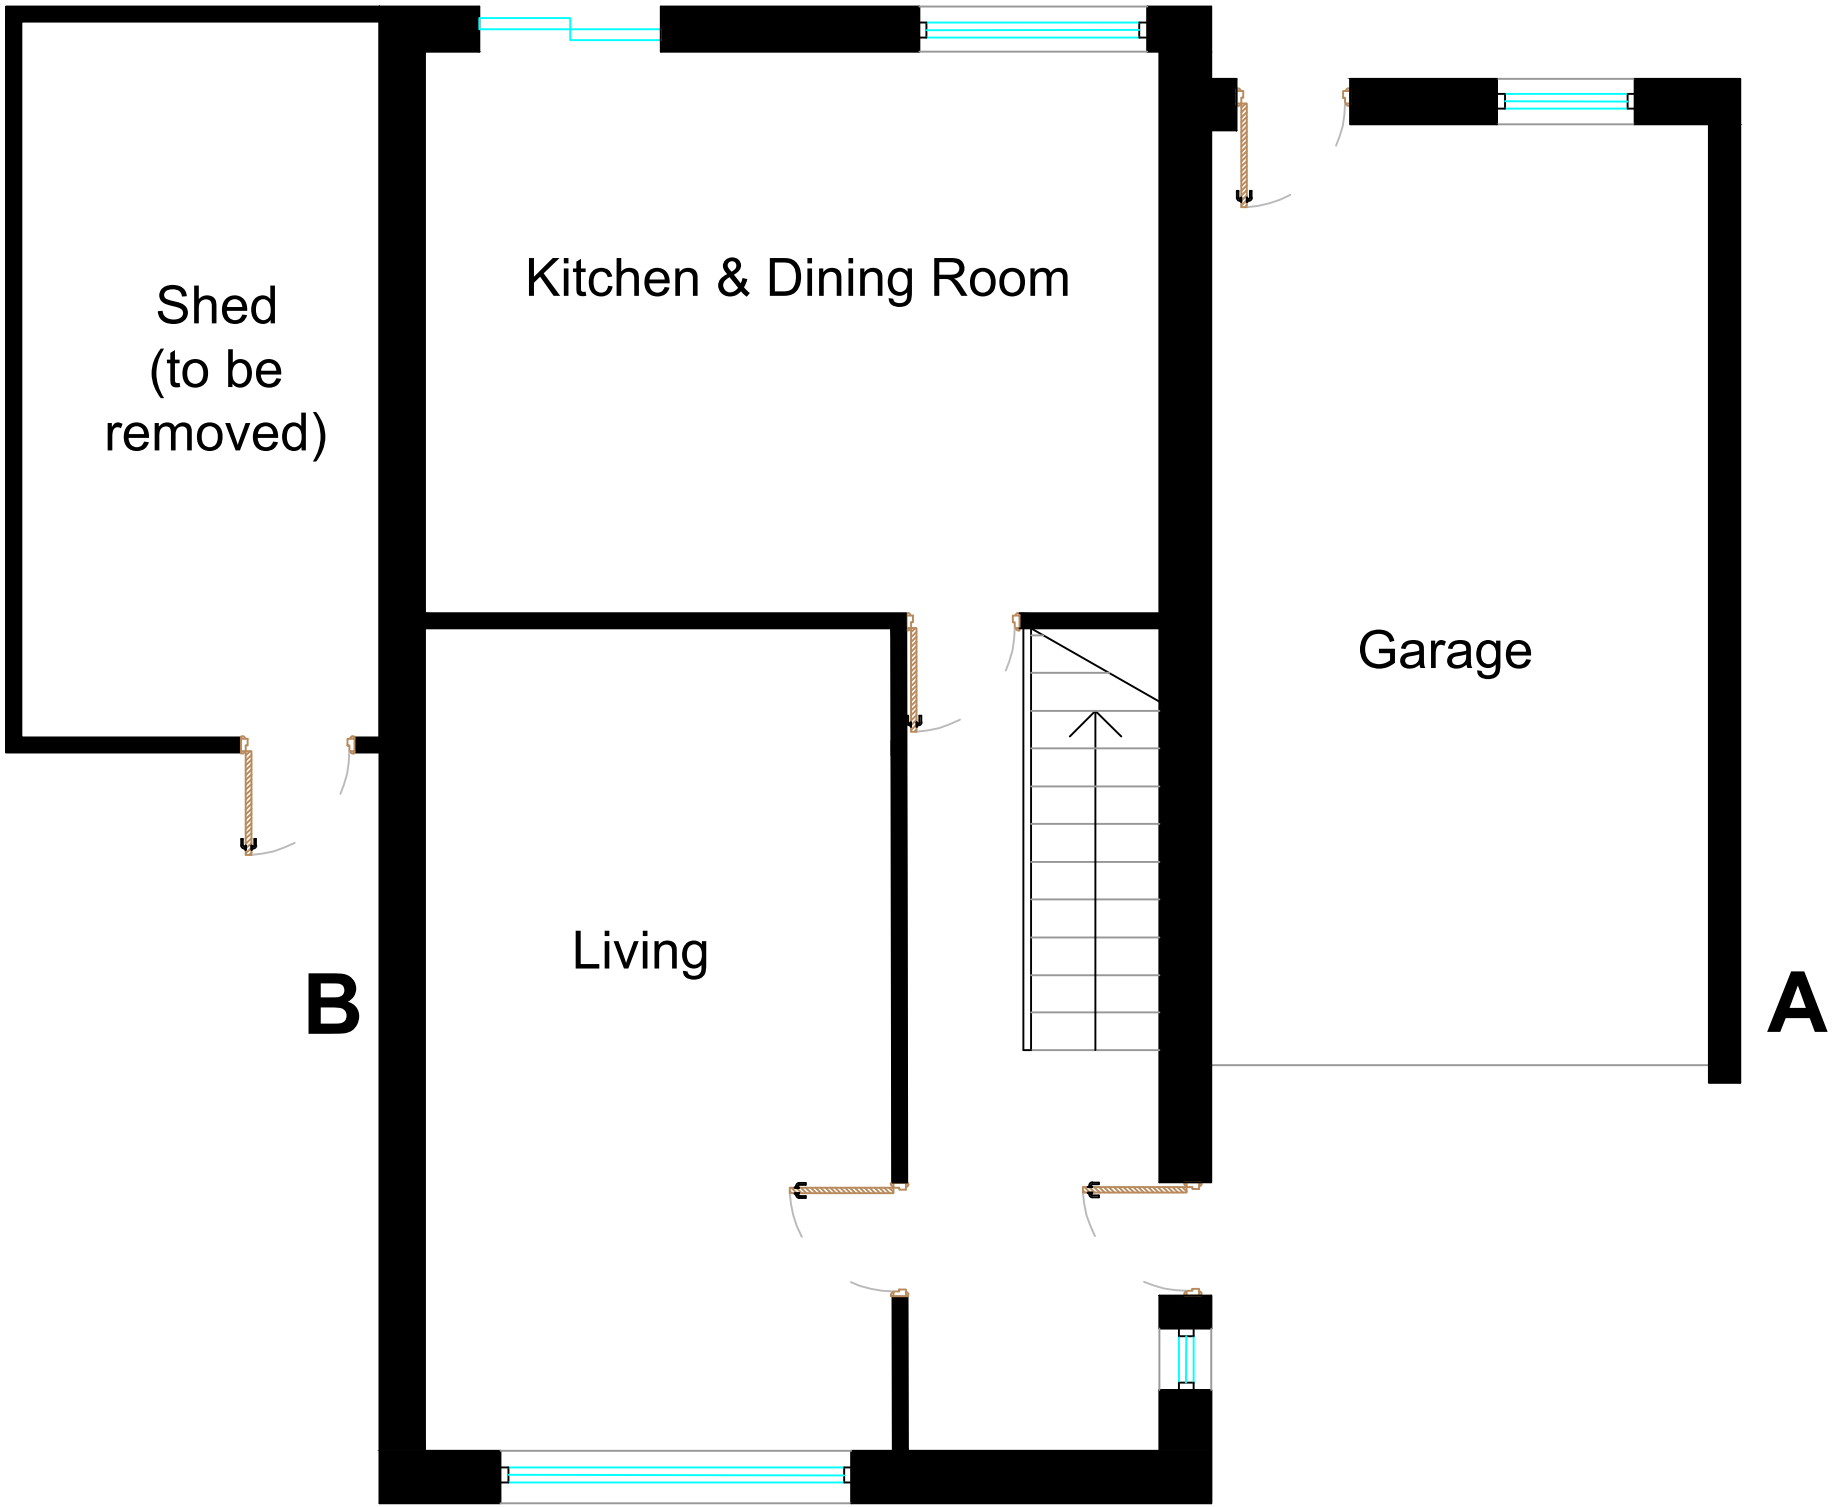


EXISTING GROUND FLOOR PLAN  
1:50 @ A1

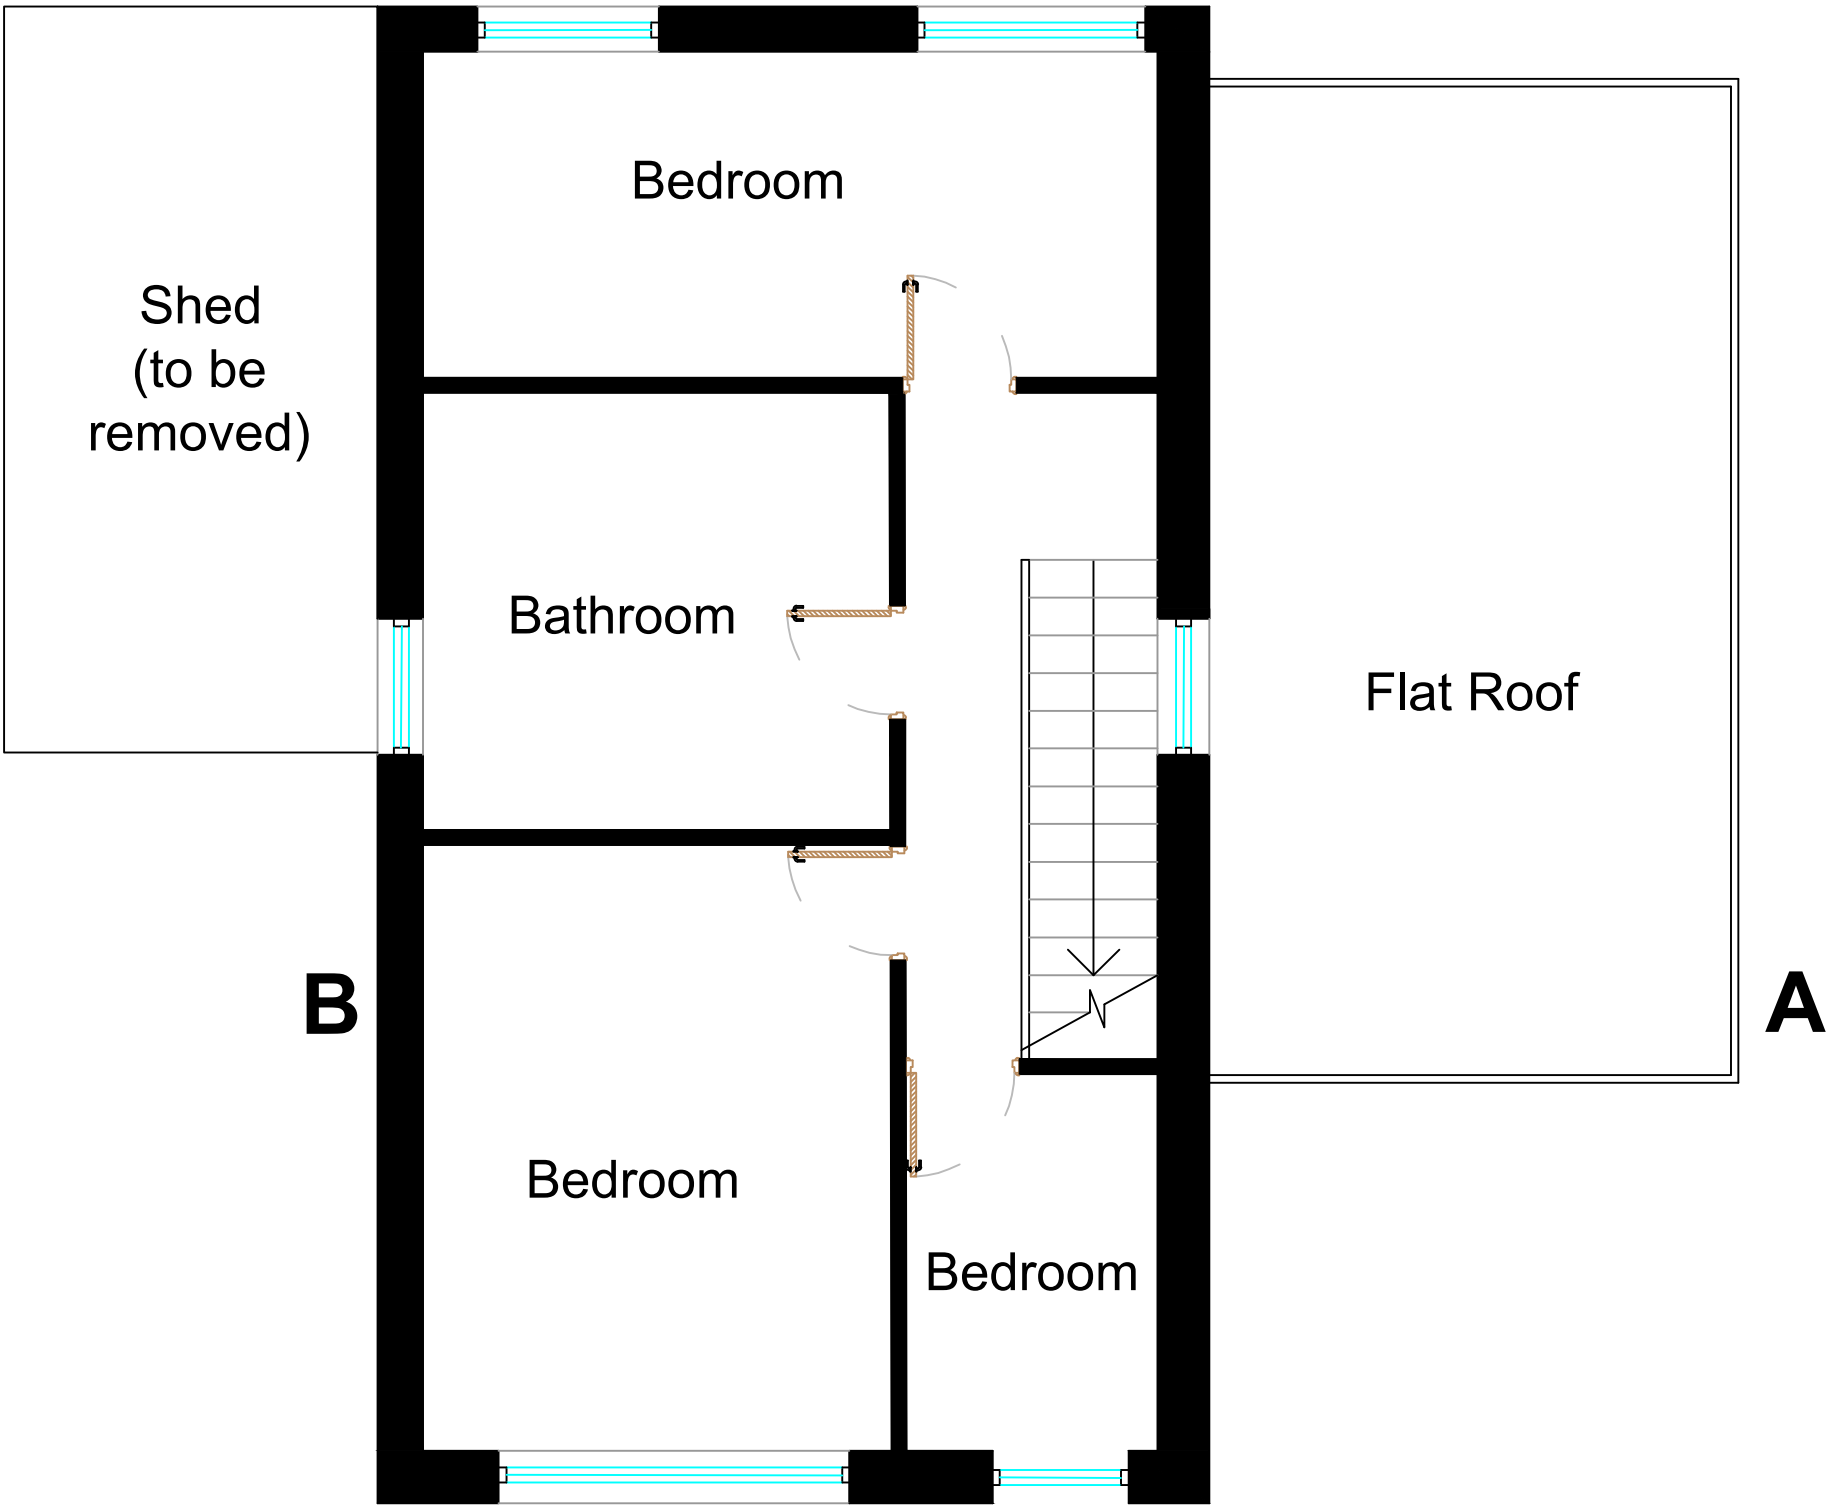

EXISTING FIRST FLOOR PLAN  
1:50 @ A1

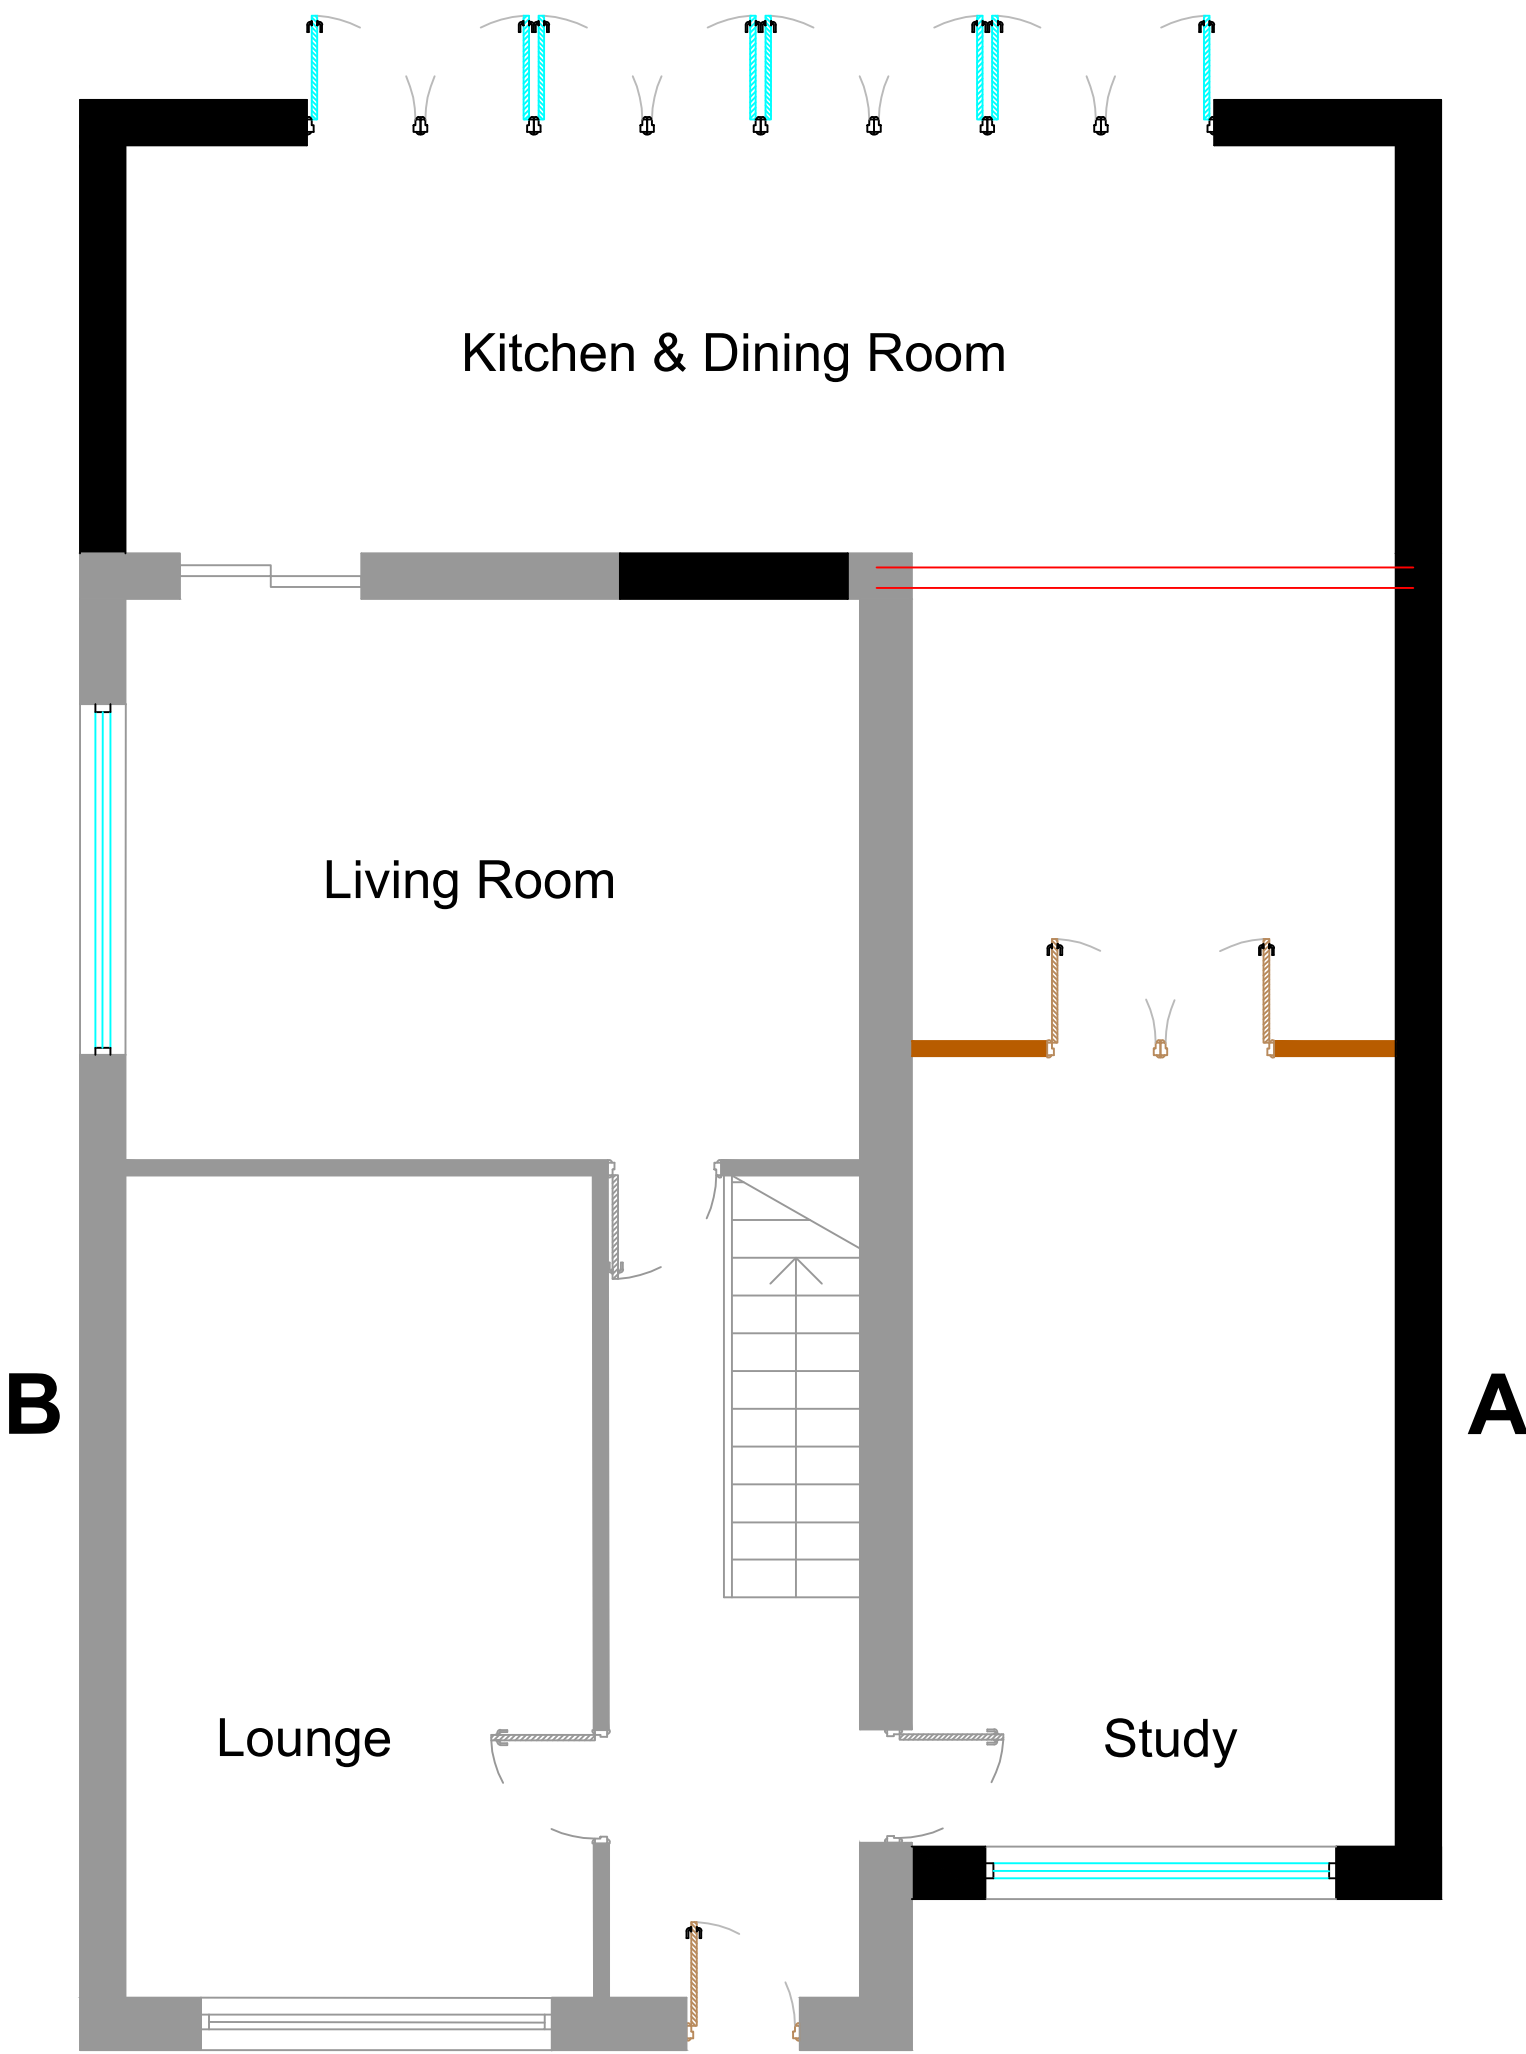

PROPOSED GROUND FLOOR PLAN  
1:50 @ A1

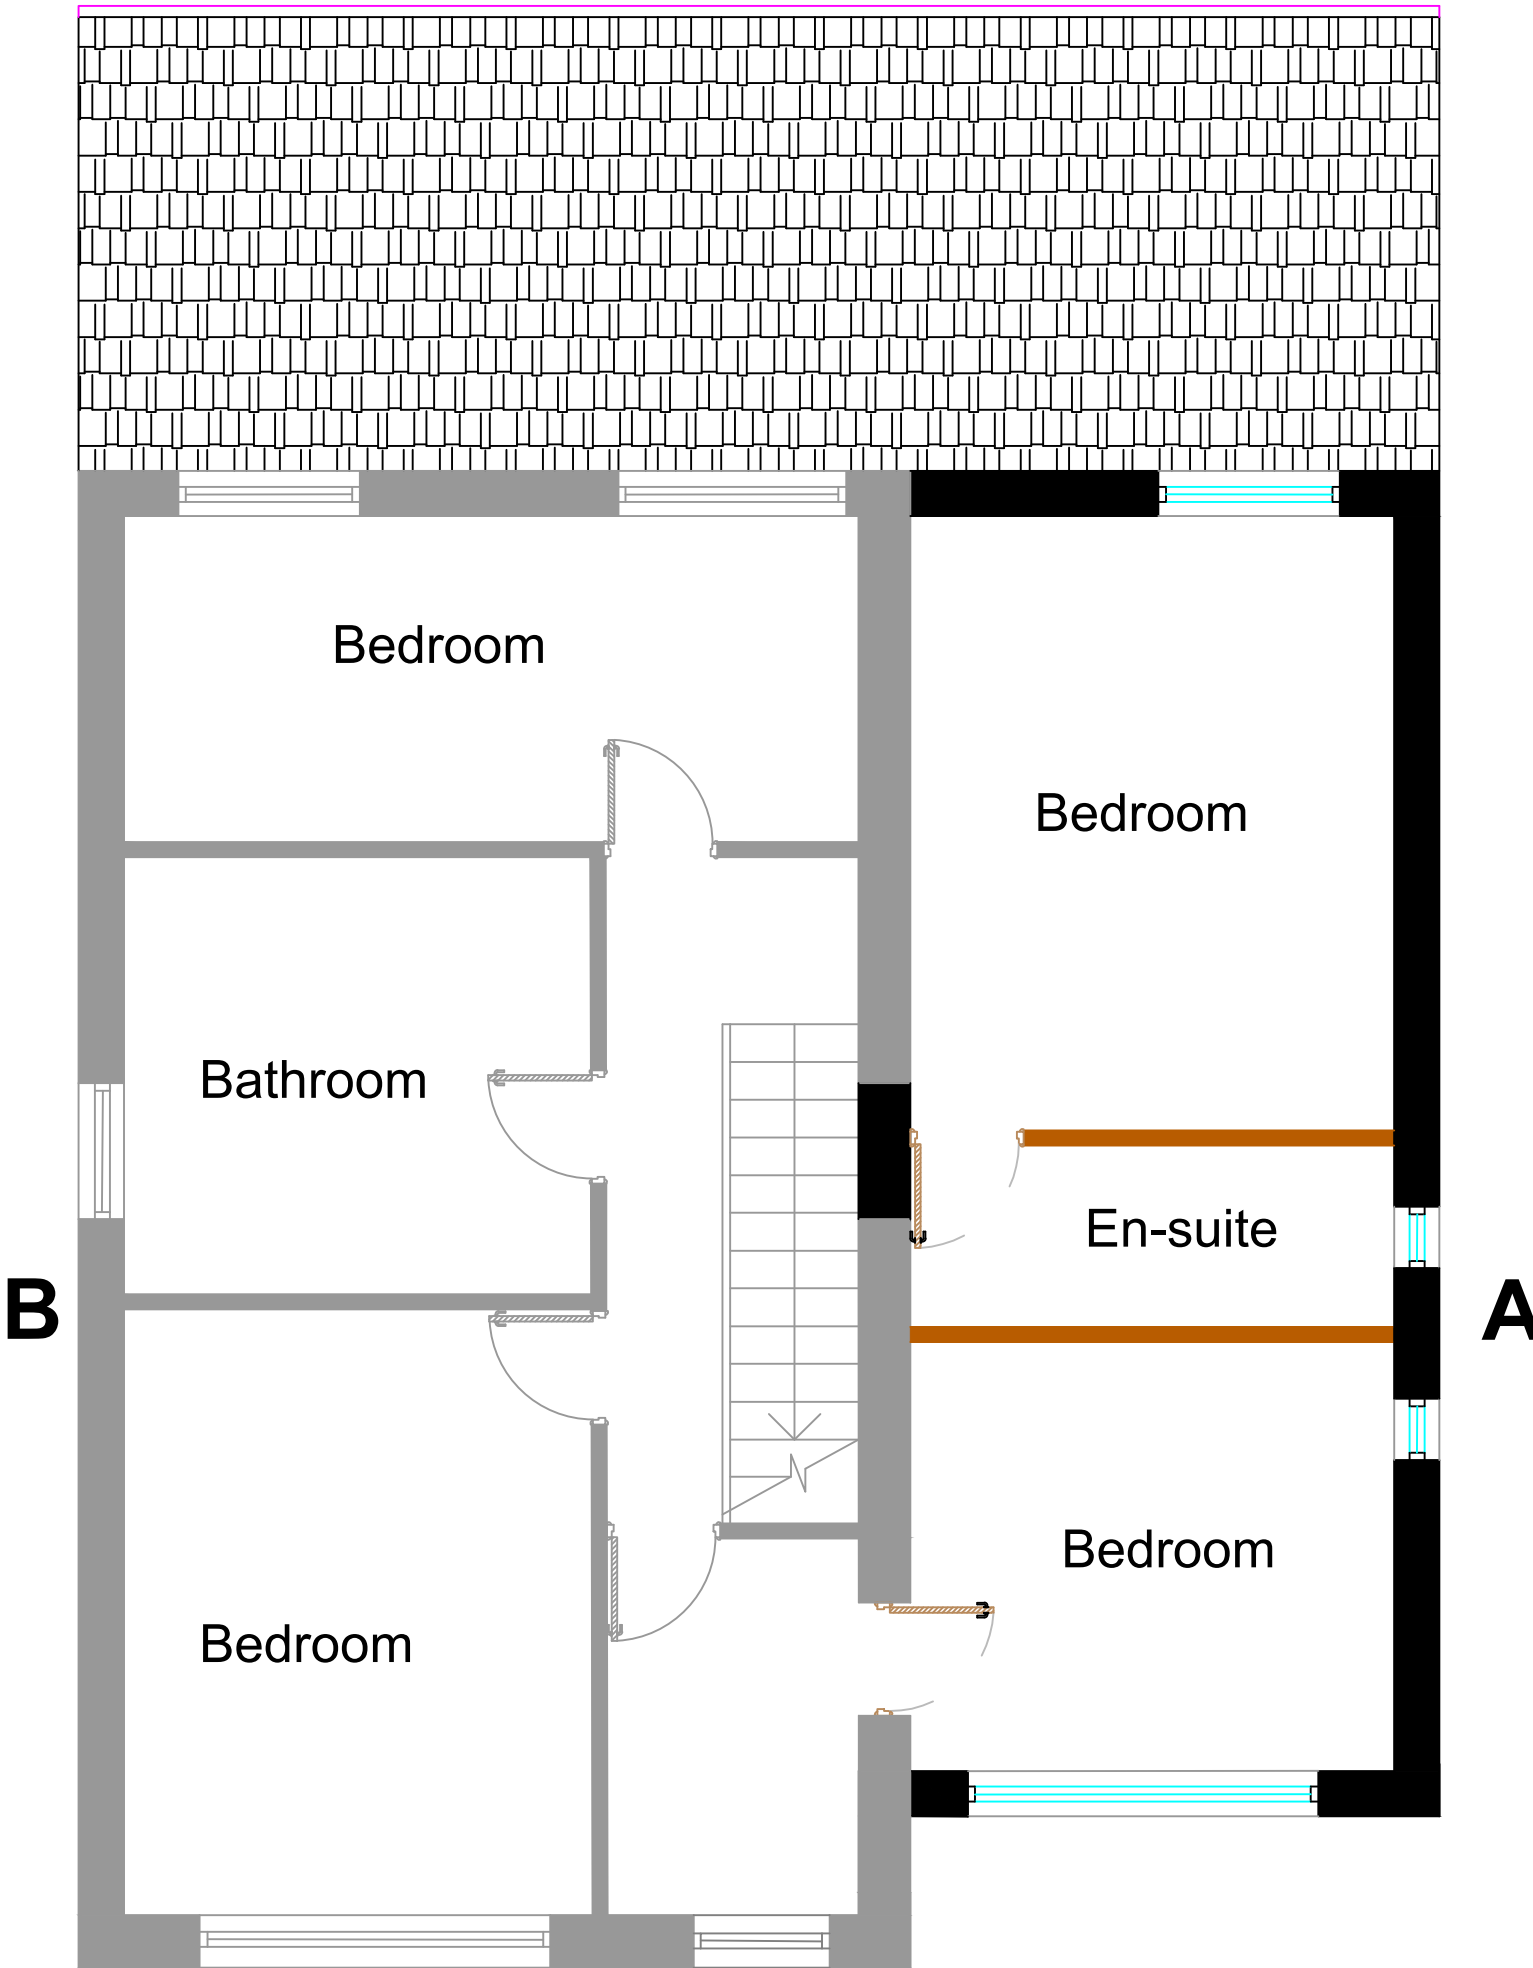

PROPOSED FIRST FLOOR PLAN  
1:50 @ A1

**NU-FIT**  
ARCHITECTURAL DESIGN LTD

NOTE TO CONTRACTOR: DO NOT SCALE FROM THIS DRAWING

Client  
**1 PATTISON CLOSE, ROCHDALE**  
Project  
**TWO STOREY SIDE & SINGLE STOREY  
REAR EXTENSION incl DEMOLITION OF  
EXISTING GARAGE**  
Title

| EXISTING & PROPOSED PLANS |      |                     |           |
|---------------------------|------|---------------------|-----------|
| Drawn by                  | Date | Purpose of issue    | Scale     |
|                           | Dec. | PLANNING.           | 1:50 @ A1 |
| Checked by                | Date | Drawing No.         |           |
| Approved by               | Date | PLANNING/26158192-A |           |