


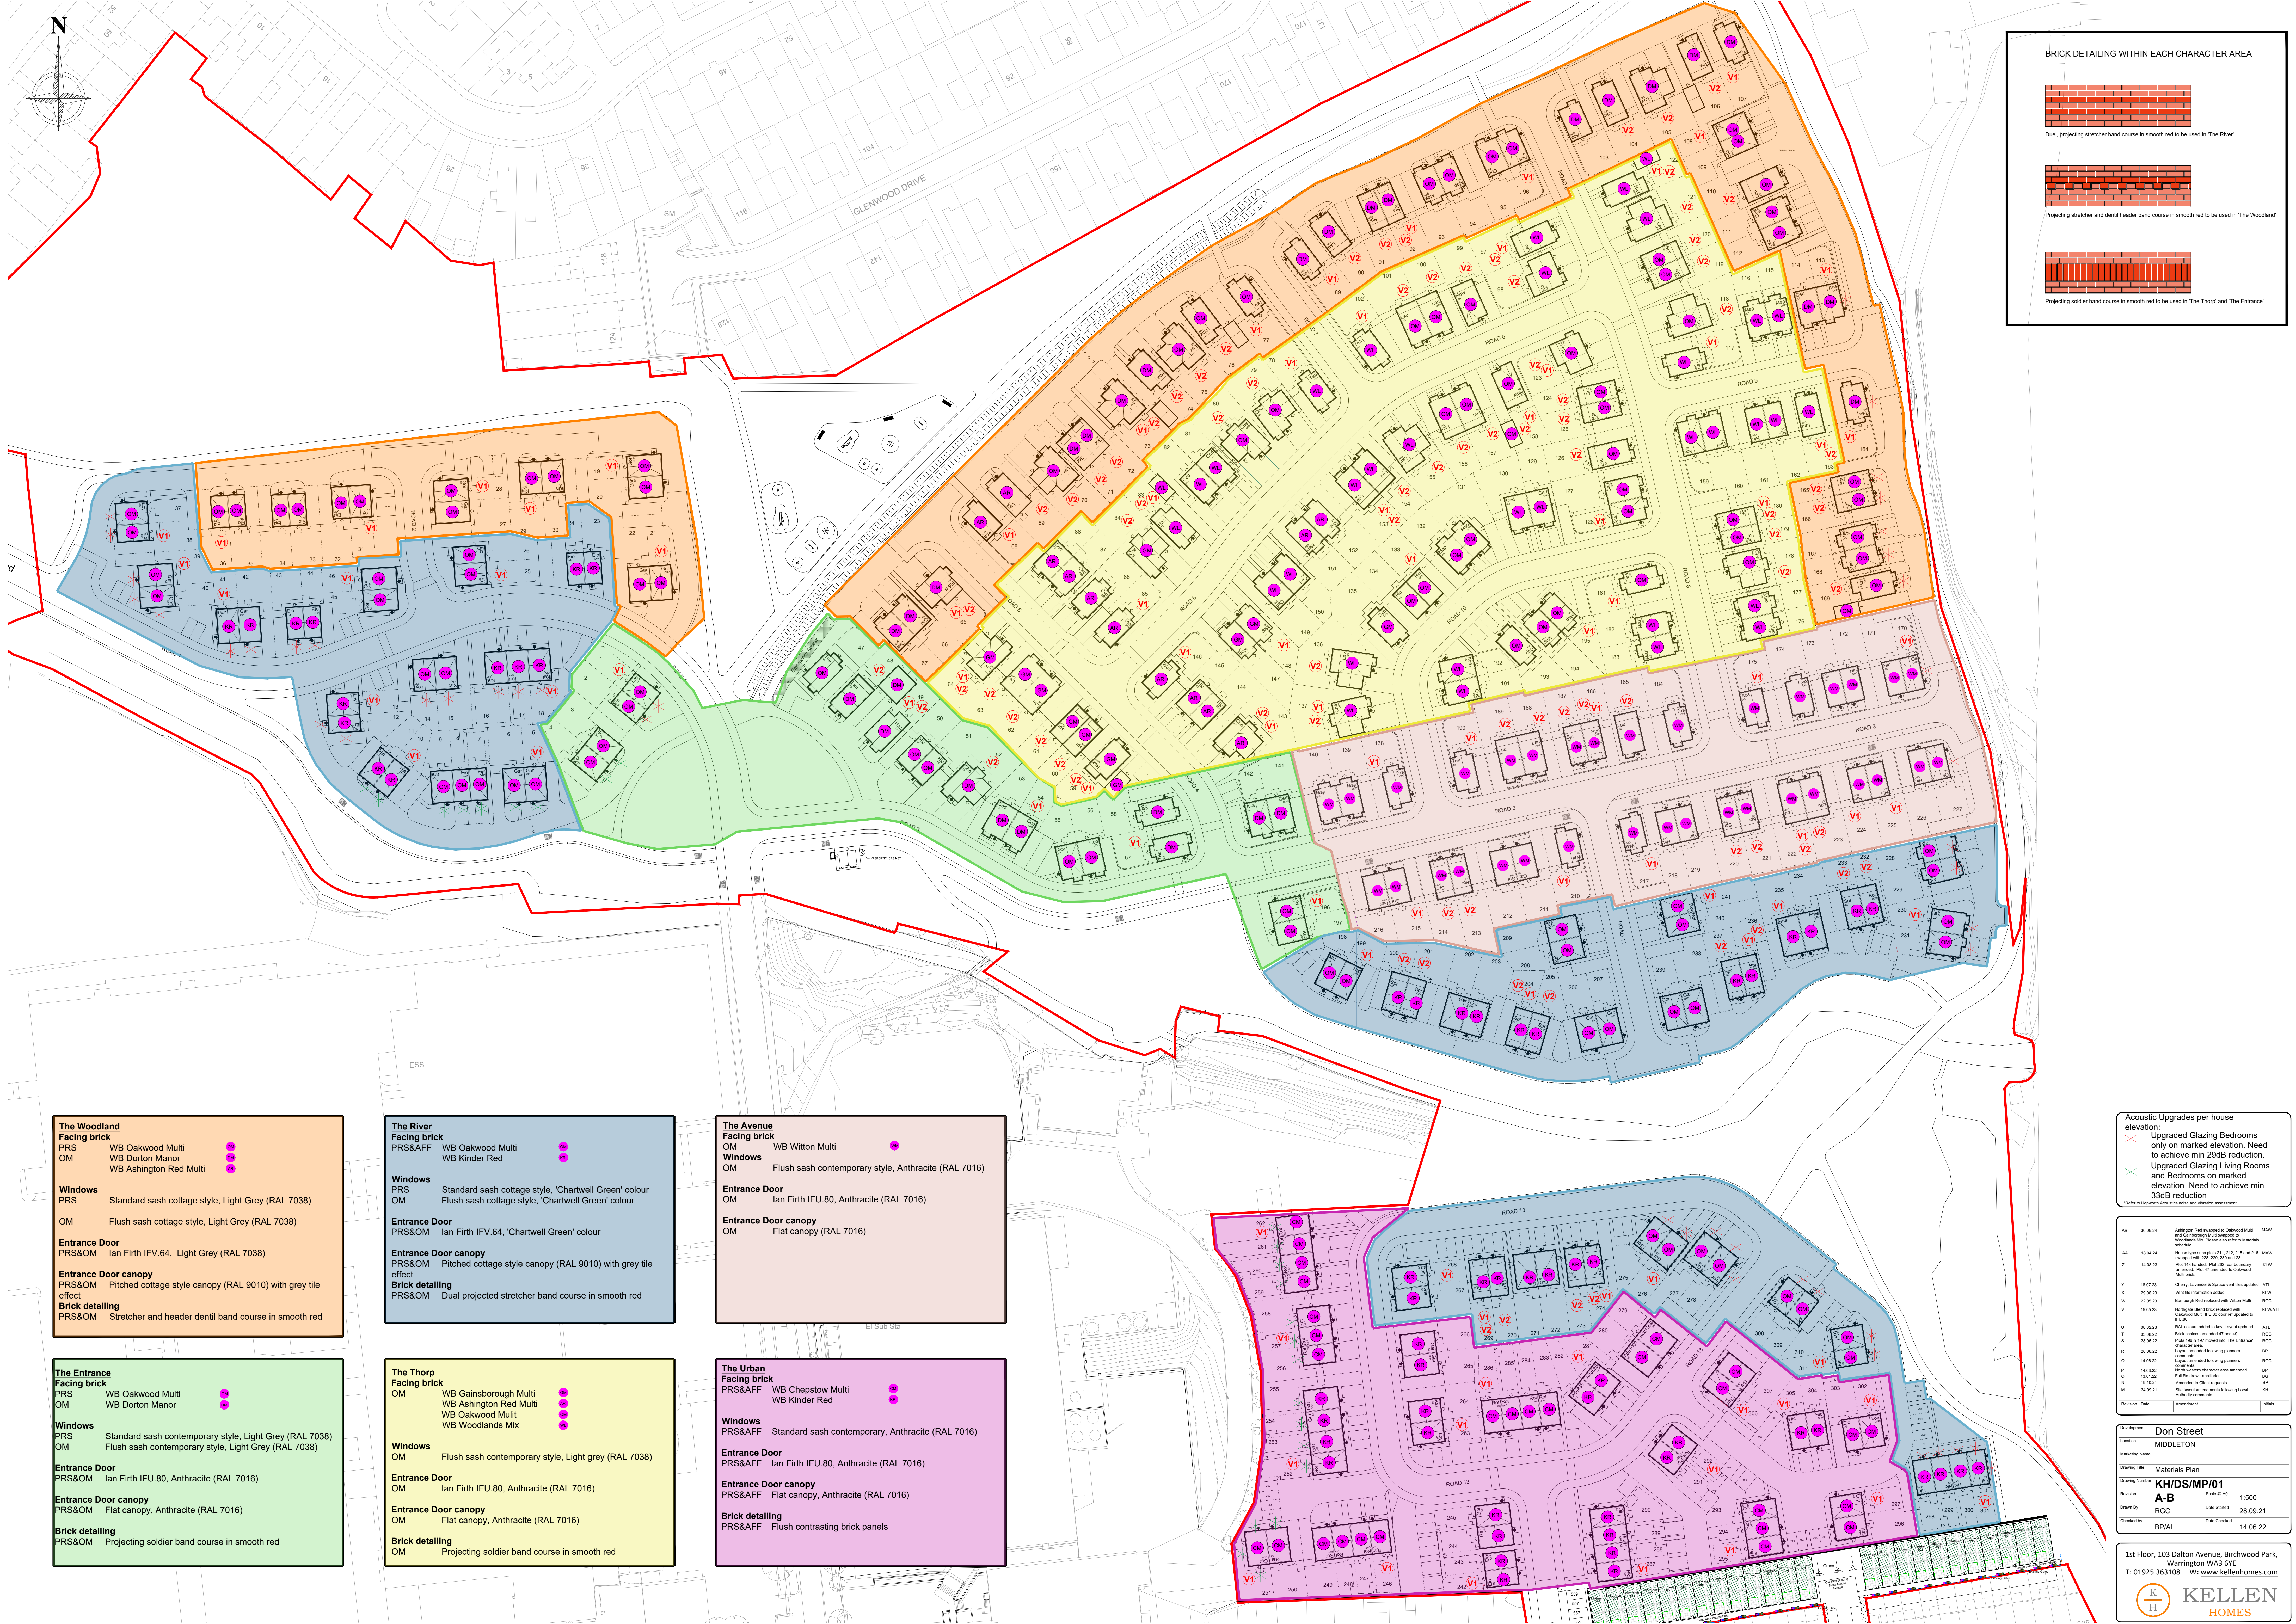

BRICK DETAILING WITHIN EACH CHARACTER AREA

Dual, projecting stretcher band course in smooth red to be used in 'The River'

Projecting stretcher and dentil header band course in smooth red to be used in 'The Woodland'

Projecting soldier band course in smooth red to be used in 'The Thorp' and 'The Entrance'

The Woodland
Facing brick
PRS WB Oakwood Multi
OM WB Dorton Manor
WB Ashington Red Multi

Windows
PRS Standard sash cottage style, Light Grey (RAL 7038)
OM Flush sash cottage style, Light Grey (RAL 7038)

Entrance Door
PRS&OM Ian Firth IFV.64, Light Grey (RAL 7038)

Entrance Door canopy
PRS&OM Pitched cottage style canopy (RAL 9010) with grey tile effect

Brick detailing
PRS&OM Stretcher and header dentil band course in smooth red

The River
Facing brick
PRS&AFF WB Oakwood Multi
WB Kinder Red

Windows
PRS Standard sash cottage style, 'Chartwell Green' colour
OM Flush sash cottage style, 'Chartwell Green' colour

Entrance Door
PRS&OM Ian Firth IFV.64, 'Chartwell Green' colour

Entrance Door canopy
PRS&OM Pitched cottage style canopy (RAL 9010) with grey tile effect

Brick detailing
PRS&OM Dual projected stretcher band course in smooth red

The Avenue
Facing brick
OM WB Witton Multi

Windows
OM Flush sash contemporary style, Anthracite (RAL 7016)

Entrance Door
OM Ian Firth IFU.80, Anthracite (RAL 7016)

Entrance Door canopy
OM Flat canopy (RAL 7016)

The Entrance
Facing brick
PRS WB Oakwood Multi
OM WB Dorton Manor

Windows
PRS Standard sash contemporary style, Light Grey (RAL 7038)
OM Flush sash contemporary style, Light Grey (RAL 7038)

Entrance Door
PRS&OM Ian Firth IFU.80, Anthracite (RAL 7016)

Entrance Door canopy
PRS&OM Flat canopy, Anthracite (RAL 7016)

Brick detailing
PRS&OM Projecting soldier band course in smooth red

The Thorp
Facing brick
OM WB Gainsborough Multi
WB Ashington Red Multi
WB Oakwood Multi
WB Woodlands Mix

Windows
OM Flush sash contemporary style, Light grey (RAL 7038)

Entrance Door
OM Ian Firth IFU.80, Anthracite (RAL 7016)

Entrance Door canopy
OM Flat canopy, Anthracite (RAL 7016)

Brick detailing
OM Projecting soldier band course in smooth red

The Urban
Facing brick
PRS&AFF WB Chepstow Multi
WB Kinder Red

Windows
PRS&AFF Standard sash contemporary, Anthracite (RAL 7016)

Entrance Door
PRS&AFF Ian Firth IFU.80, Anthracite (RAL 7016)

Entrance Door canopy
PRS&AFF Flat canopy, Anthracite (RAL 7016)

Brick detailing
PRS&AFF Flush contrasting brick panels

Acoustic Upgrades per house elevation:
Upgraded Glazing Bedrooms only on marked elevation. Need to achieve min 29dB reduction.
Upgraded Glazing Living Rooms and Bedrooms on marked elevation. Need to achieve min 33dB reduction.
*Refer to separate Acoustic noise and vibration assessment

AS	30.09.24	Amendments to Oakwood Multi and Gainsborough Multi to include WB Kinder Red. Please also refer to Materials schedule.	MAW
AA	18.04.24	Final sign with 200, 211, 212, 213,1000.	MAW
Z	14.08.23	Final sign with 200, 211, 212, 213,1000.	KRW
Y	18.07.23	Cherry, Lavender & Spice vent lines updated	ATL
X	28.06.23	Vent line information added	KLV
W	22.05.23	Barangaroo flat roofline with Wilson Mull	RGC
V	15.05.23	Northgate Blackstock replaced with Oakwood Multi. To be used in updated to IFU 80	KLWATL
U	08.02.23	Flat roofline added to key layout updated	ATL
T	03.08.22	Black chosen amended 47 and 48	RGC
S	28.06.22	Final 180° view plan 'The Entrance' character area	RGC
R	24.06.22	Local amended following planners comments	BP
Q	14.06.22	Local amended following planners comments	RGC
P	14.05.22	North western character area amended	BP
O	03.05.22	Final floor plan - amended	RGC
N	18.02.21	Amended to Client requests	BP
M	24.09.21	Site Name amendments following Local Authority comments	KH
Revision	Date	Amendment	KRW

Development	Don Street
Location	MIDDLETON
Marking Name	
Drawing Title	Materials Plan
Drawing Number	KH/DS/MP/01
Revision	A-B
Drawn By	RGC
Checked by	BP/AL
Date	28.09.21
Date Checked	14.06.22

1st Floor, 103 Dalton Avenue, Birchwood Park, Warrington WA5 6VE
T: 01925 363108 W: www.kellenhomes.com

