



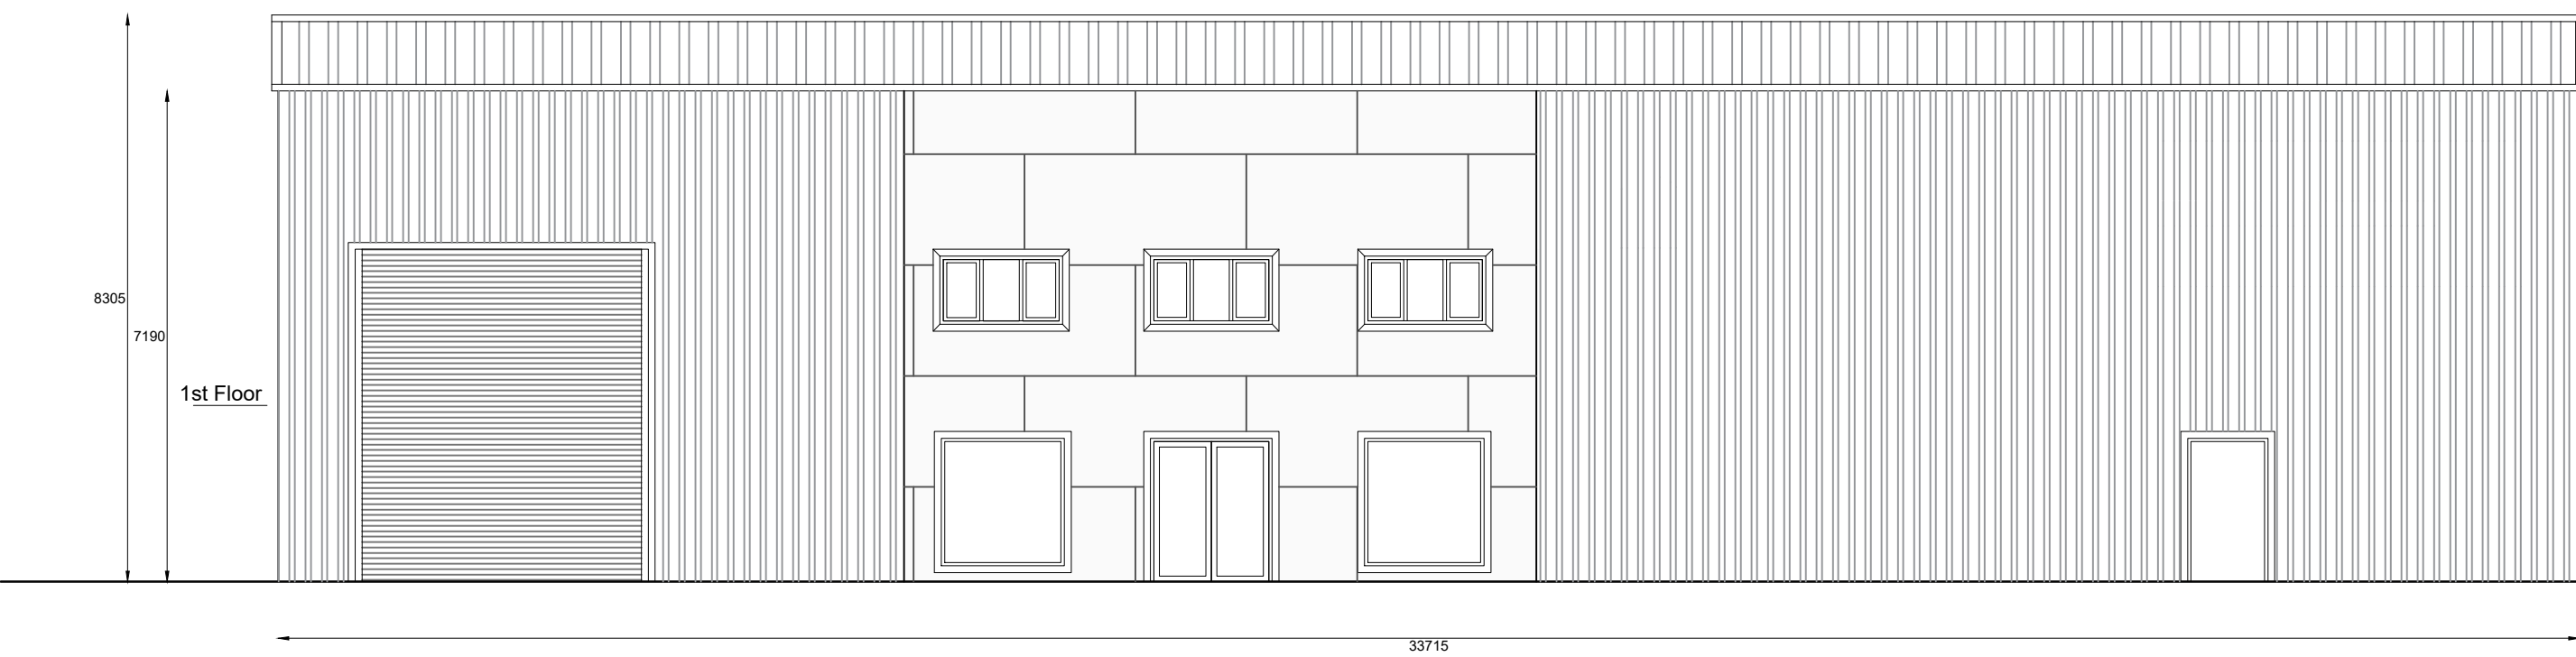


South East Elevation



North East Elevation

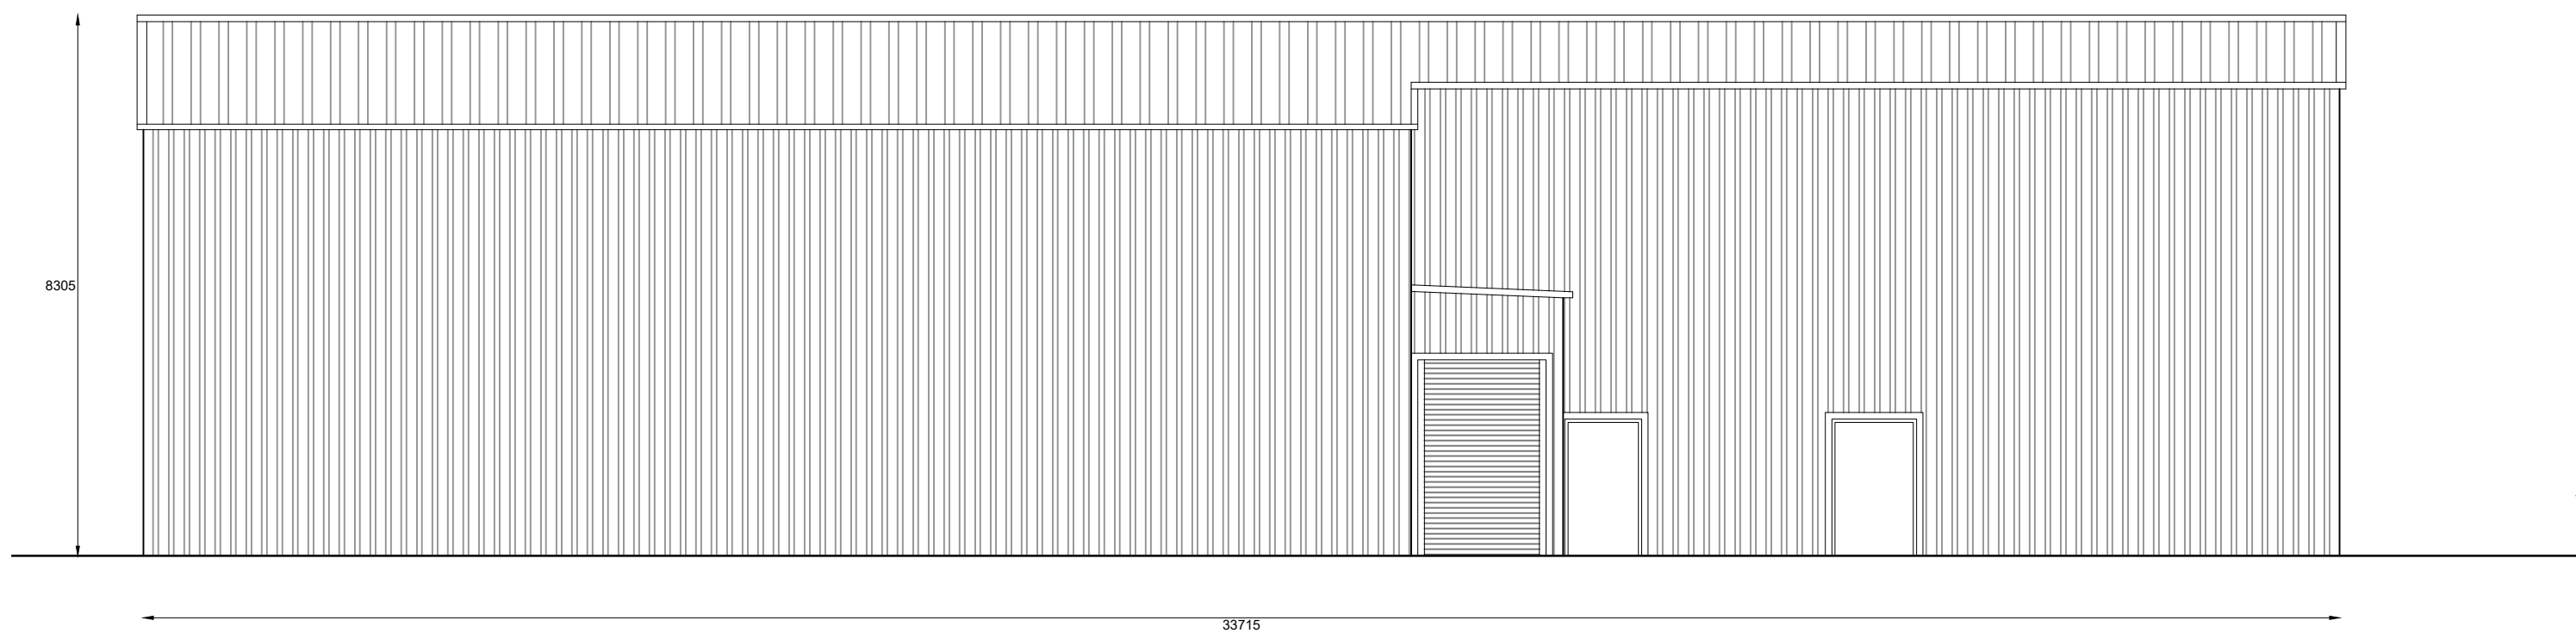

North West Elevation

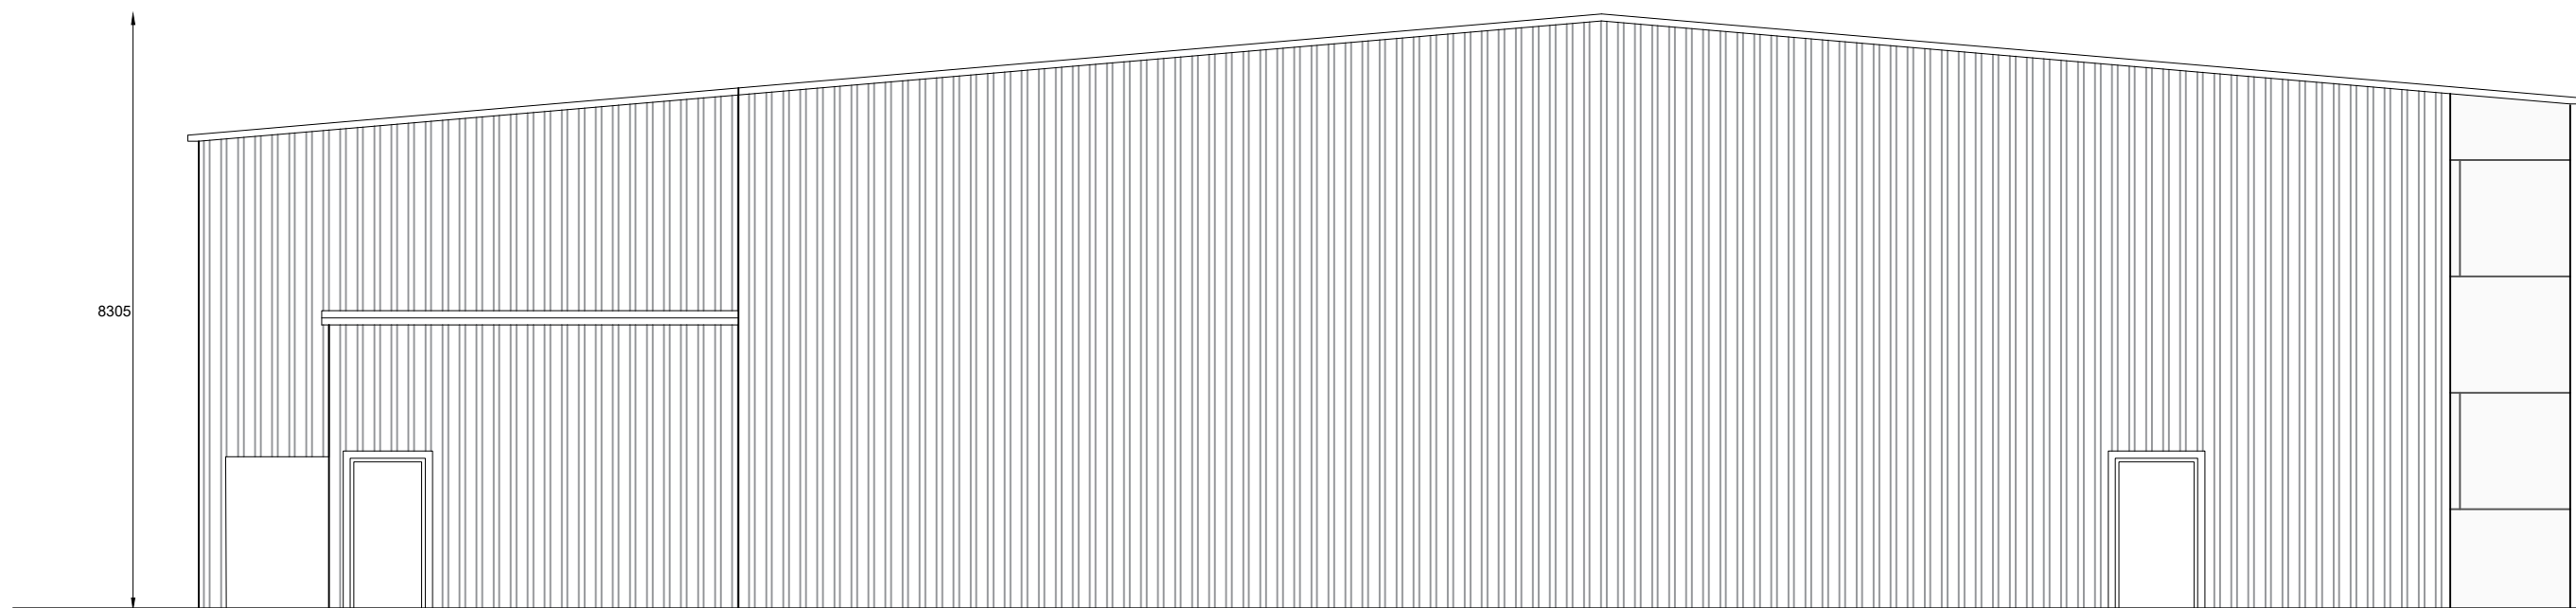

South West Elevation



Site Plan
Scale: 1:500@A1

- Notes:**
- All work is to be carried out to the latest current British standards Codes of Practice and recognised working practices.
 - All work and materials should comply with Health and Safety legislation.
 - All work and materials to be approved by the District Authority Building Control Officer.
 - All dimensions are in millimetres unless where explicitly shown otherwise.
 - The contractor should check and certify all dimensions as work proceeds and notify the architect of any discrepancies.
 - Do not scale off the drawings, if in doubt ask.

Address: The Old Railway Yard
Fishwich Street
Rochdale
OL16 5NA

Title: Proposed Elevations

AV Town Planning

Chartered Town Planning

RTPI

Town Planning - Architectural Design - Building Regulations - Surveying

Phone: 01282 691744
Email: alan@thereedleygroup.co.uk
31-33 Kenyon Road, Nelson, Lancashire, BB9 5SZ

Drawing No: STE/03 Dwg 02	Drawn: DP
Client:Steadplan Group	
Date: 20/10/23	Scale: 1:100@A1