
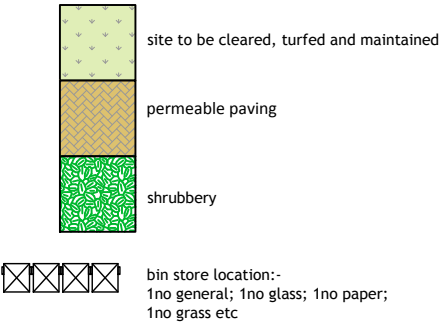
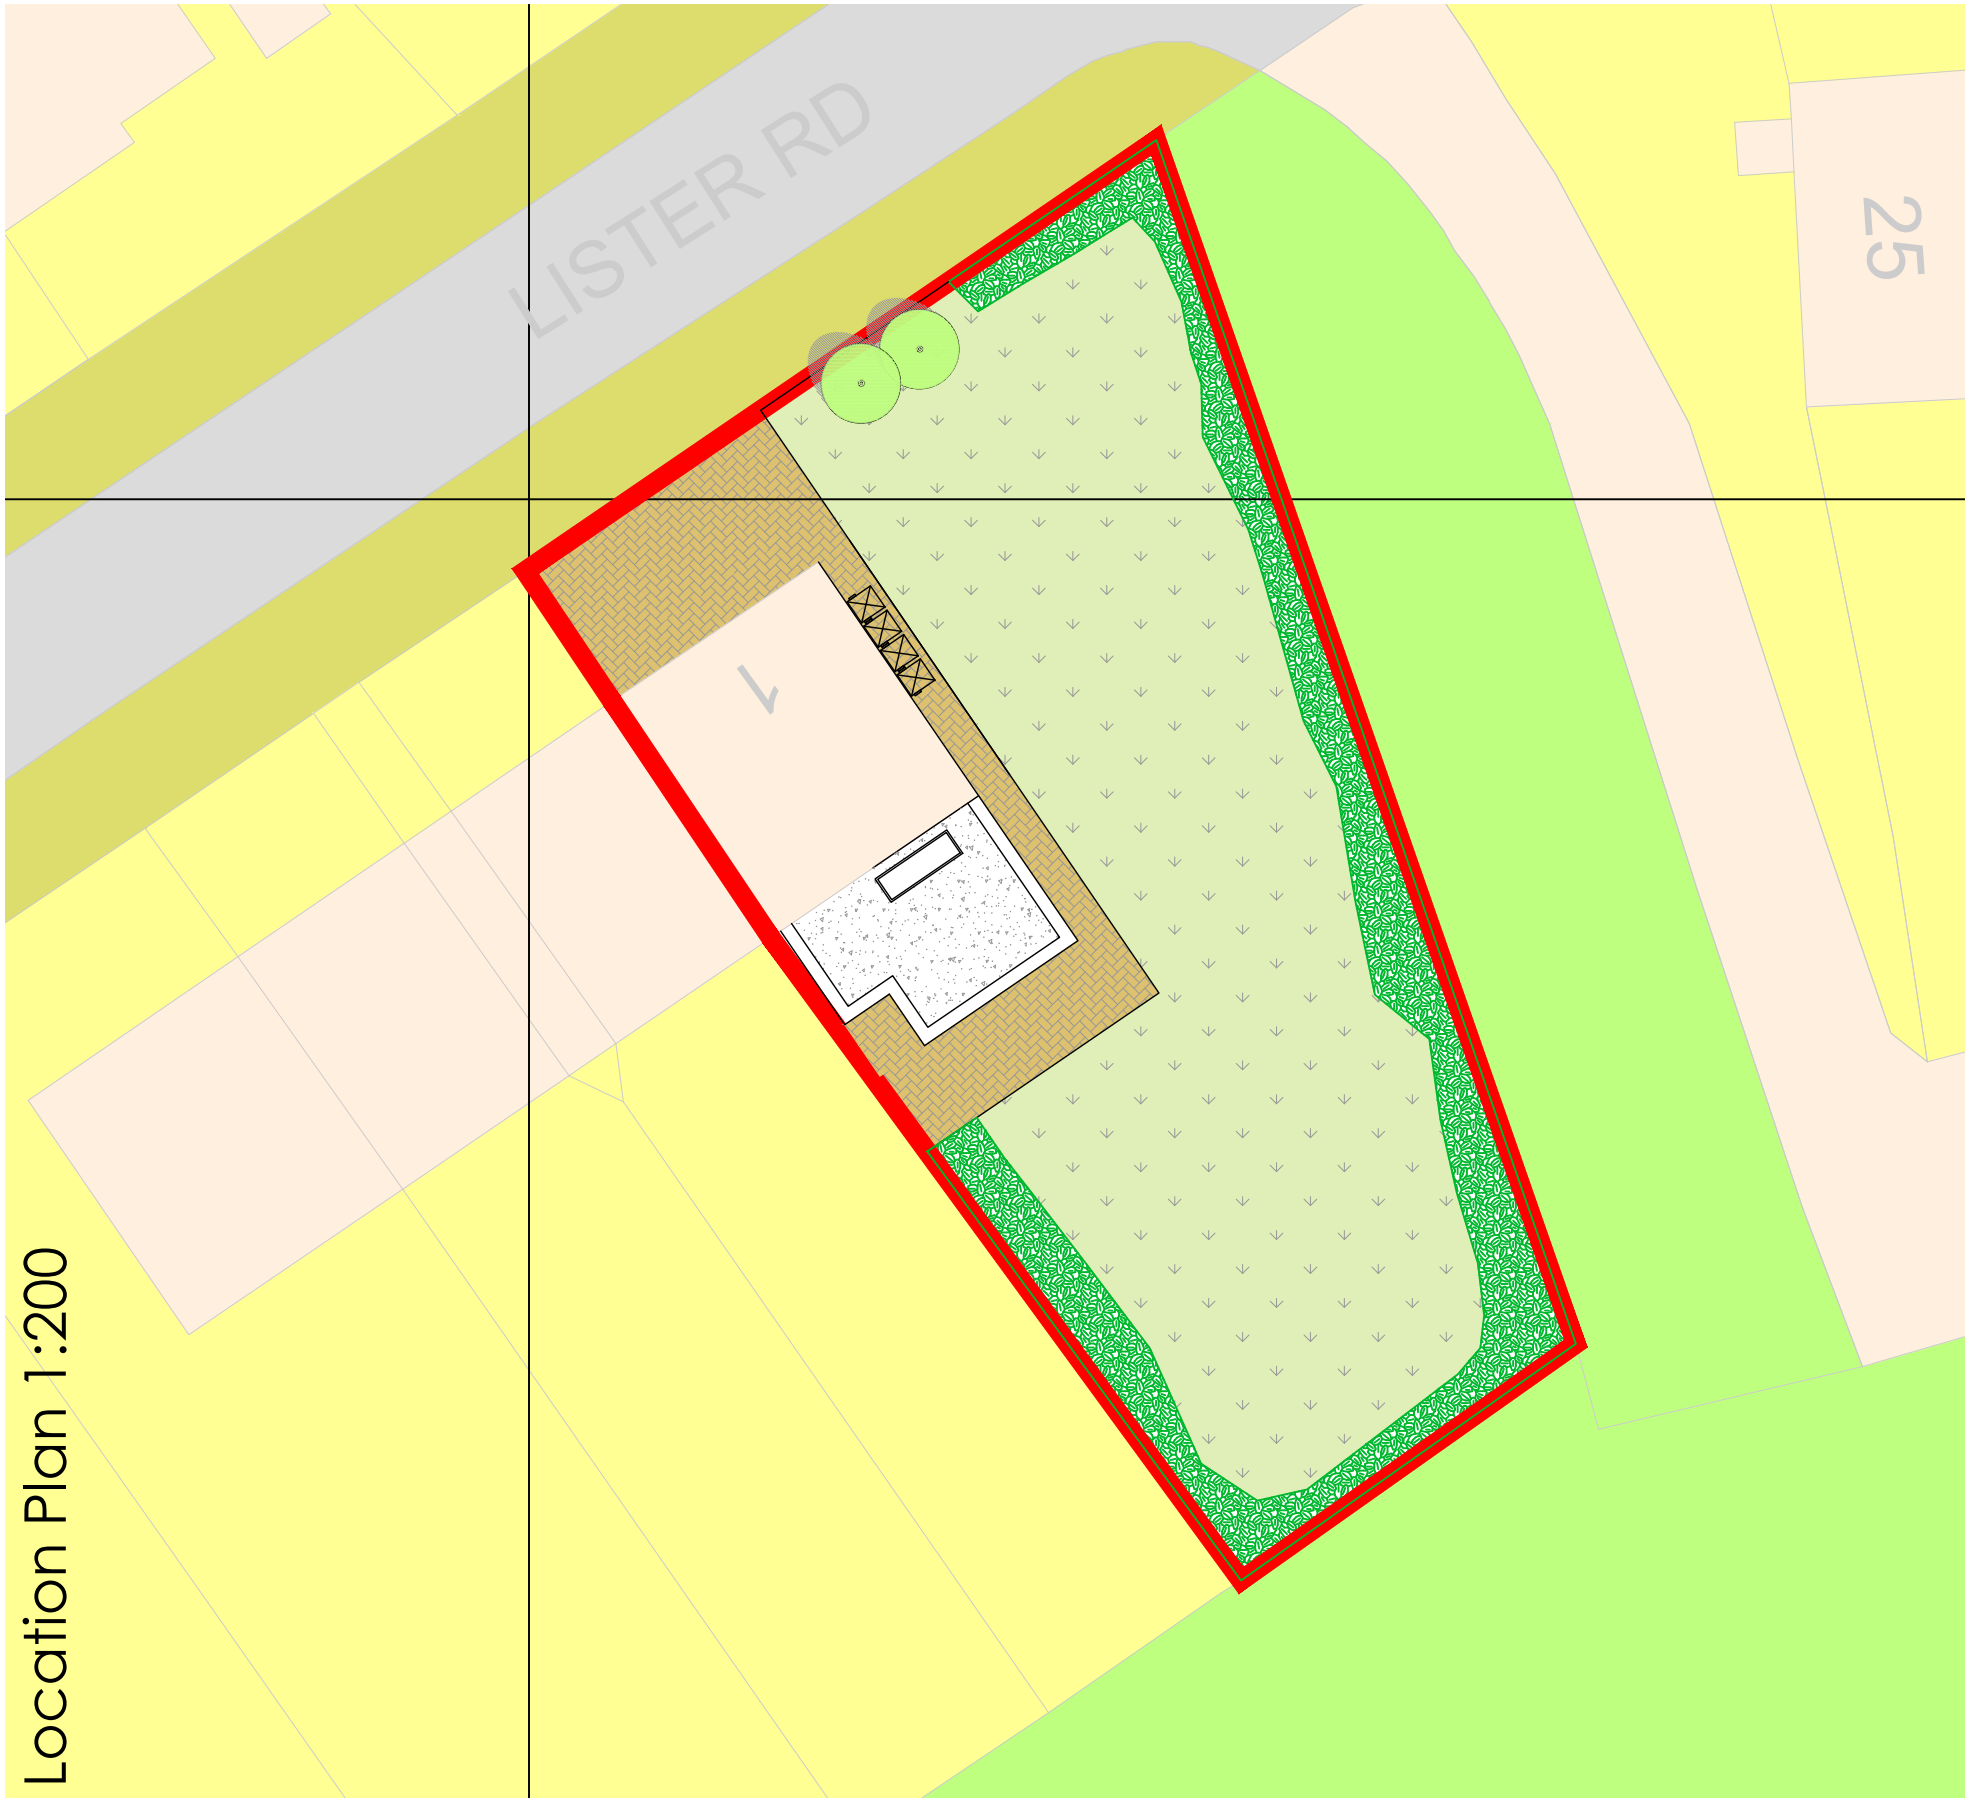


Location Plan 1:200

 

All levels and dimensions must be checked on site by contractor prior to commencement of works. Any variations must be reported to the client.

All information hereon in is the copyright of the designer. Copying in full or in part is forbidden without the written permission from the designer.

Client: Mr M Shikhshabevok

Project: Extension to 1 Lister rd,
Middleton M24 2RB

Title: Proposed Site Plan

MAHE
Architecture

Revision: b
Drawing Number: 838-04
Dwg Scale: 1:200 a3