



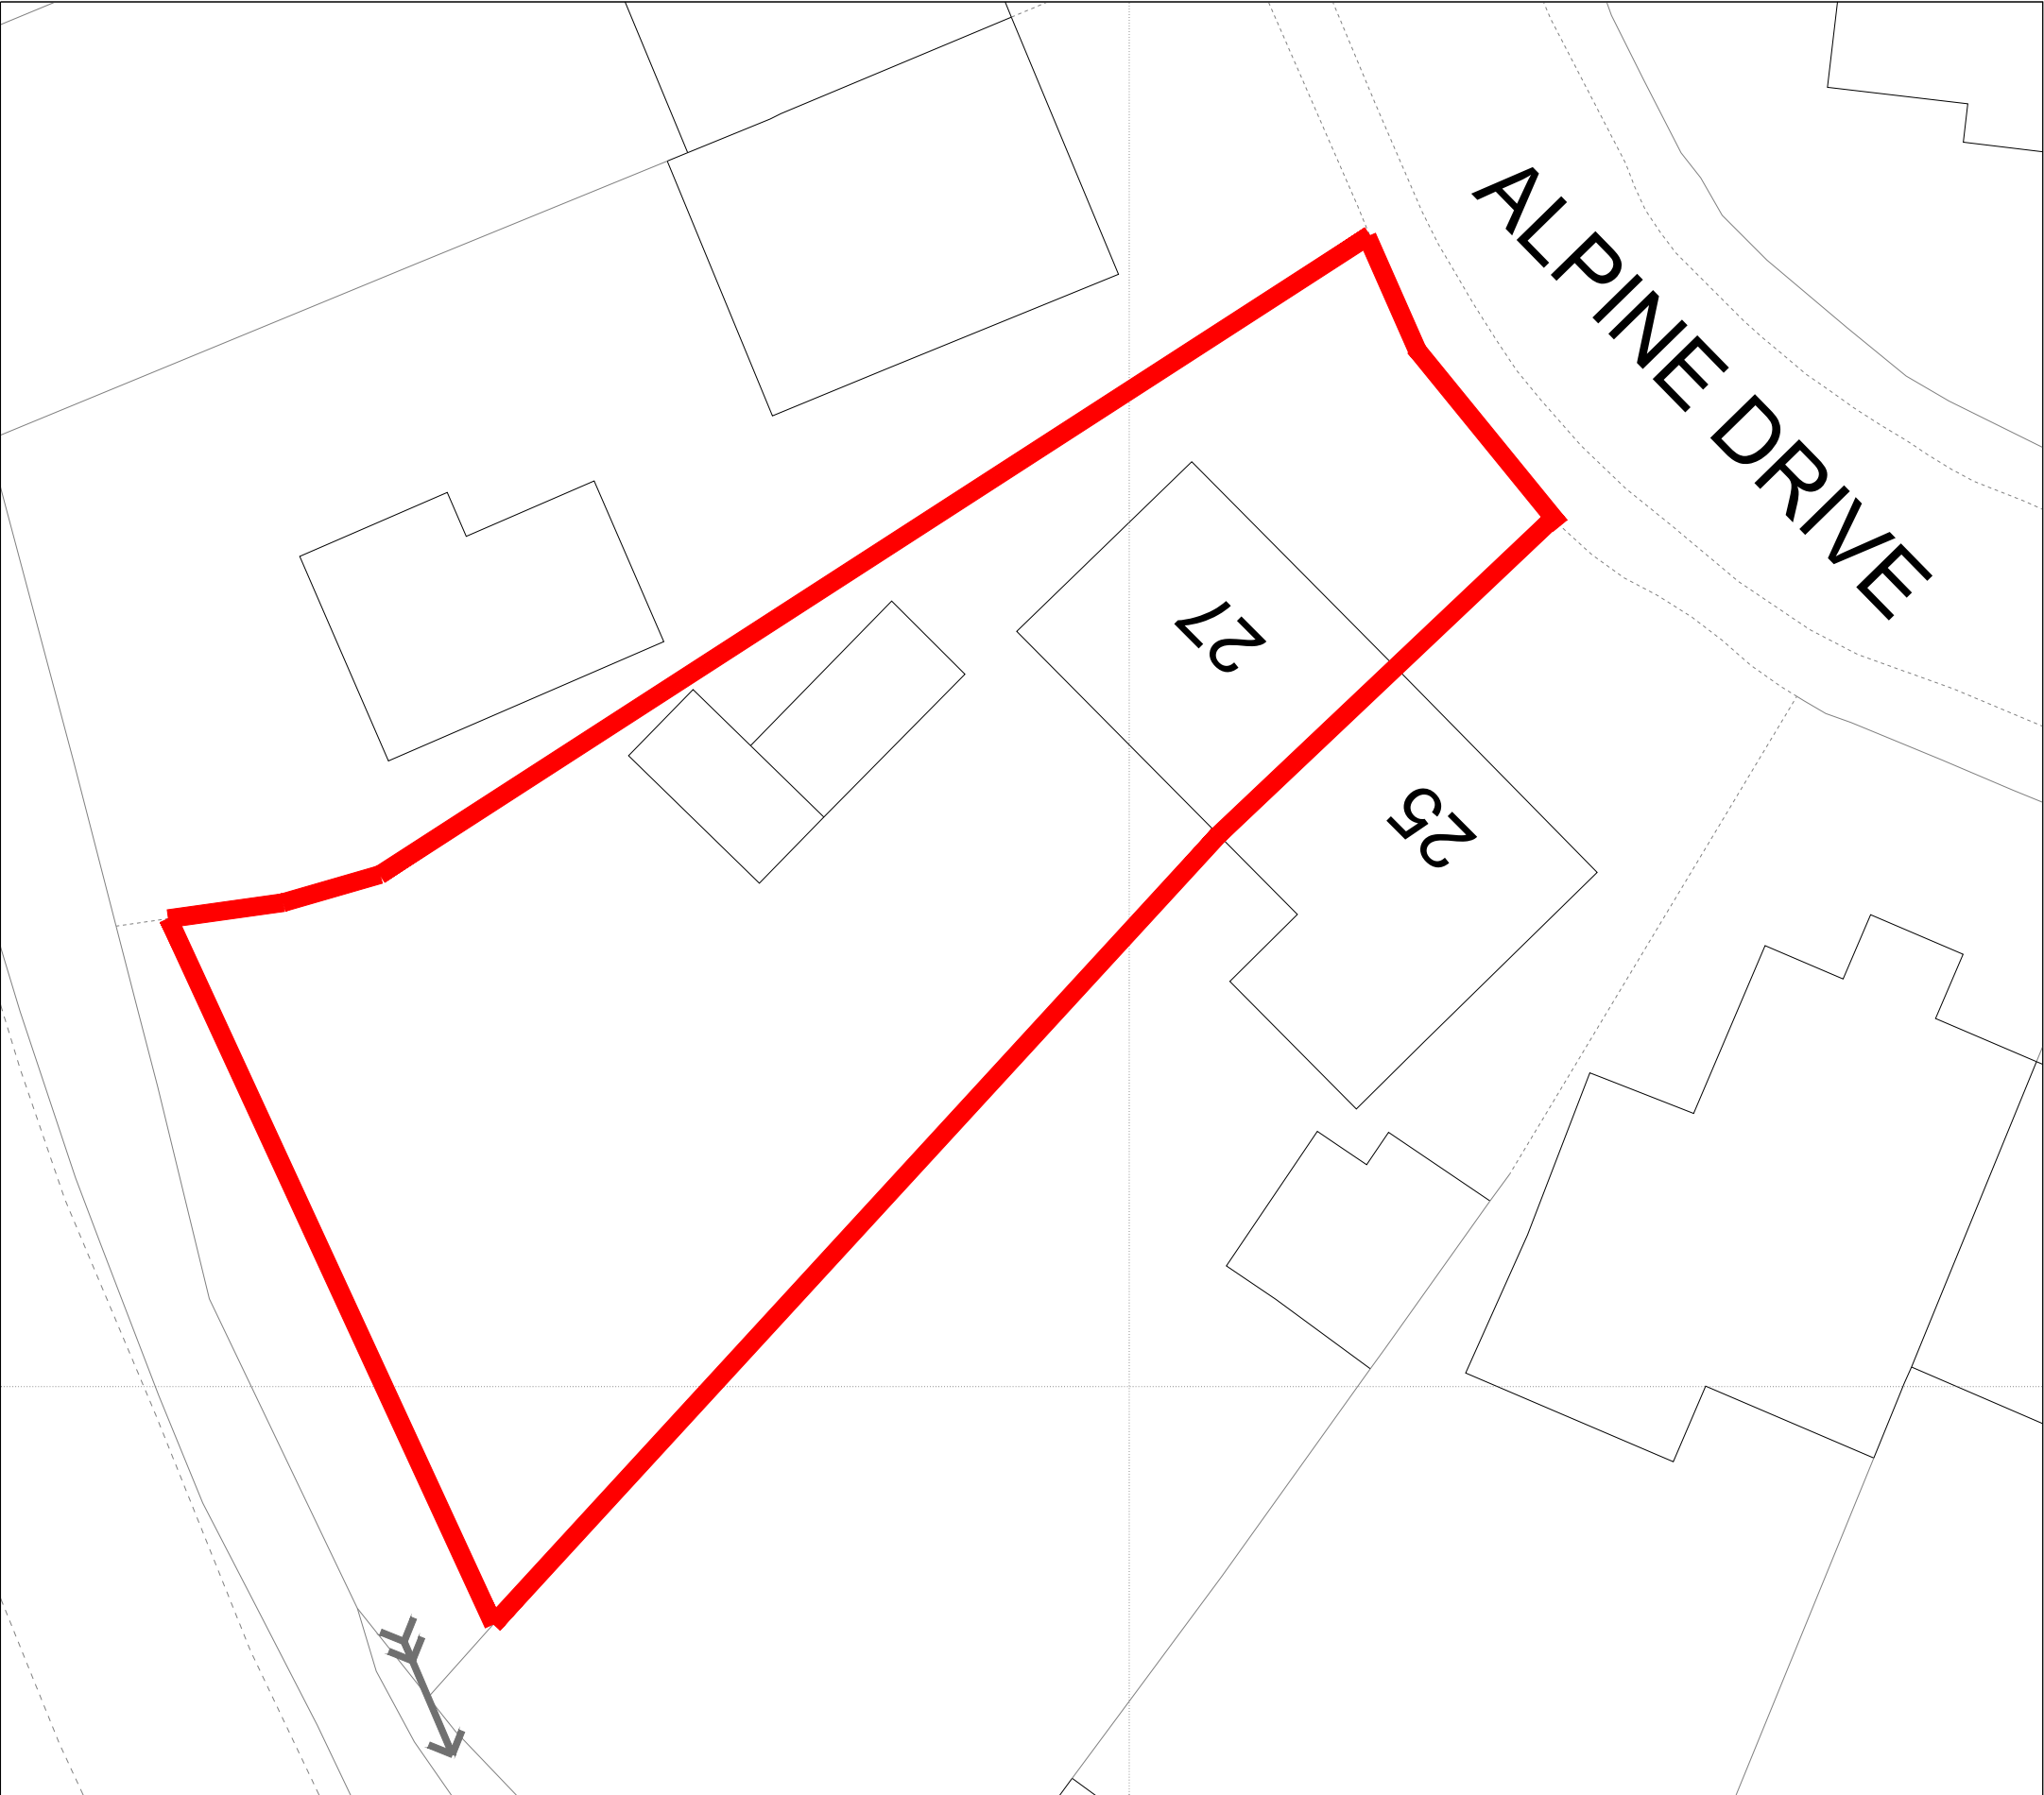

© Crown copyright 2024 Ordnance Survey 100053143

Existing Site Plan 1:200@A1

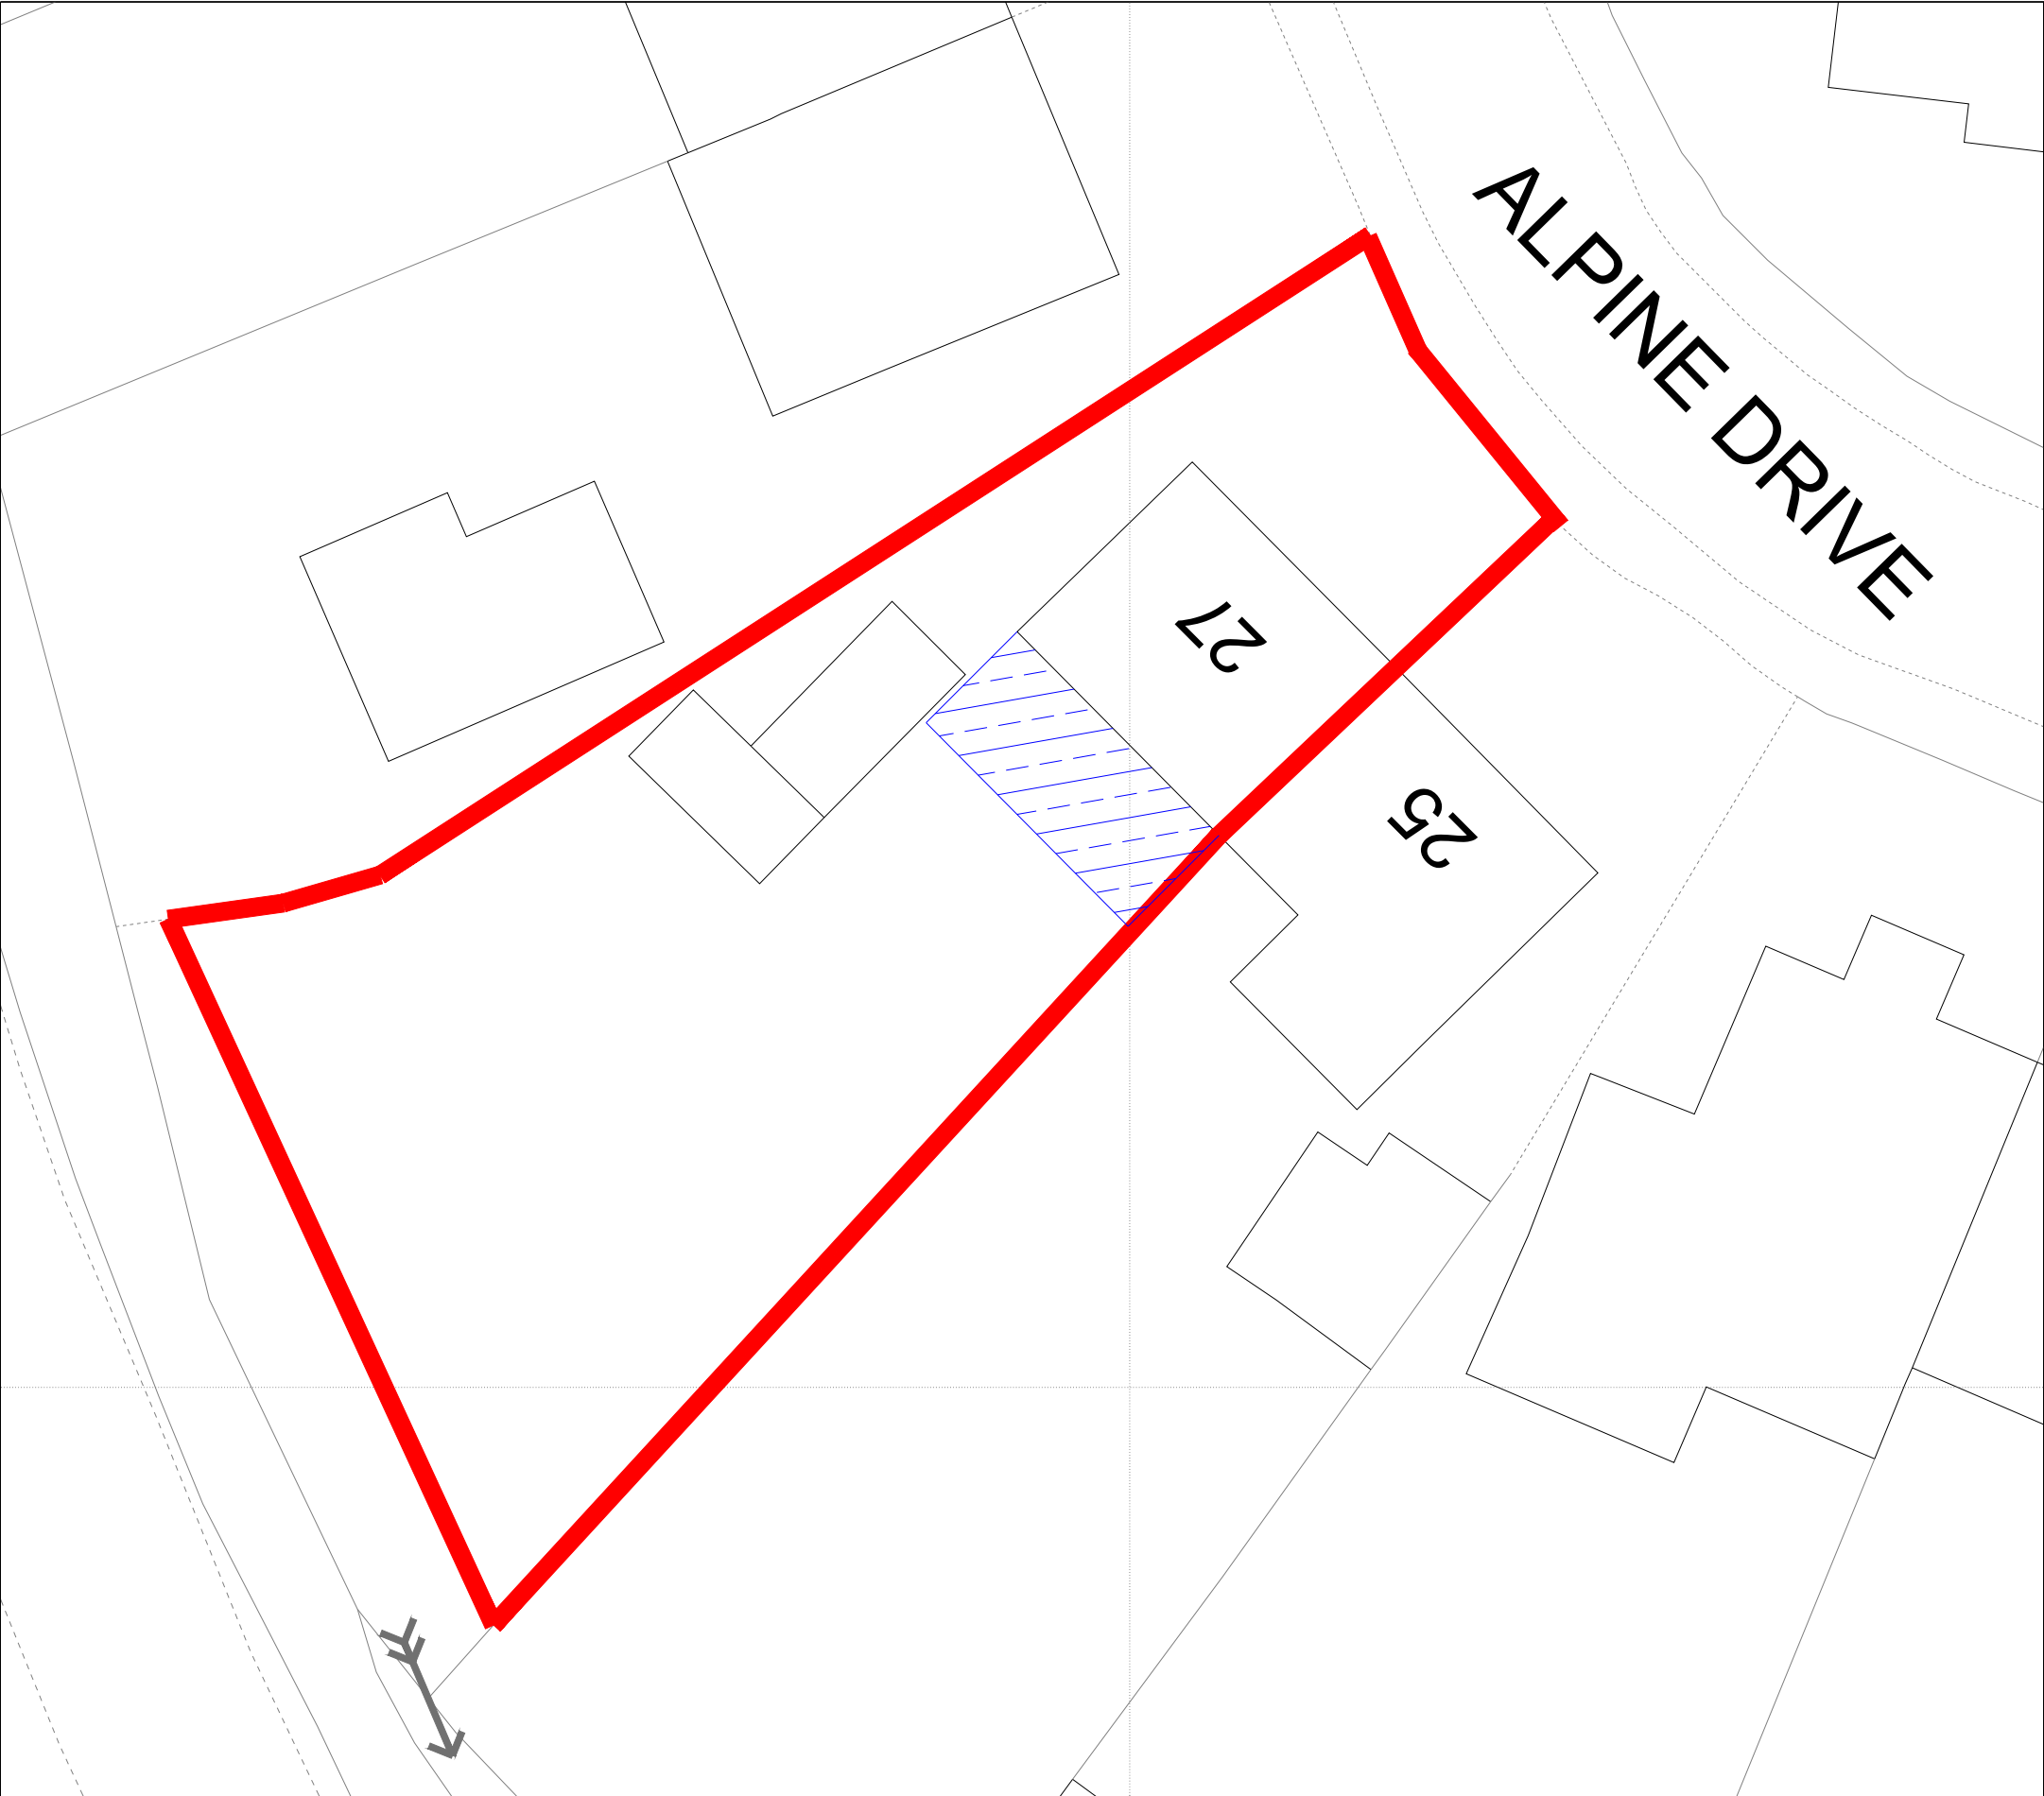

© Crown copyright 2024 Ordnance Survey 100053143

Proposed Site Plan 1:200@A1

Legend

- Property Boundary
- Proposed New Structure



Location Plan 1:1250@A1

|                                                                                    |                       |                        |
|------------------------------------------------------------------------------------|-----------------------|------------------------|
| 00                                                                                 | Planning Issue        | 05/06/24               |
| Rev. No.                                                                           | Revision Description. | Date.                  |
| Title: Location Plan, Existing and Proposed Site Plans                             |                       |                        |
| Project: 27 Alpine Drive<br>Wardle<br>Rochdale<br>OL12 9NY                         |                       |                        |
| Client: Laura & Daniel Porter<br>27 Alpine Drive<br>Wardle<br>Rochdale<br>OL12 9NY |                       |                        |
| Scale(@A1)<br>Indicated                                                            | Drawn By:<br>JW       | Checked By:<br>AW      |
| Drawing Number:<br>JCBD-24-389-5                                                   |                       | Date:<br>05/06/2024    |
|                                                                                    |                       | Project Number:<br>389 |
|                                                                                    |                       | Revision Number:<br>00 |



J C Building Design Ltd  
Tel: 01706 599352  
enquiries@jcbuildingdesign.co.uk