



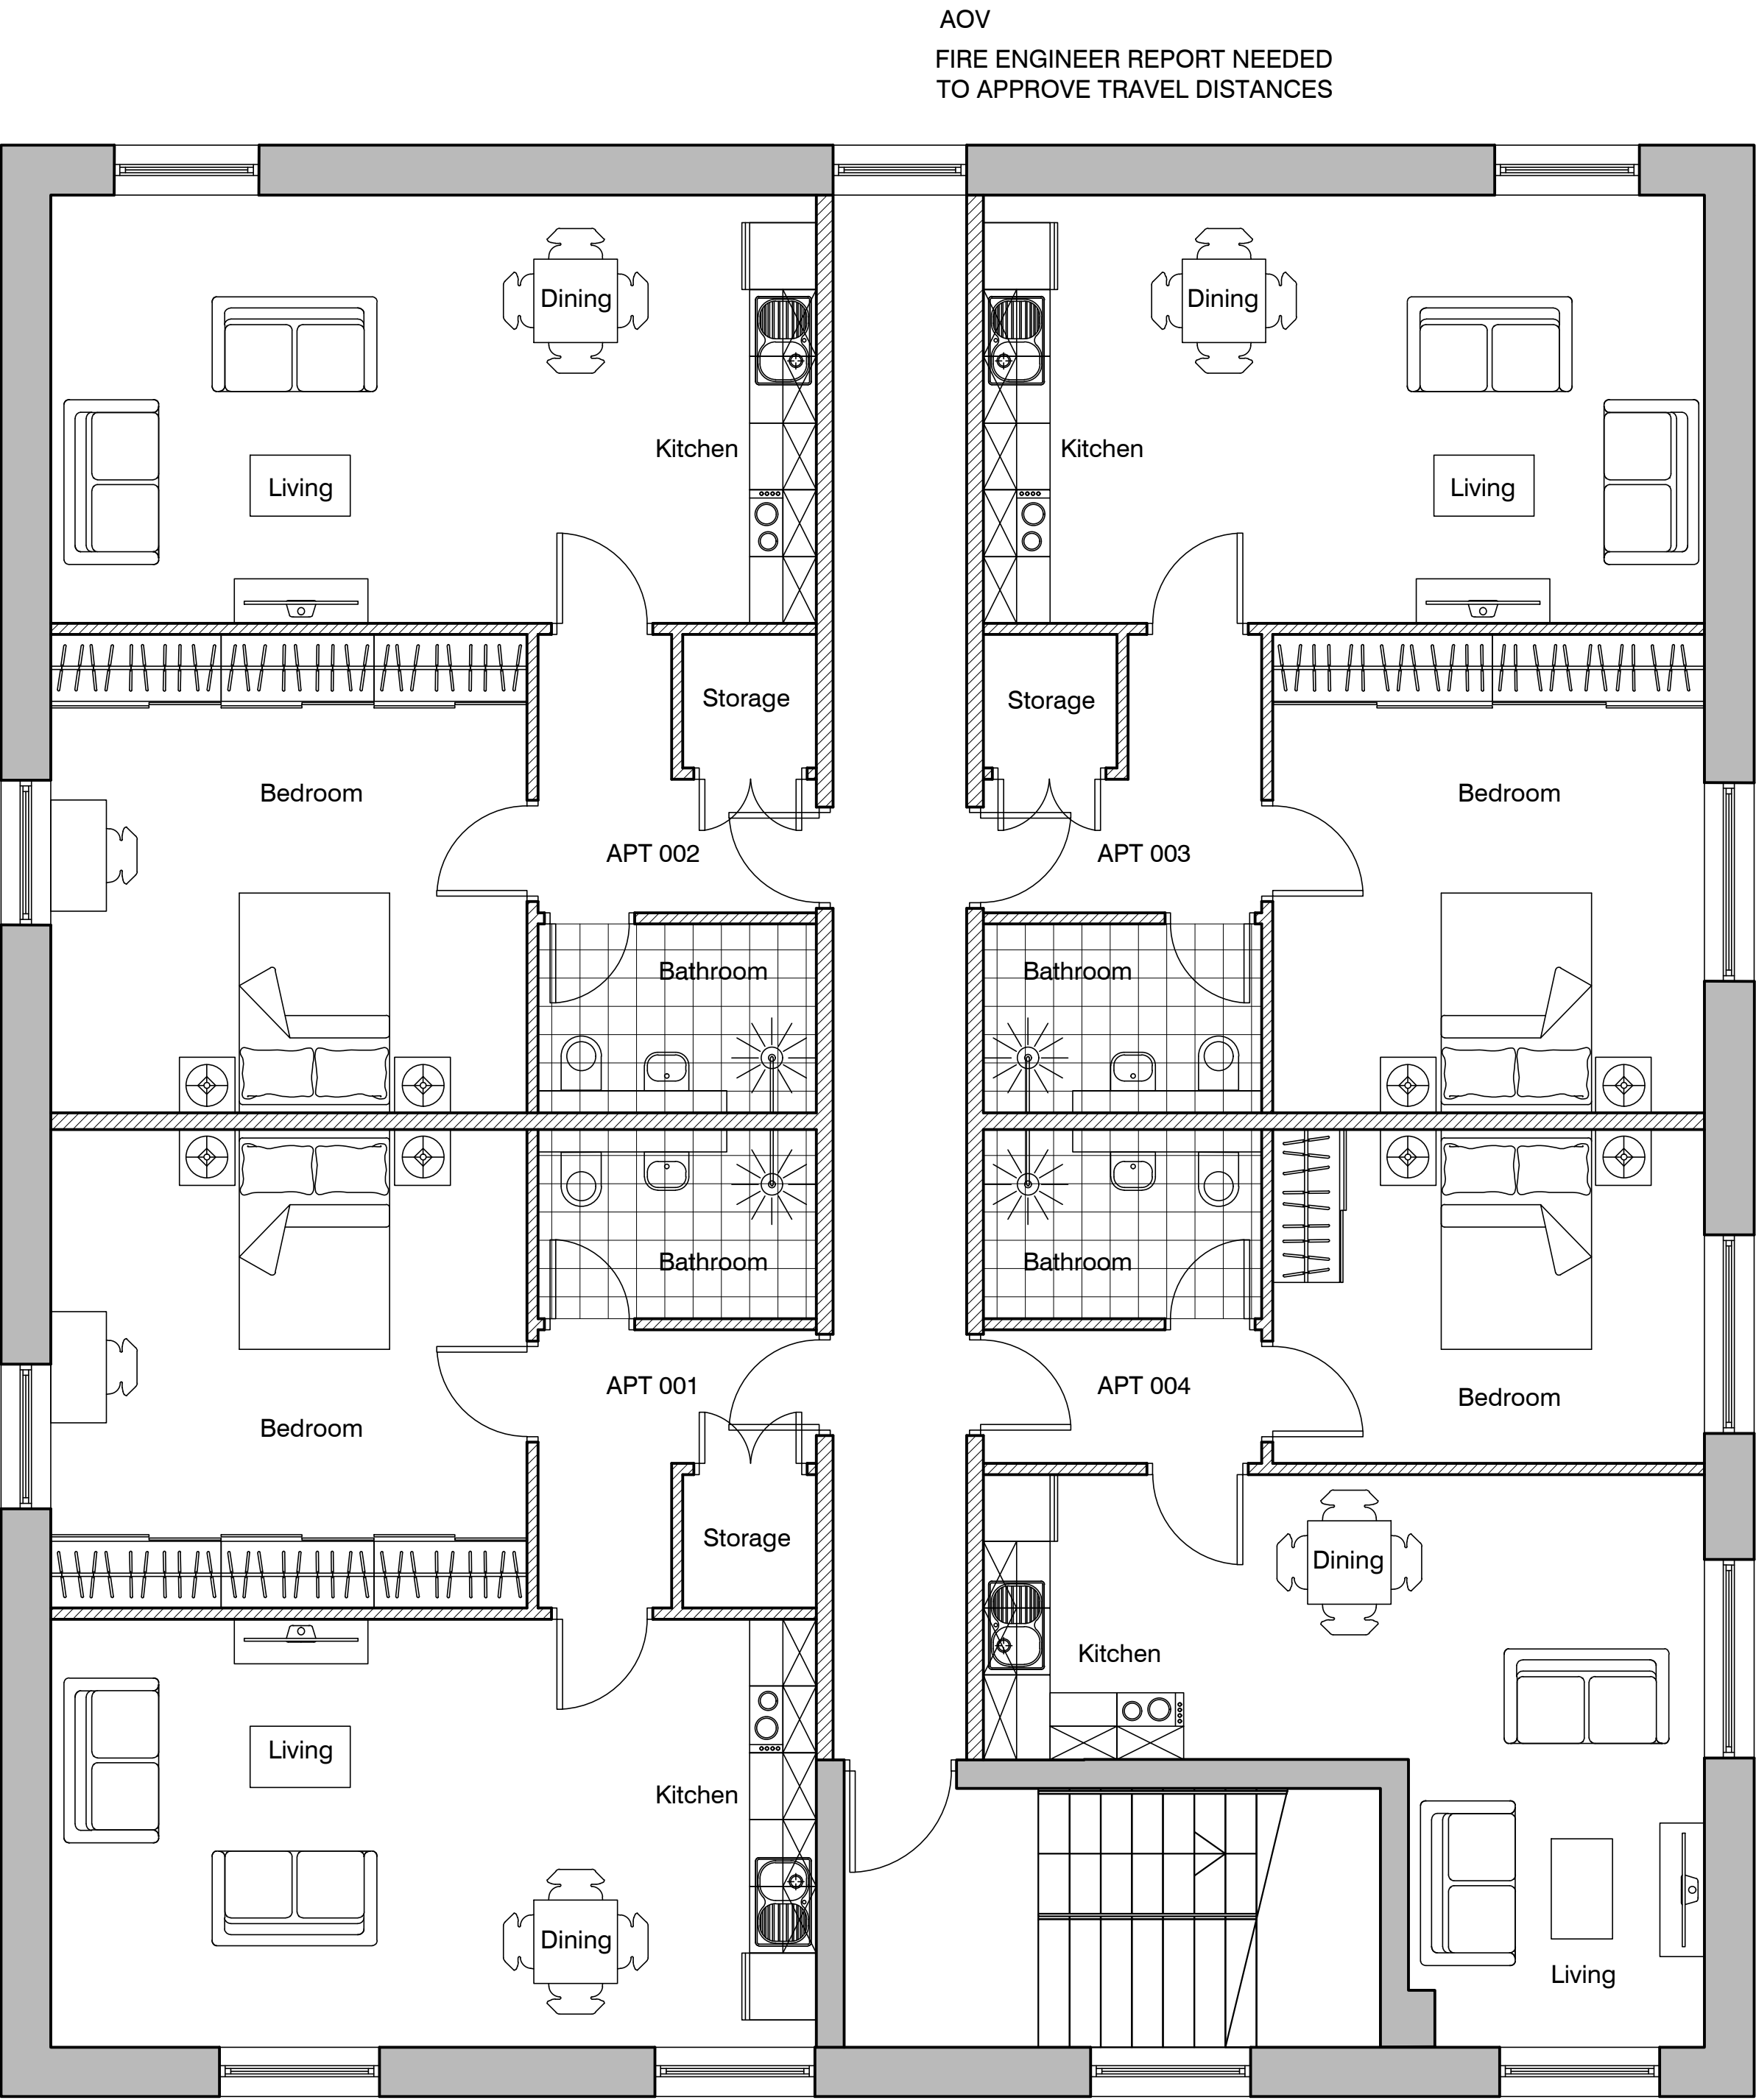

Proposed First Floor Plan

scale 1:50

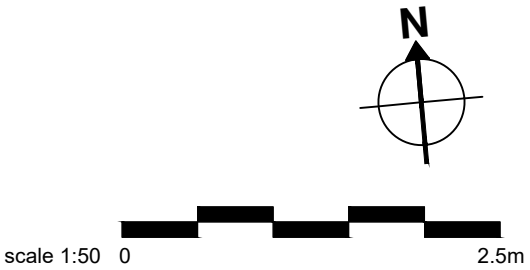

IMPORTANT NOTES: Do Not Scale from this Drawing.
Use Figured Dimensions Only.

DRAWING STATUS:			FOOTPRINT DESIGN		
PLANNING			E: info@footprintdesign.net W: www.footprintdesign.net		
REVISION	DATE	DESCRIPTION	CLIENT: REGAL DEVELOPMENTS	SCALE: 1:50@A1	DATE: 10.08.23
A	11.03.24	Floor plan change from 8no. apartments to 4no.	PROJECT: 41 YORK ST, HEYWOOD		
B	14.08.24	Floor plan change from 4no. apartments to 2no.	DRAWING TITLE: PROPOSED FIRST FLOOR PLAN		
C	16.10.24	Window amendment	DRAWING NO: A060_L(00)006		