




EXISTING FRONT ELEVATION
1:50 @ A1, 1:100 @ A3

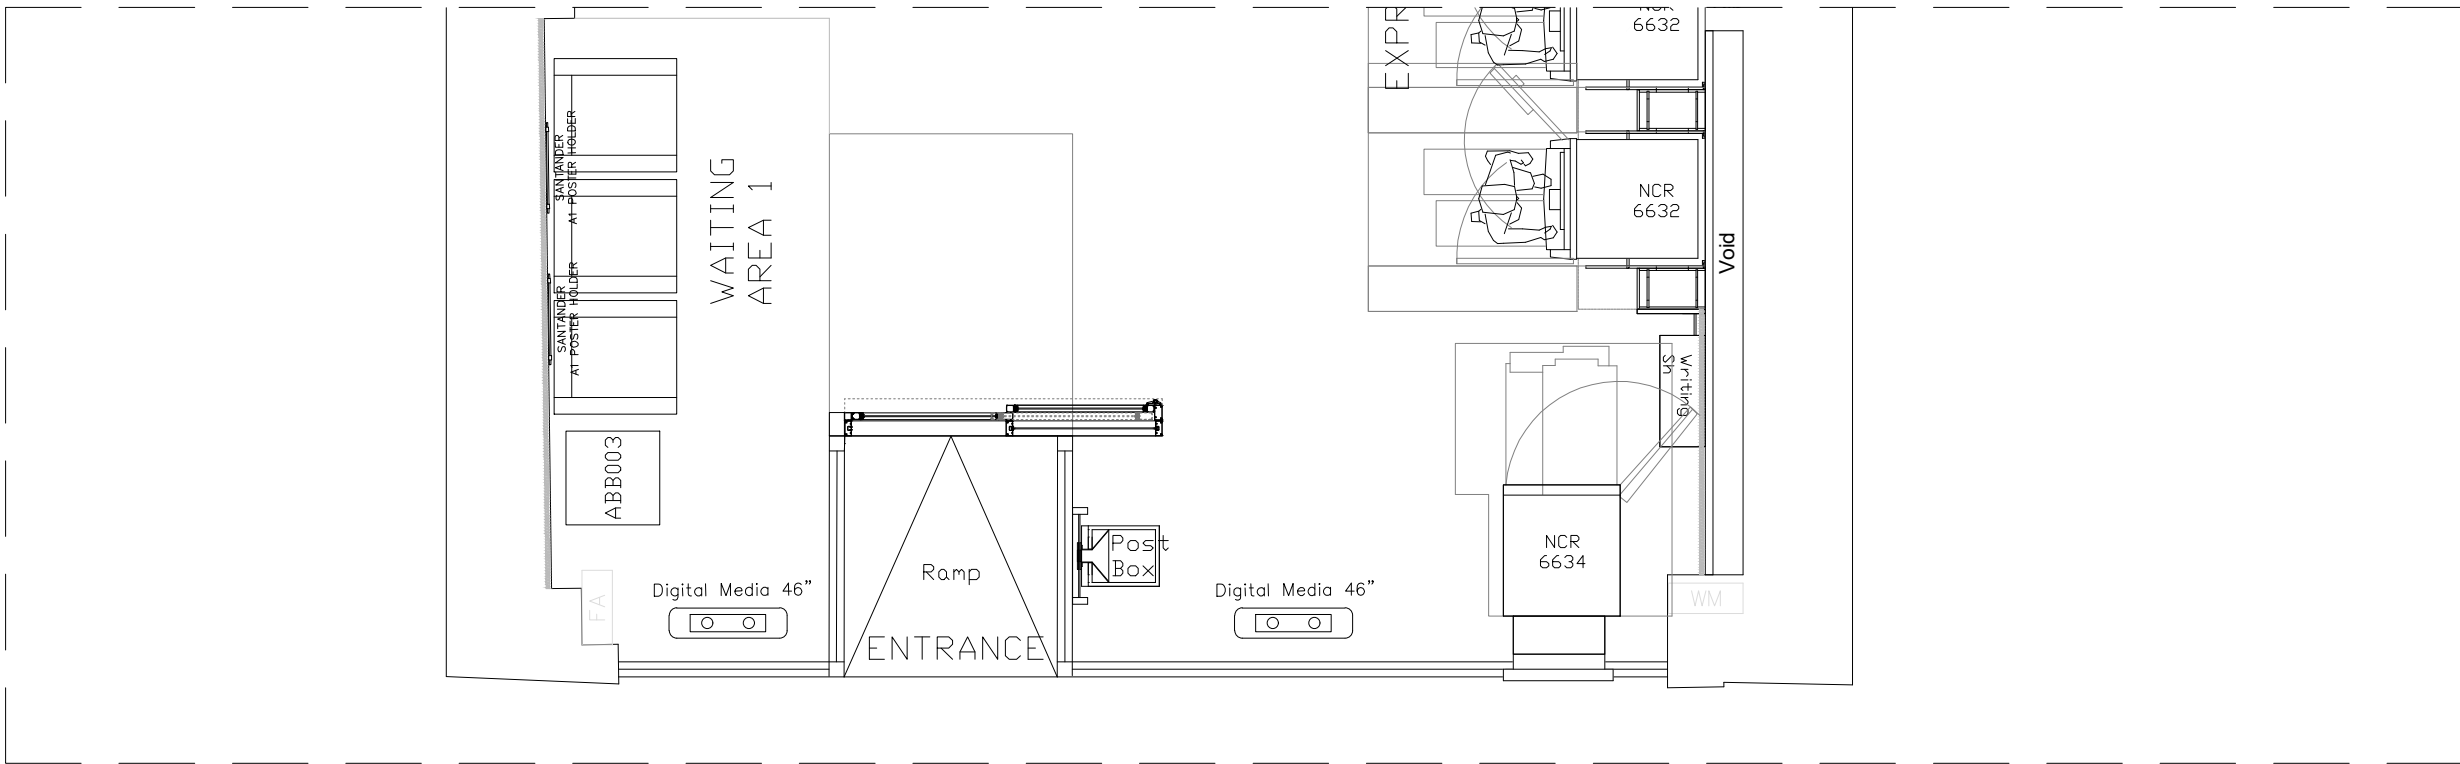

EXISTING SHOPFRONT PLAN
1:50 @ A1, 1:100 @ A3



Notes.
This Drawing is the copyright and property of Santander UK PLC. It must not be copied or published without written consent.

Do not scale from this drawing.

Rev	Description	Date	By



Project Rochdale YS 63-65 Yorkshire Street, Lancashire, OL16 1BZ			
Title Existing Front Elevation			
Scale 1:50 @ A1 & 1:100 @ A3			
Drn	BG		App
Date	03/04/2024		Date
Consultants' drawing number 2201-A-1874-2000			brand 
Client drawing number RochdaleYS-1874-FR-EL-EX			rev. -