


COPYRIGHT OF THIS DRAWING IS KEPT IN BM ARCHITECTURAL AND IT MUST NOT BE COPIED OR REPRODUCED WITHOUT WRITTEN CONSENT. FIGURED DIMENSIONS ONLY ARE TO BE TAKEN FROM THIS DRAWING. DO NOT SCALE OFF THIS DRAWING. ALL DIMENSIONS ARE TO FACE UNLESS STATED OTHERWISE.
ALL DIMENSIONS MUST BE CHECKED ON SITE AND BE RESPONSIBLE FOR TAKING AND CHECKING ALL DIMENSIONS RELATIVE TO THE BUILDING. 

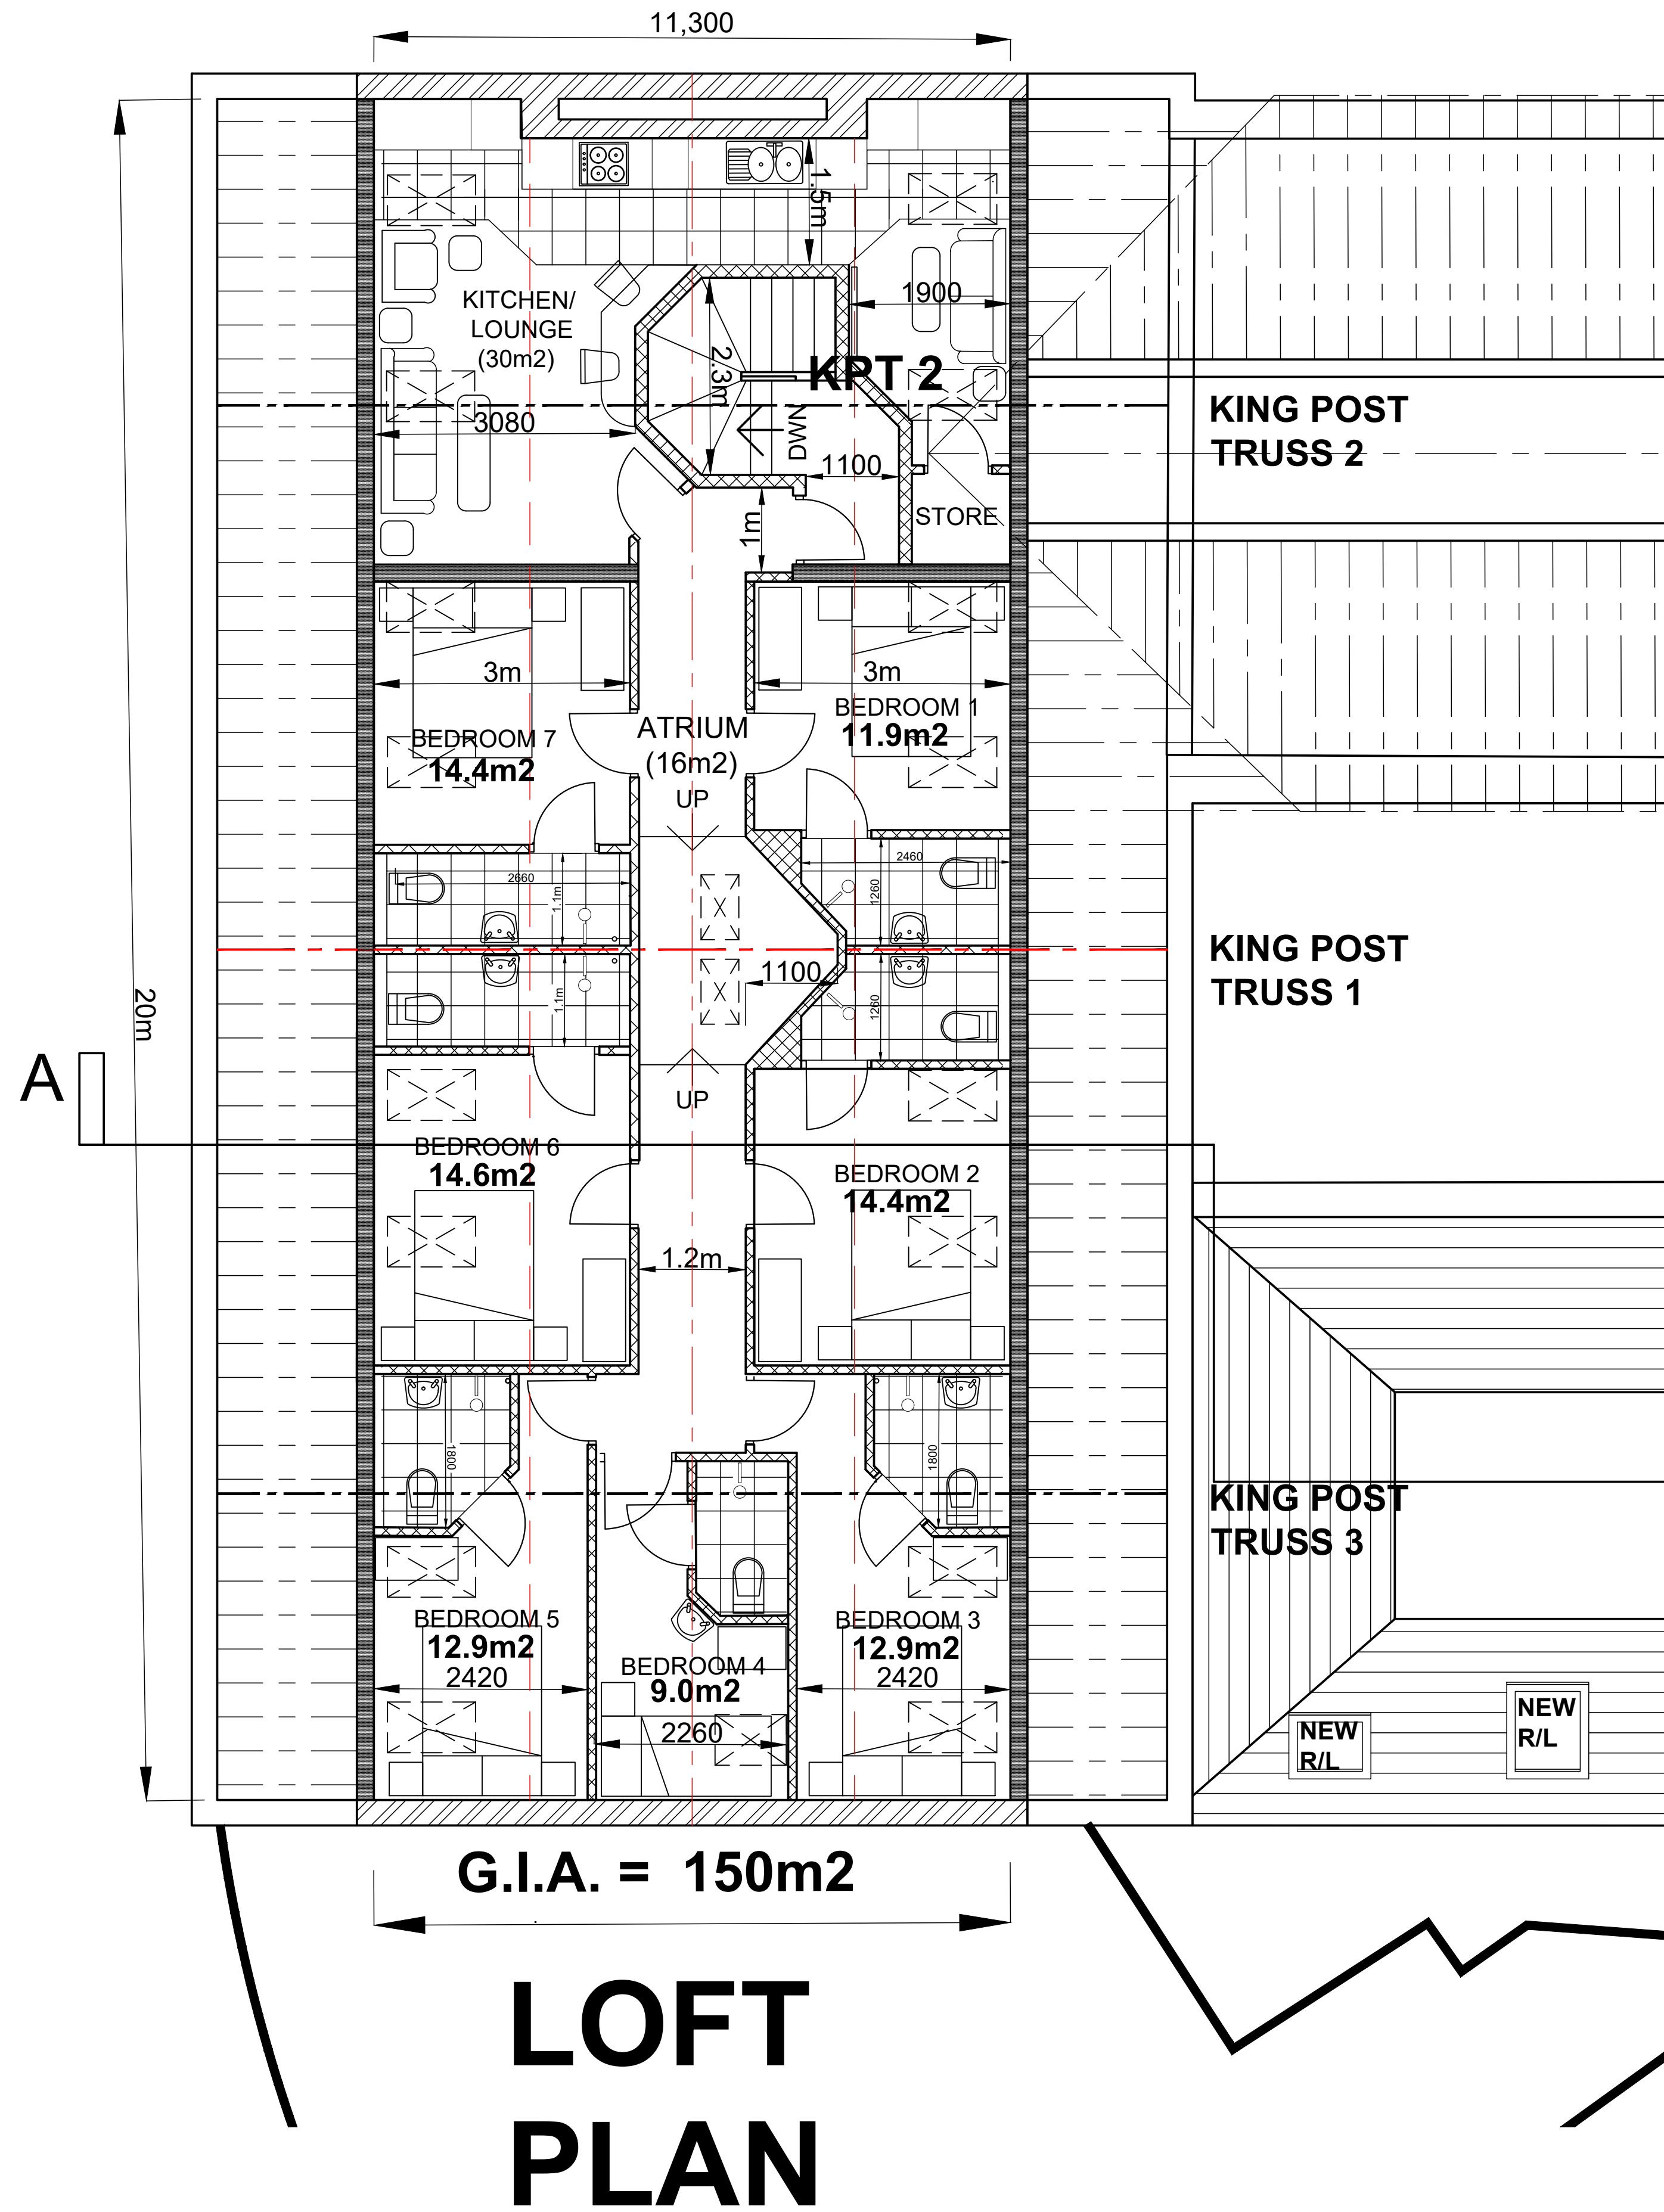

AREA SCHEDULE FOR LARGER HMO
LOUNGE/ KITCHEN/ DINING = 30m2
ATRIUM = 15m2
1 x 11.9m2 BEDROOM (1)
3 x 12.9m2 BEDROOM (3 AND 5)
1 x 9.0m2 BEDROOM (4)
1 x 14.4m2 BEDROOM (2 AND 7)
1 x 14.6m2 BEDROOM (6)
= 7 NUMBER RESIDENTS

CONSTRUCTION KEY

- EXISTING WALLS RETAINED
- NEW PARTITIONS

REV:	DATE:	DETAILS:
BM ARCHITECTURAL DESIGNS		
APARTMENT 8		
224 GREAT CLOWES STREET		
MANCHESTER M7 2ZS		
TEL: 07415 493002		
PROJECT:	PROPOSED APARTMENTS AT 1 DRAKE STREET, ROCHDALE OL16 1RE	
CLIENT:	CASSEL AND FLETCHER PROPERTY MANAGEMENT LTD.	
TITLE:	PROPOSED THIRD FLOOR PLAN	
SCALE	1:50@A1	DATE: 01/ 2025
STATUS:	PLANNING	DRAWN: BM
DRAWING NO:	BM/0125/DRAKE/ PL8	REV: