


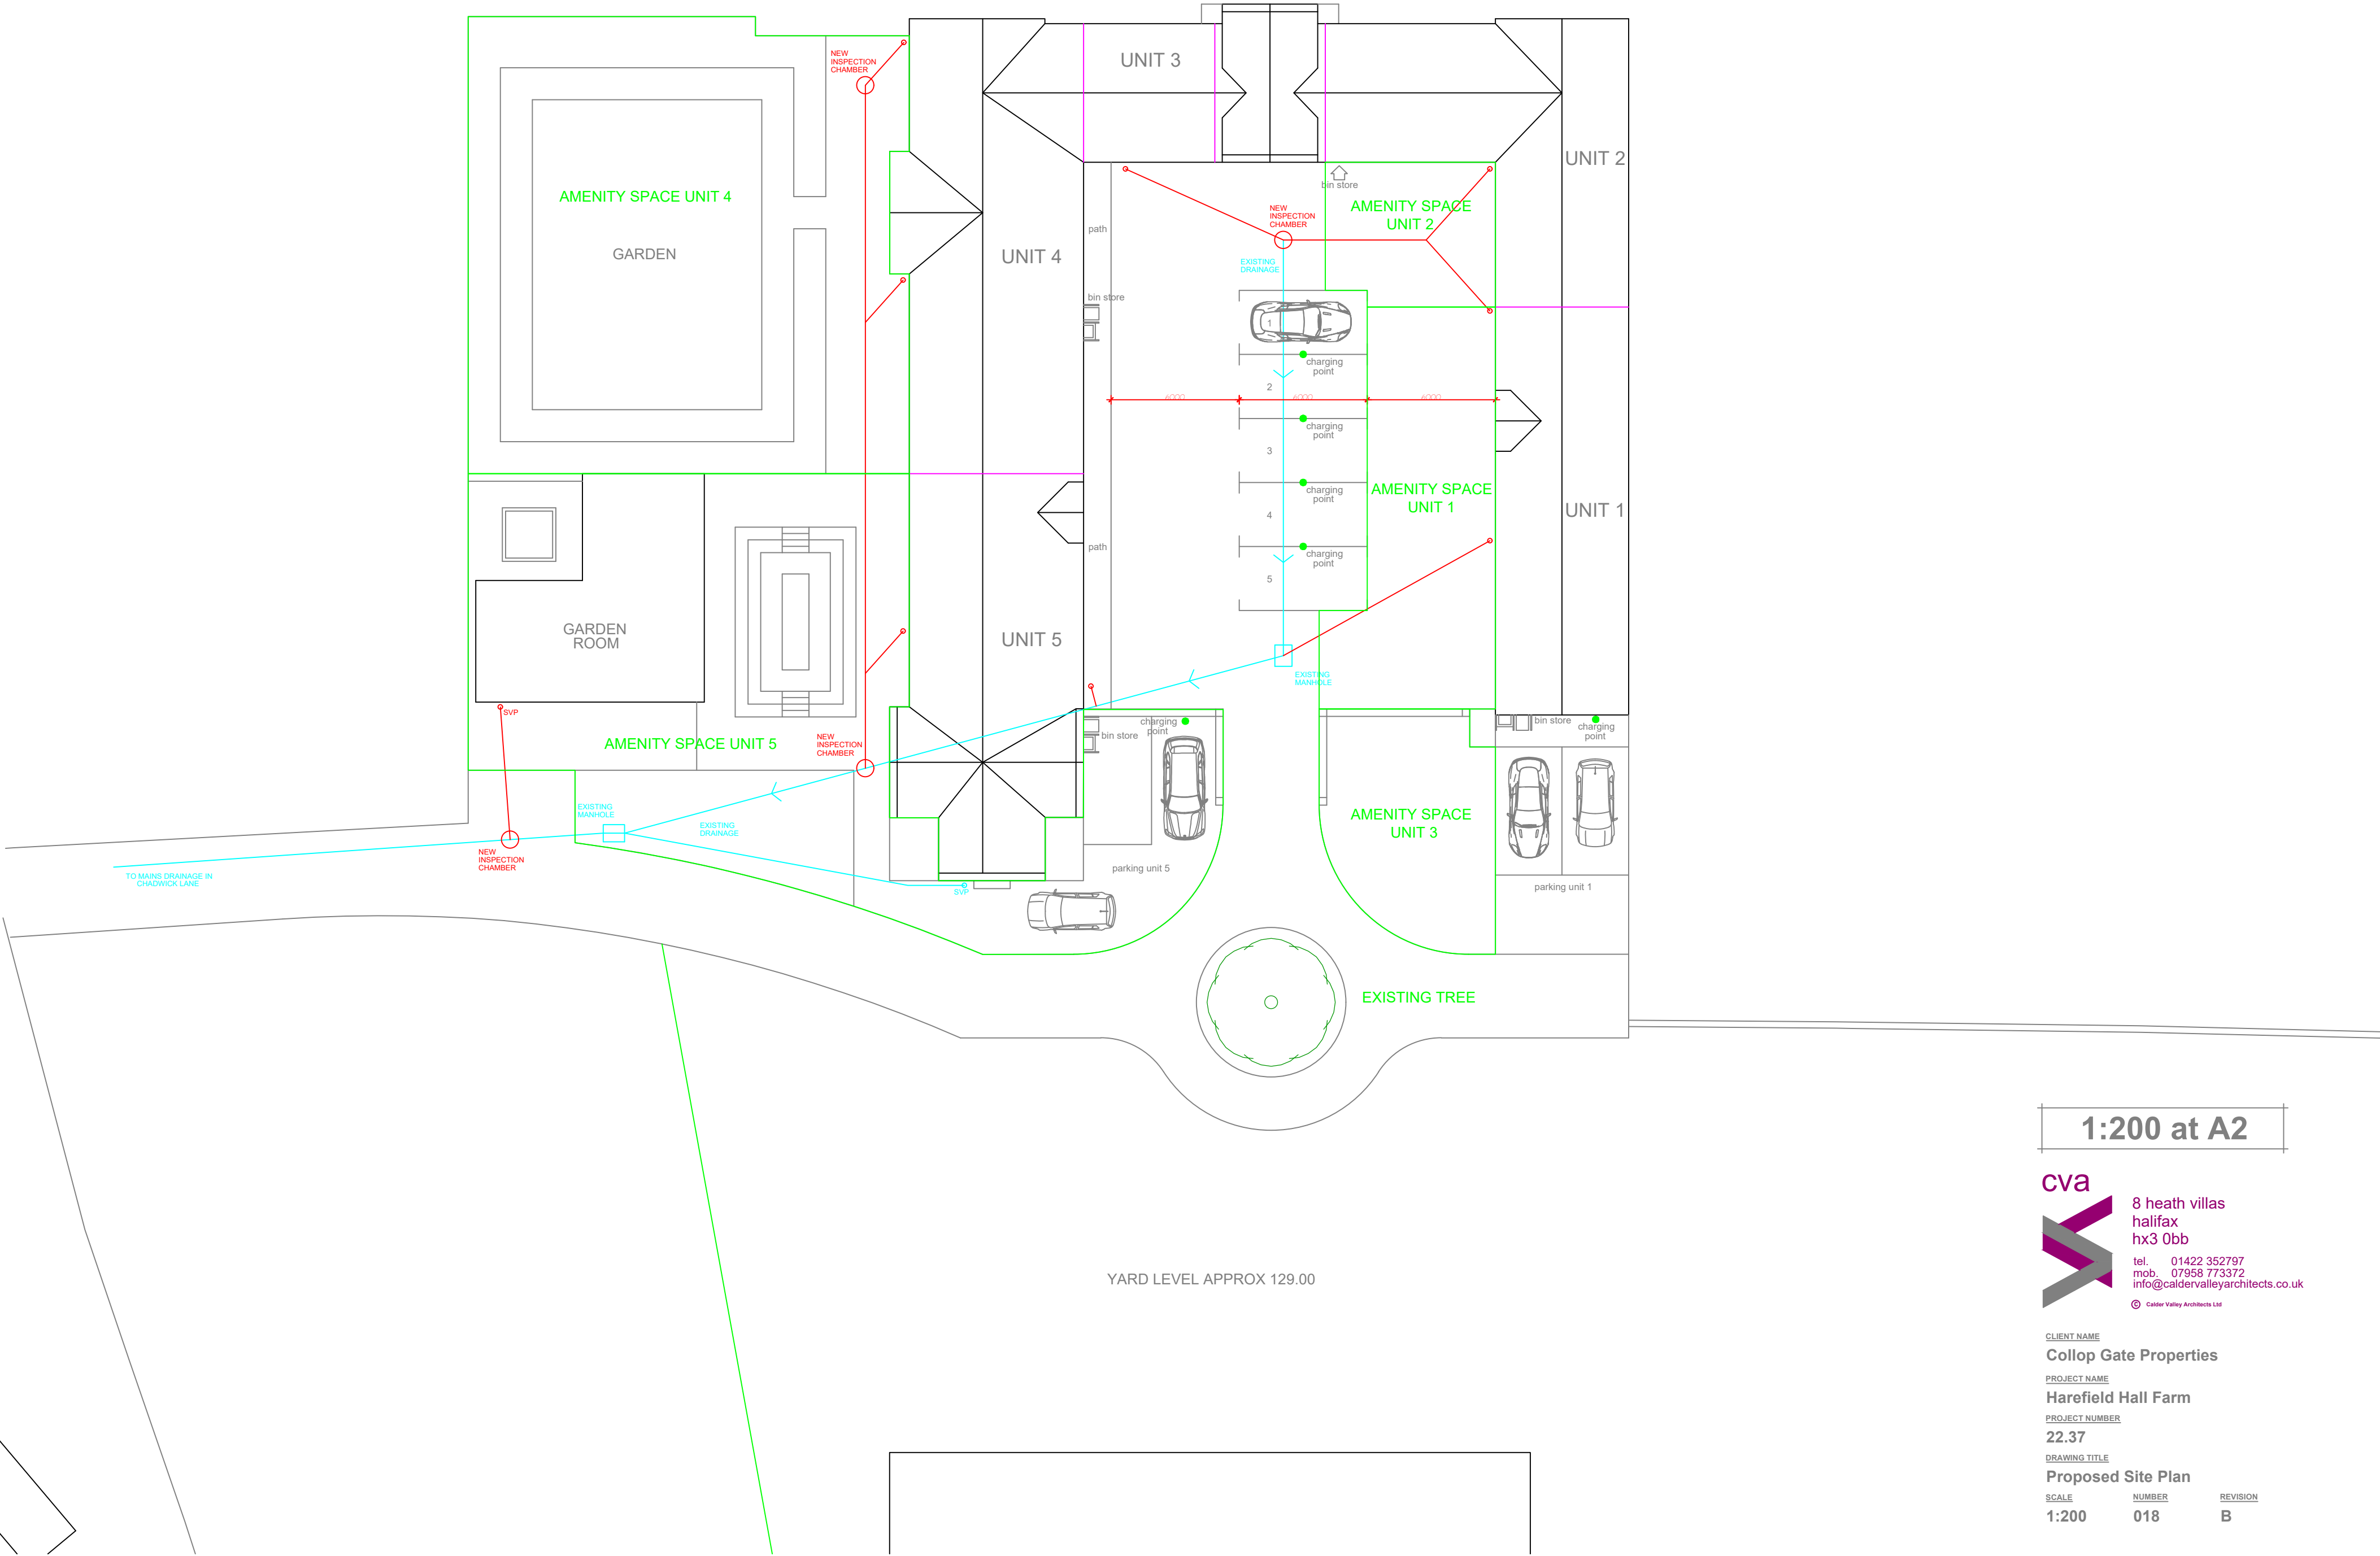

1:200 at A2

cva

8 heath villas

halifax

hx3 0bb

tel. 01422 352797

mob. 07958 773372

info@caldervalleyarchitects.co.uk

© Calder Valley Architects Ltd

CLIENT NAME
Collop Gate Properties

PROJECT NAME
Harefield Hall Farm

PROJECT NUMBER
22.37

DRAWING TITLE
Proposed Site Plan

SCALE	NUMBER	REVISION
1:200	018	B