





WEST ELEVATION

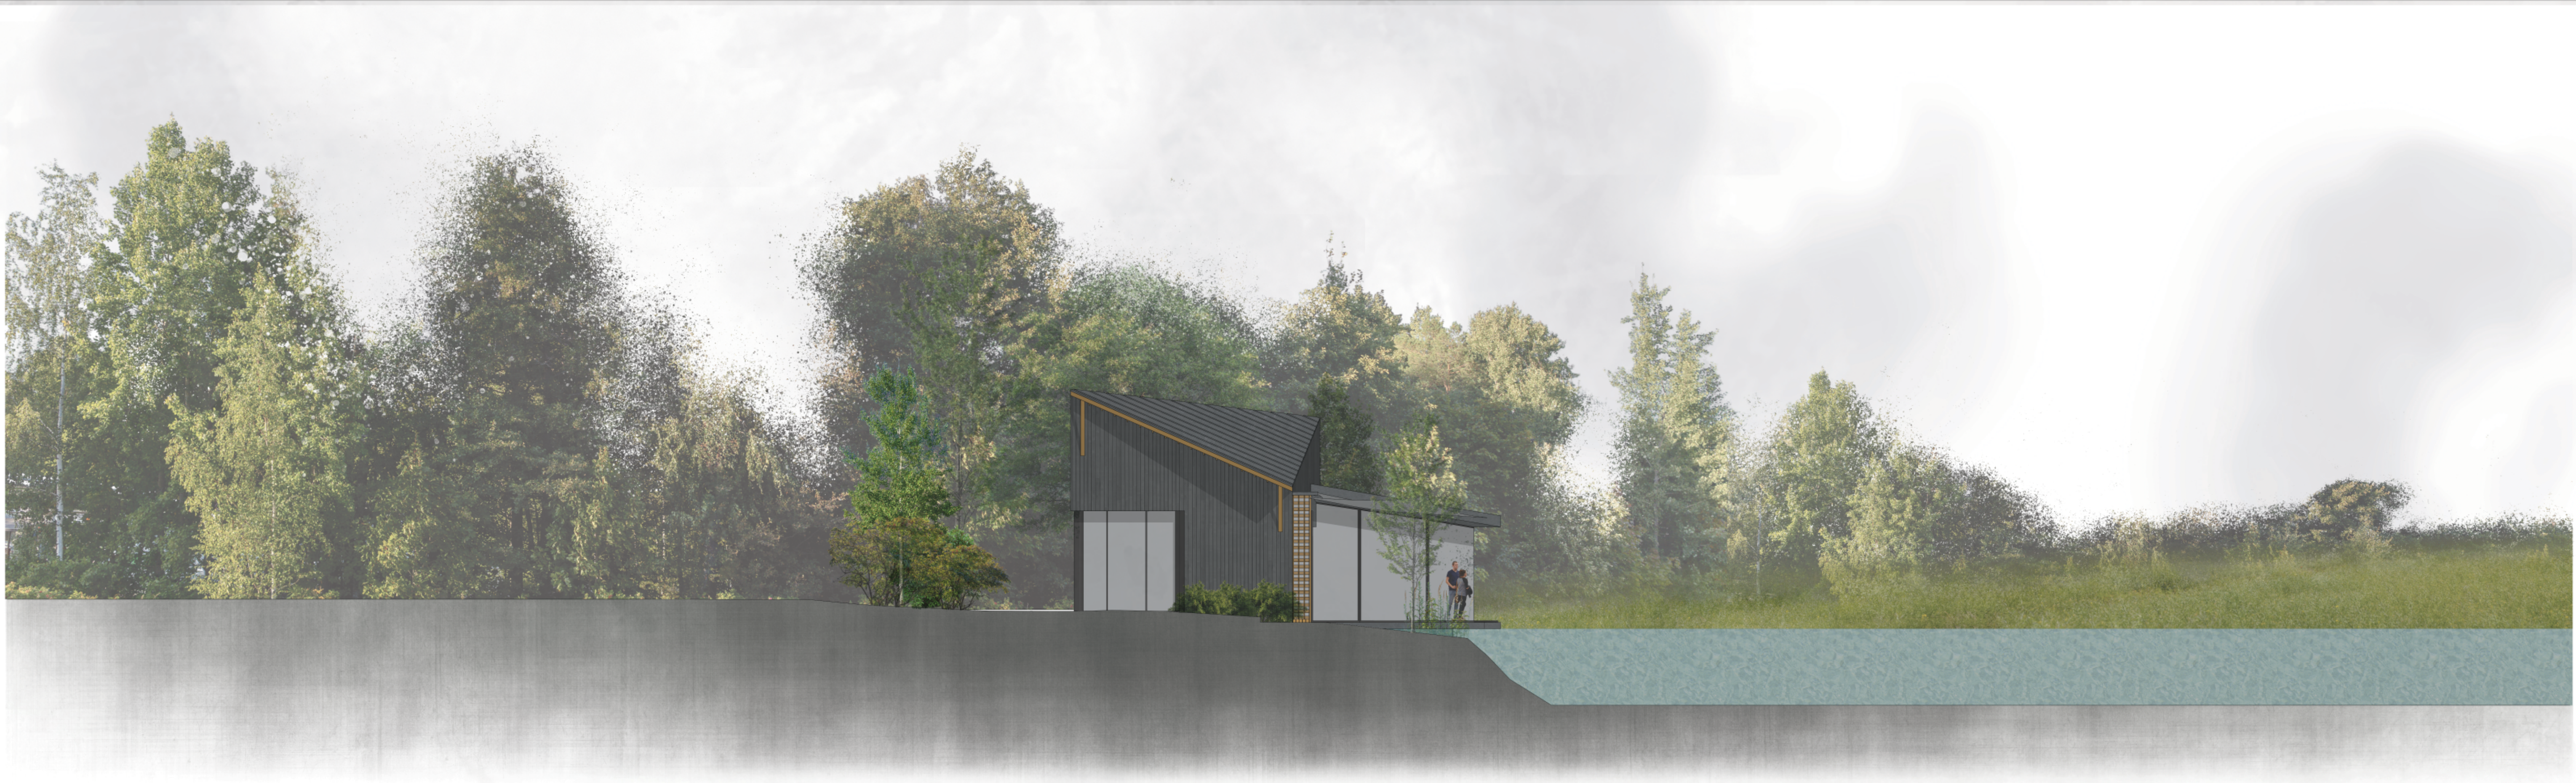

NORTH ELEVATION

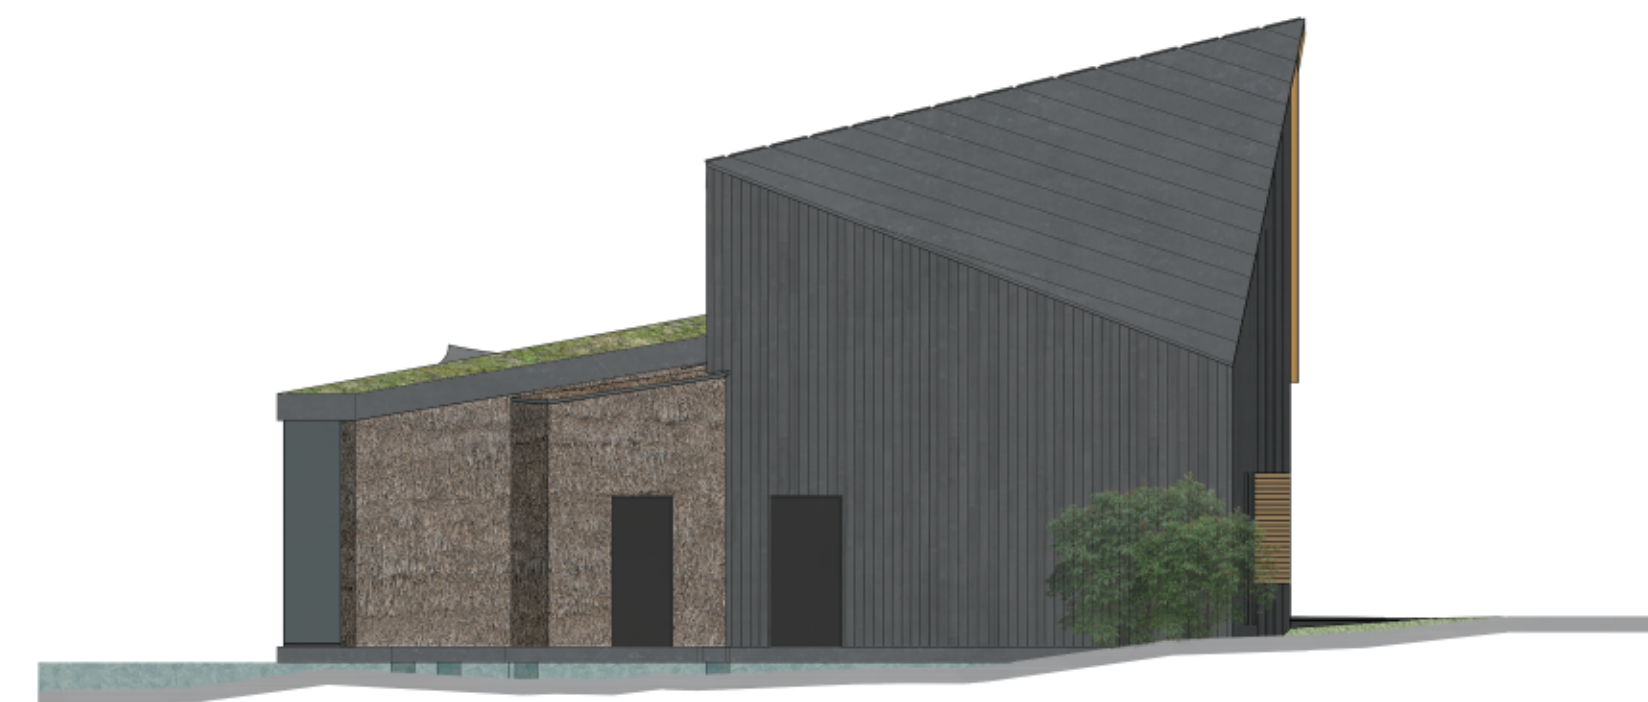

EAST ELEVATION



SOUTH ELEVATION

MATERIAL SCHEDULE

Walls: timber cladding and thatch
Pitched roofs: grey standing seam zinc
Flat roof: sedum roof
Door and windows: grey powder coated aluminium
Rainwater goods: grey powder coated aluminium
PV panel: high transmission, low iron, tempered glass with mono-crystalline cells

AS PROPOSED

Revision	Amendment	Date

A TEL I E R
 architecture & design ltd
 The Studio, 6 Marsworth Wharf, Tring
 Bucks, HP23 4BW, tel 01442 828201
 www.atelier-architects.co.uk

Project:
 Pillsworth Lake
 Cafe Shop & Boat House
 I & I Patel
 Drawing Title:
 Cafe Shop Elevations

Scale : 1:100 @ A1 Date : 14.02.24

Drawing No : 544 / TP / 004 Rev :

copyright reserved