

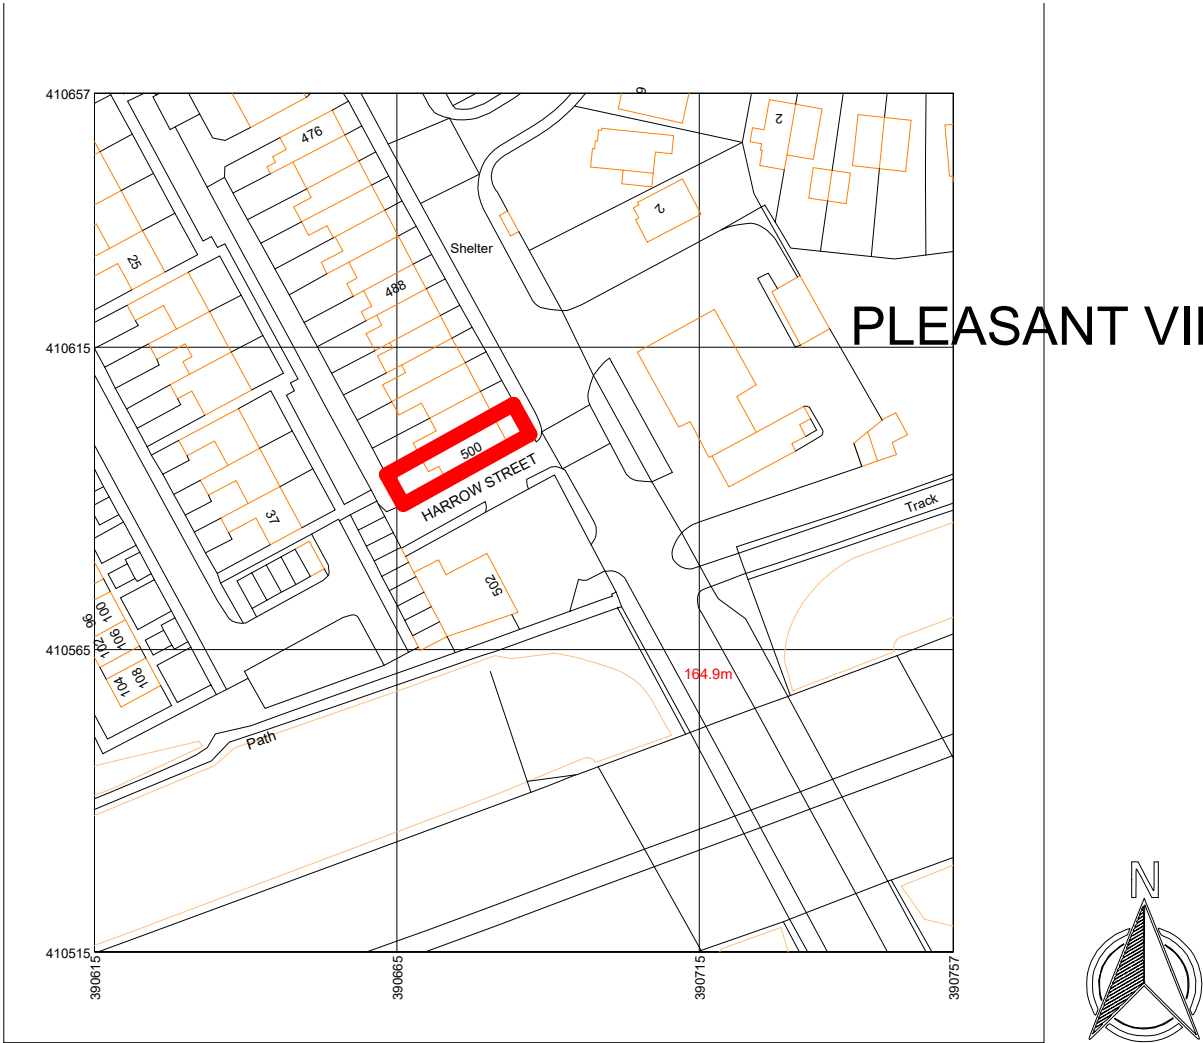


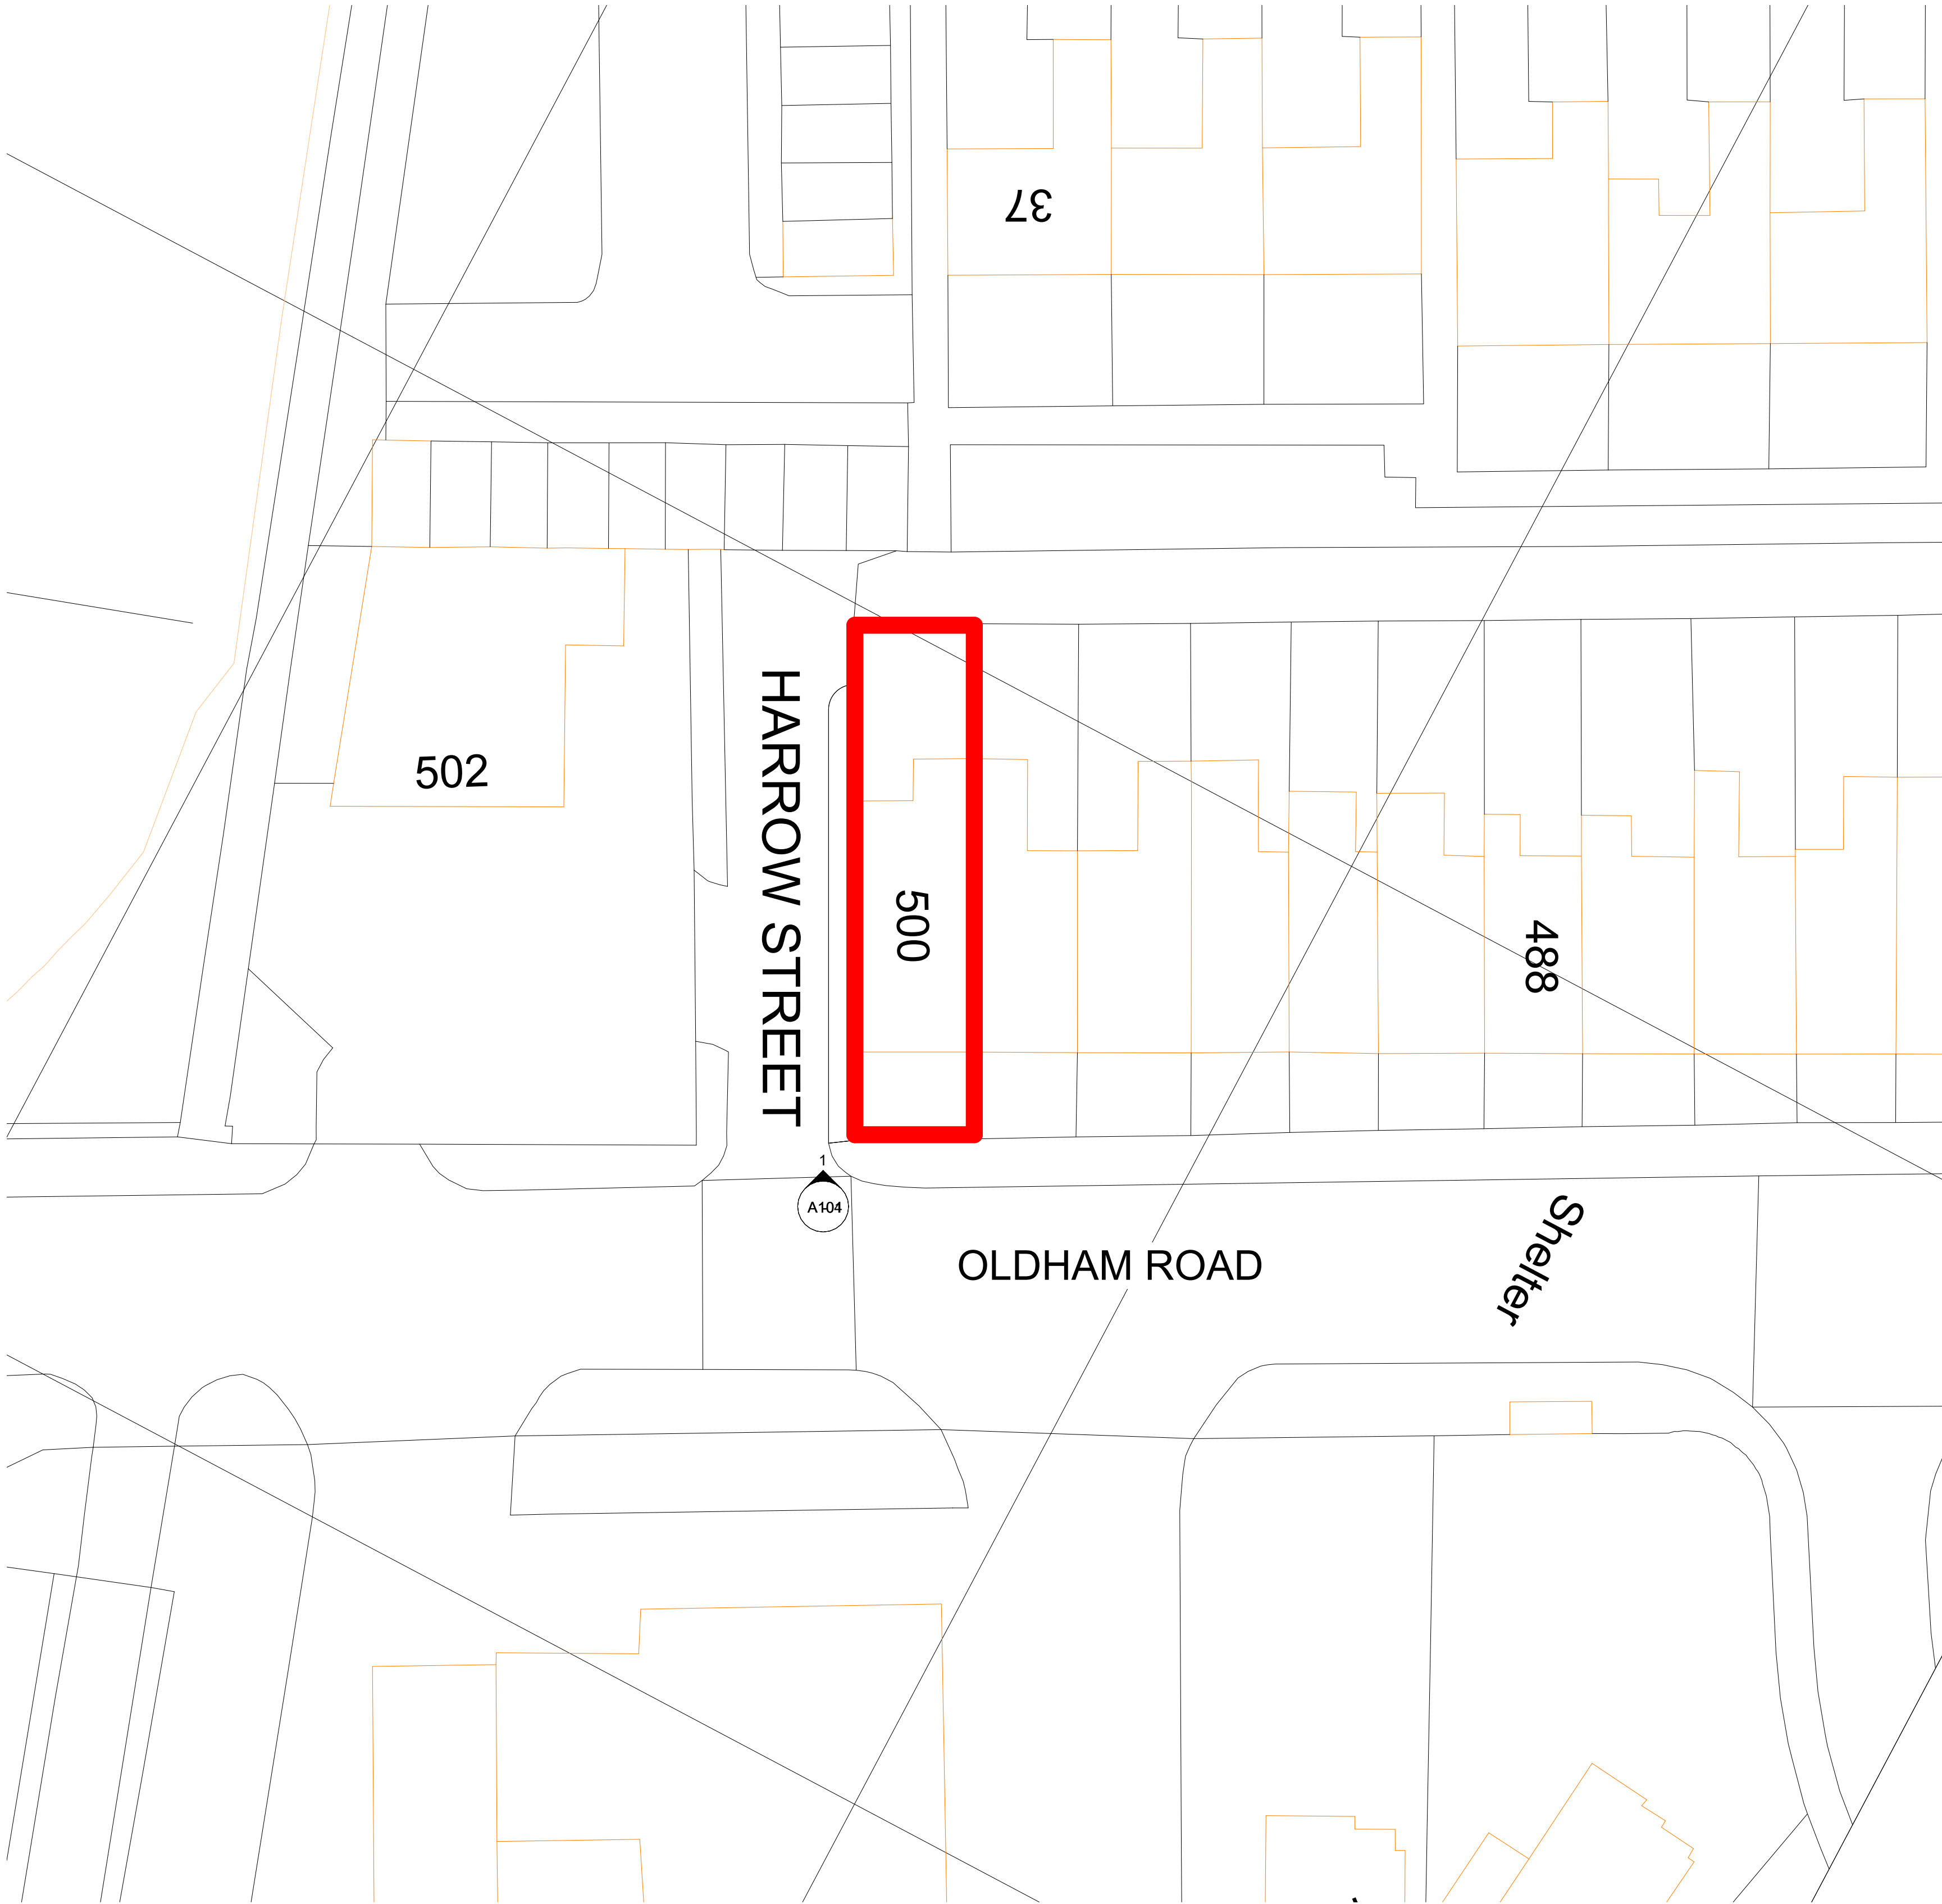

1 LOCATION PLAN
1 : 1250

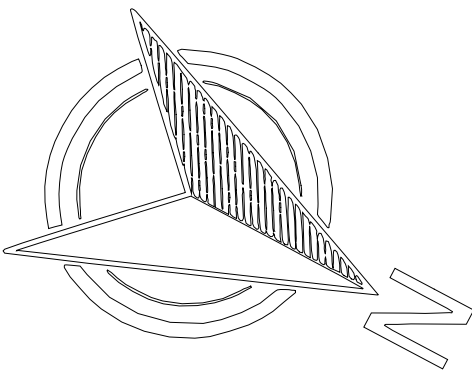

RED LINE INDICATING SITE BOUNDARY
500 OLDHAM ROAD ROCHDALE OL11
2AT

Rev	Description	Date	Dr by	App by
original by		date created		
NK		22/08/24		NK



Enquiries@nkarchitectural.co.uk

0161 818 4727

www.NKARCHITCTURAL.co.uk

client name			
Mr E SHOCKLEDGE			
project			
LOFT CONVERSION - 500 OLDHAM ROAD ROCHDALE OL11 2AT			
drawing			
SITE AND LOCATION PLAN - EXISTING			
computer file		plot date	
C:\Users\nk\OneDrive\Documents\NK\ARCH\500 OLDHAM ROAD ROCHDALE OL11 2AT\500 OLDHAM ROAD ROCHDALE OL11 2AT.rvt			
project number		scale	
2024.00713.8385		As indicated @A1	
drawing number		rev	
A103		A	

This drawing is to be read in conjunction with all related drawings. All dimensions must be checked and verified on site before commencing any work or producing shop drawings. The originator should be notified immediately of any discrepancy. This drawing is copyright and remains the property of NK Architectural.

2 SITE PLAN
1 : 200