



Dimensioning

Figured dimensions only to be taken from these designs and drawings. Work to annotated dimensions only. All dimensions to be checked on site. Architectural designers to be informed immediately of any discrepancies before work proceeds. Drawings are to be read in conjunction with relevant specifications, structural engineers and service engineers' drawings.

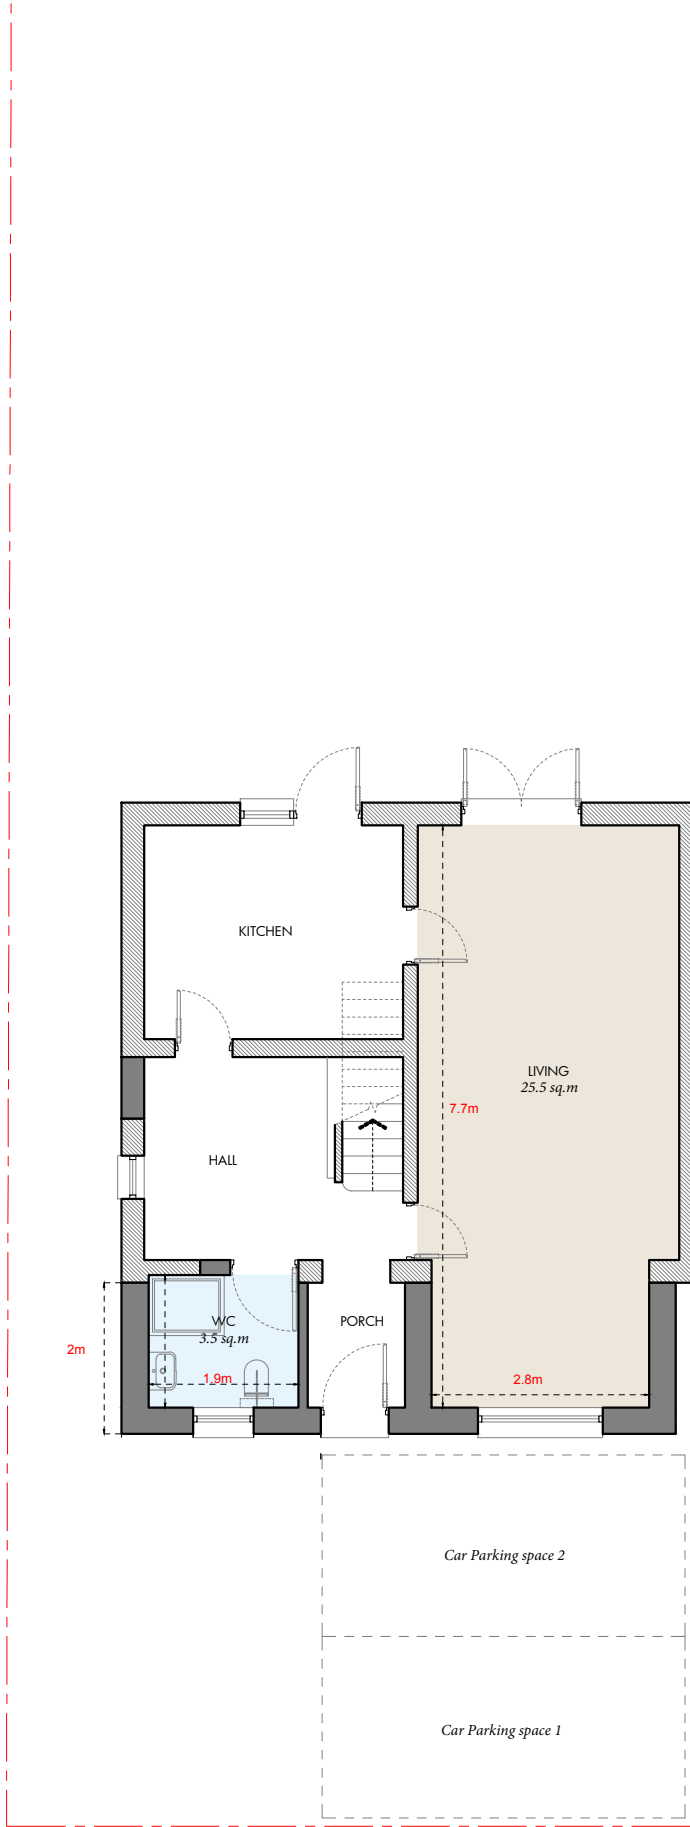

PROPOSED GROUND FLOOR PLAN
1:100 @ A3

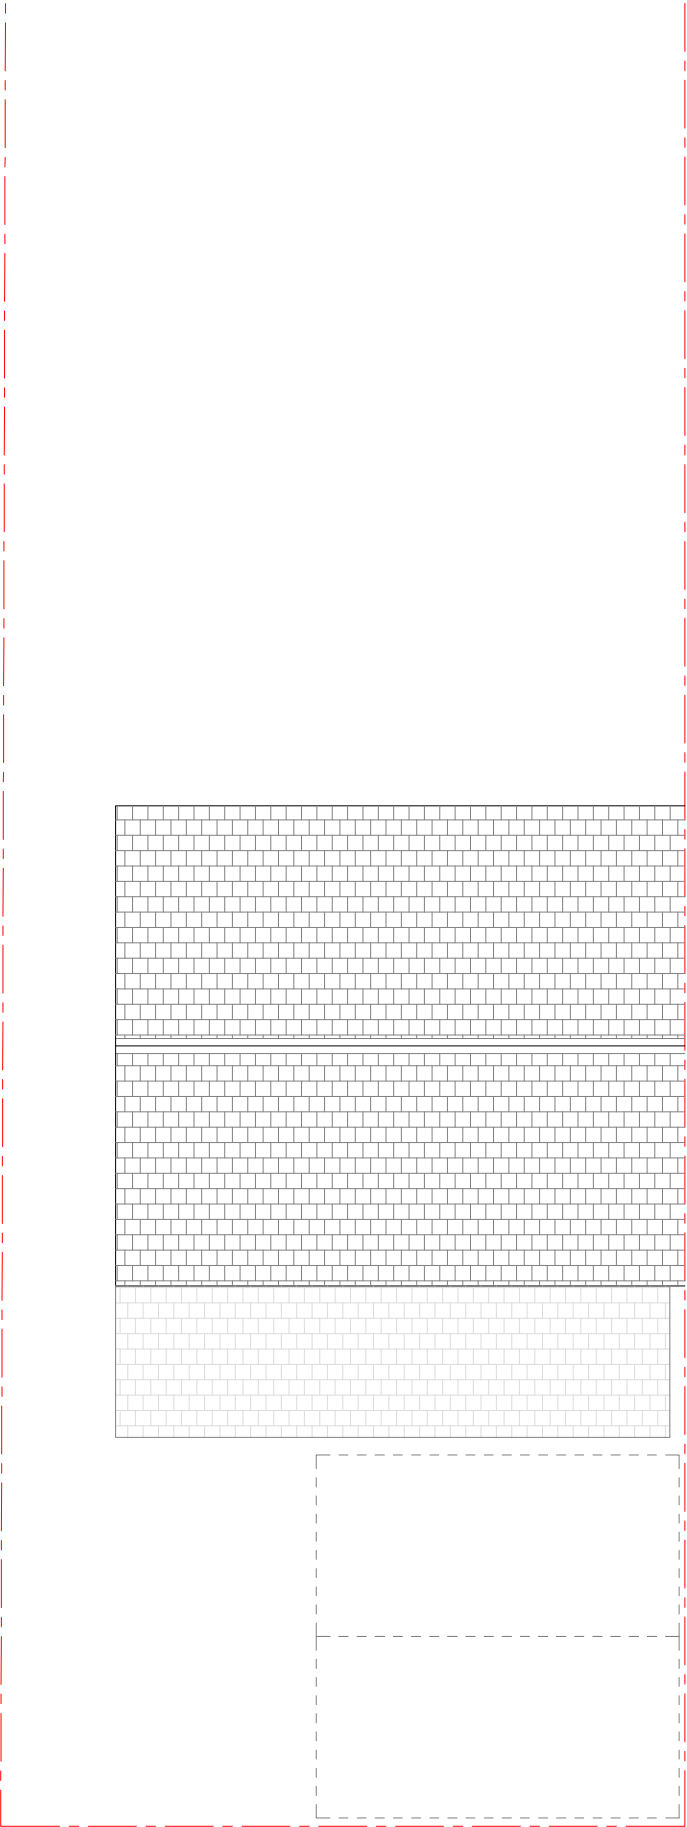

PROPOSED ROOF PLAN
1:100 @ A3



Rev	Date	Description
-	04/07/24	Issued to client for comments


S A L E E M
ARCHITECTS

Architecture | Masterplanning | Graphics

CLIENT:	Homeowner	REV:
PROJECT:	15 Bonscale Crescent Middleton M24 5LX	DATE:
TITLE:	Proposed Plans	July 2024
SCALE:	1:100 @ A3	DRAWING NO.
		Sheet 4

Dimensioning

Figured dimensions only to be taken from these designs and drawings. Work to annotated dimensions only. All dimensions to be checked on site. Architectural designers to be informed immediately of any discrepancies before work proceeds. Drawings are to be read in conjunction with relevant specifications, structural engineers and service engineers' drawings.

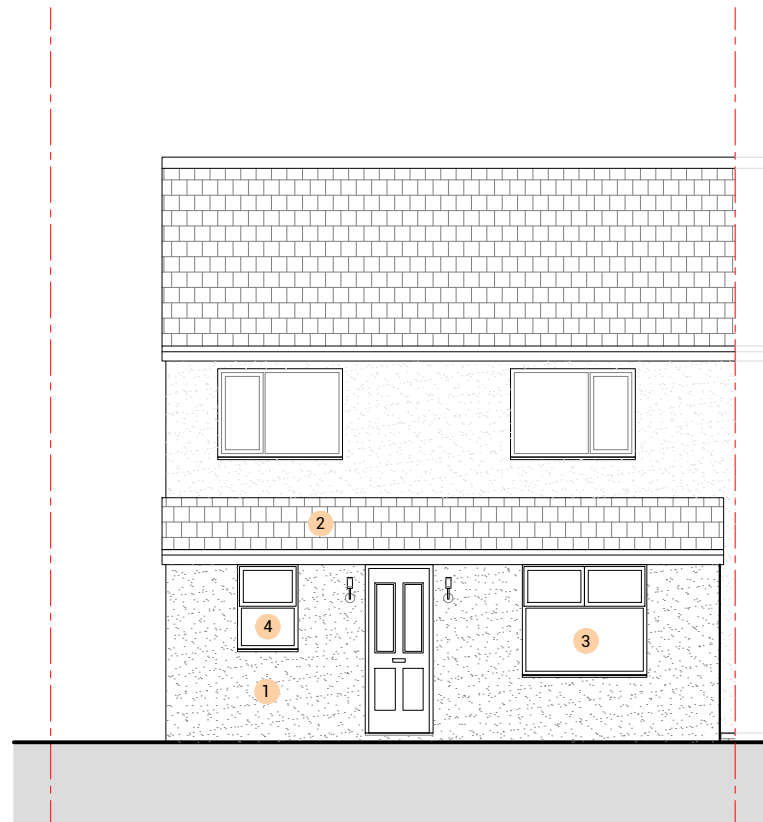


PROPOSED FRONT ELEVATION

1:100 @ A3

0m 1m 3m 5m


Key

- 1 Render to match existing
- 2 Roof tiles to match existing
- 3 PVC Window to match existing
- 4 PVC Window to match existing (Obscure Glazing)

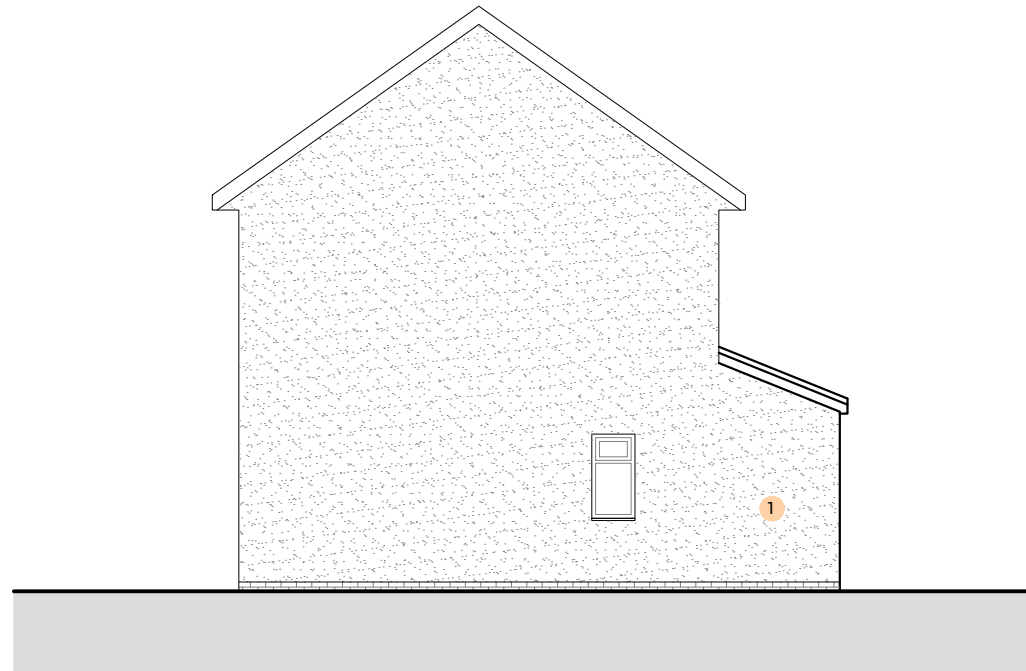

PROPOSED SIDE ELEVATION

1:100 @ A3

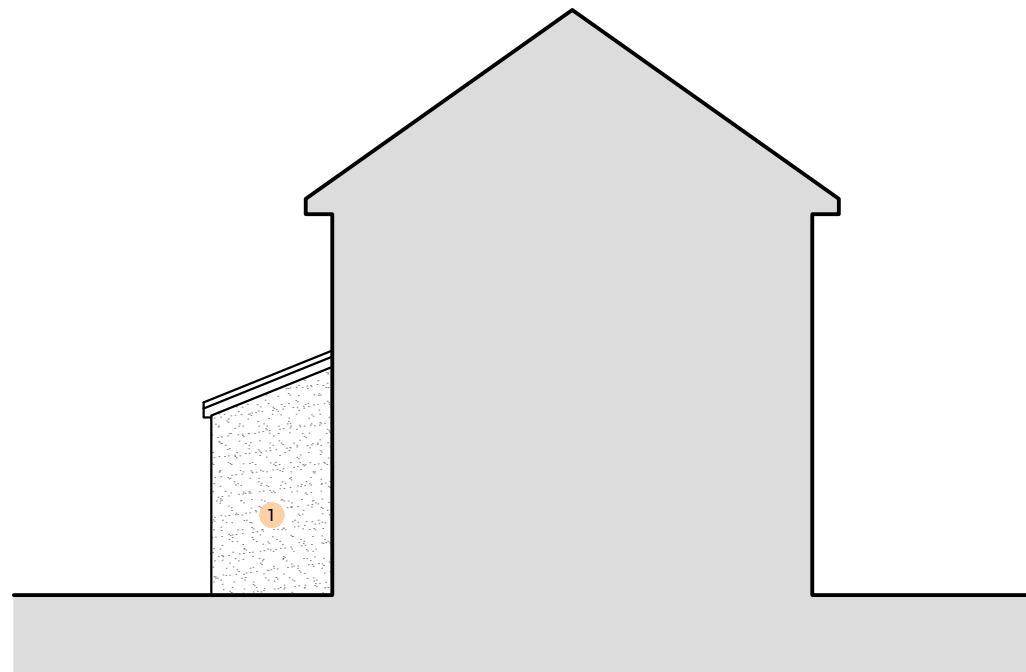

PROPOSED SIDE ELEVATION

1:100 @ A3

Rev	Date	Description
-	04/07/24	Issued to client for comments



S A L E E M
ARCHITECTS

Architecture | Masterplanning | Graphics

CLIENT:
Homeowner

PROJECT:
15 Bonscale Crescent
Middleton
M24 5LX

TITLE:
Proposed Elevations

SCALE:
1:100 @ A3

DRAWING NO.
Sheet 5

REV:

DATE:

July 2024