


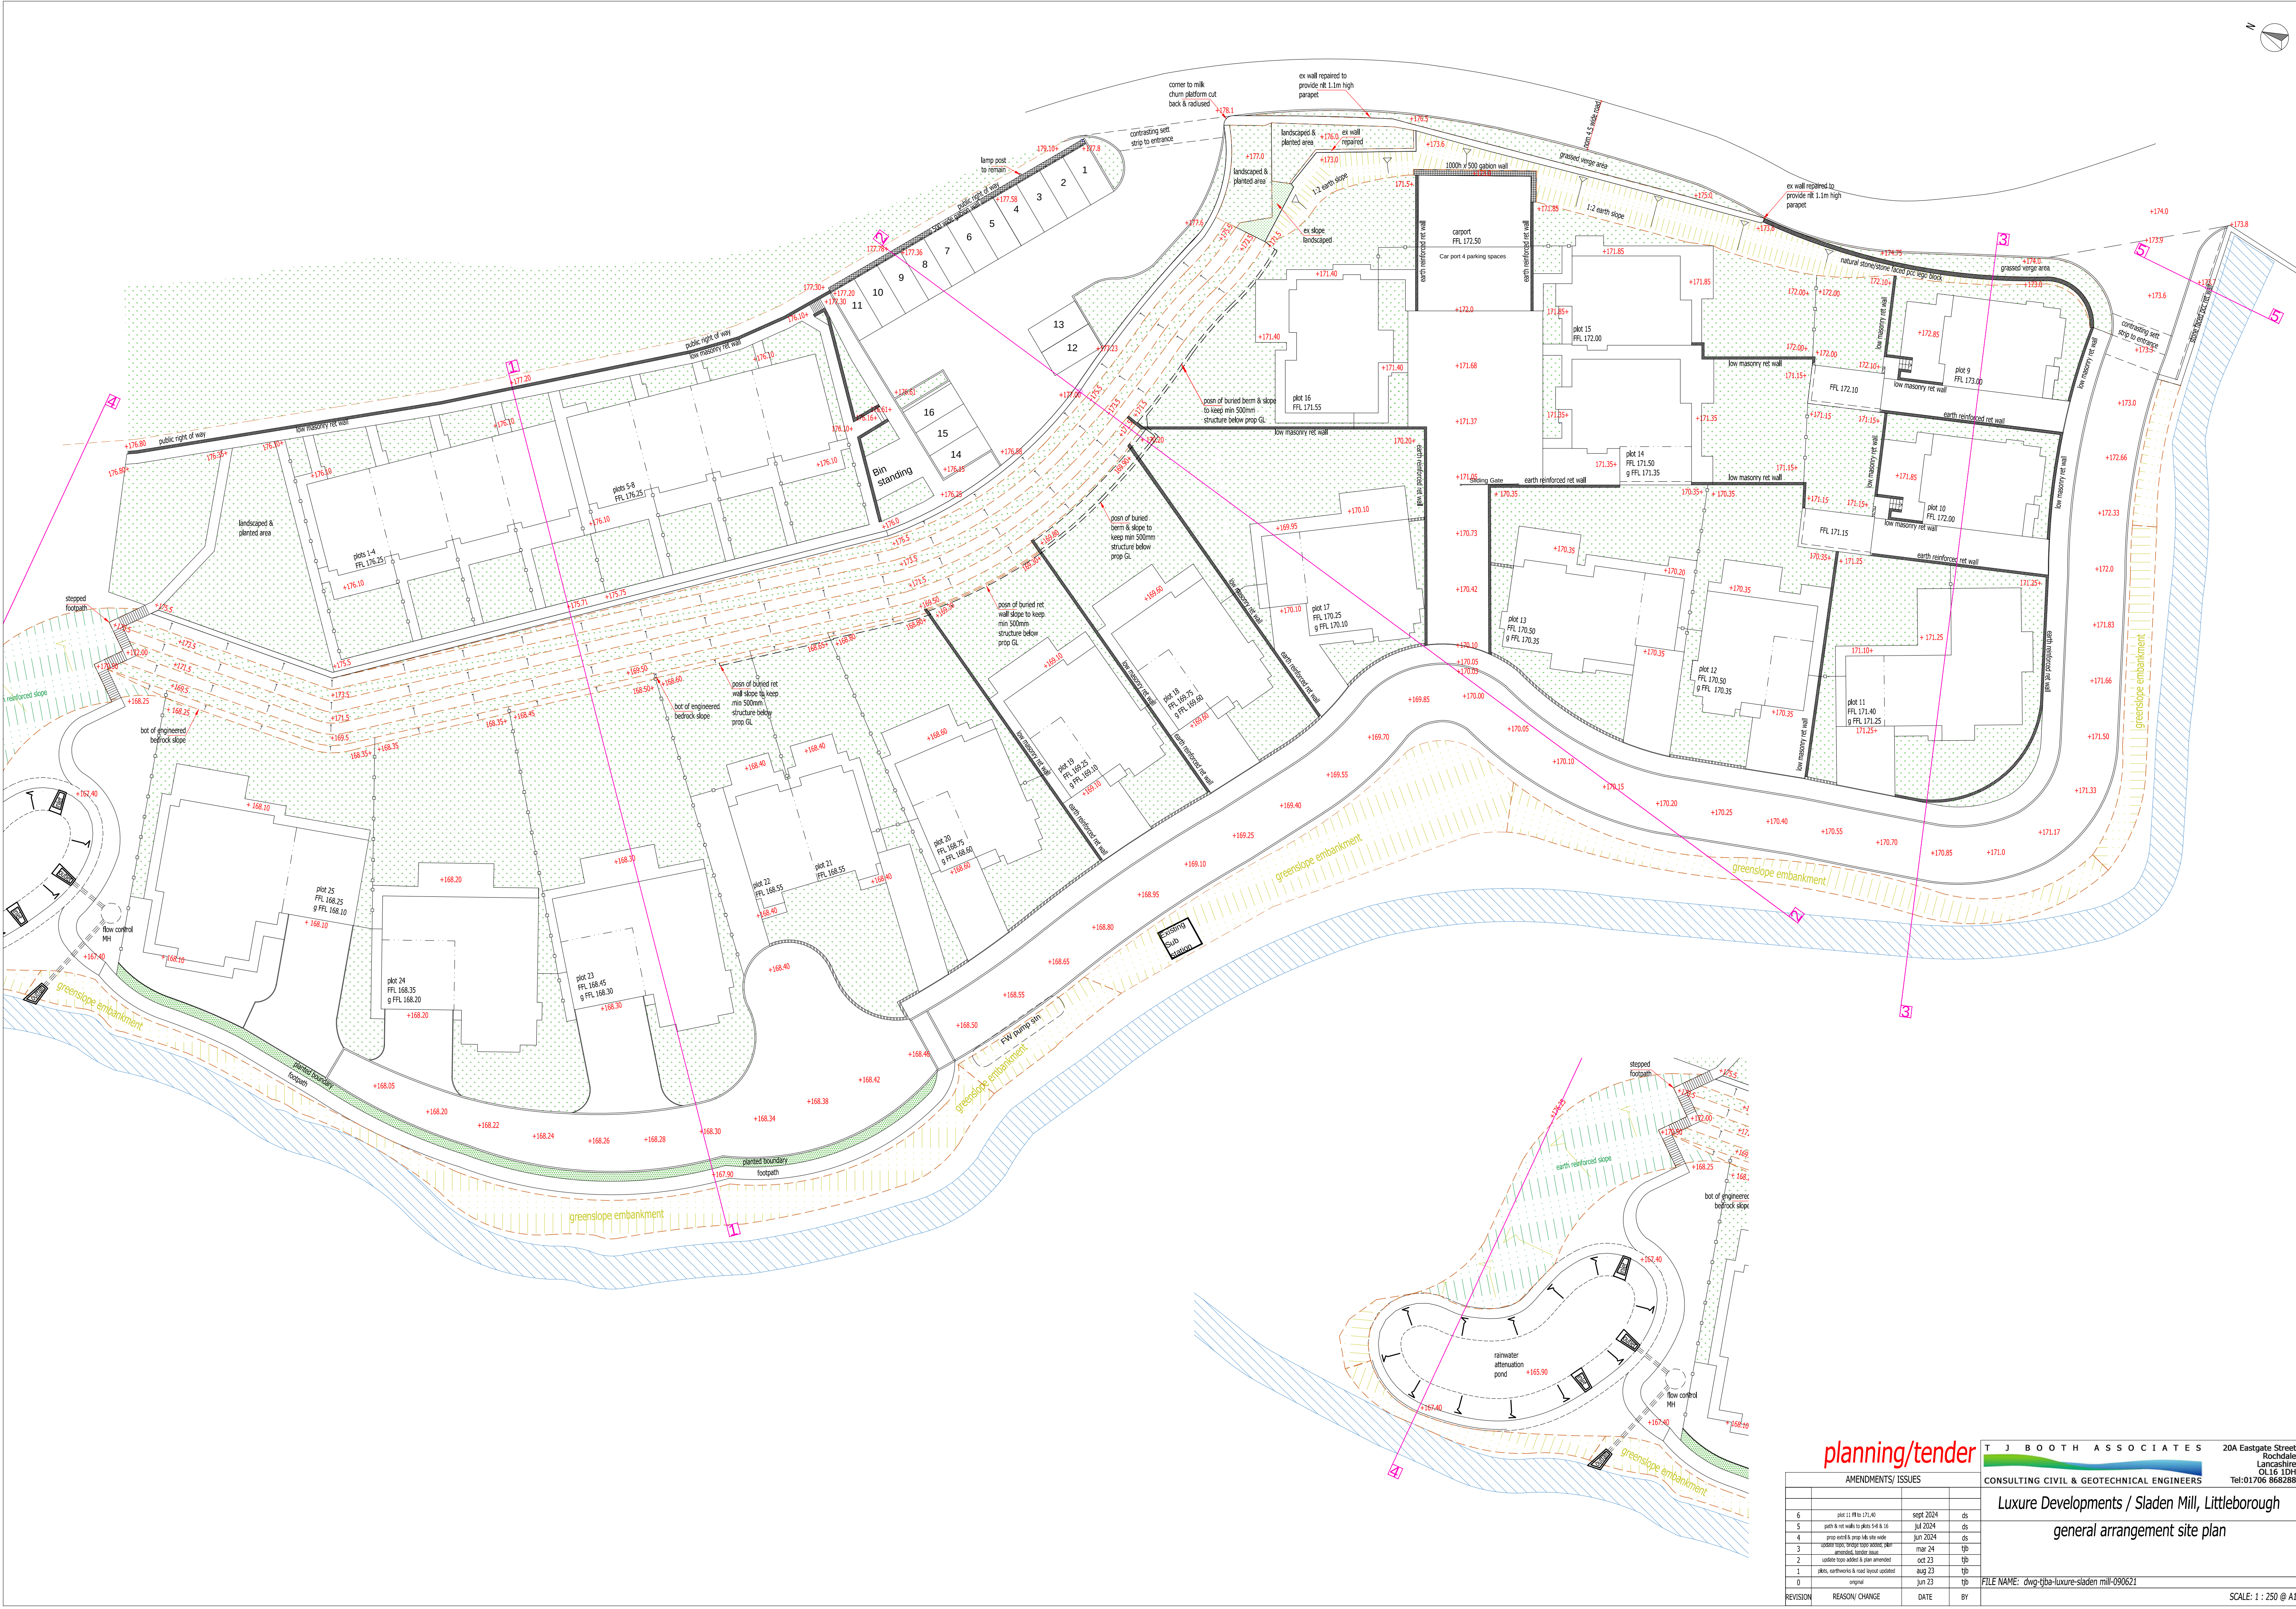

planning/tender

T J BOOTH ASSOCIATES
CONSULTING CIVIL & GEOTECHNICAL ENGINEERS

20A Eastgate Street
Rochdale
Lancashire
OL16 1DH
Tel:01706 868288

Luxure Developments / Sladen Mill, Littleborough
general arrangement site plan

AMENDMENTS/ ISSUES			
6	plot 11 RFL to 171.40	sept 2024	ds
5	path & ret walls to plots 5-8 & 16	jul 2024	ds
4	prop road & prop 1.8m wide	jun 2024	ds
3	update road layout & prop road	may 24	tb
2	update road layout & prop road	oct 23	tb
1	1.8m, northwards & road layout updated	aug 23	tb
0	original	jun 23	tb
REVISION	REASON/ CHANGE	DATE	BY

FILE NAME: dwg-tjba-luxure-sladen mill-090621

SCALE: 1 : 250 @ A1