

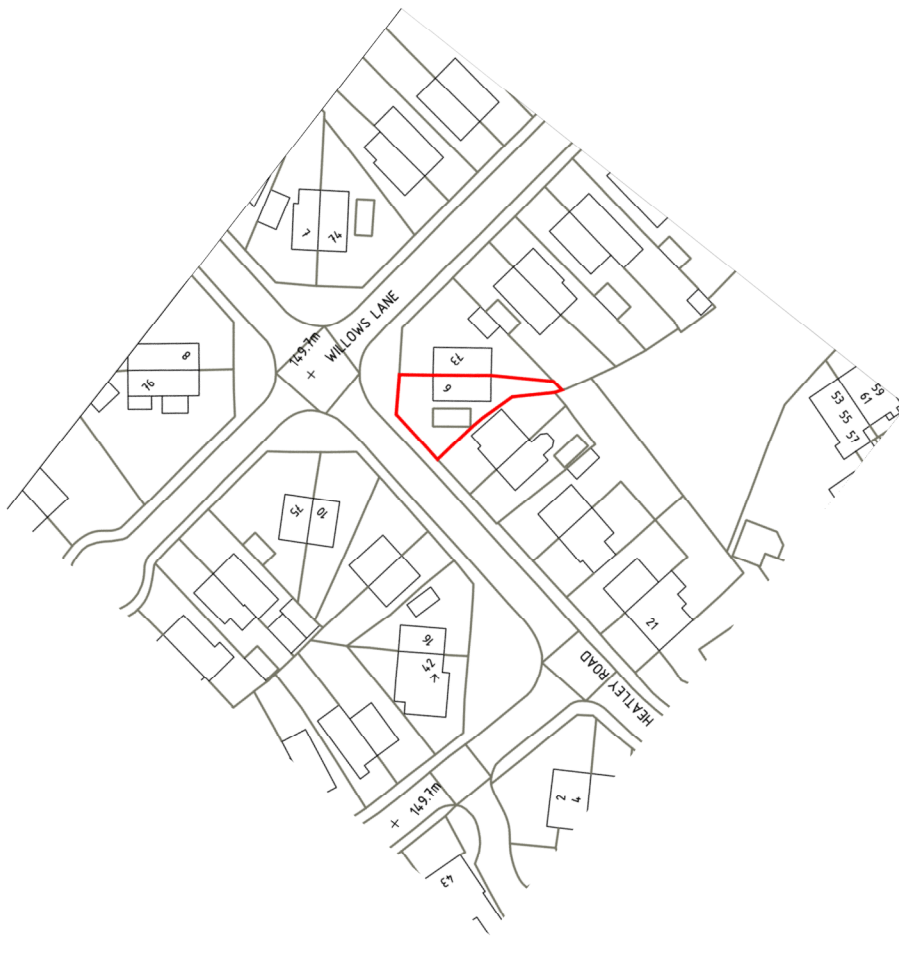
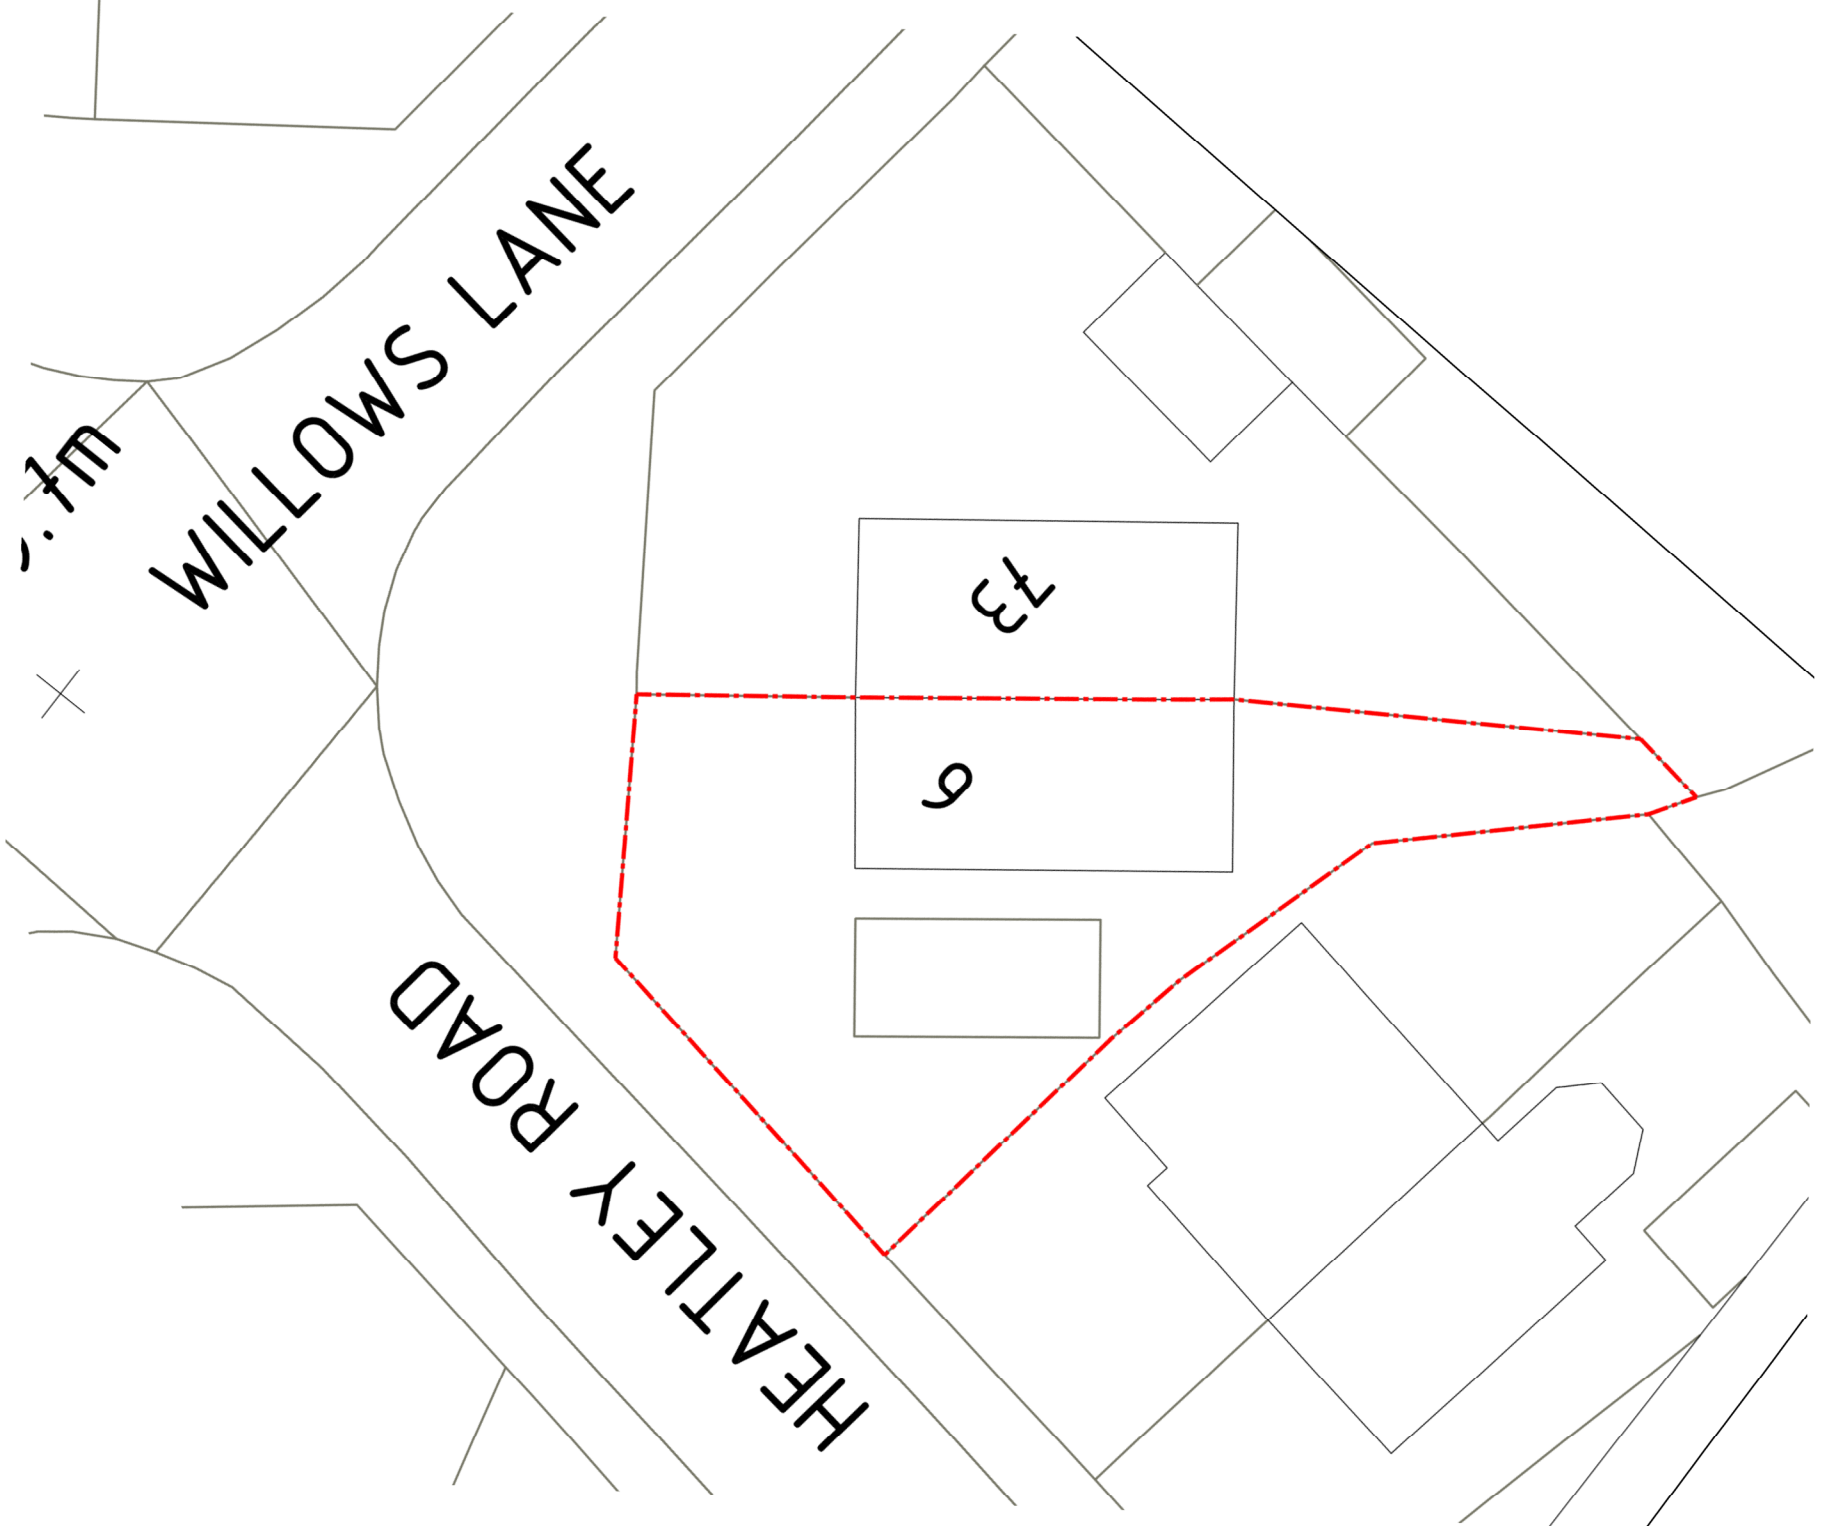


|                       |        |      |
|-----------------------|--------|------|
| Hazard Identification |        |      |
| ref                   | Hazard | date |

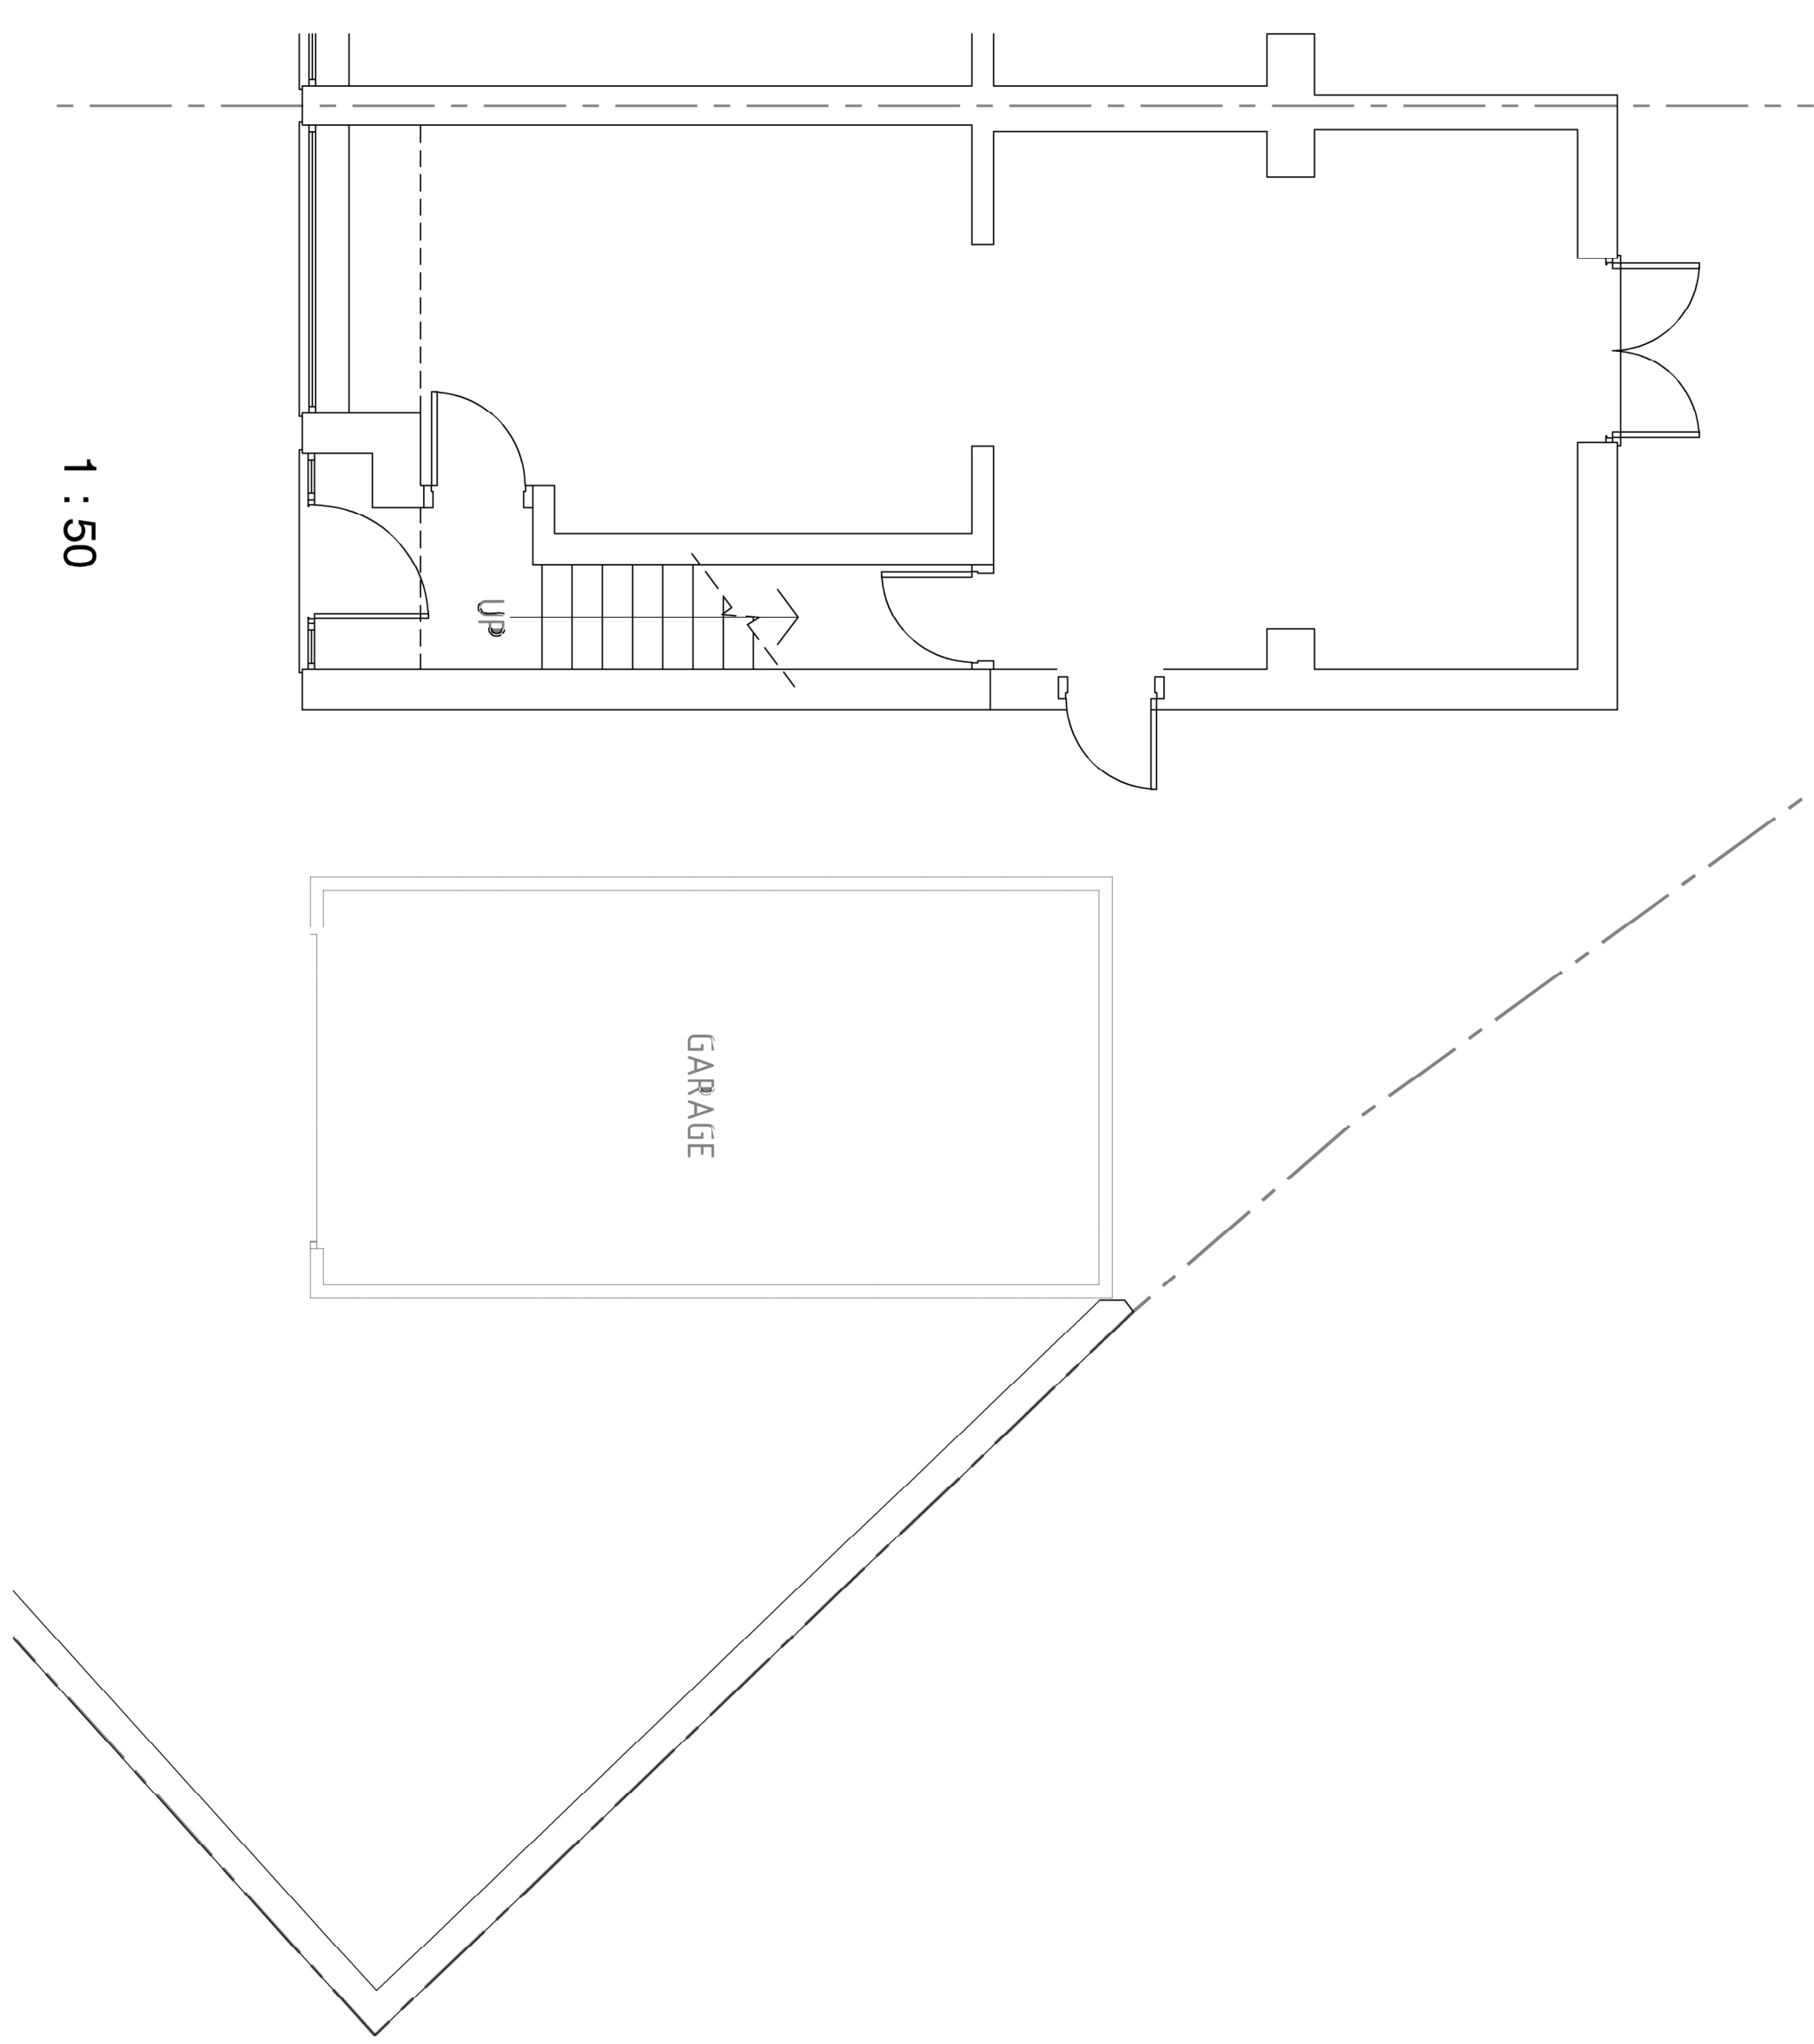


SITE PLAN  
1 : 200


LOCATION PLAN  
1 : 1250

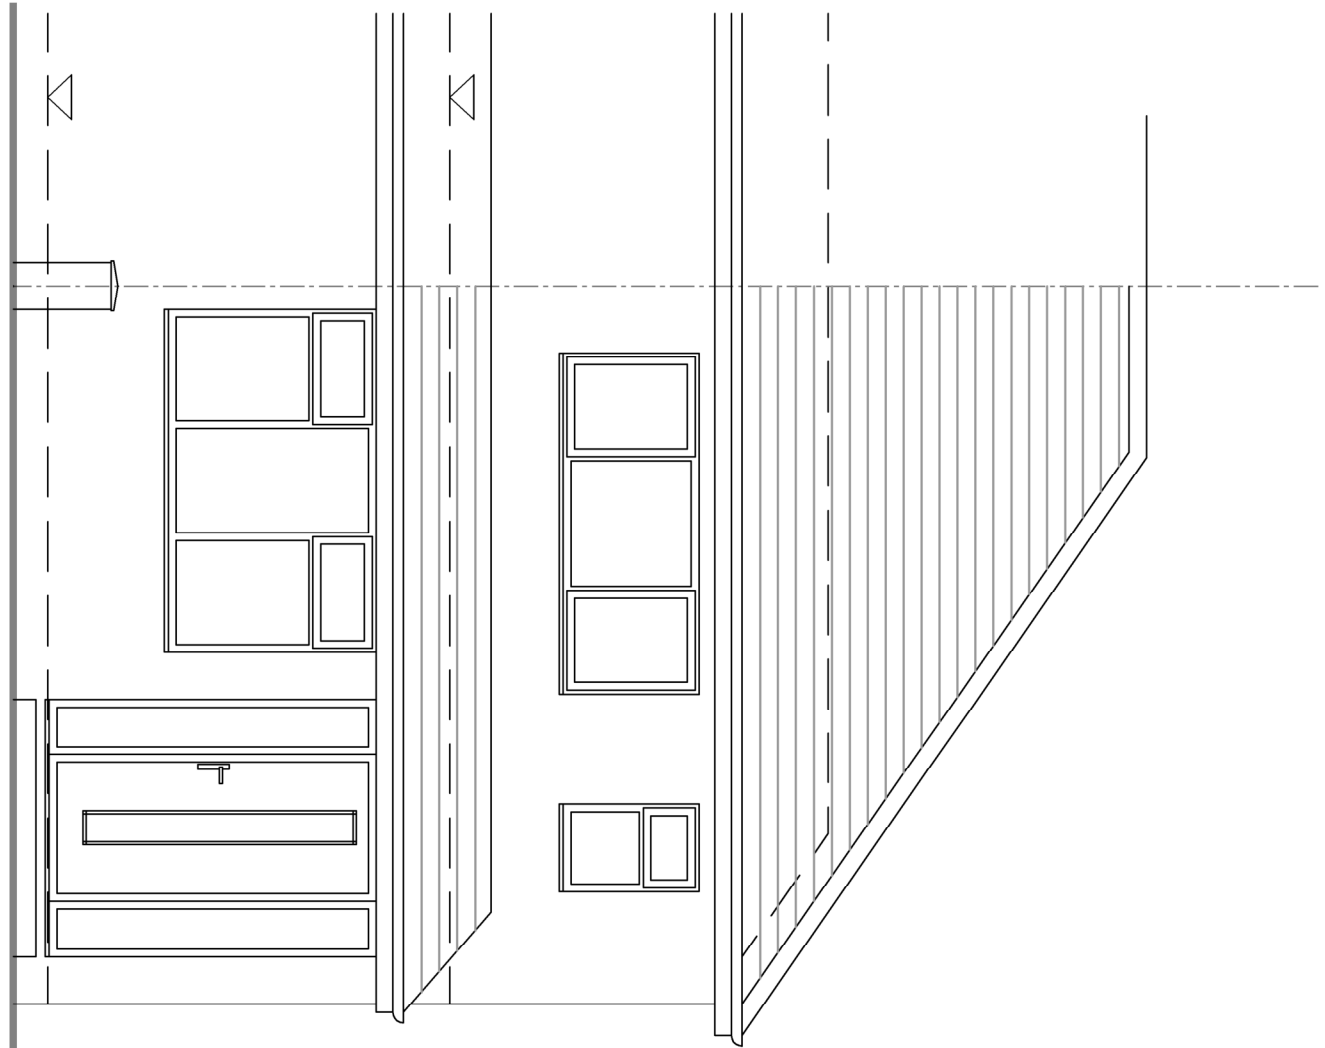


1 : 50

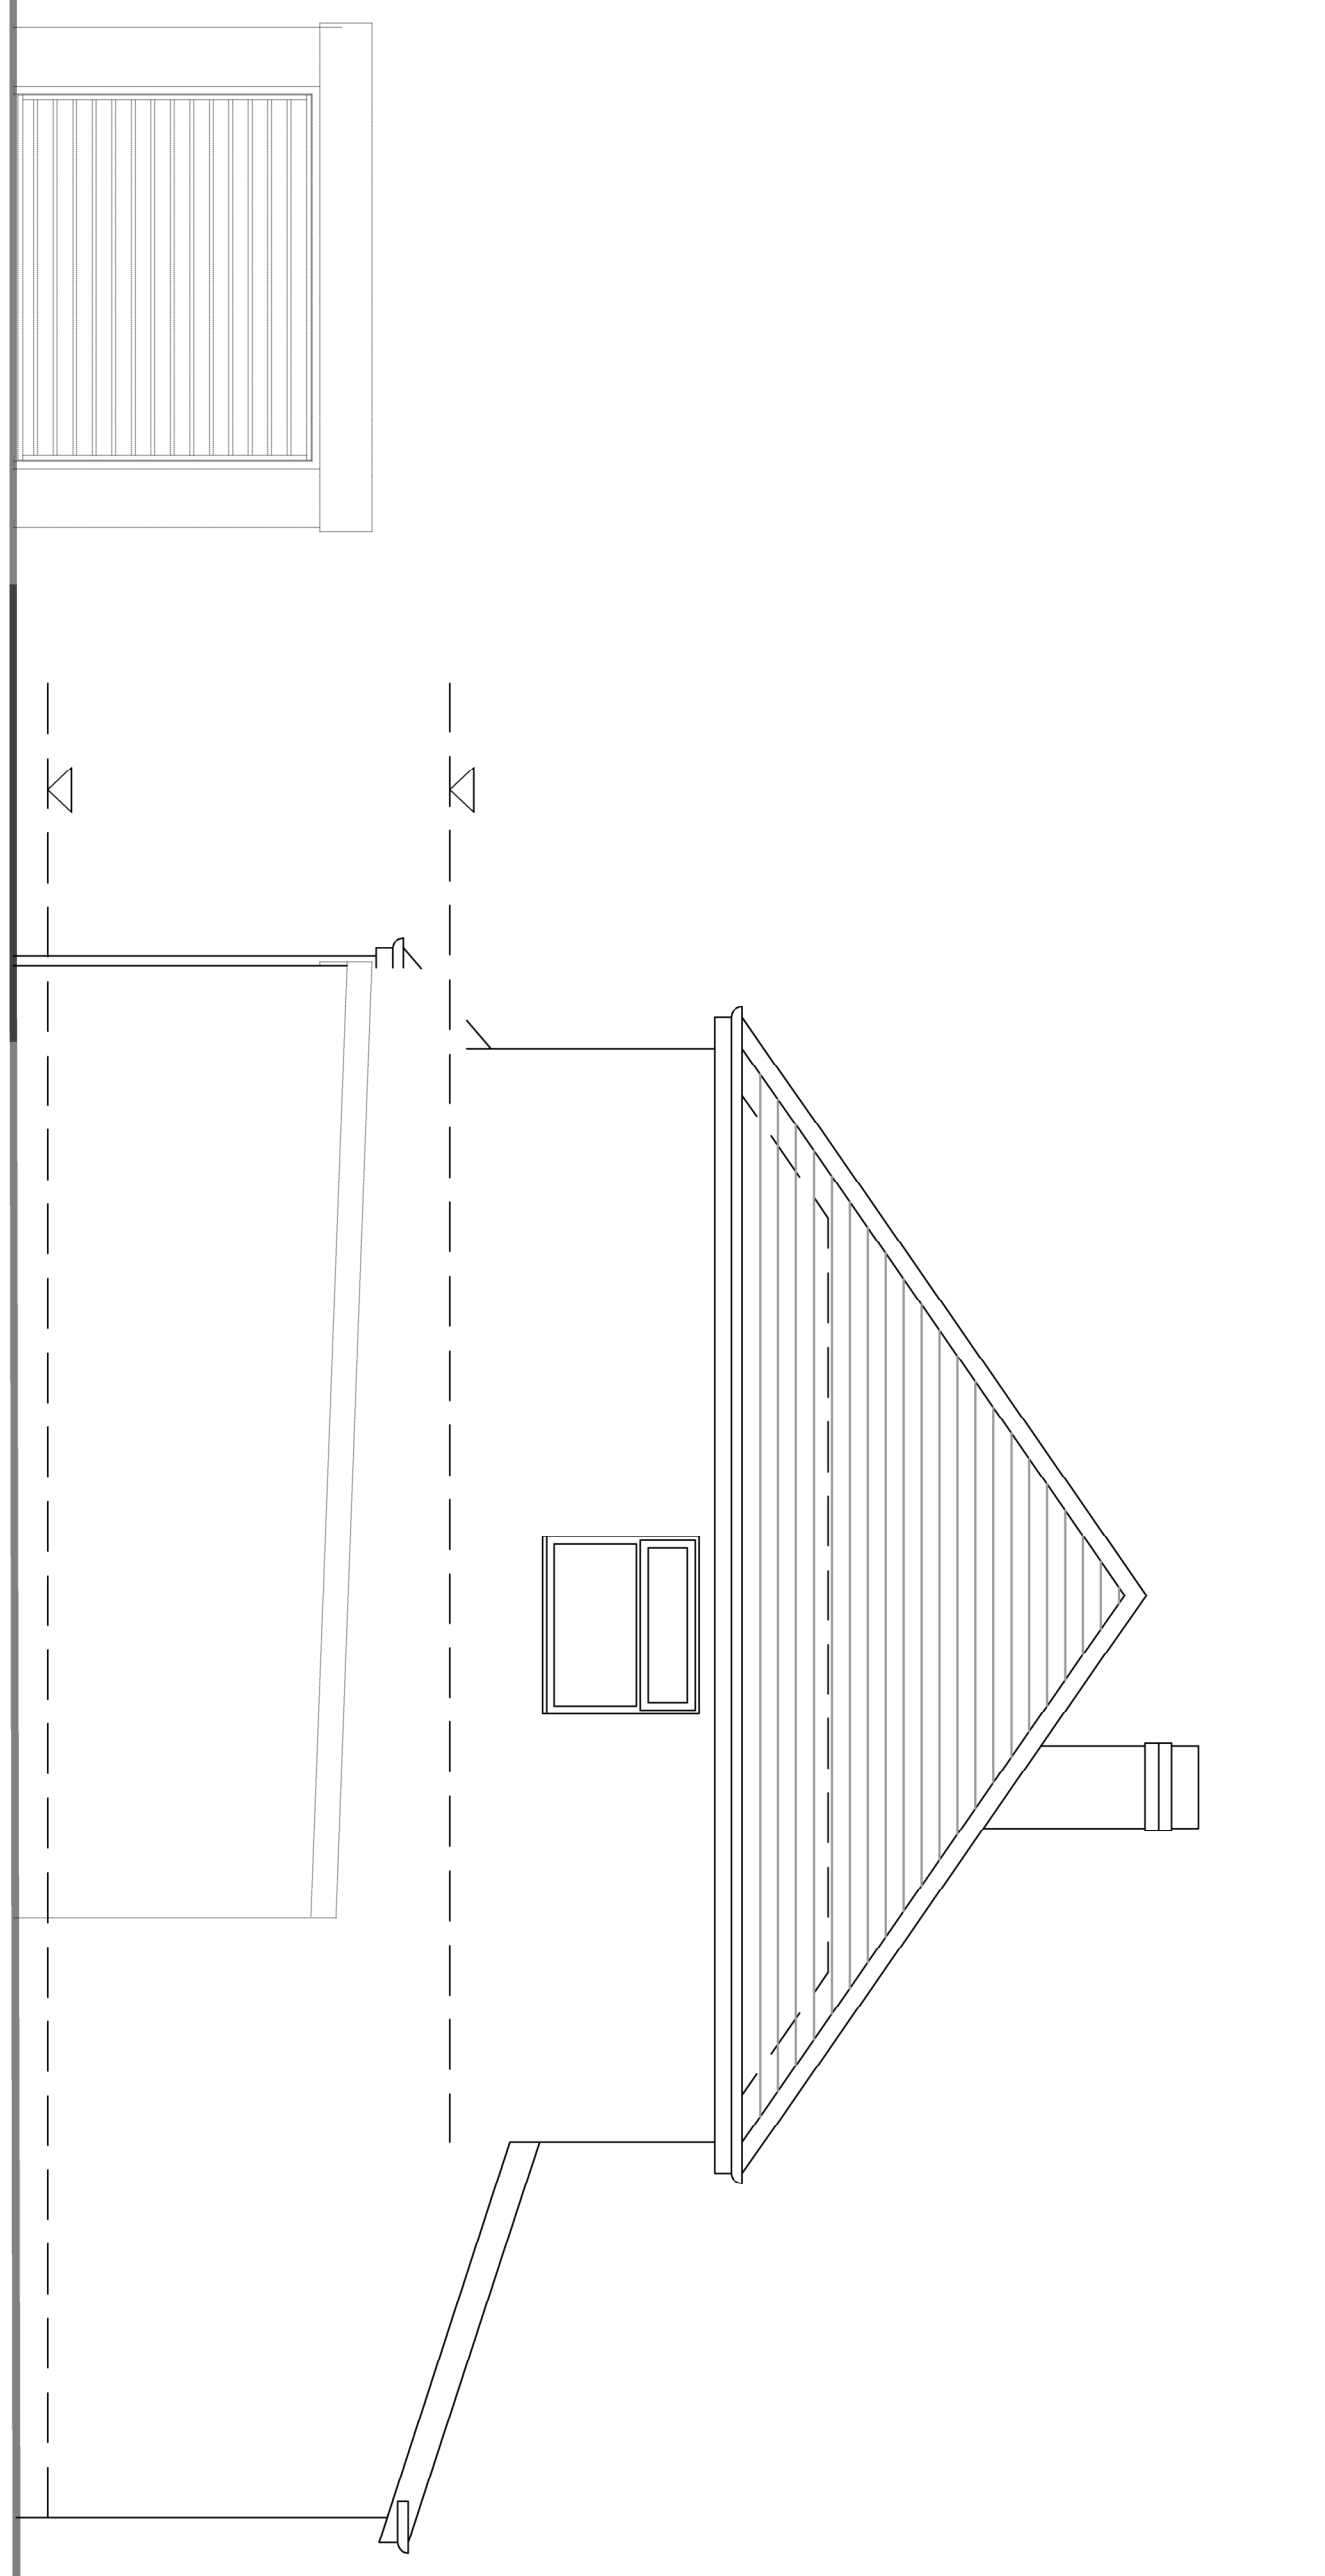

1 : 50

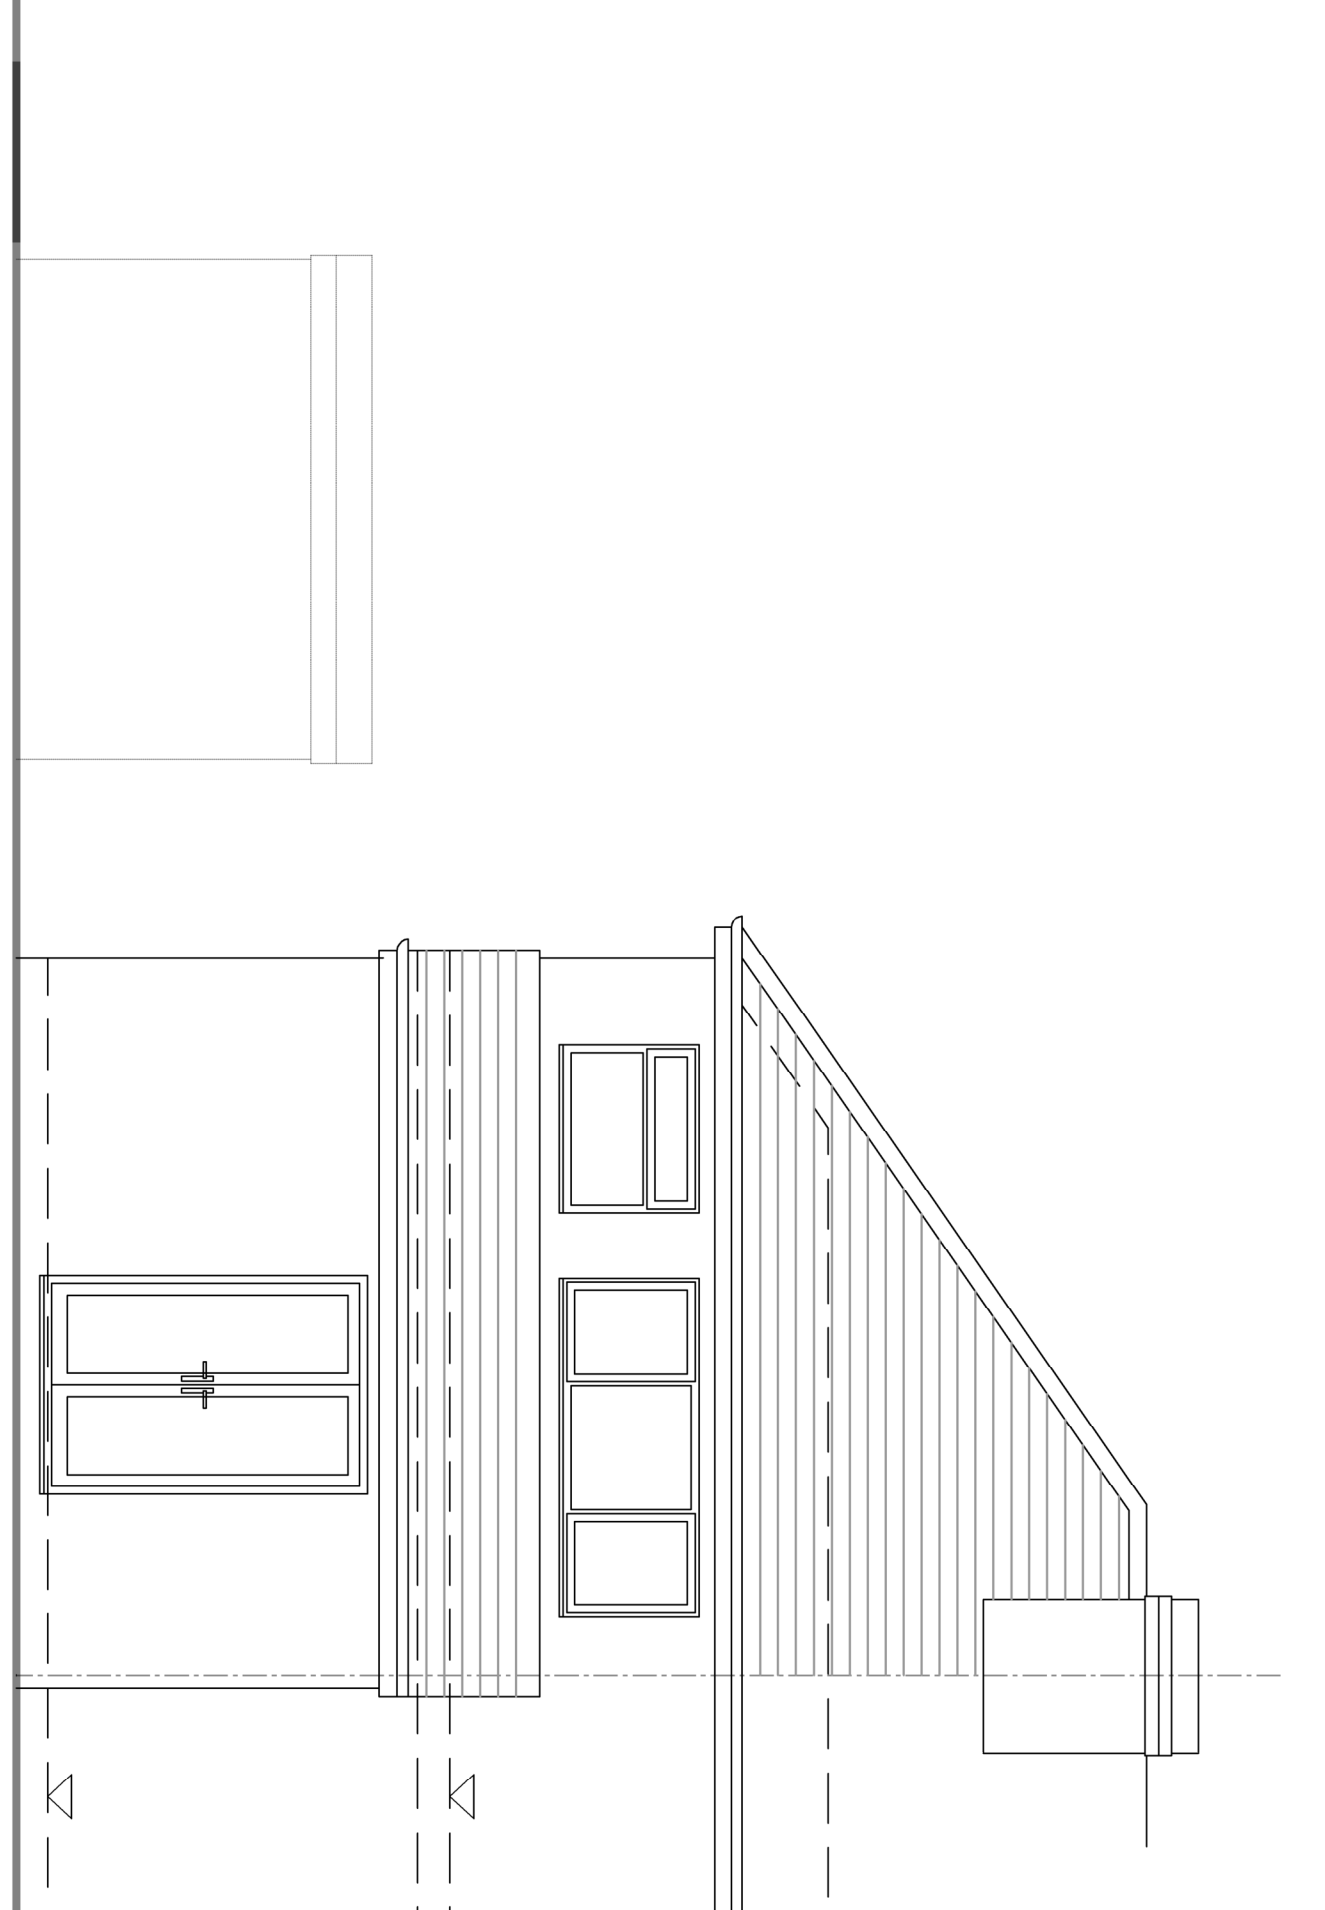

1 : 50

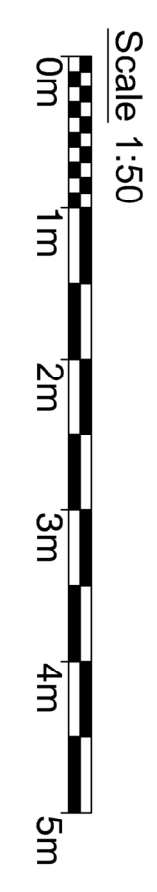

Please note all dimensions are to be checked prior to the start of works. If there are any discrepancies are found then please seek advice from the designer. It is the clients responsibility to seek advice from a structural engineer, all steel and structural elements by SE. Building to be opened up and heights checked on site.

The drawings are to be used for planning purposes only. They are not to be used for construction purposes. The designer shall have no responsibility for any liability, loss, cost, damage or expense incurred by or for any person in connection with the use of the drawings. The drawings are to be used for planning purposes only. It is the clients responsibility to seek advice from a structural engineer, all steel and structural elements by SE. Building to be opened up and heights checked on site.

|                          |     |             |          |
|--------------------------|-----|-------------|----------|
| Issue of Drawing         |     | A           | 24.07.24 |
| Revision Details         |     | Rev         | Date     |
| Project                  |     |             |          |
| SINGLE STOREY EXTENSION  |     |             |          |
| 9 HEATLEY ROAD, OL16 4BE |     |             |          |
| Drawing Title            |     |             |          |
| EXISTING SCHEME          |     |             |          |
| Dwg no.                  | Rev | Scale       |          |
| 63_0116_PL10             | A   | 1 : 50 @ A1 |          |