


NOTES:
This drawing is to be read in conjunction with all relevant Design Safety Risk Assessments.
DO NOT SCALE FROM DRAWING.
WRITTEN DIMENSIONS ONLY.
ALL DIMENSIONS TO BE CHECKED & VERIFIED ON SITE PRIOR TO CONSTRUCTION.




FRONT ELEVATION
EXISTING



REAR ELEVATION
EXISTING

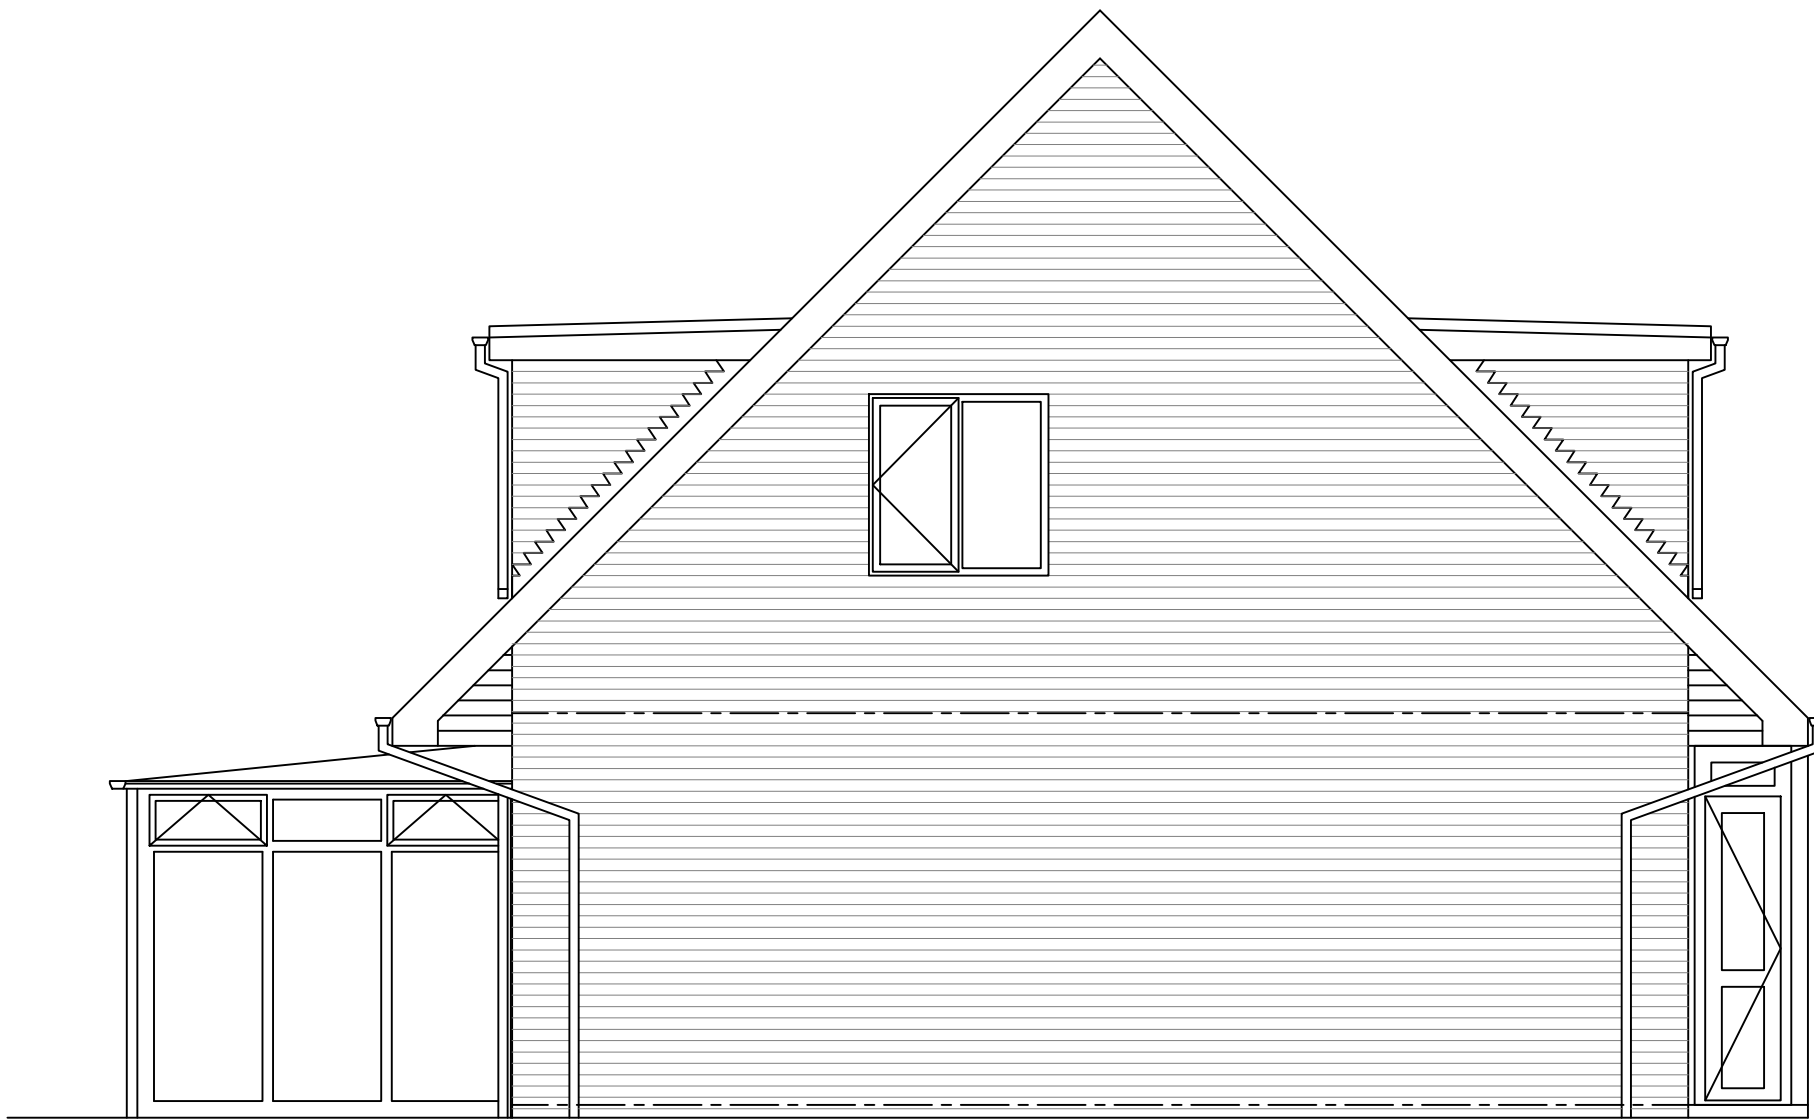

SIDE ELEVATION
EXISTING

 

Revision	P02	Planning Issue.	Drawn	JH	Date	07/10/24	Checked	JH	Approved	JH
	P01	Issued to client for costing.	Drawn	JH	Date	07/10/24	Checked	JH	Approved	JH
		Description								

Revisions

Project	Proposed porch & single storey rear extension 67 Newhouse Road, Heywood OL10 2NX		
Client	Mr C Fox		
Title	General Arrangement - Elevations Existing		

Scale	Drawn JH	Checked	Approved
1:50	Date Sep 2024	Date	Date

Project number	Drawing number	Revision
240801	0002	P02