


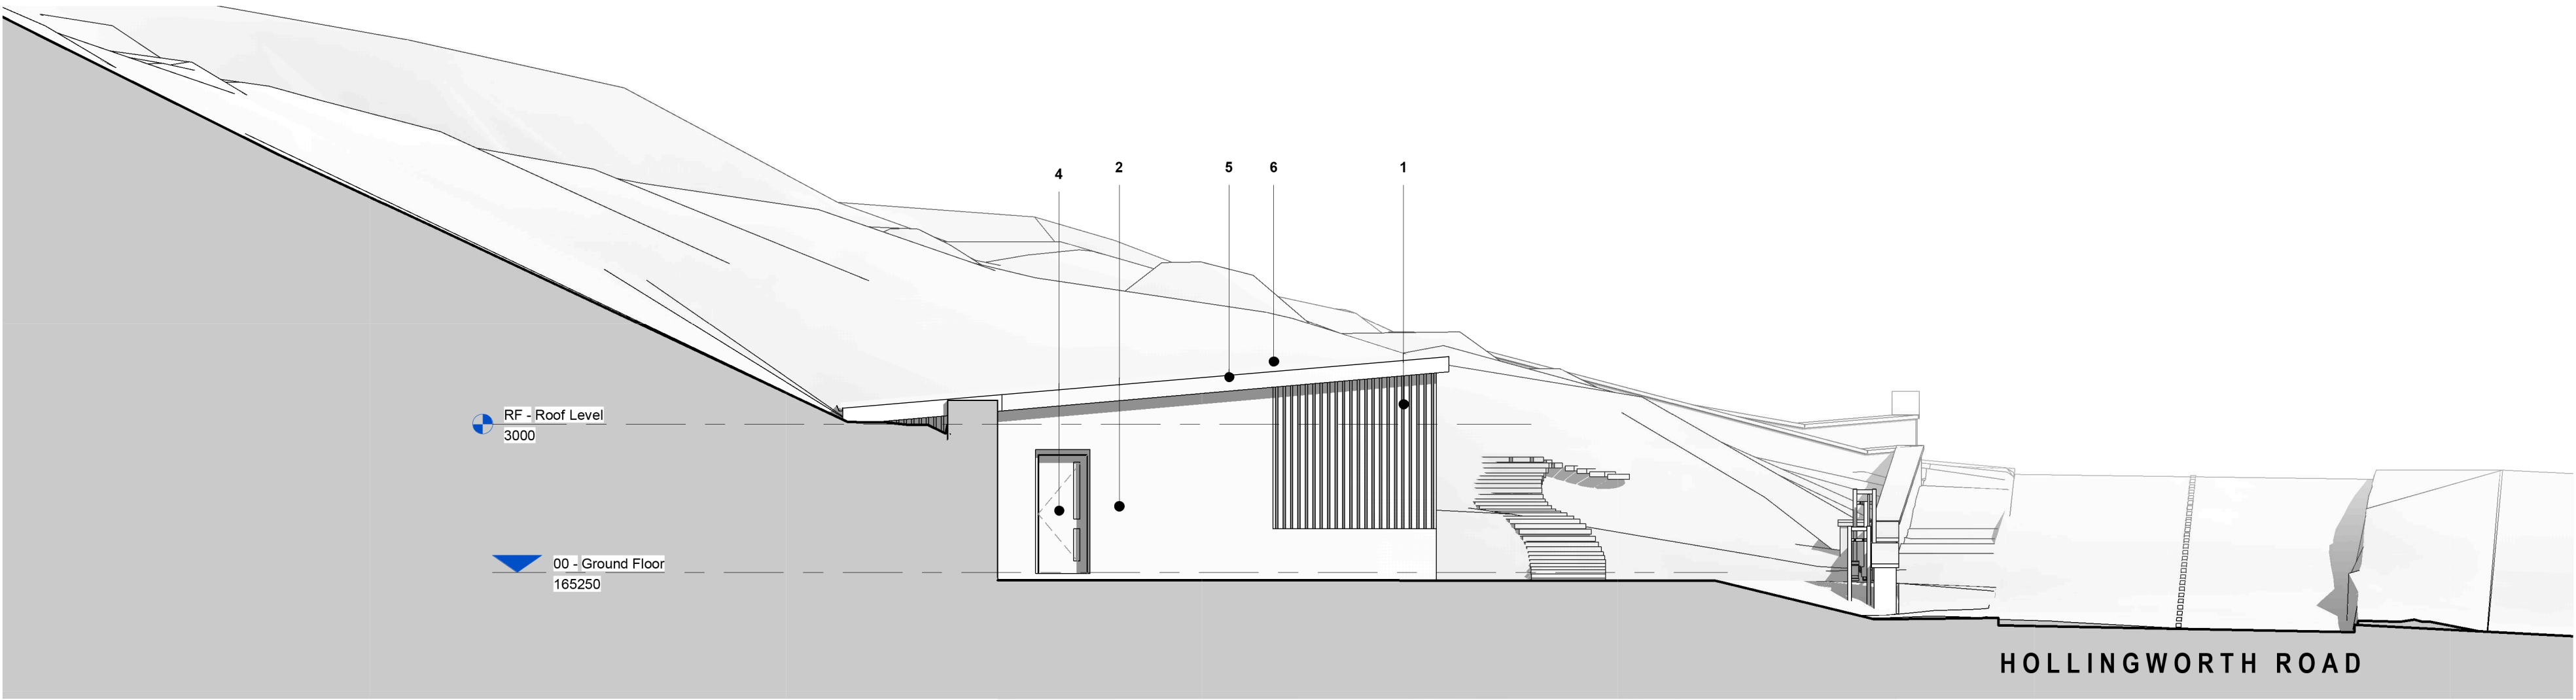


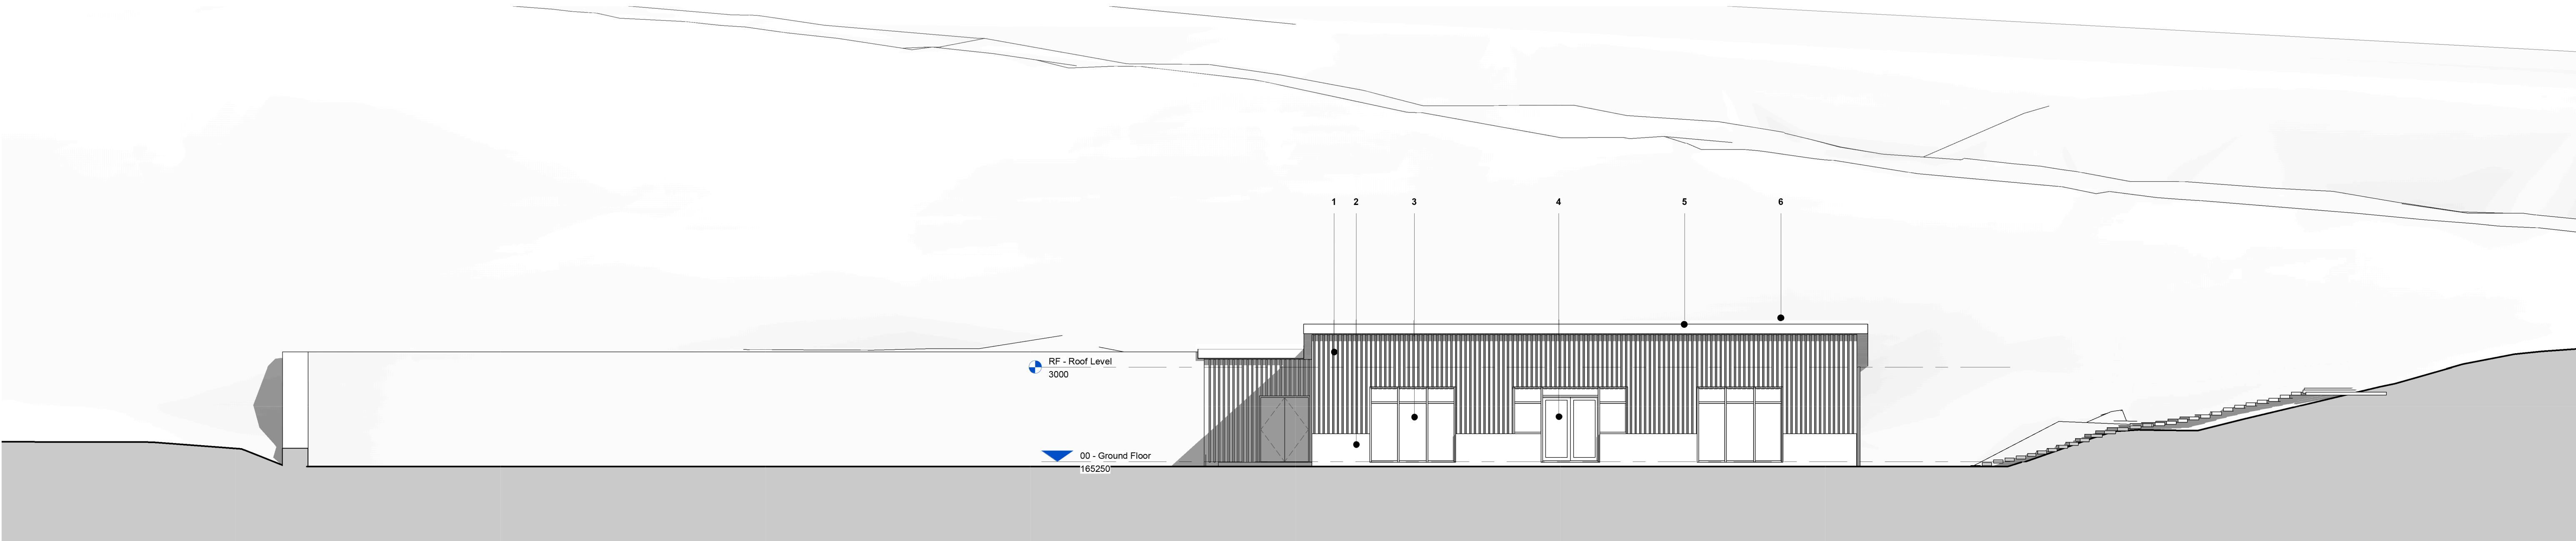

1 NORTH ELEVATION
1 : 100

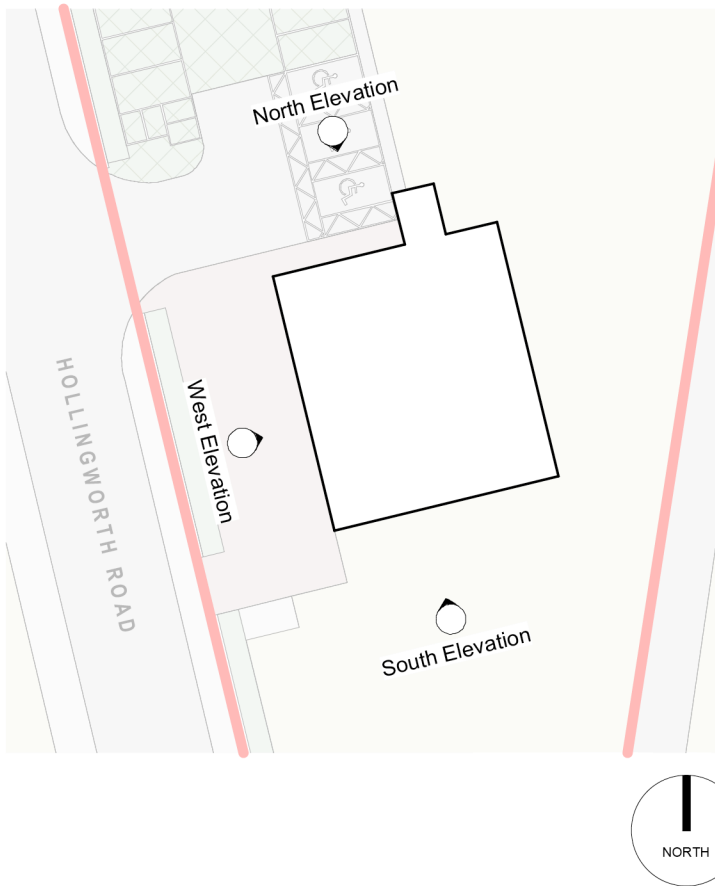

2 WEST ELEVATION
1 : 100

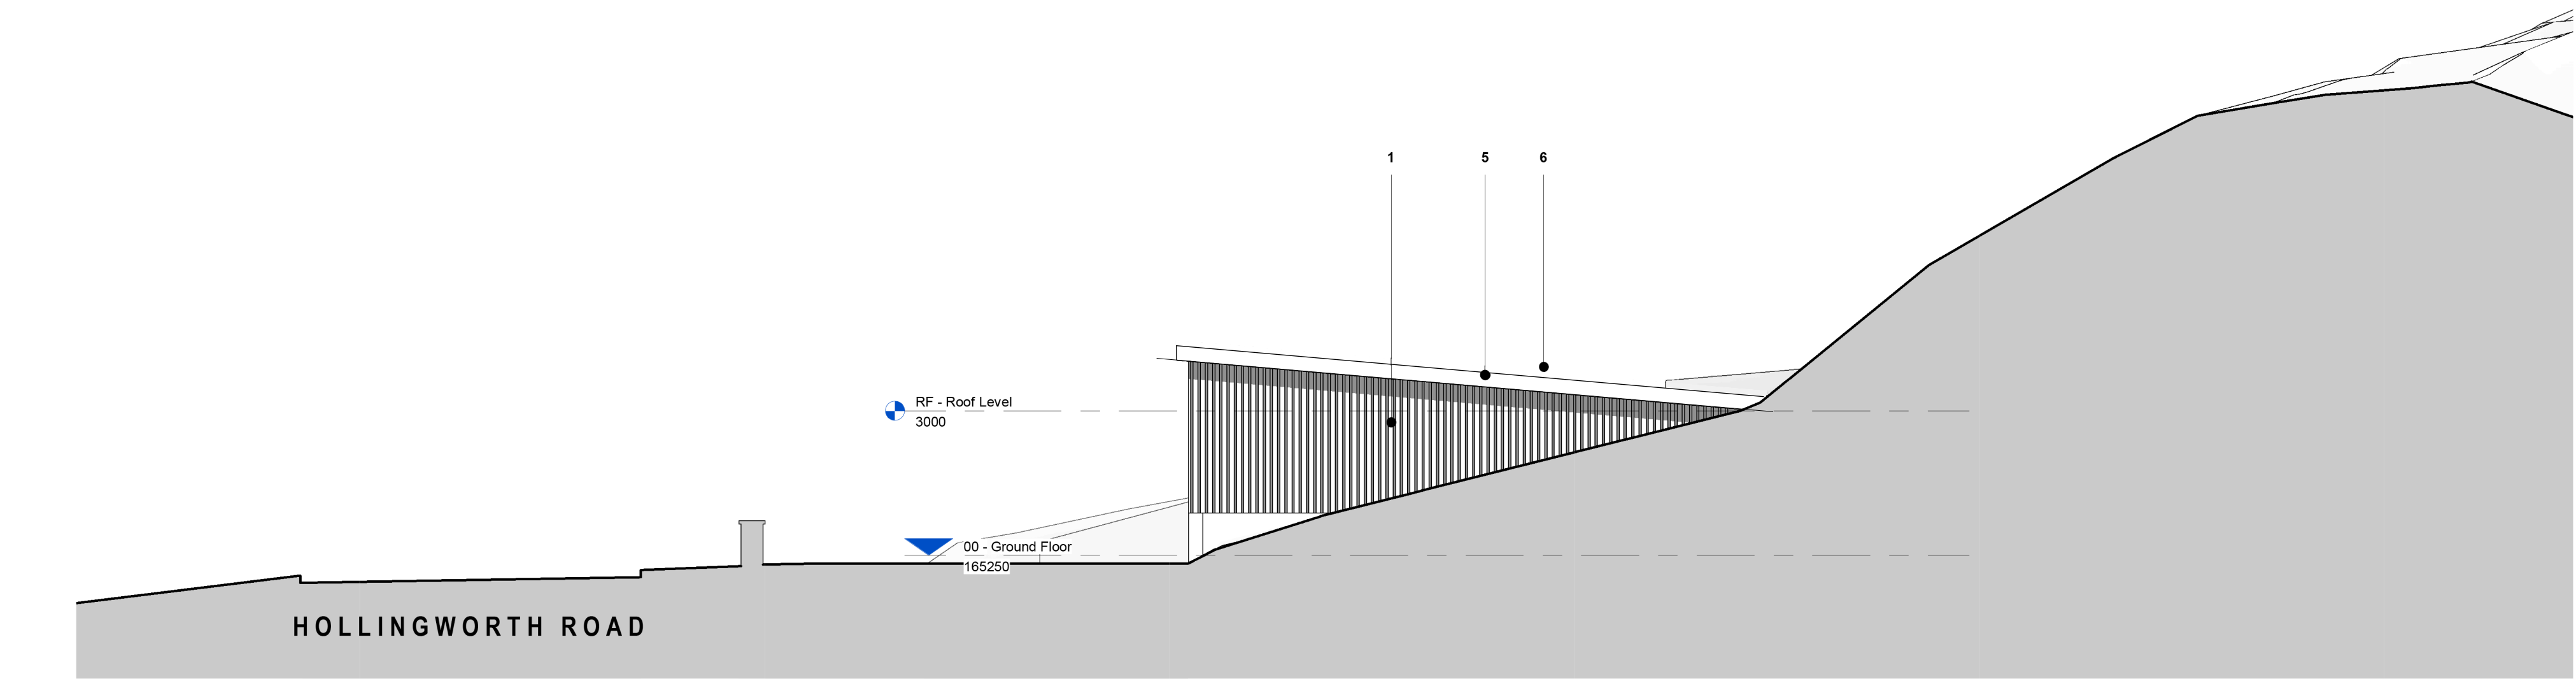

3 SOUTH ELEVATION
1 : 100



05. FACIAS REDUCED IN DEPTH
04. DRAWINGS UPDATED FOLLOWING CLIENT COMMENTS
03. REMOVAL OF FIRST FLOOR
02. PLANNING ISSUE
01. UPDATED FOLLOWING CONSULTANT COMMENTS
00. FIRST ISSUE

13.02.2024 RE PR
16.08.2023 FG RE
11.08.2023 FG RE
19.07.2022 JS RE
08.06.2022 FG RE
23.05.2022 FG RE

Material Specification:

- Vertical slatted timber cladding
- Natural random stone panel
- PPC Aluminium framed windows - Dark Grey
- PPC Aluminium framed doors with glazed panels - Dark Grey
- PPC metal fascia / gutter - Dark Grey
- Colour coated profiled metal composite roof decking - Goosewing Grey

Client:
Bank Top Farm

Project:
Bank Top Farm, Littleborough

Drawing Title:
Proposed Elevations

Drawing Status:

Corstorphine & Wright

Manchester Studio
The Stables, Paradise Wharf, Ducie Street, Manchester, M1 2JN
0161 272 8100

corstorphine-wright.com

Drawing No.
21358-CWA-XX-ZZ-DR-A-2151

Revision
P-05

Drawn | Checked | Paper Size | Scale | Date