


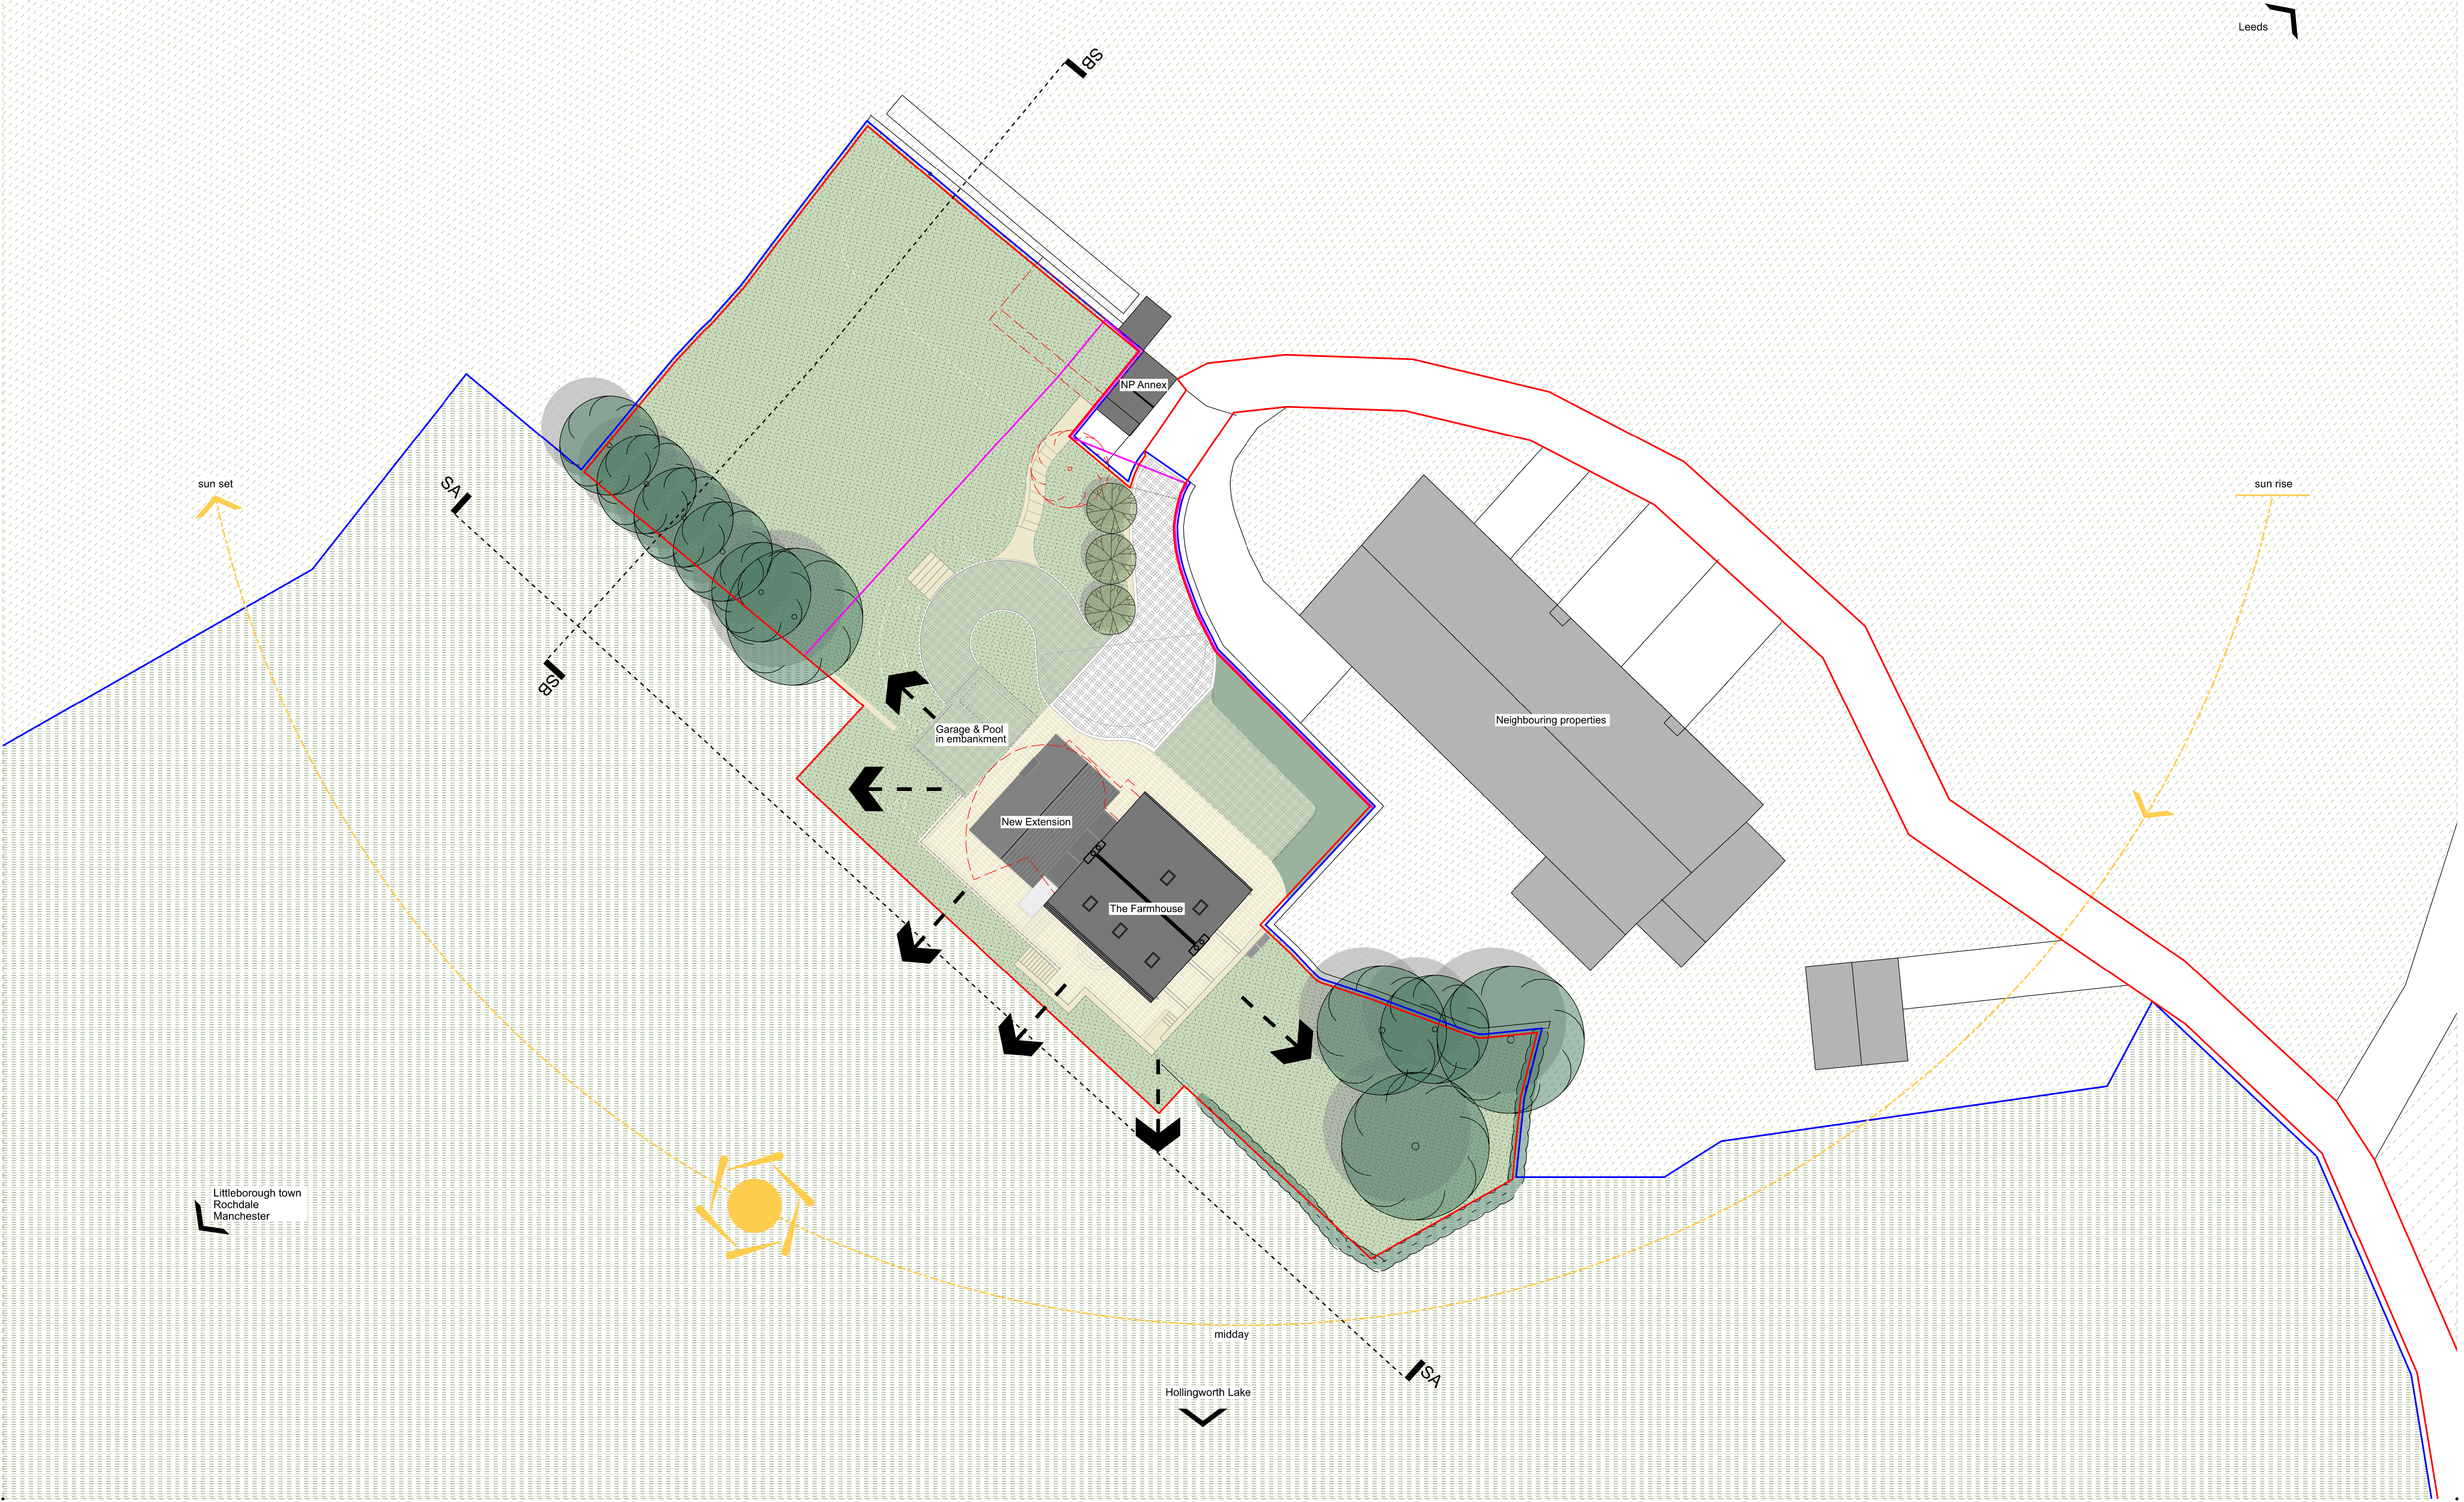

Notes:
Do not scale from this drawing.
All dimensions are in millimetres unless otherwise noted.
All dimensions to be checked on site before proceeding with work.
All omissions and discrepancies to be reported in writing to Project 3 Architects Ltd.
Areas indicated on this drawing are approximate and indicative only.
© Project 3 Architects Limited Registered in England & Wales Number 08021795.

Rev:	Date:	Description:	By:
I01	29/09/23	First Issue	AS
P01	27/10/23	Planning	AS
P02	02/11/23	Planning Submission	AS
P03	22/04/24	Planning	AS

KEY
— indicative red line boundary (planning outline)
— indicative blue line boundary (ownership)
■ site buildings
■ other buildings
— existing buildings on site
— residential curtilage


NB:
1. For Landscape details refer to Make Space Landscaping proposal.
2. For site survey details refer to N D Oliver survey information.

grass (outside ownership)
grass (within ownership)
grass
sedum roof
greengap paving

paving
stone
gravel
tarmac
embankment

hedge (existing)
hedge (proposed)
— views extended to all sides
sun path

trees existing
trees new
tree to be removed

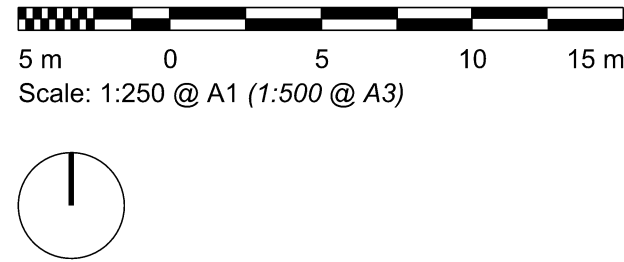

PROJECT 3
architects

4 back grafton street
altrincham
cheshire
WA14 1DY

0161 233 0575
mail@project3architects.com
www.project3architects.com

Project:
The Farmhouse. Littleborough

Title:
SITE PLAN - PROPOSED
ANALYSIS

Status:
PLANNING

Drawing Number:
0763-P3A-XX-XX-DR-A-05501

Scale @ ISO A1:
1:250

Revision:
P03