



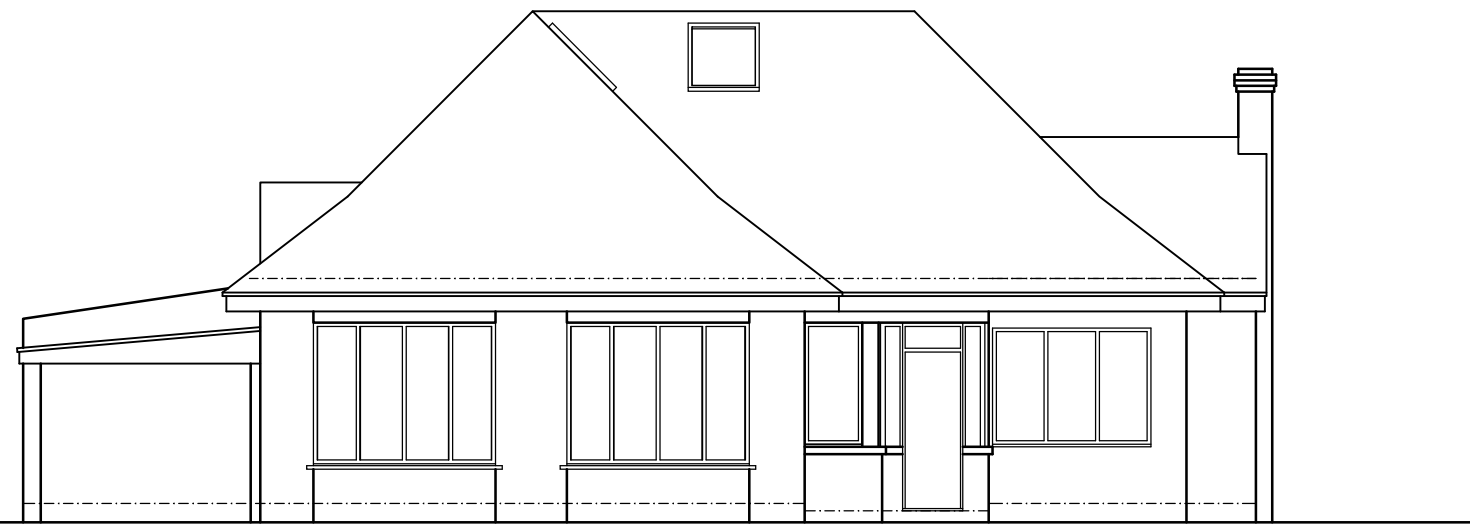


FRONT ELEVATION

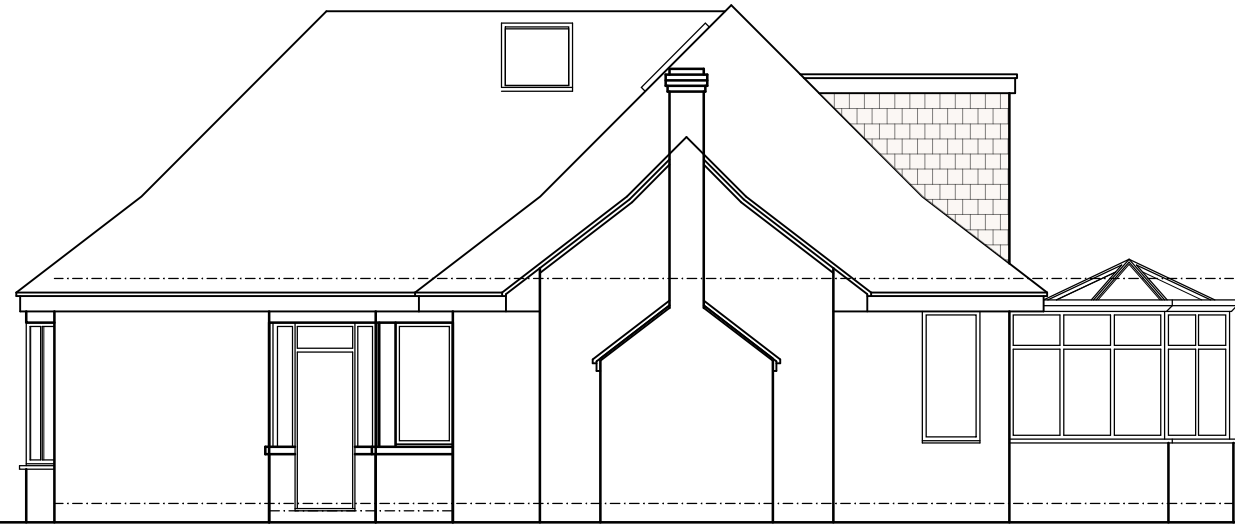

SIDE ELEVATION




REAR ELEVATION

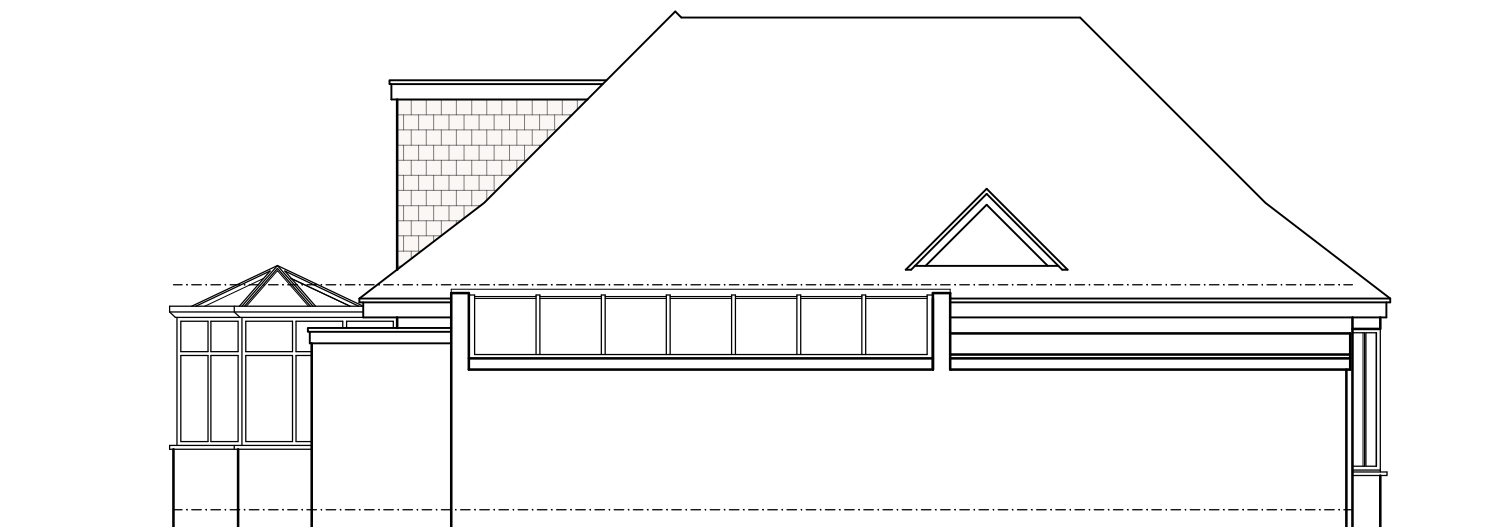


SIDE ELEVATION



GROUND FLOOR PLAN

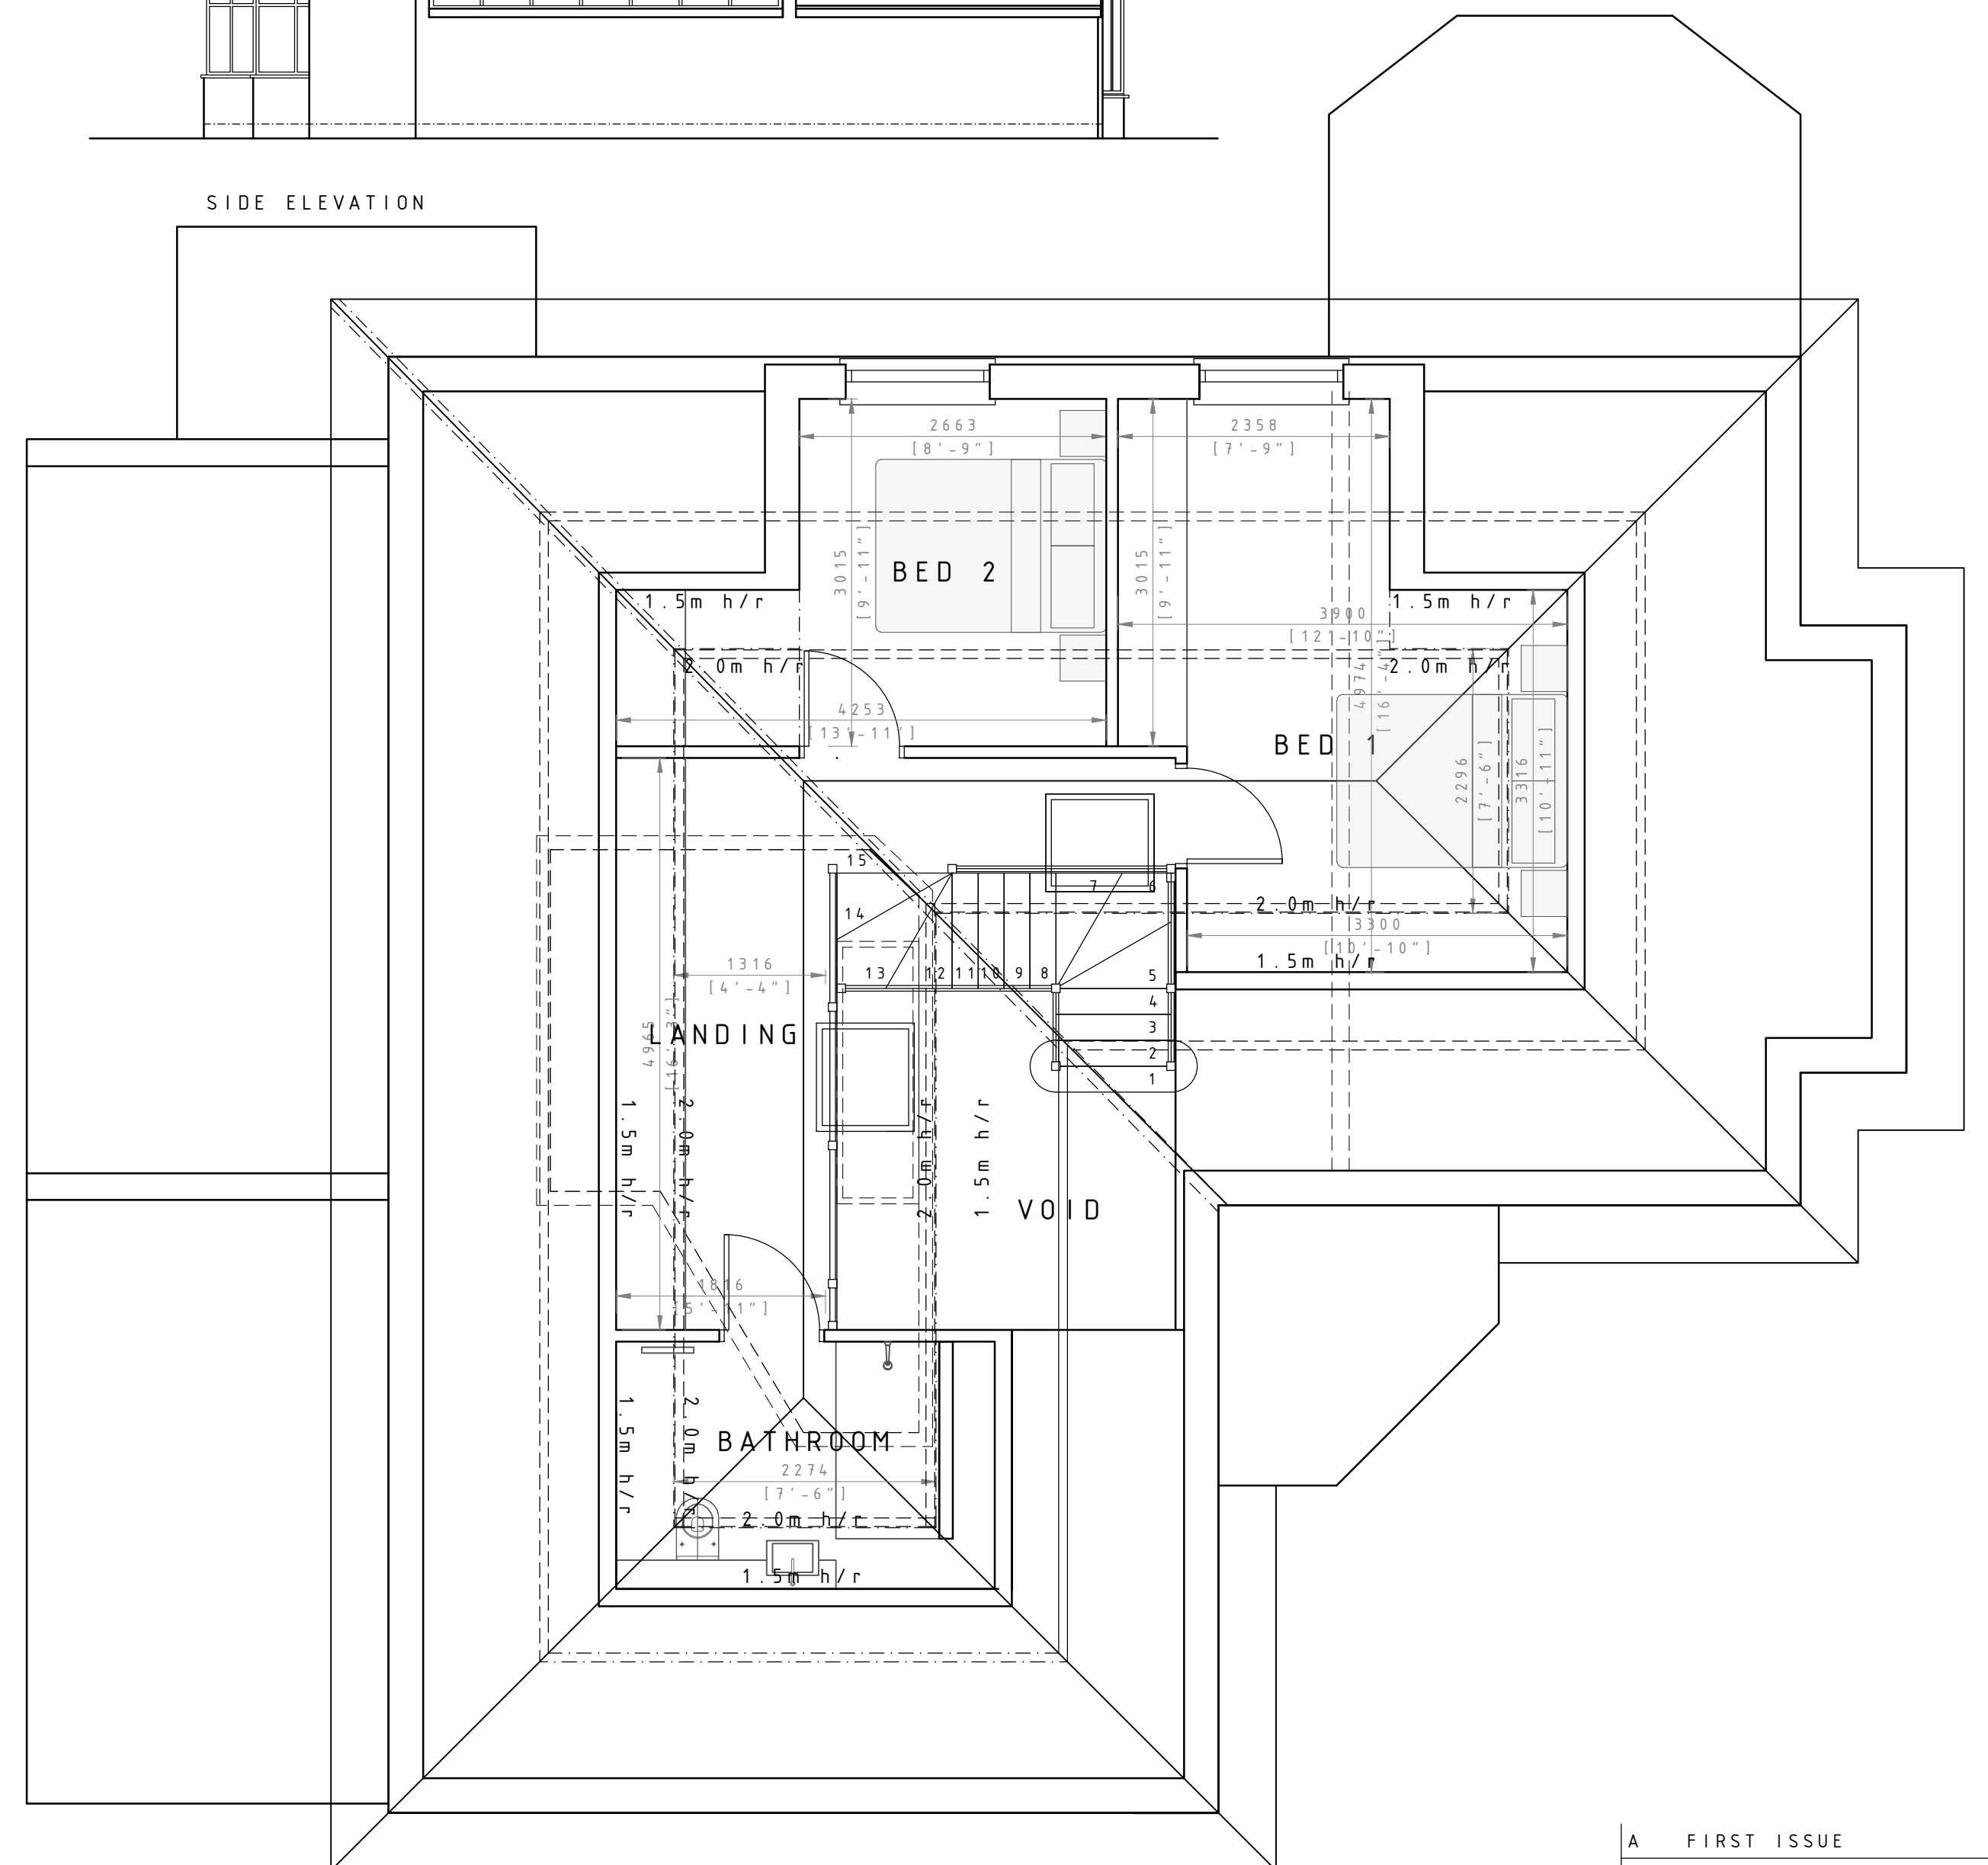

FIRST PLAN

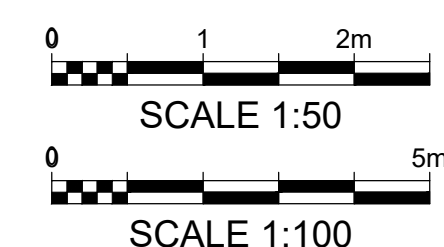

A	FIRST ISSUE	-	15.03.25
AMENDMENTS		I	DATE
430 ROCHDALE ROAD STANYCLIFFE M24 2QW			
PROPOSED PLANS & ELEVATIONS	SUBJECT	DATE 15.03.2022	SCALE 1:50 - PLANS 1:100 - ELEVATIONS
JOB No.	0443	DRG No.	03
		AMENDMENT	A