
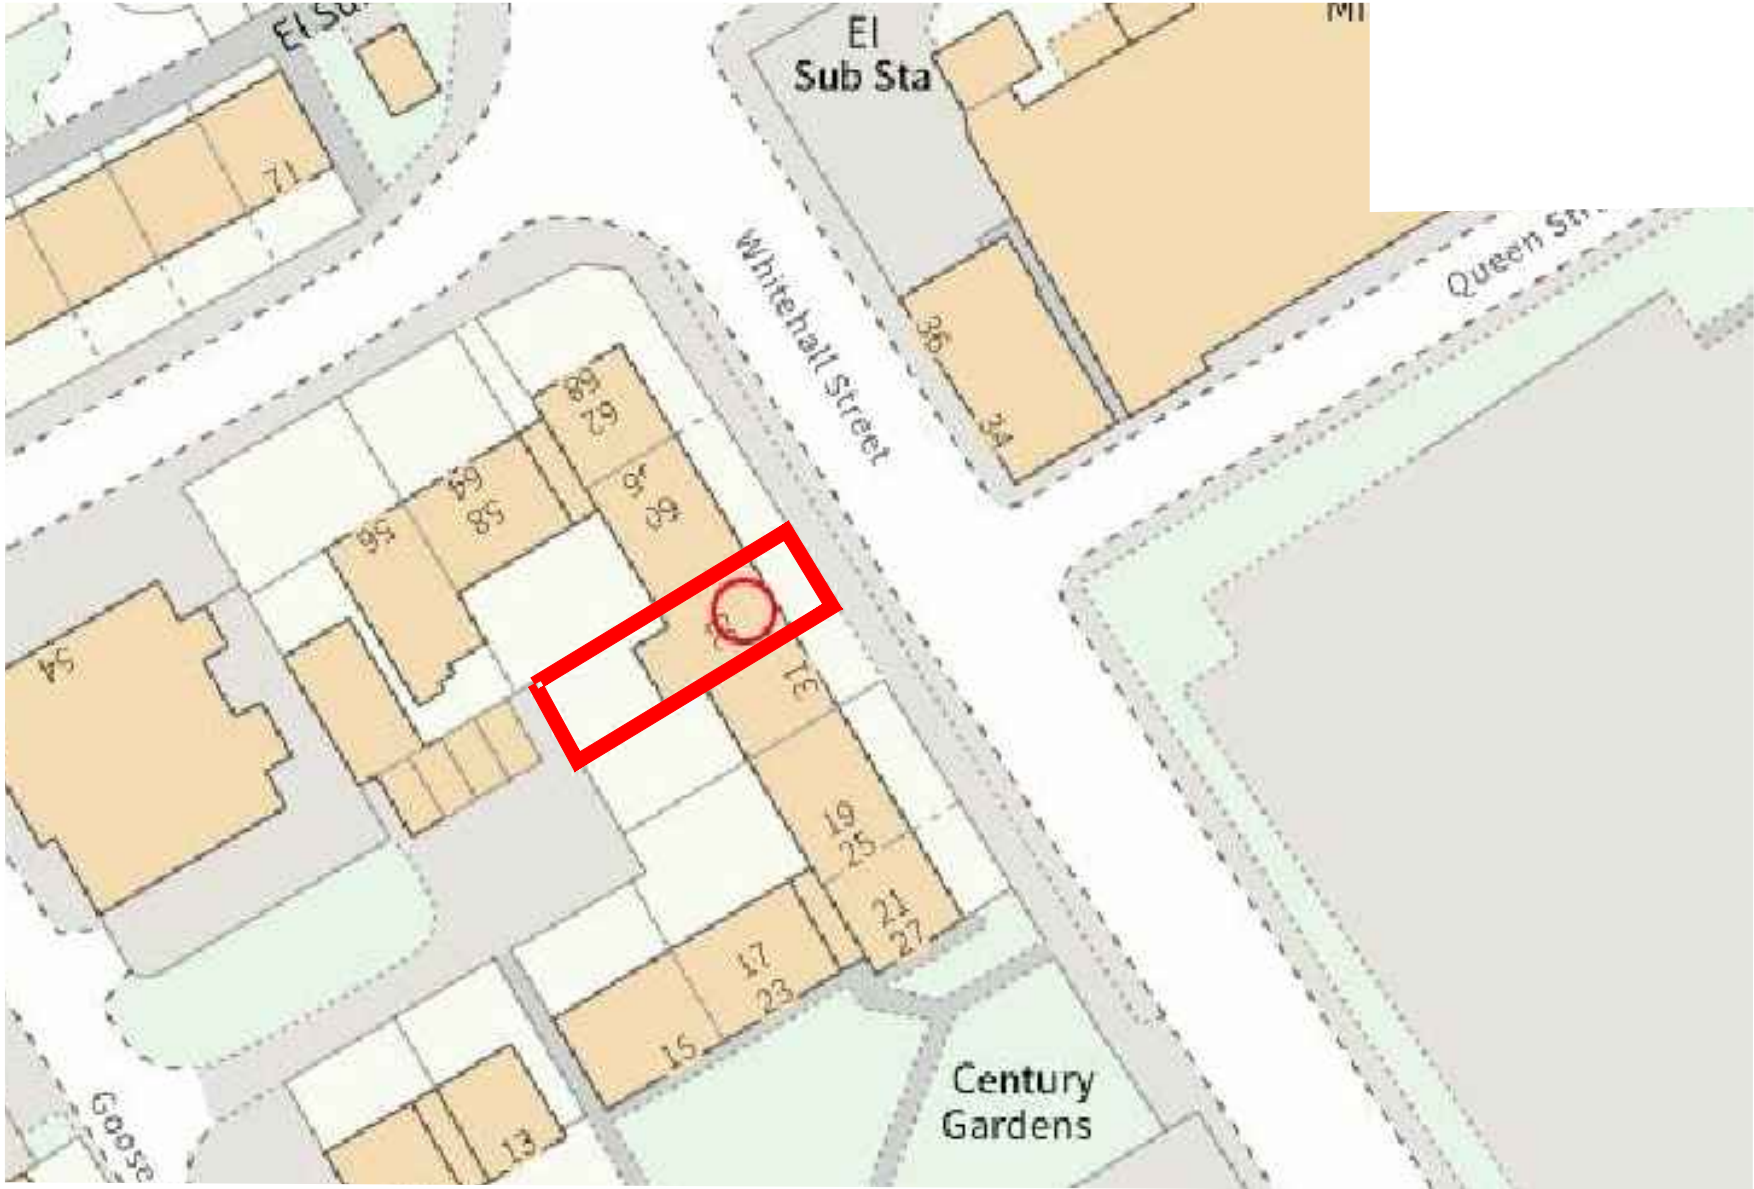


01 - LOCATION / SITE PLAN
Scale: 1:500

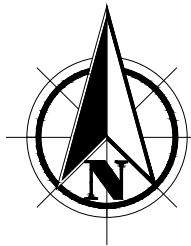

02 - AERIAL PHOTO
Scale: NTS

COPYRIGHT RESERVED

THIS DRAWING IS COPYRIGHT AND THE INTELLECTUAL PROPERTY OF ECO ARCHITECTURE. THIS DRAWING MAY NOT BE REPRODUCED IN WHOLE OR IN PART WITHOUT WRITTEN AUTHORITY.

DO NOT SCALE

NO DIMENSIONS TO BE SCALED FROM THIS DRAWING. ALL DIMENSIONS TO BE CHECKED ON SITE PRIOR TO COMMENCEMENT OF WORKS AND ANY DISCREPANCIES REPORTED TO THE ARCHITECT / ENGINEER / CONTRACTOR

ALL INFORMATION ON THIS DRAWING IS SUBJECT TO A FULL AND COMPREHENSIVE TOPOGRAPHICAL SURVEY AND CONFIRMATION OF RELEVANT TITLE.

ADDITIONAL NOTES

ALL WORK TO BE CARRIED OUT IN ACCORDANCE WITH THE BUILDING REGULATIONS AND THE REQUIREMENTS OF THE LOCAL AUTHORITY

NOTES

ALL DIMENSIONS BASED ON ORIGINAL DEED PLANS. CONTRACTOR TO ENSURE TO ALL MEASUREMENTS ARE TAKEN PRIOR TO COMMENCING WORKS

A	FIRST ISSUE	SH	AI	05.03.25	
REV	DESCRIPTION	DRW	CHKD	DATE	
ECO ARCHITECTURE					
ECO ARCH LTD 					
CLIENT	MOHAMMED SADDIQ KAUSSER				
PROJECT	33 WHITEHALL ROAD, ROCHDALE, OL12 0LN				
TITLE	LOCATION PLANS				
SCALE	VARIES @ A3		DATE	MARCH 24	
DRAWING NO.	2506/200		REVISION	A	
DRAWN BY	SH		CHECKED BY	AI	
PURPOSE OF ISSUE					
PLANNING	☒	BUILDING REGS	☐	TENDER	☐
APPROVAL	☐	COMMENT	☐	CONSTRUCTION	☐
ECO ARCHITECTURE AND PROJECT MANAGEMENT 8 MAPLE GROVE KEIGHLEY, WEST YORKSHIRE BD20 6TY T: 07539 204 504 Email : ecoarchitd@outlook.com					

ADDITIONAL COMMENTS DENOTED ON DWG AREA AS (CDM)

CDM 2017

PERCEIVED SIGNIFICANT RESIDUAL RISKS THAT ARE EITHER / OR ANY COMBINATION OF THE FOLLOWING :
NOT OBVIOUS
DIFFICULT TO MANAGE

CONSTRUCTION

USE

MAINTENANCE

DECOMMISSION