




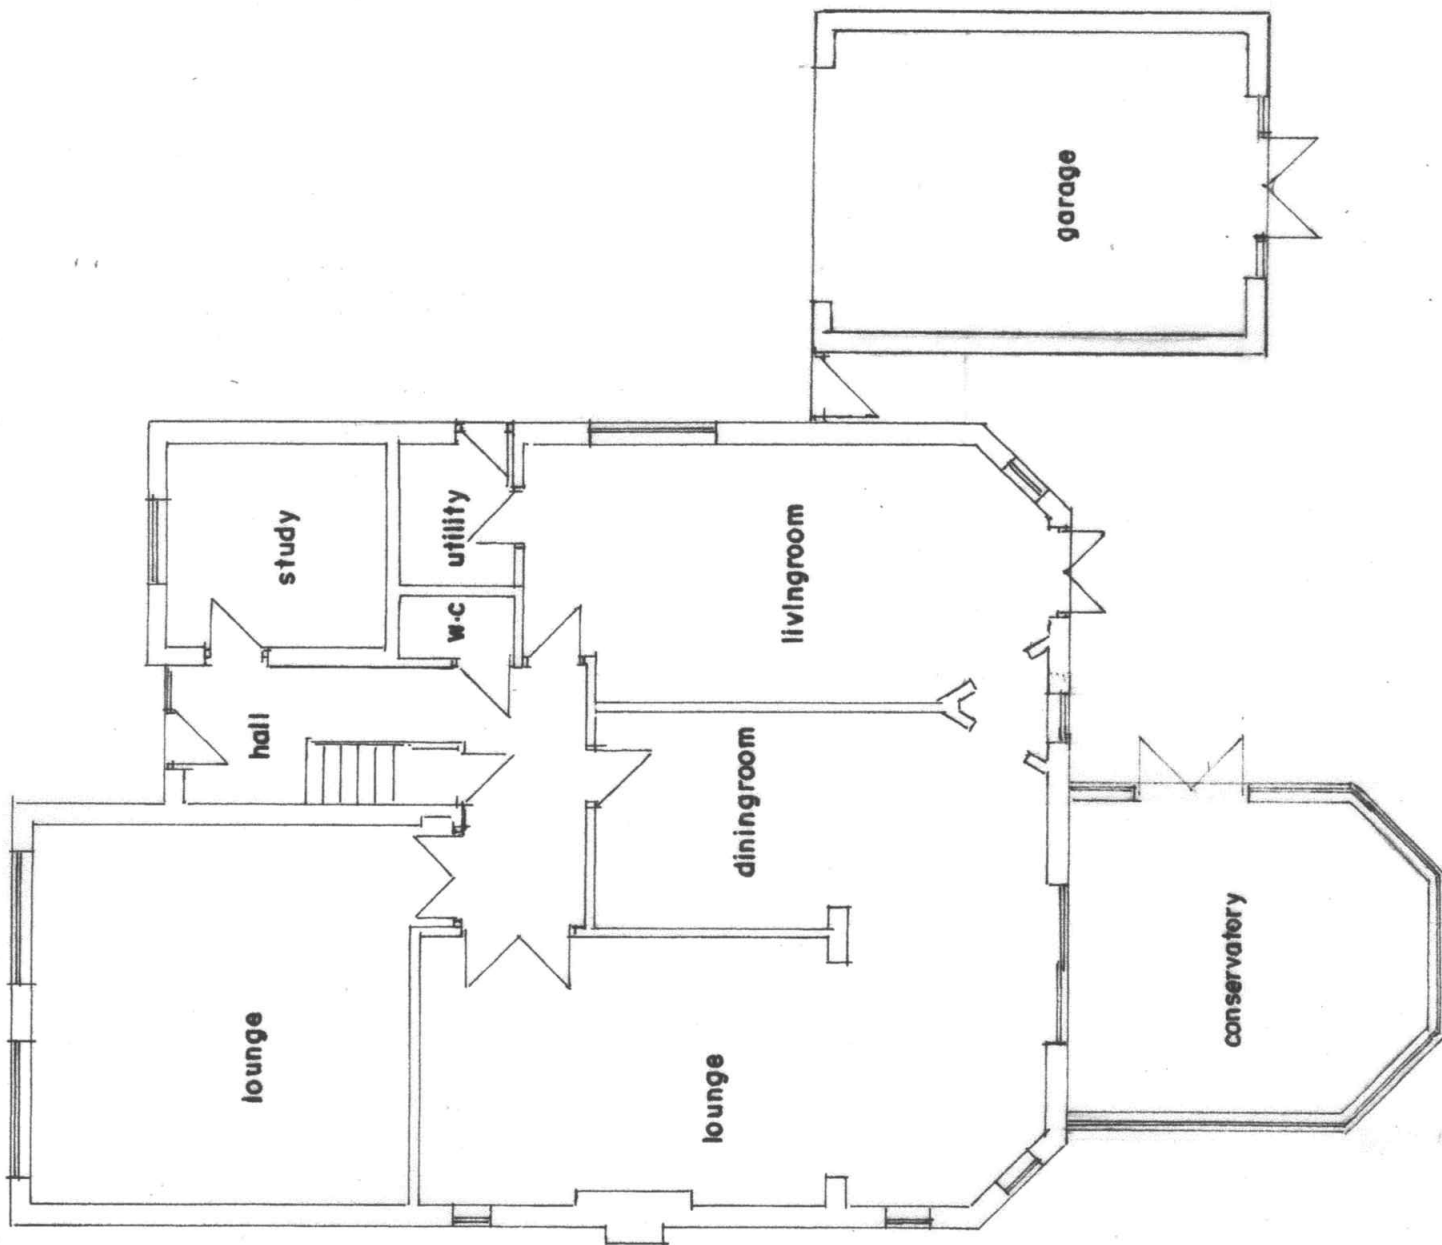

GROUND FLOOR PLAN
(EXISTING)

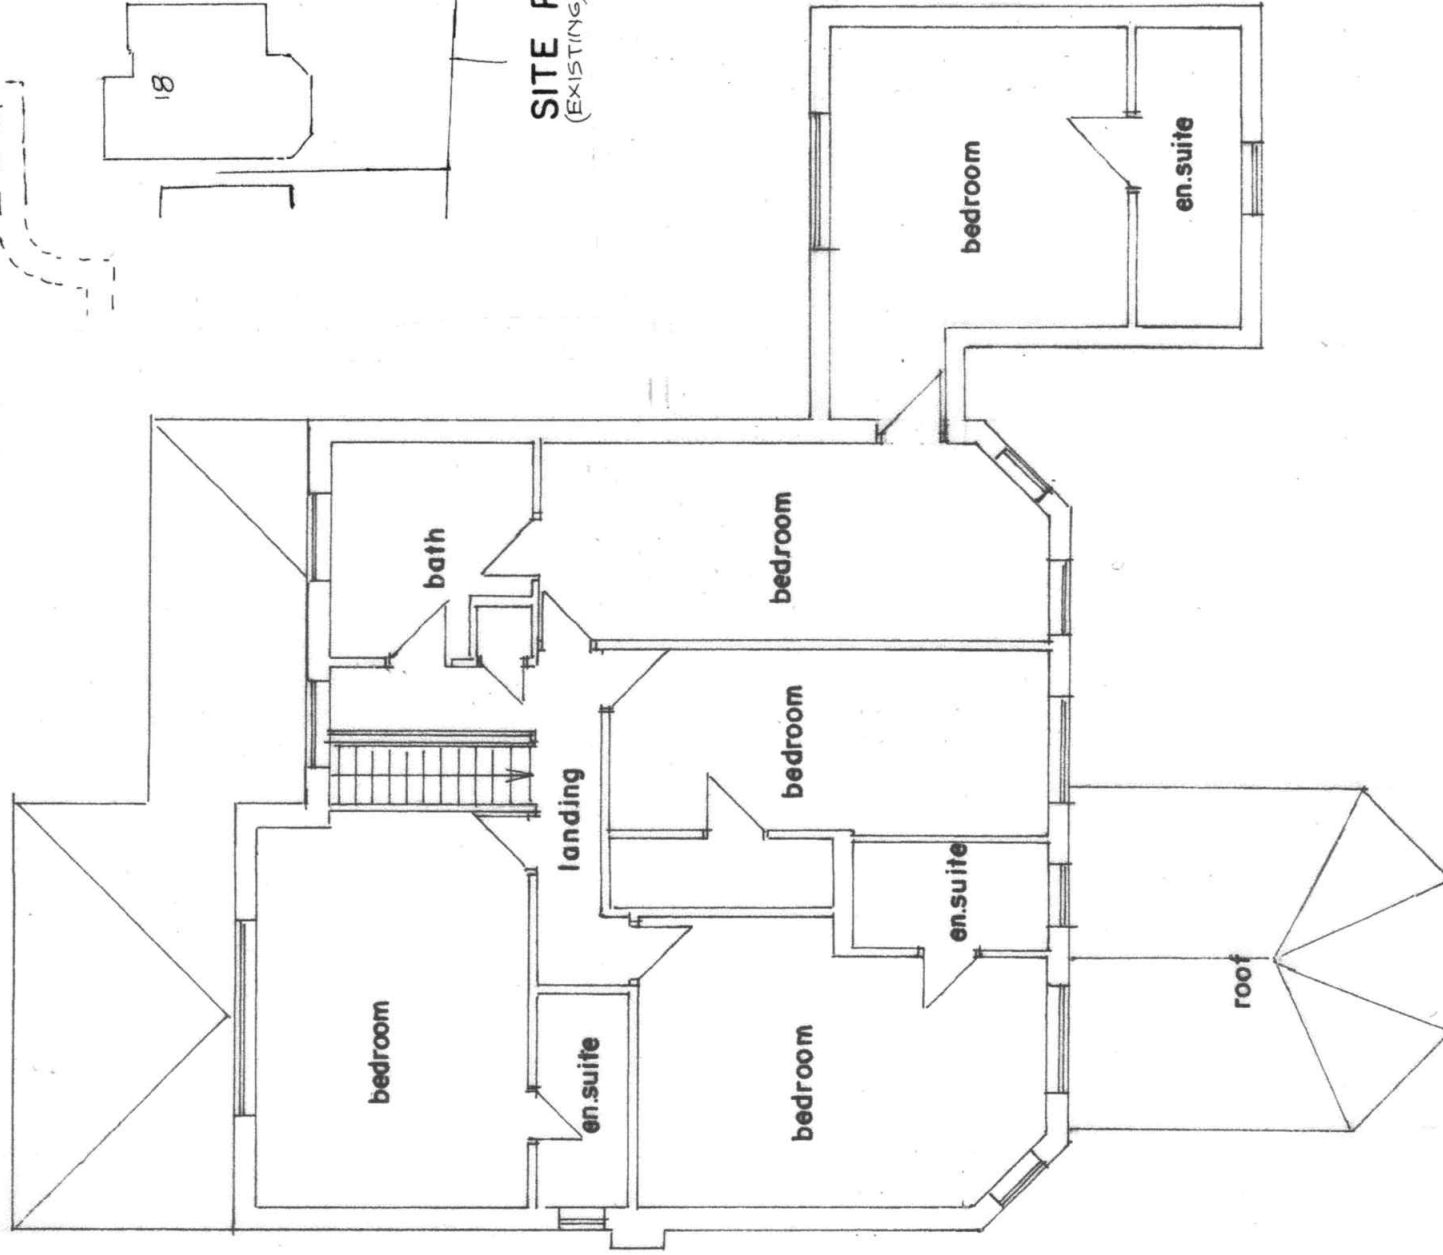

FIRST FLOOR PLAN
(EXISTING)

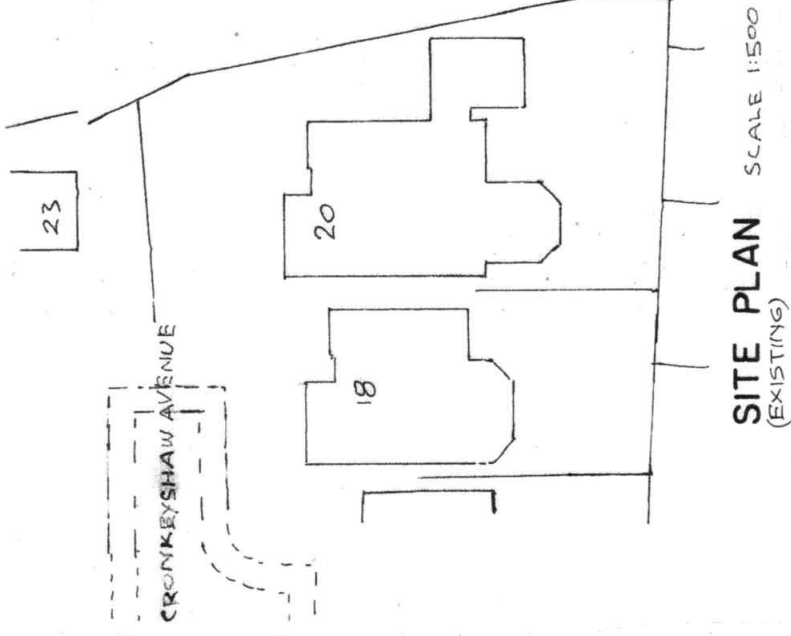

SITE PLAN
(EXISTING)
SCALE 1:500

BUILDING DESIGN SERVICES

M. FAROOQ

418 Bury Road Rochdale OL11 5EU.

Tel: 01706 712231 Mob: 07967605763

PROPOSED CHANGE OF USE FROM GARAGE AND FIRST
FLOOR BEDROOM INTO SELF-CONTAINED FLAT AT
20 CRONKEYSHAW AVENUE ROCHDALE OL12 6SQ

For: MR TANVIR HUSSAIN

Plan

Scale 1:100

2127/1